

NOT FOR CONSTRUCTION. THIS DRAWING IS FOR PLANNING ONLY. SUBJECT TO DETAILED DESIGN, DESIGN COORDINATION WITH OTHERS AND PLANNING AND BUILDING CONTROL APPROVAL. SURVEY BY ENCOMPASS SURVEYS LTD © COPYRIGHT HIVES ARCHITECTS LLP

FOR INFORMATION ABOUT TREES
PLEASE REFER TO ARBORICULTURIST
REPORT BY SARAH DUCKWORTH

NEW SURFACING TO EXISTING ROAD
DEMOLISHED BUILDINGS

KEY
12/08/2024 PLANNING ISSUE

Client
Sats Ahluwalia

Site
**Waterloo Cottage
Kiln Green Bath
Road
RG10 9UP**

Drawing title
BLOCK PLAN


Scale @ Drawing Size
1:500 @A1

Status
PLANNING

HIVES ARCHITECTS
SINCE 1934

Hives Architects LLP
Quadrant House, Broad Street, Reading, RG1 7QE
0118 958 7331, info@hivesarchitects.co.uk


Project Drawing Revision
2778 WC012P13

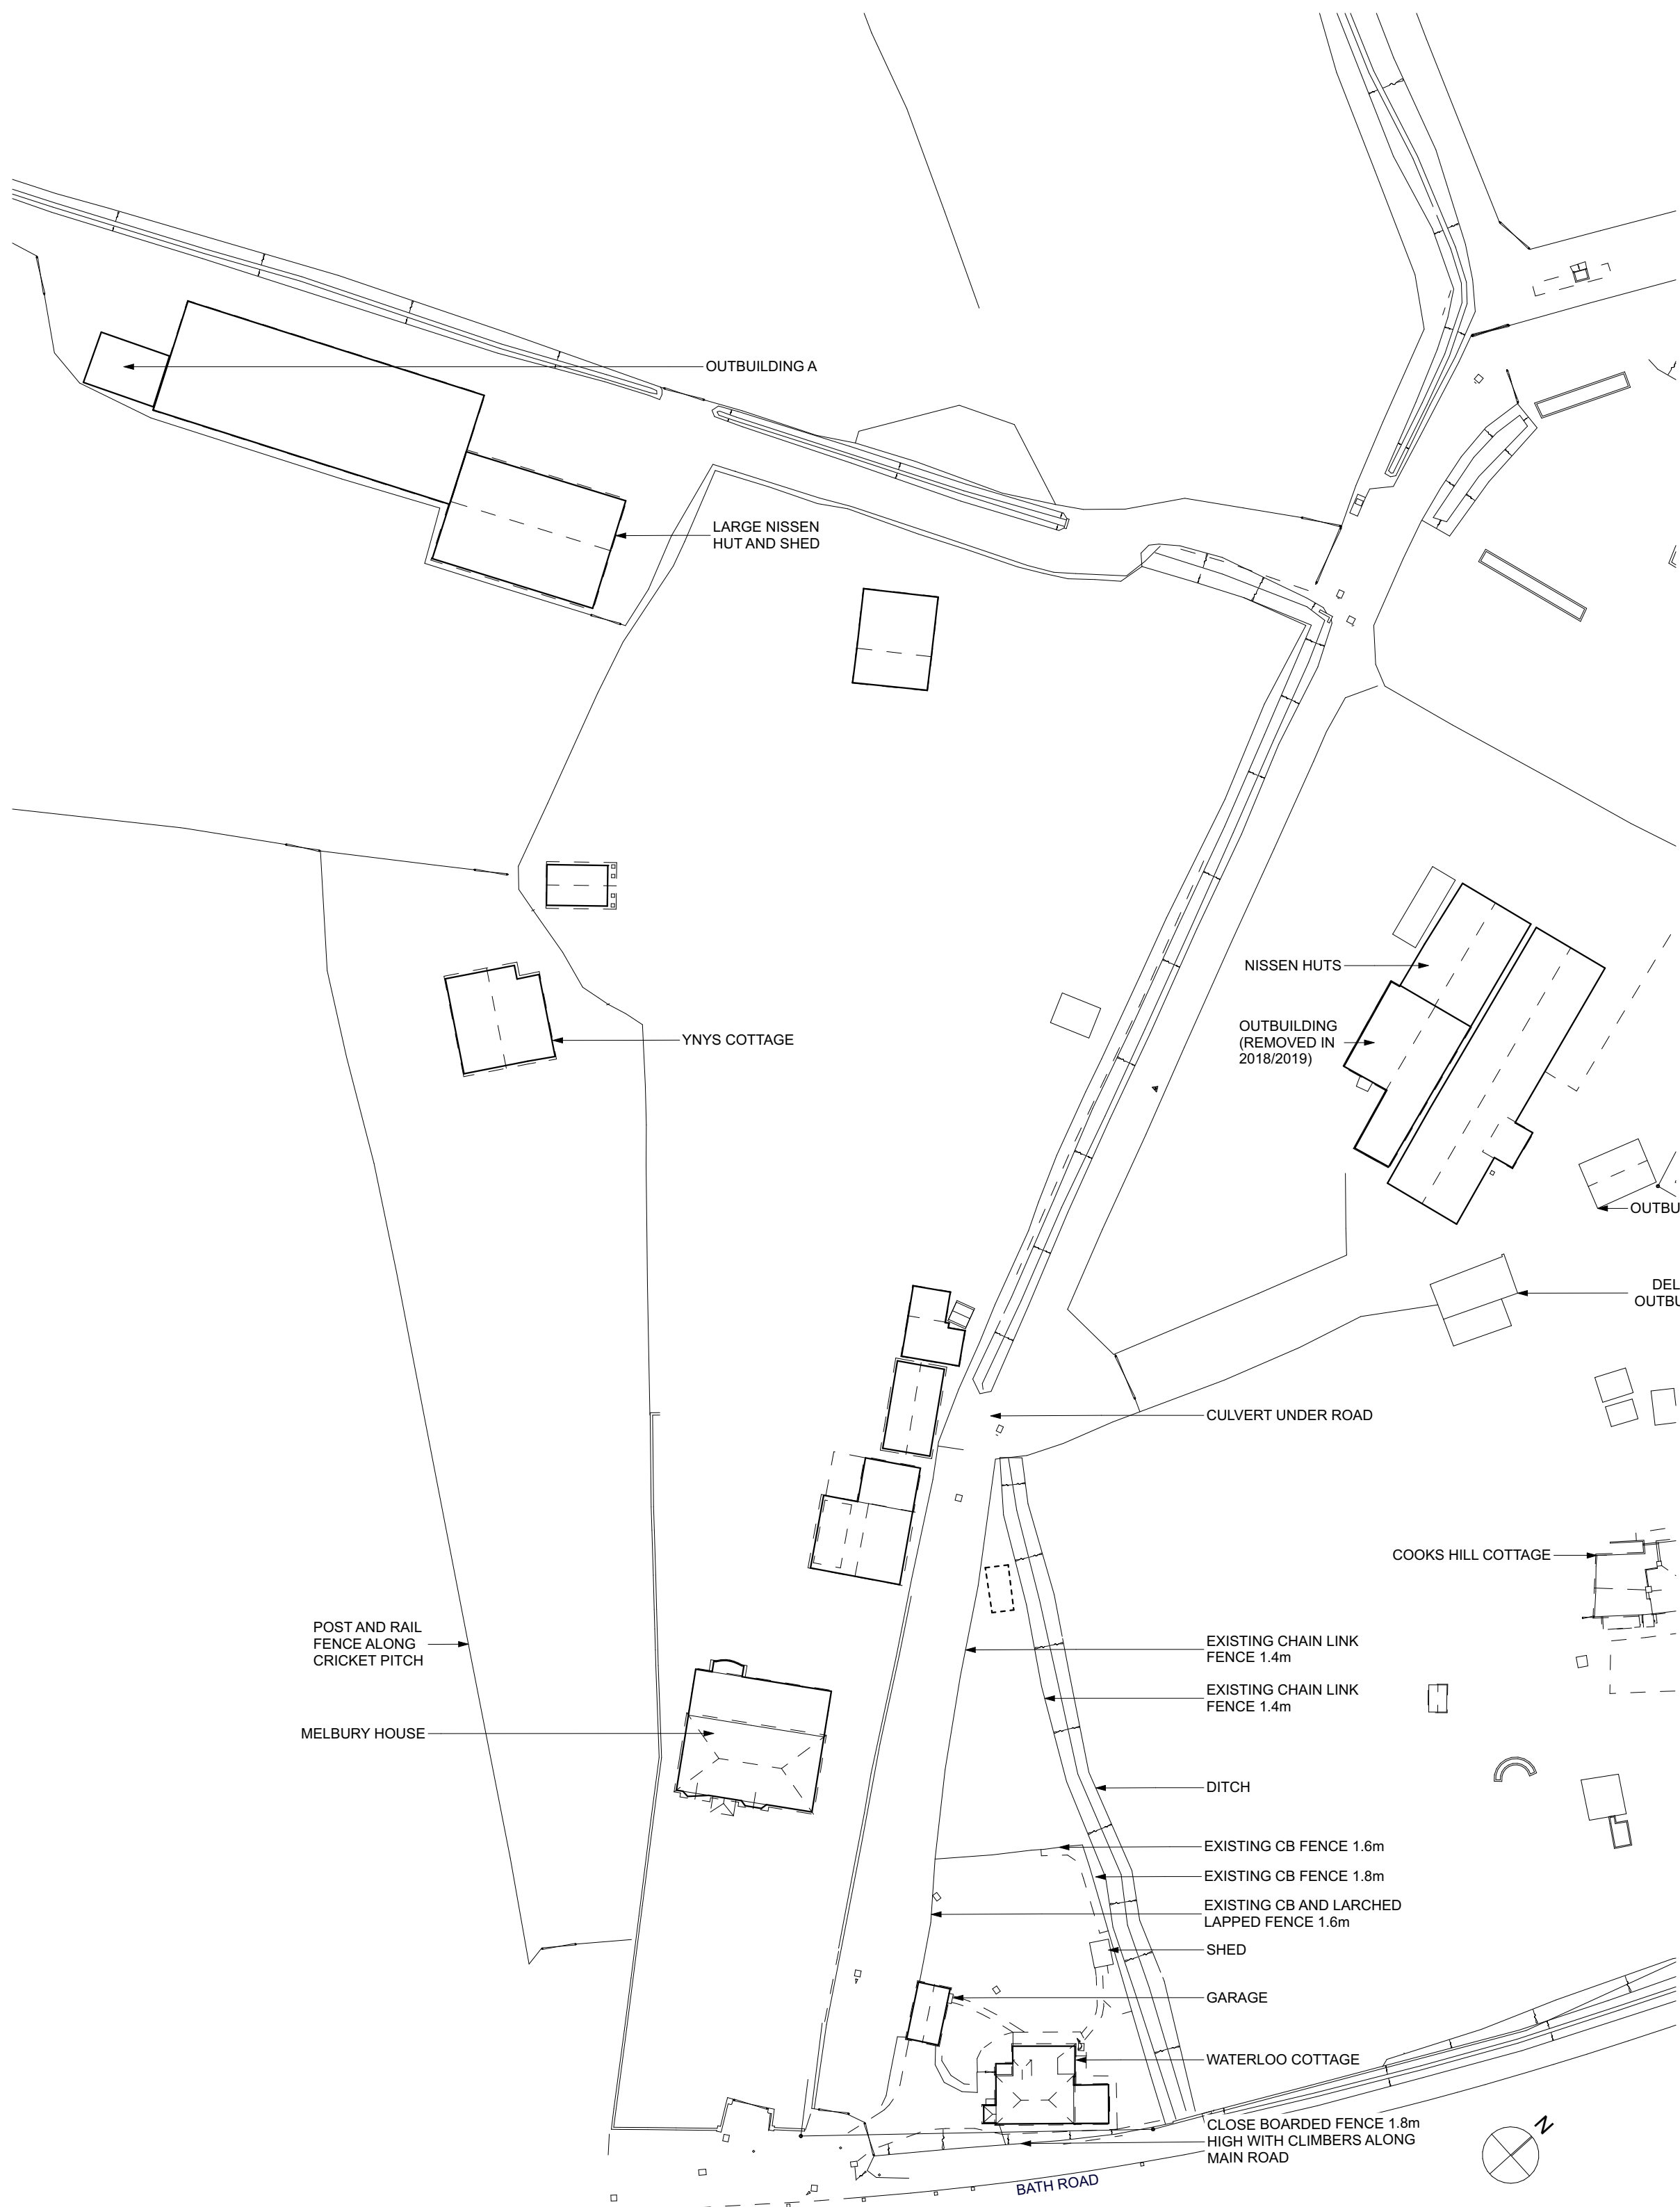

WATERLOO COTTAGE

PRE-EXISTING BLOCK PLAN

1:500

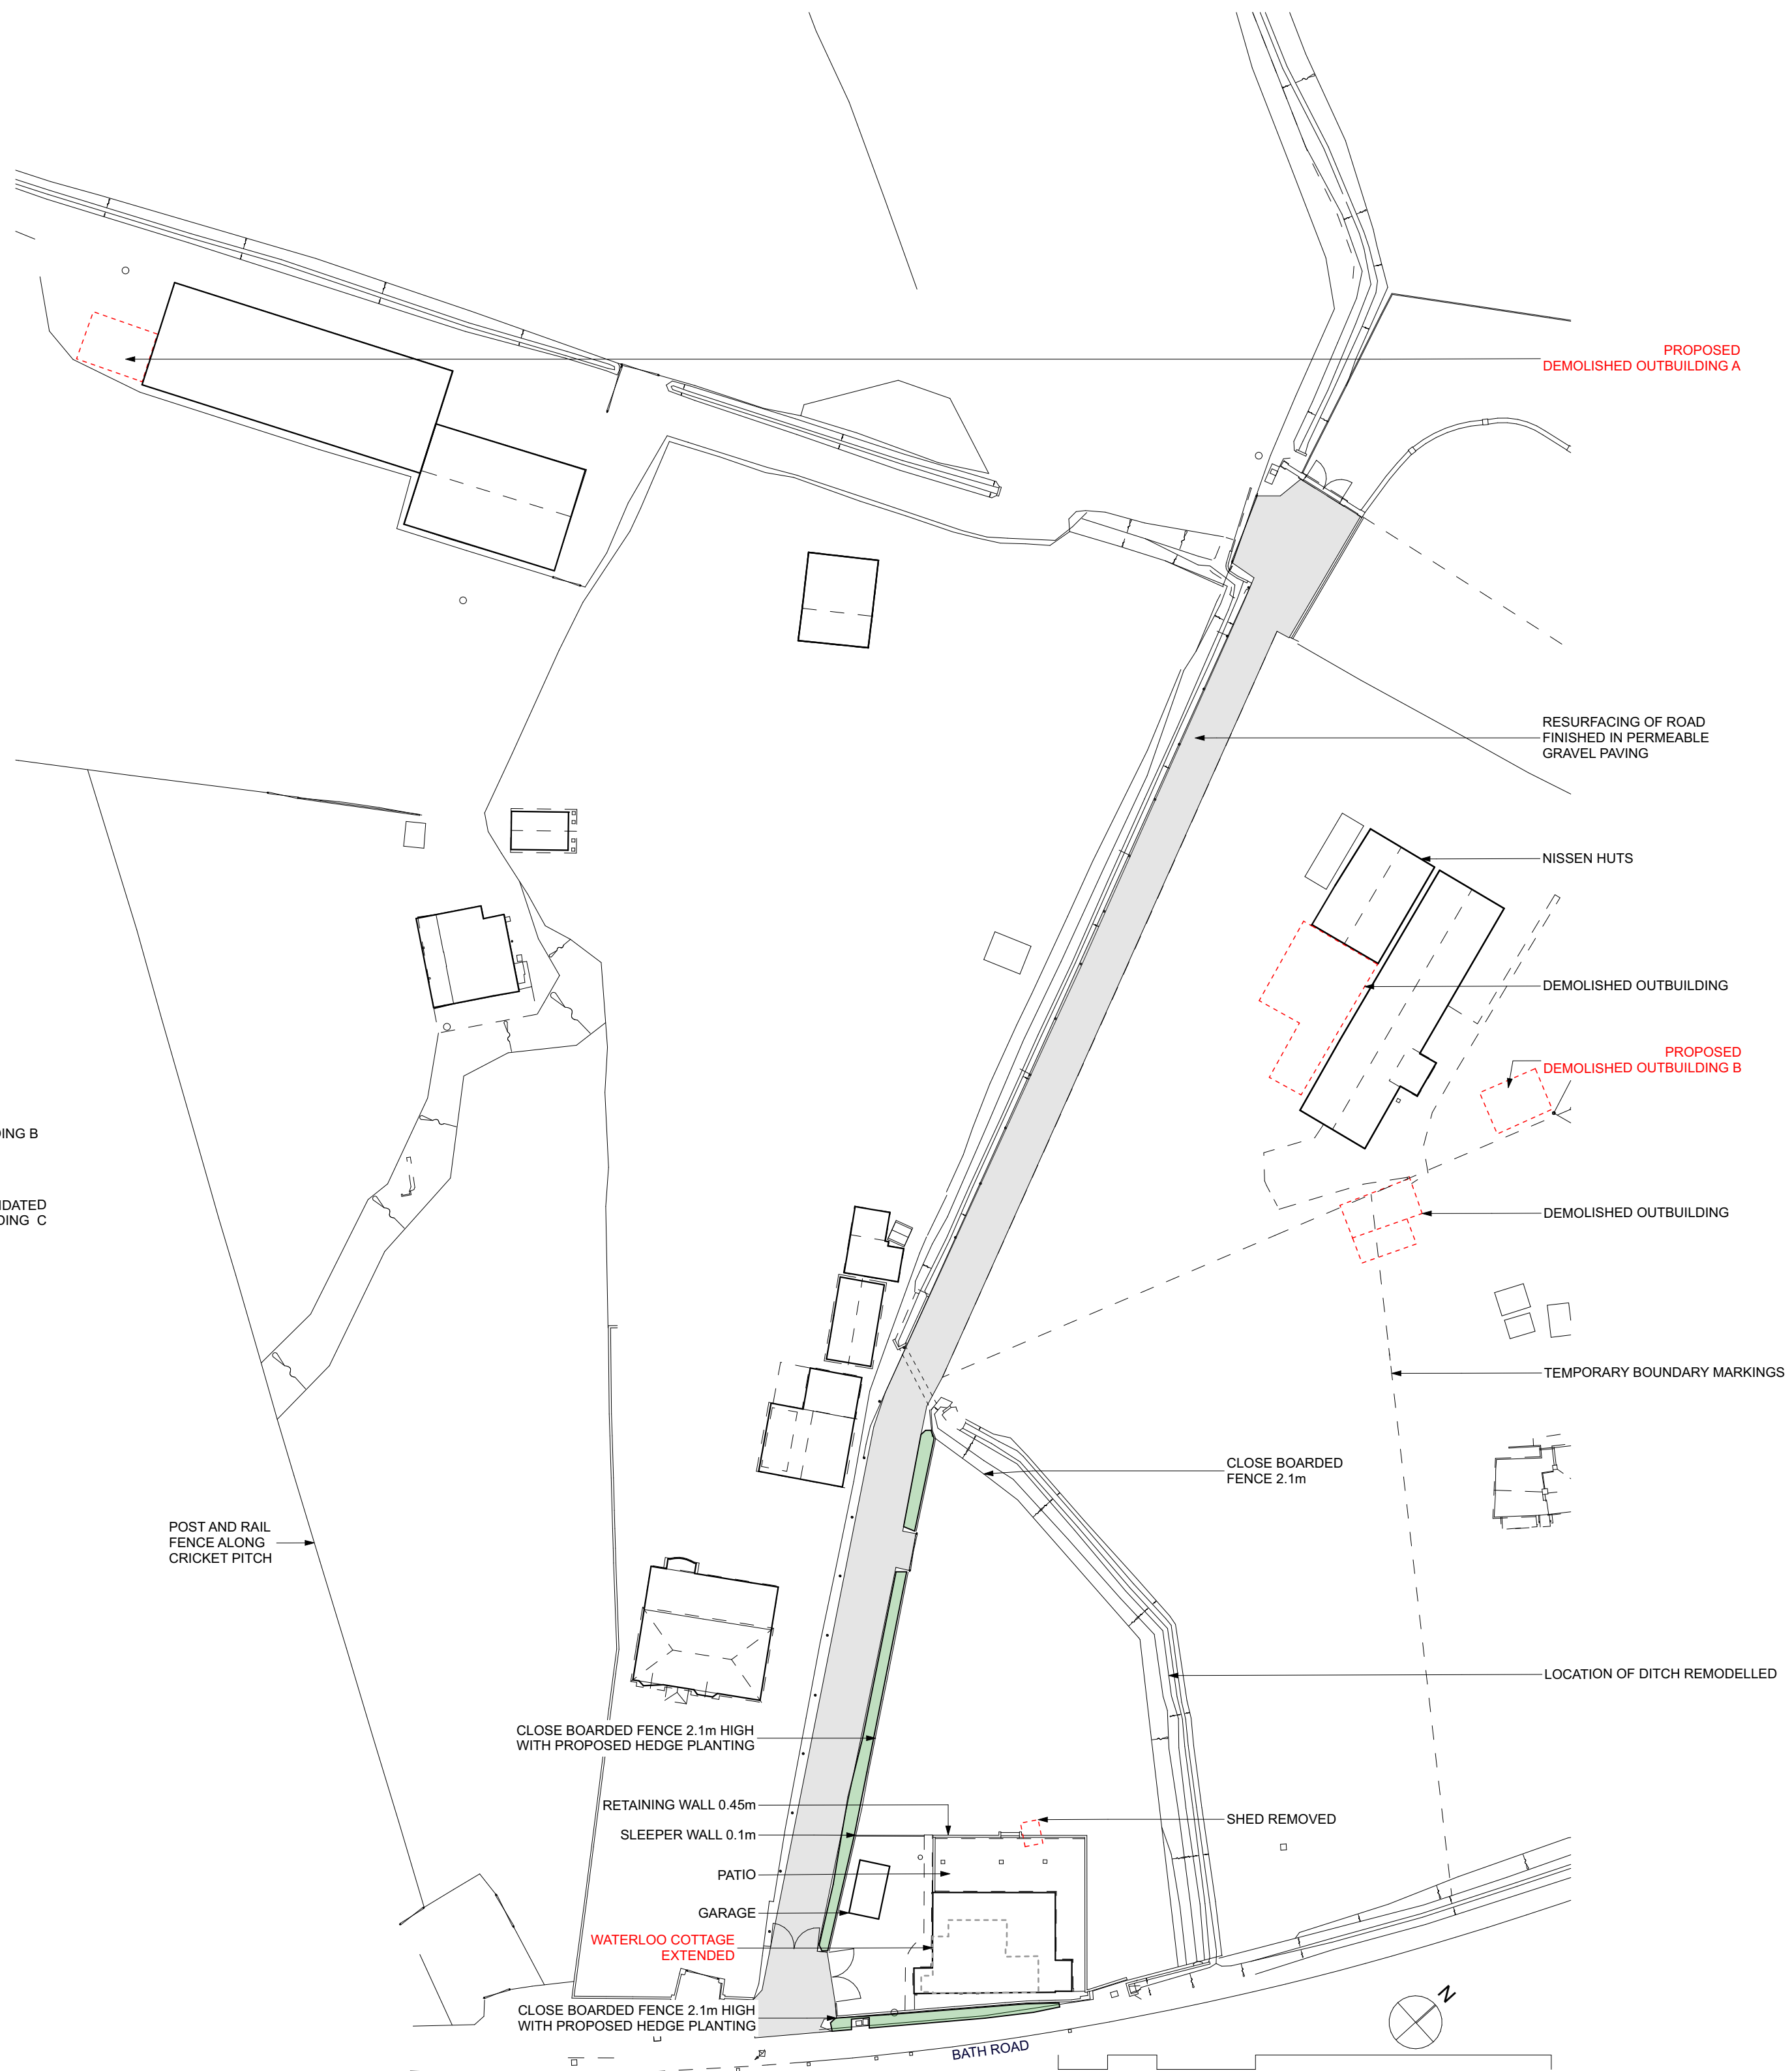

WATERLOO COTTAGE

EXISTING AND PROPOSED BLOCK PLAN

1:500