


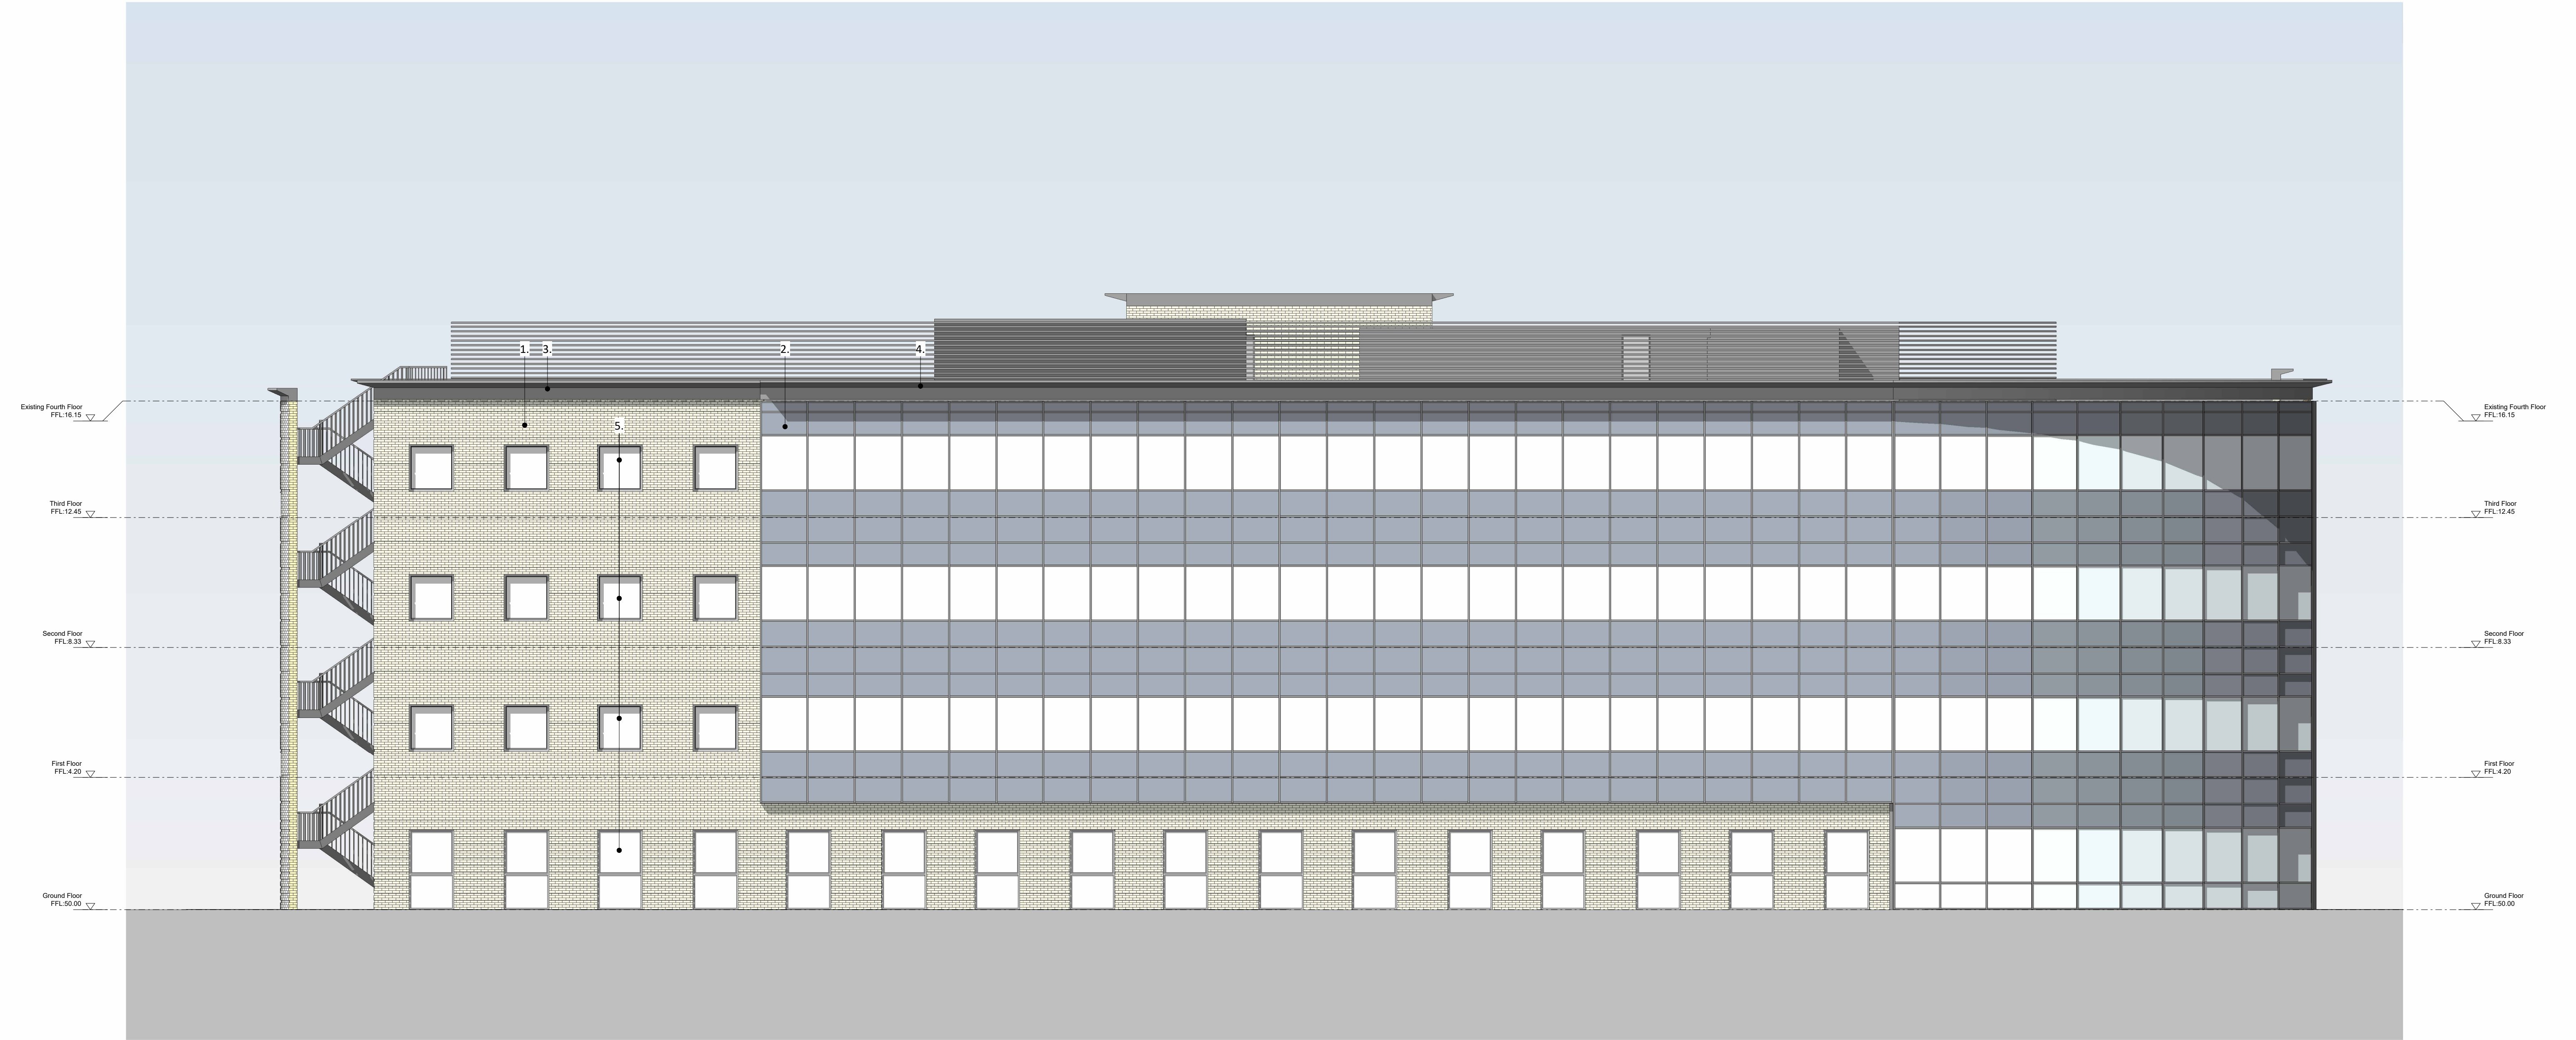

- Material Key:
- Existing yellow brick facade
 - Existing grey aluminium curtain wall
 - Existing light grey pre-cast concrete cladding
 - Existing light grey aluminium cladding
 - Existing light grey aluminium windows / doors
 - Existing light grey aluminium plant louver screen

