
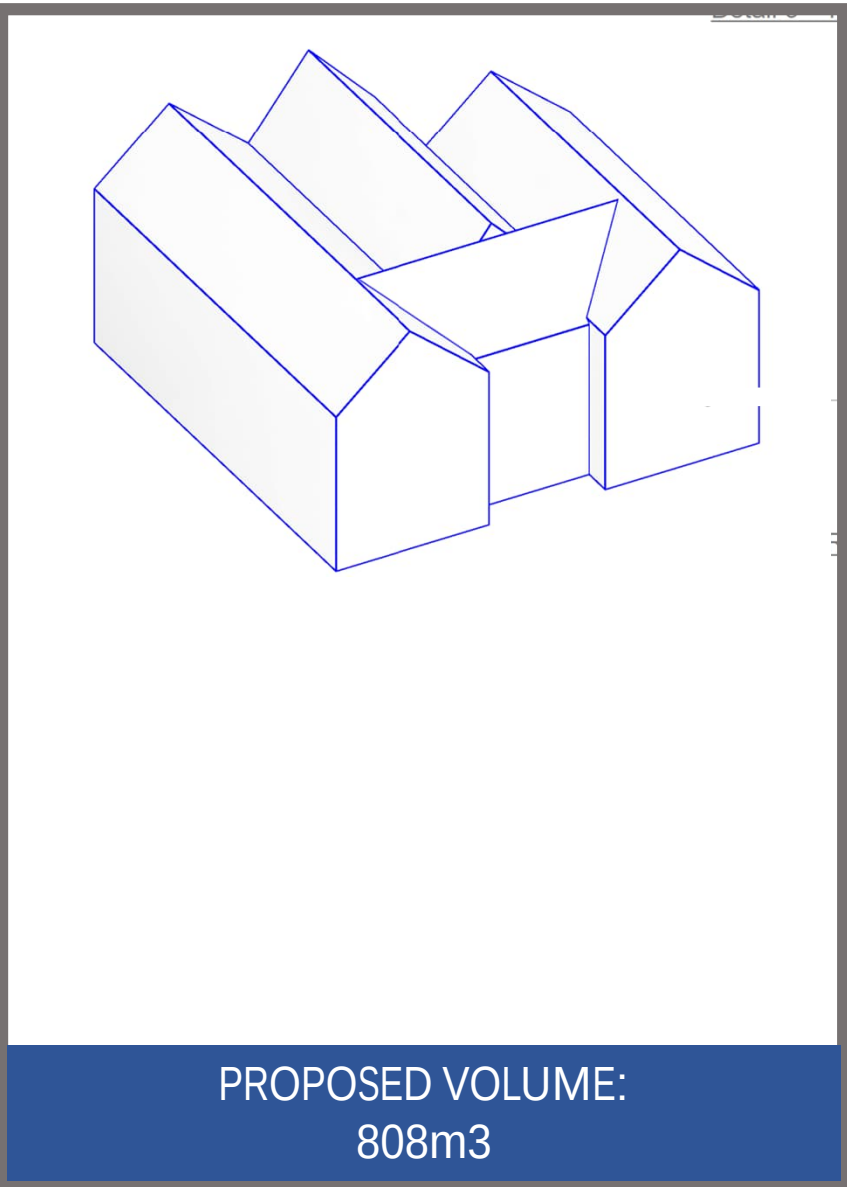
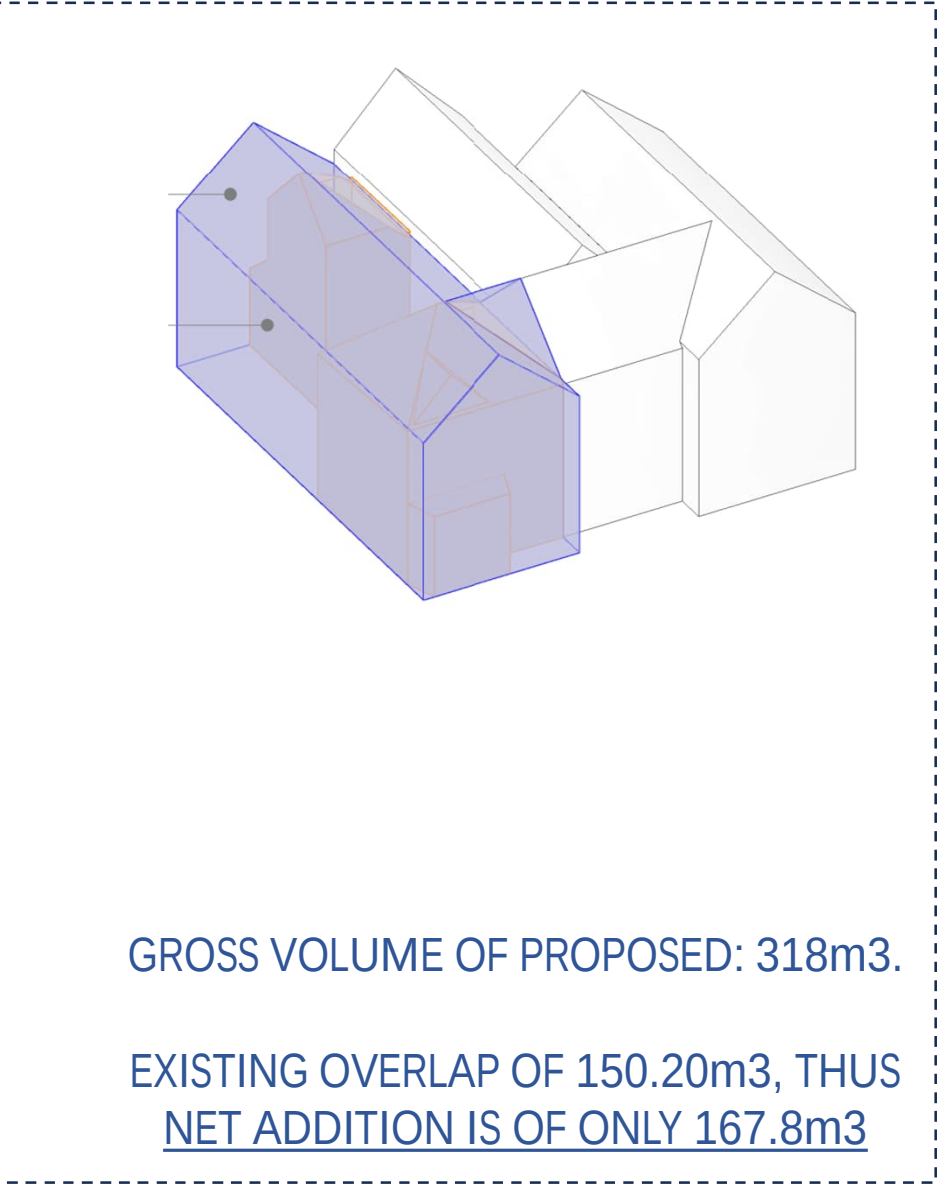
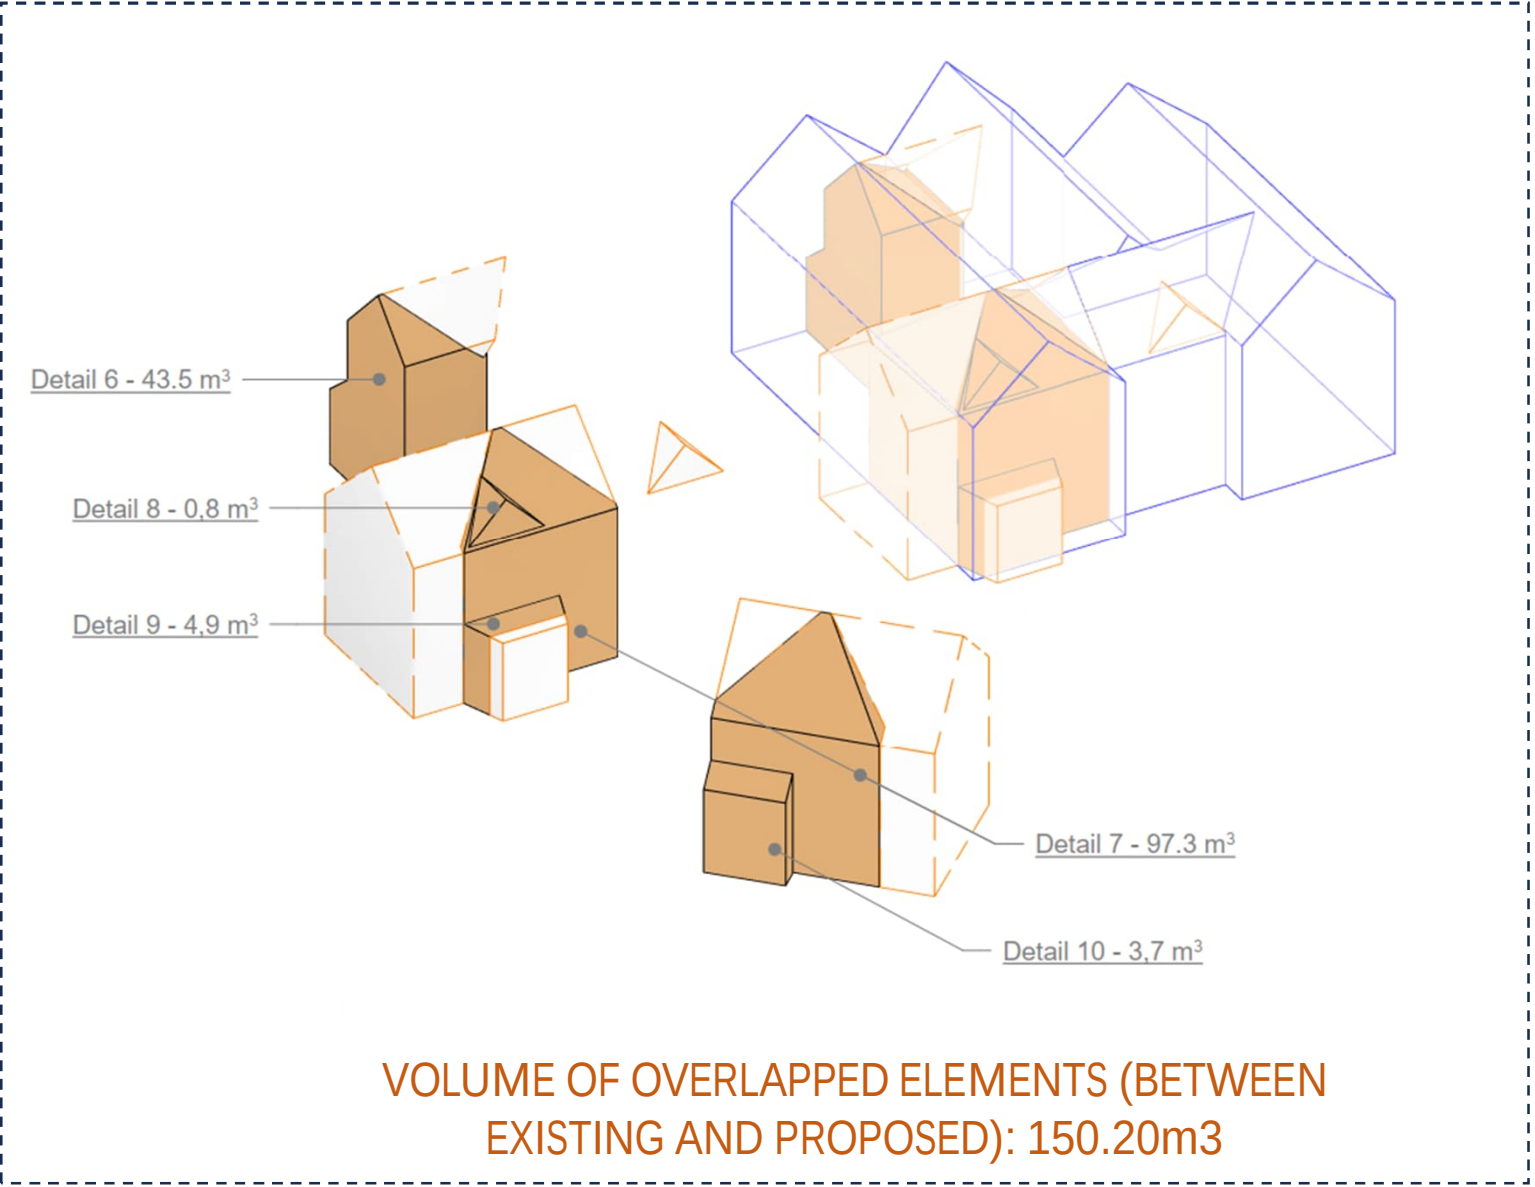
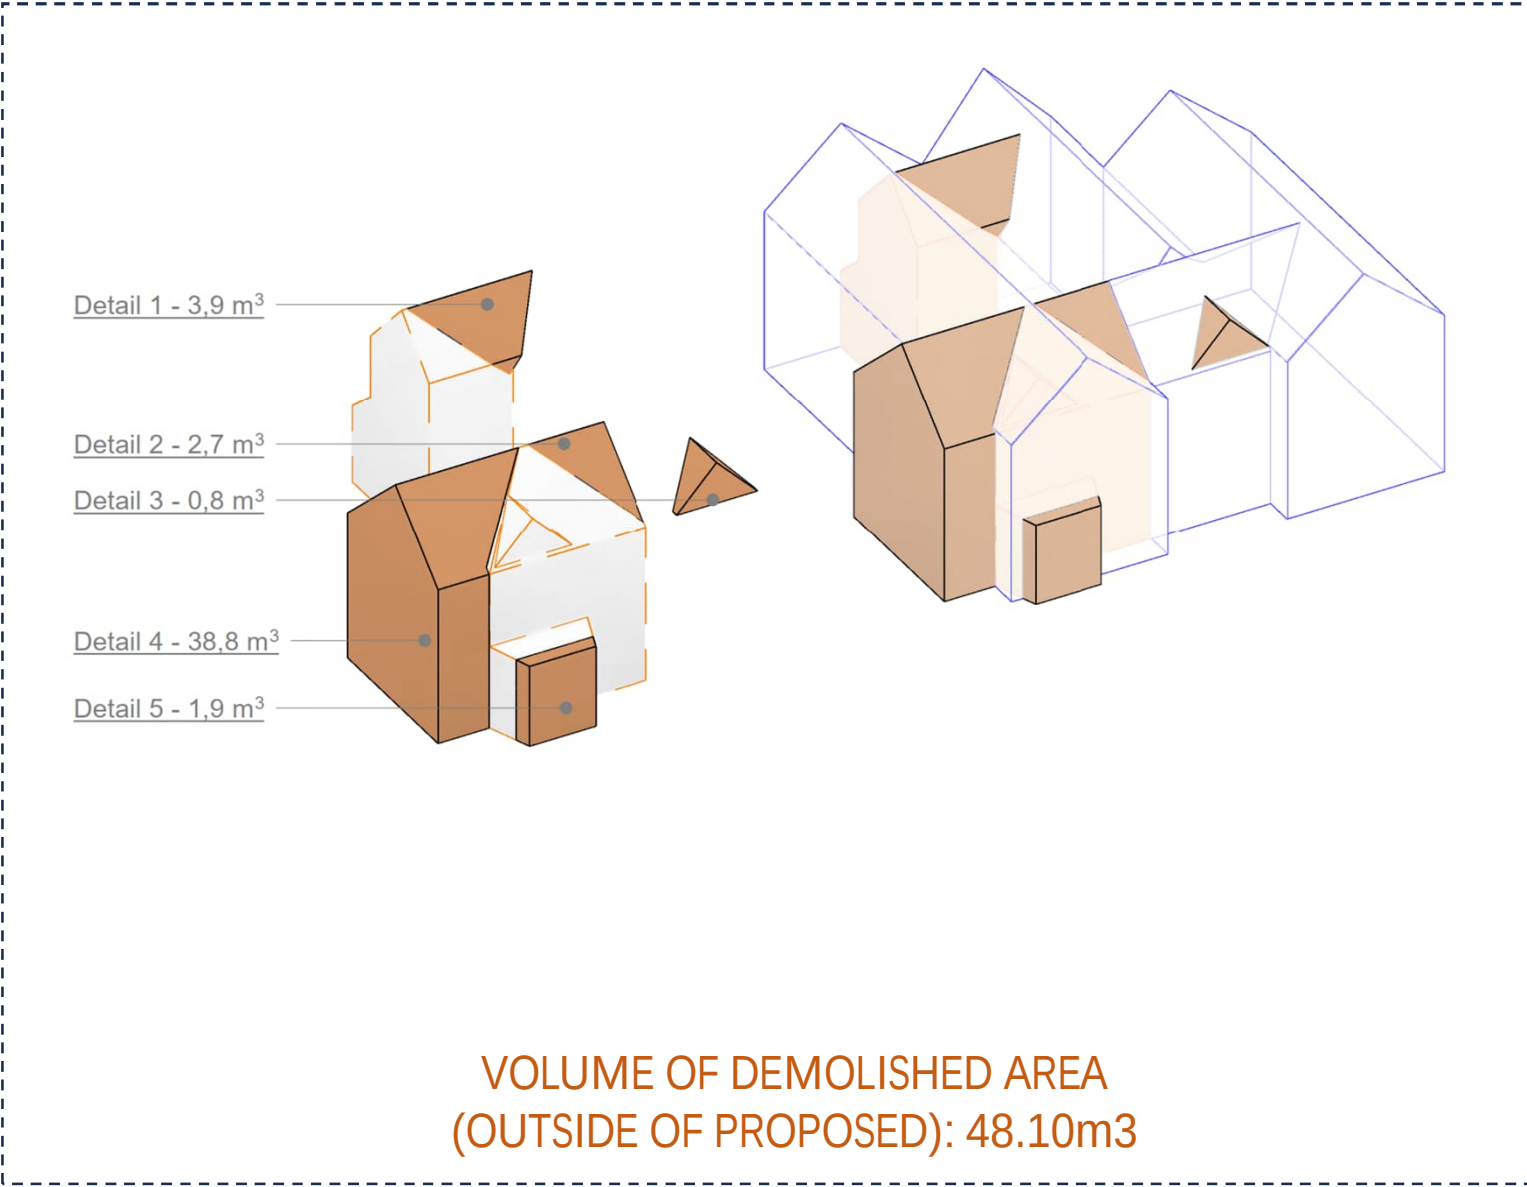
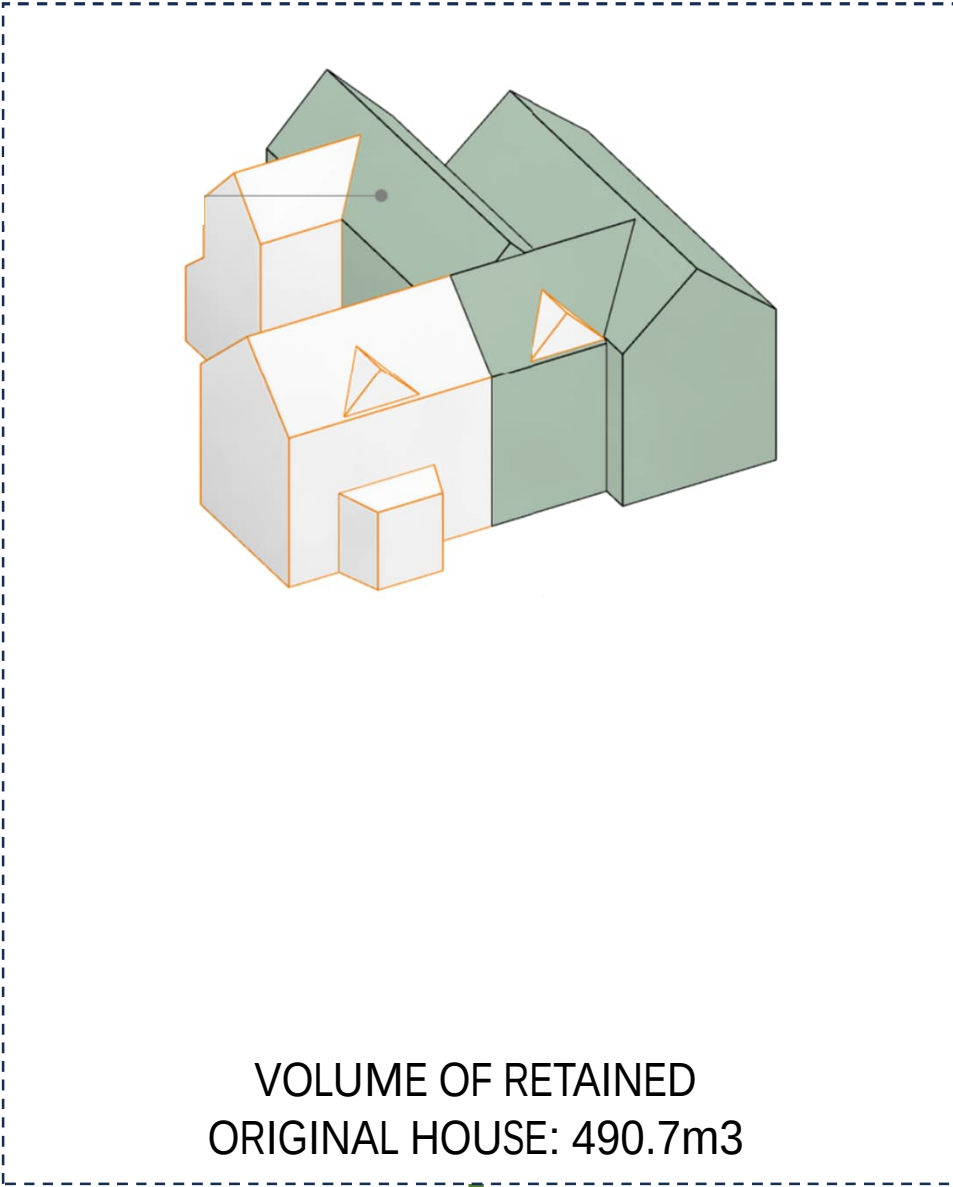


SPRINGFIELD HOUSE / VOLUME CALC

SFH.VOLUME.ALL / AUG 2025

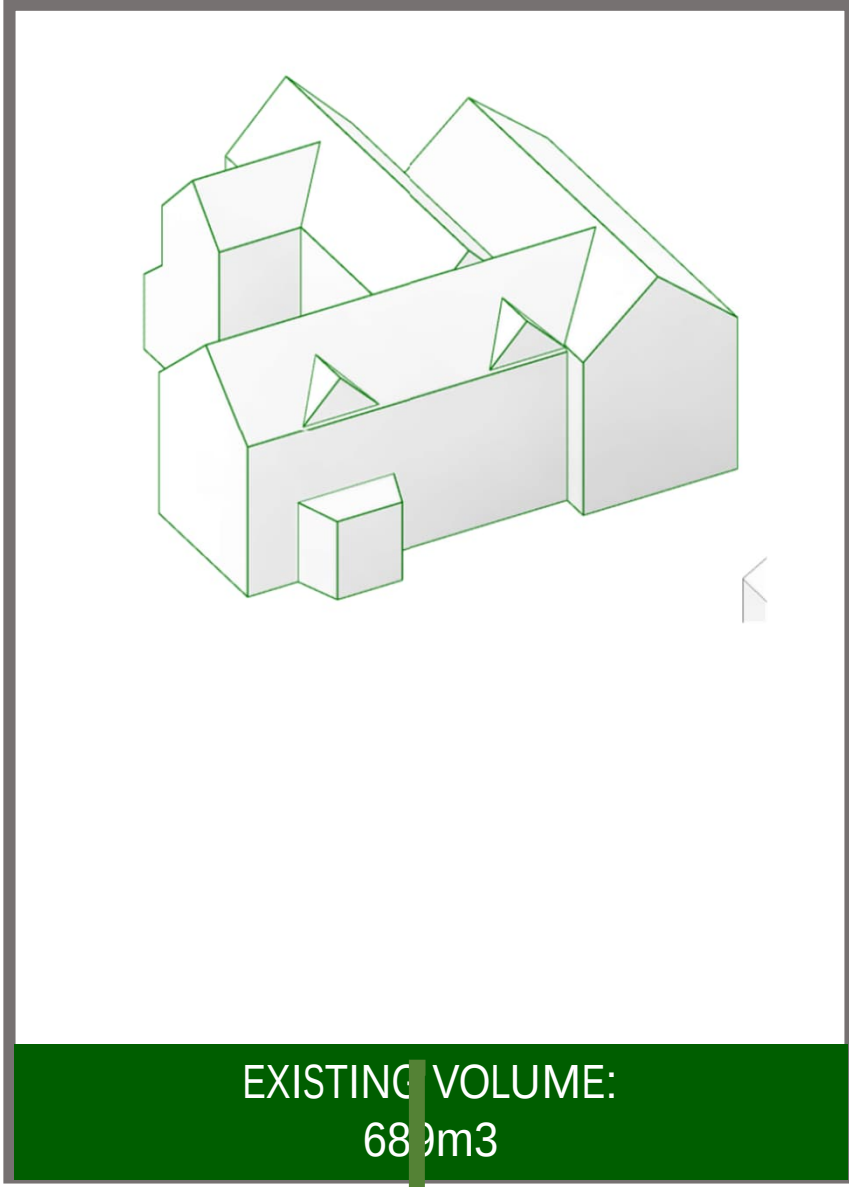

NET PERCENT ADDITION FROM RETAINED ORINGAL HOUSE: $167.8 / 490.7 \times 100 =$

34.19%

NET PERCENT ADDITION FROM RETAINED ORINGAL HOUSE: $167.8 / 689 \times 100 =$

24.35%