




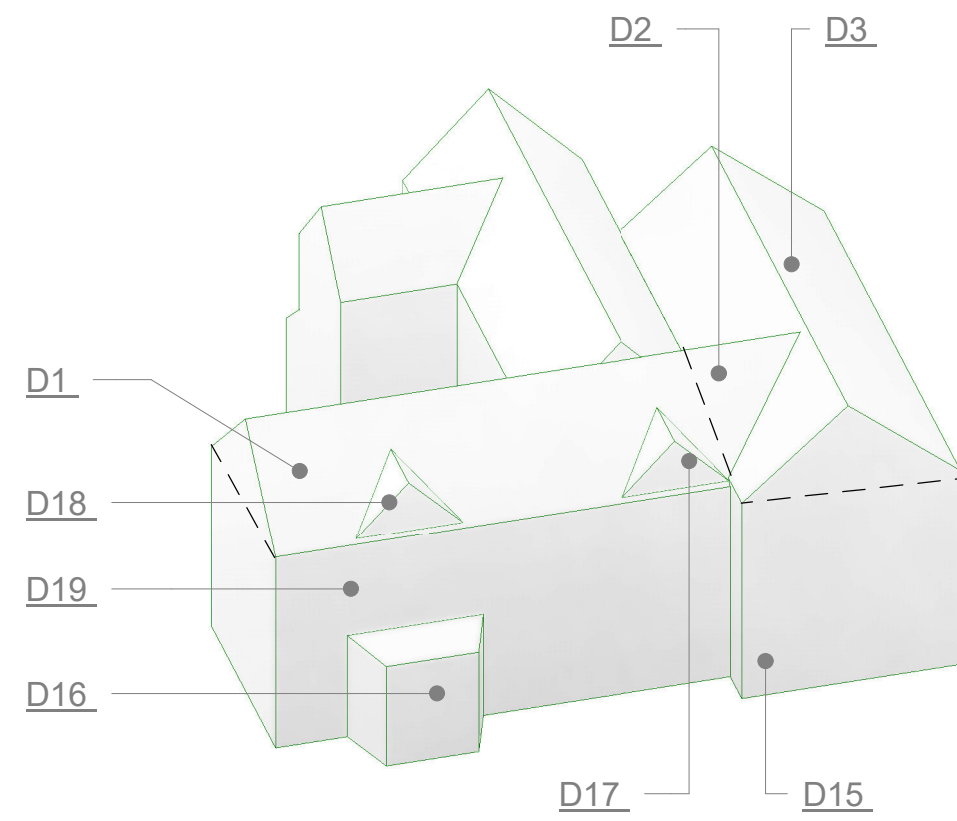


EXISTING VOLUME VIEW 1

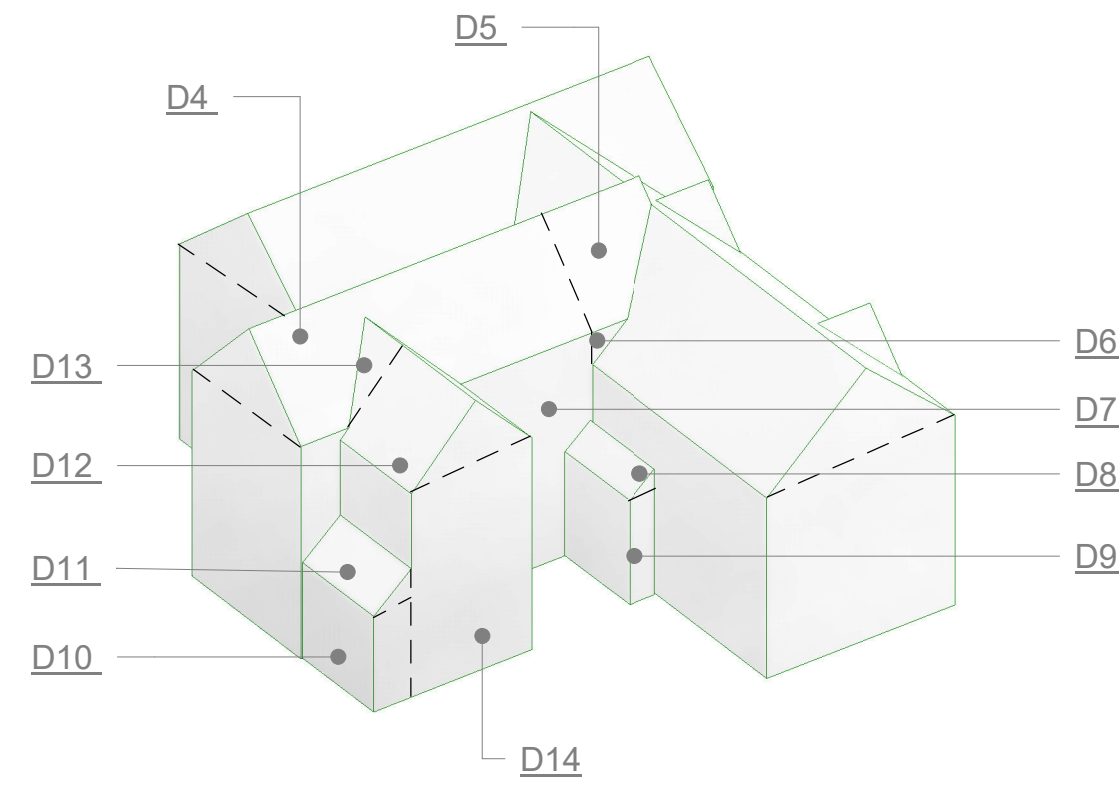


EXISTING VOLUME VIEW 2

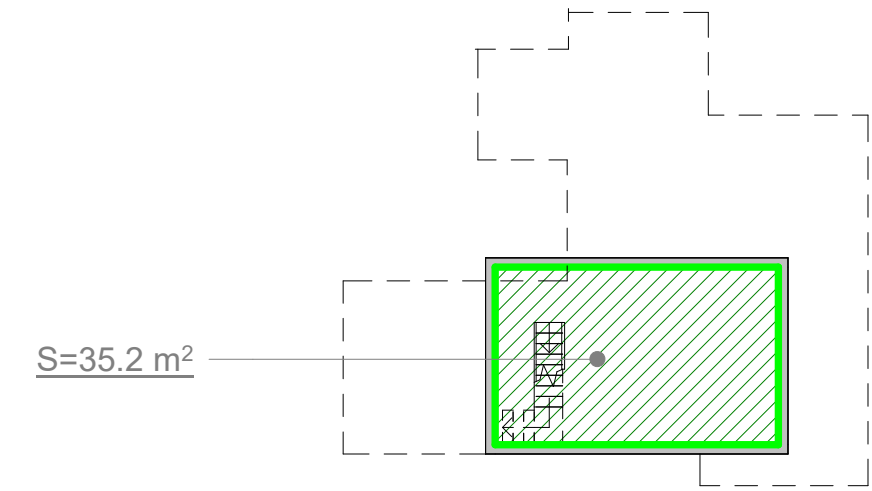

Existing Cellar

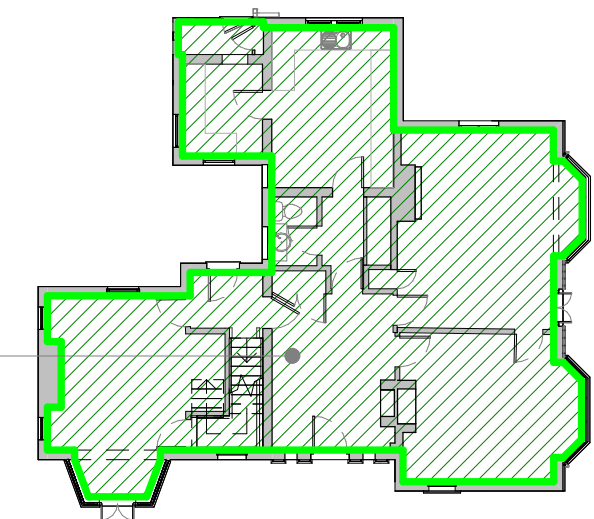


Existing Ground Floor Plan

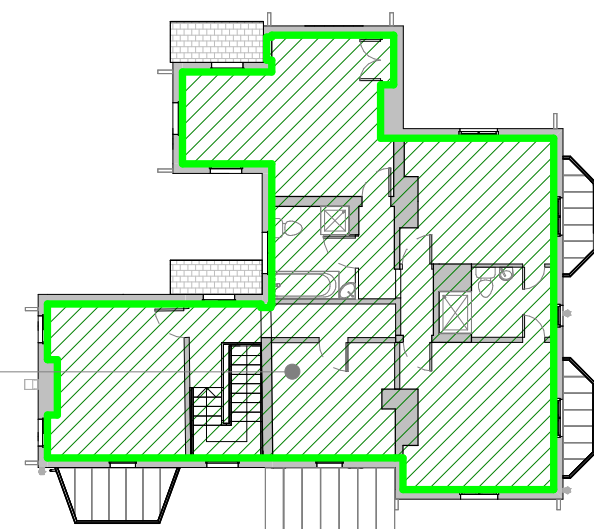

Existing First Floor Plan

- D1: 41.5 m³+
- D2: 2.2 m³+
- D3: 42.3 m³+
- D4: 26.7 m³+
- D5: 2.2 m³+
- D6: 0.9 m³+
- D7: 128.5 m³+
- D8: 0.4 m³+
- D9: 3.4 m³+
- D10: 5.0 m³+
- D11: 0.9 m³+
- D12: 5.0 m³+
- D13: 0.7 m³+
- D14: 34.3 m³+
- D15: 199.3 m³+
- D16: 5.9 m³+
- D17: 0.8 m³+
- D18: 0.8 m³+
- D19: 188.2 m³+

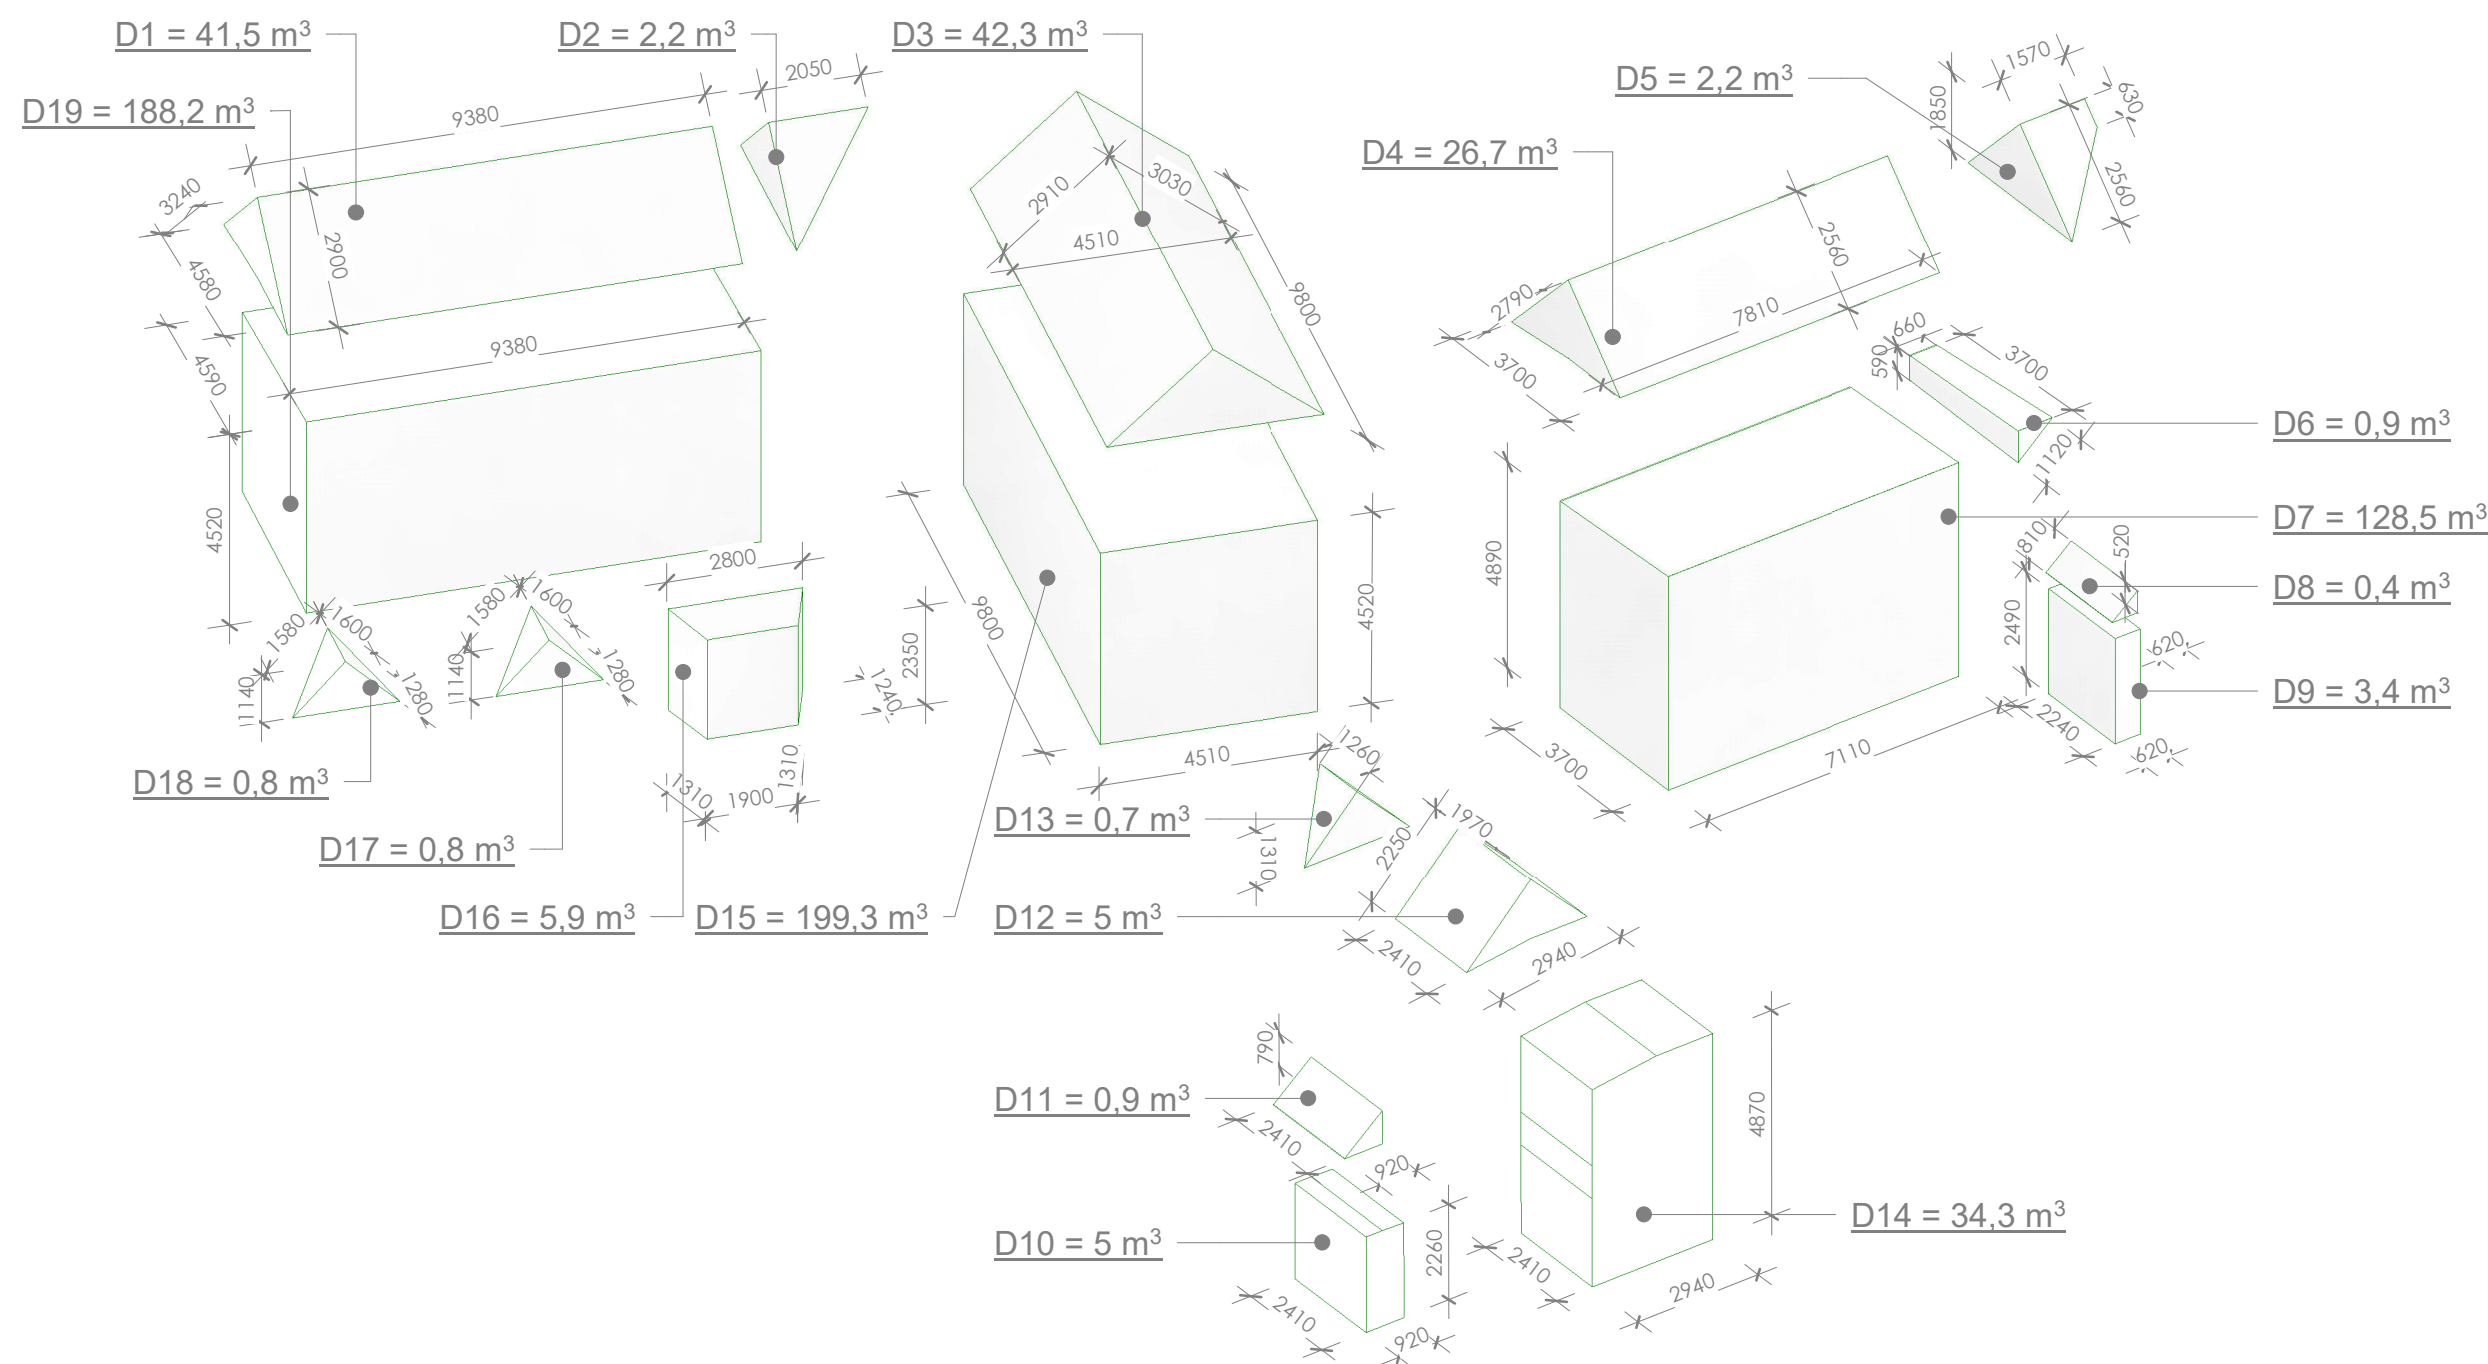

Total Sum: $41.5 + 2.2 + 42.3 + 26.7 + 2.2 + 0.9 + 128.5 + 0.4 + 3.4 + 5.0 + 0.9 + 5.0 + 0.7 + 34.3 + 199.3 + 5.9 + 0.8 + 0.8 + 188.2 = 689.0 \text{ m}^3$

