



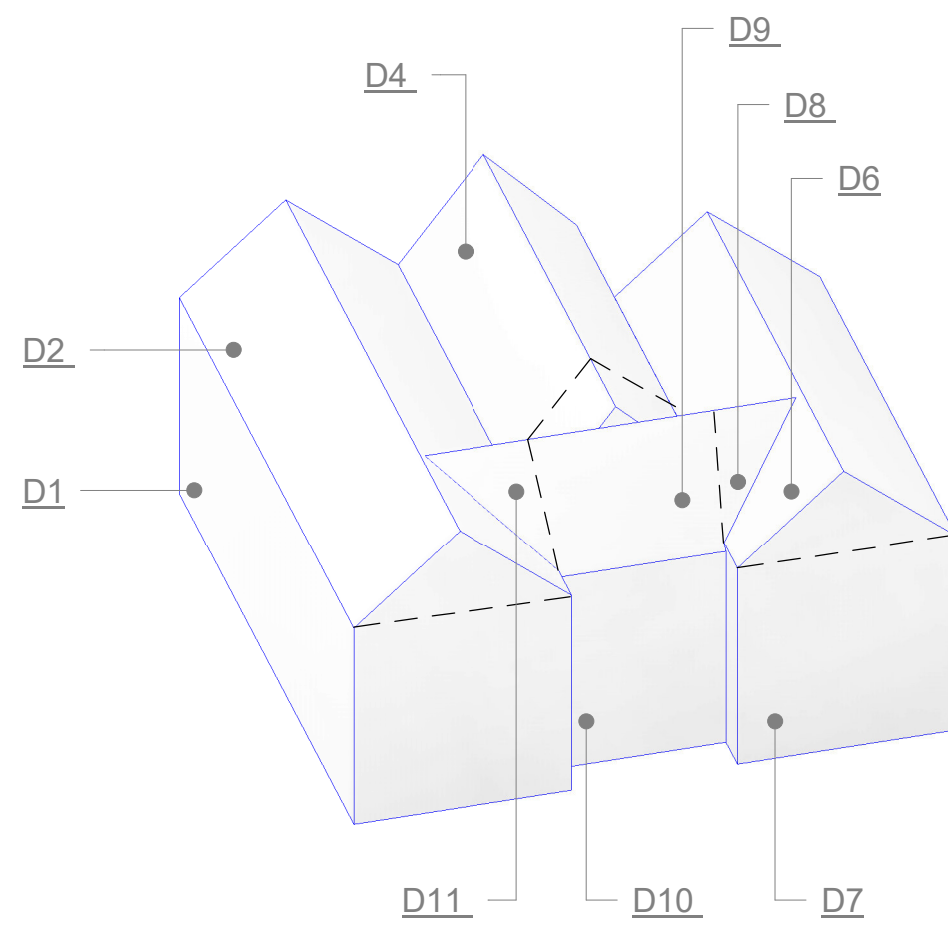



OVERALL PROPOSED VIEW 1

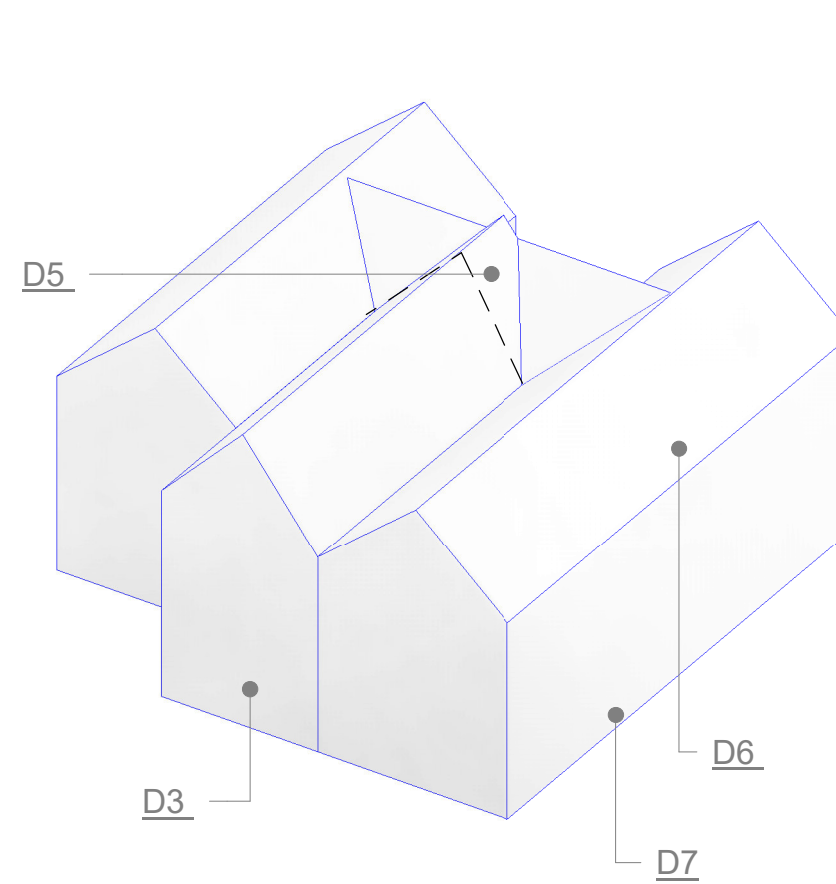


OVERALL PROPOSED VIEW 2

- D1: 259.3 m³+
- D2: 57.9 m³+
- D3: 130.5 m³+
- D4: 26.7 m³+
- D5: 1.8 m³+
- D6: 42.3 m³+
- D7: 199.3 m³+
- D8: 2.5 m³+
- D9: 14.3 m³+
- D10: 70.7 m³+
- D11: 2.7 m³+


Total: $259.3 + 57.9 + 130.5 + 26.7 + 1.8 + 42.3 + 199.3 + 2.5 + 14.3 + 70.7 + 2.7 = 808.0 \text{ m}^3$

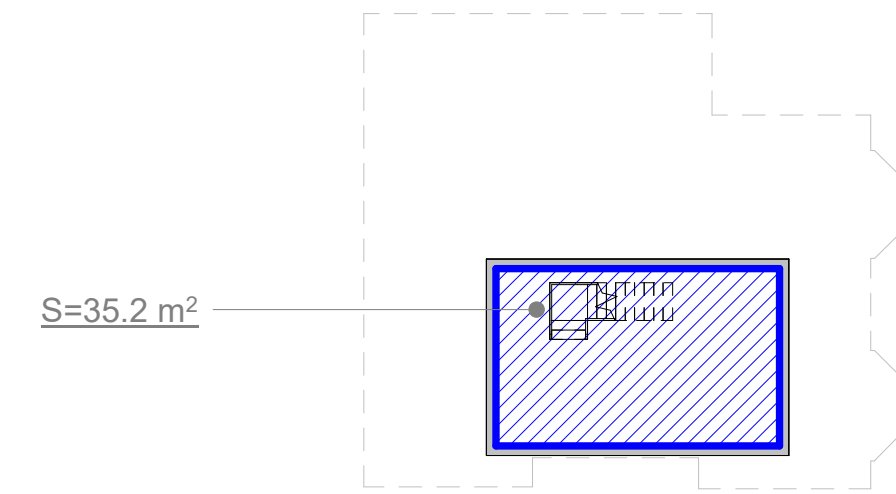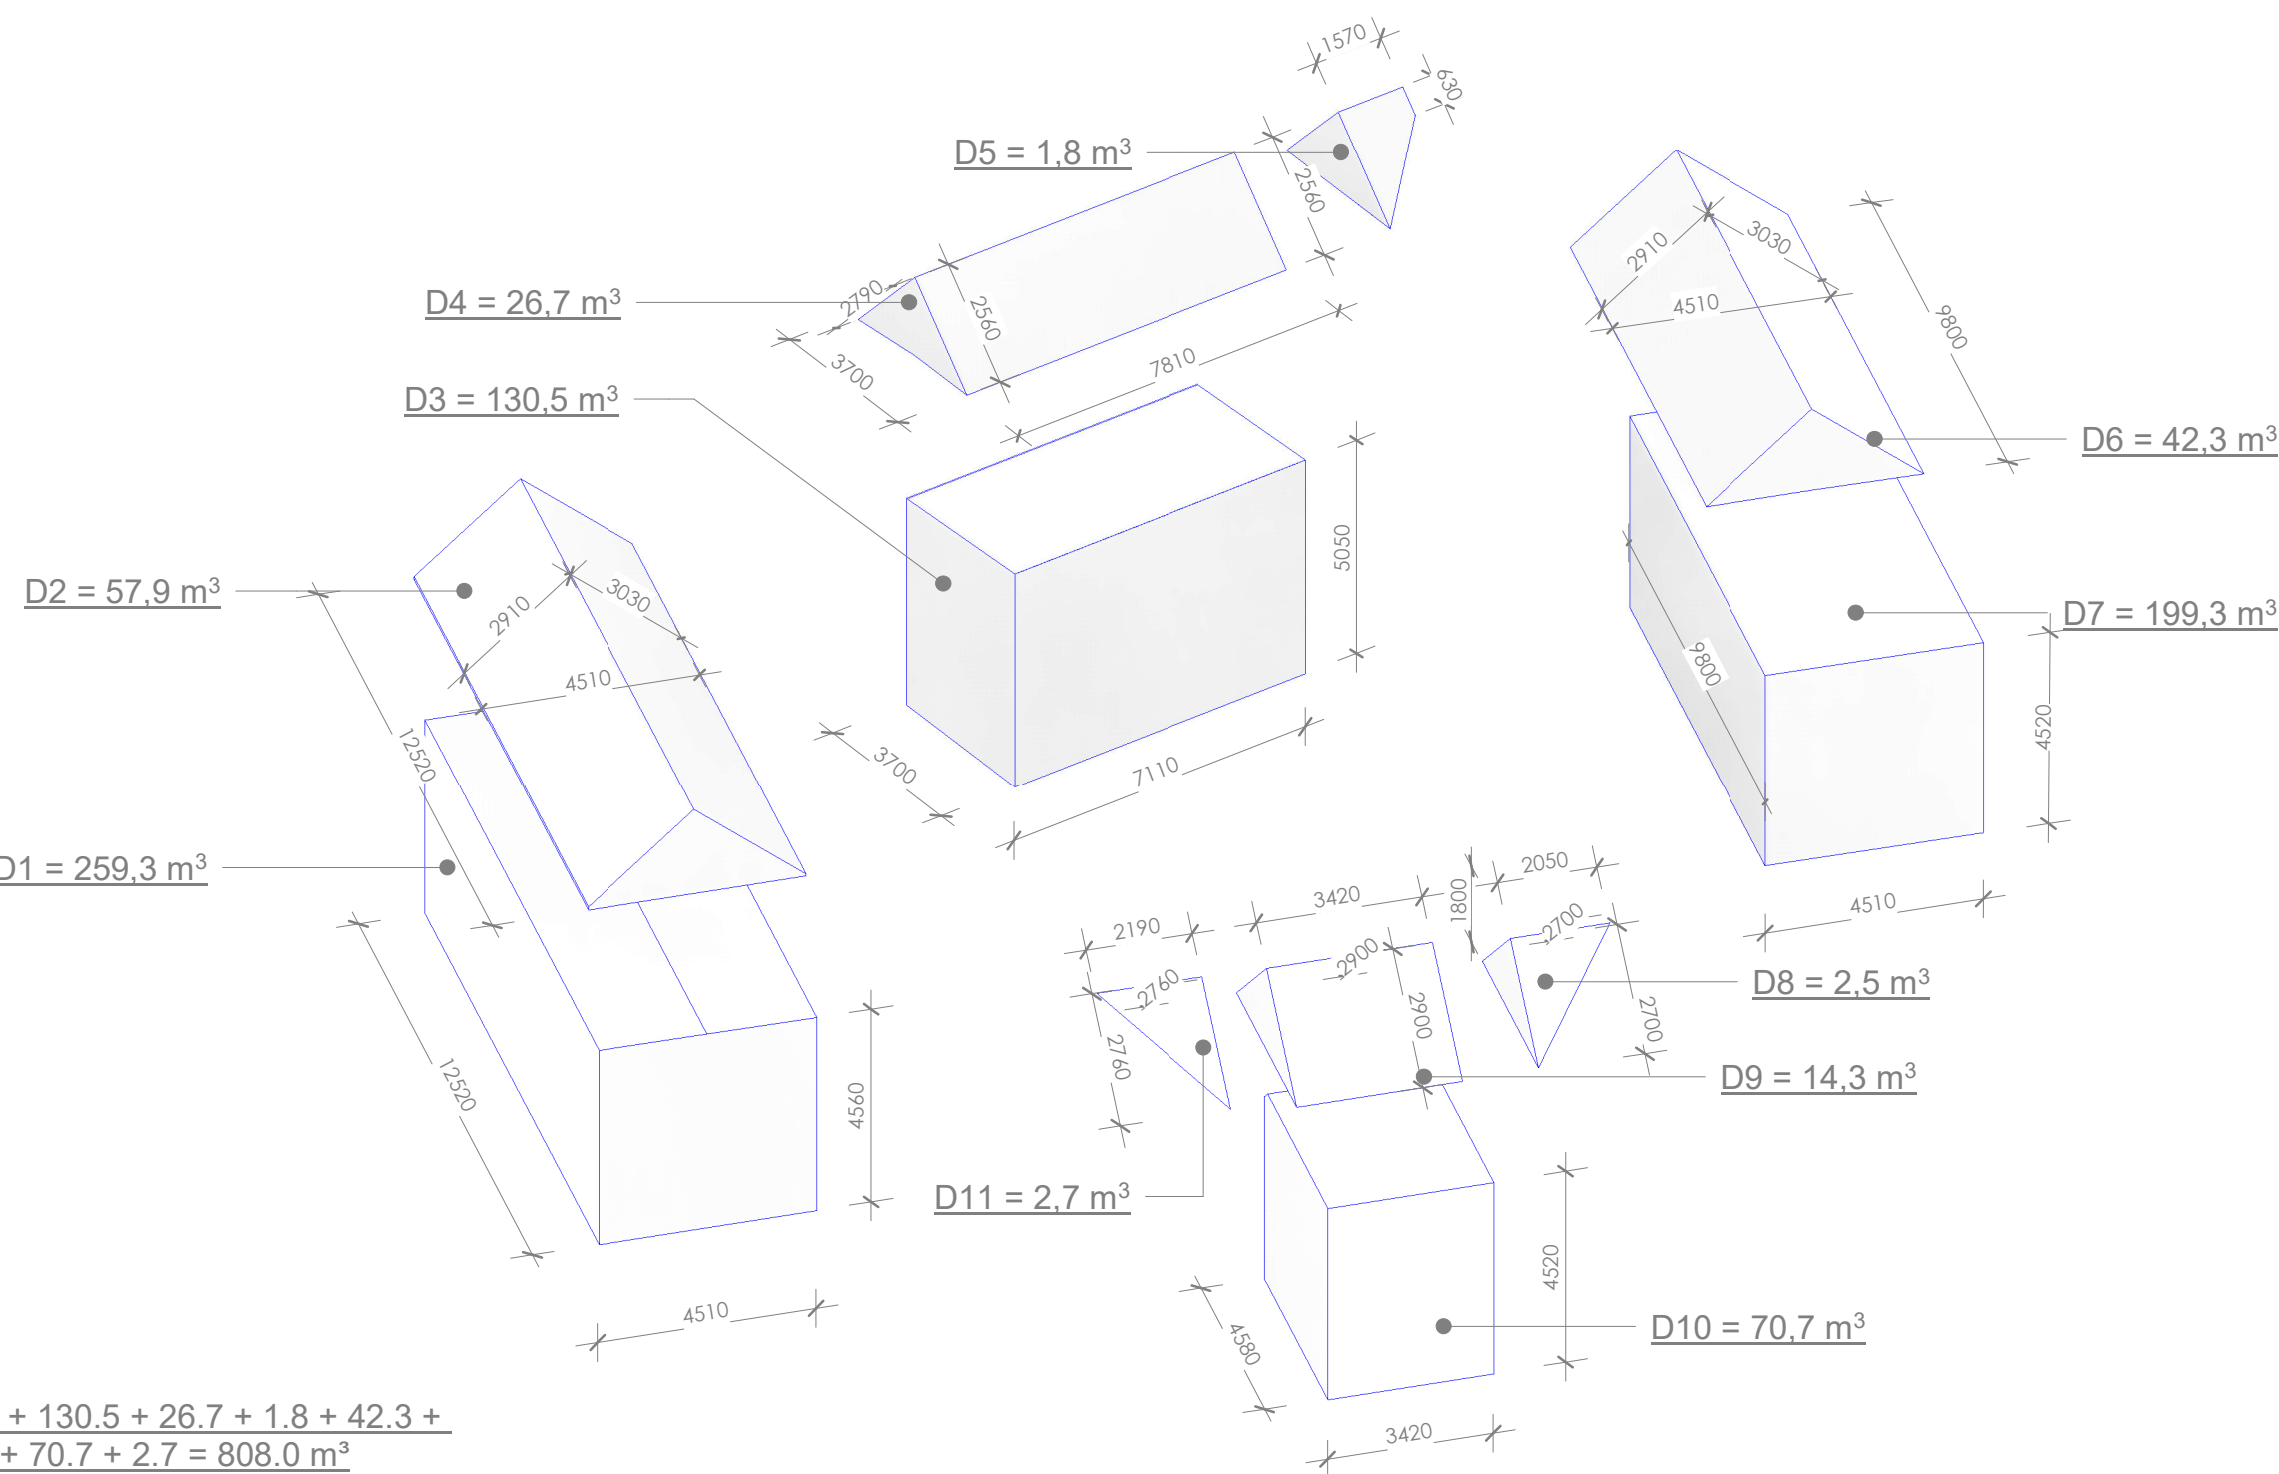

Basement

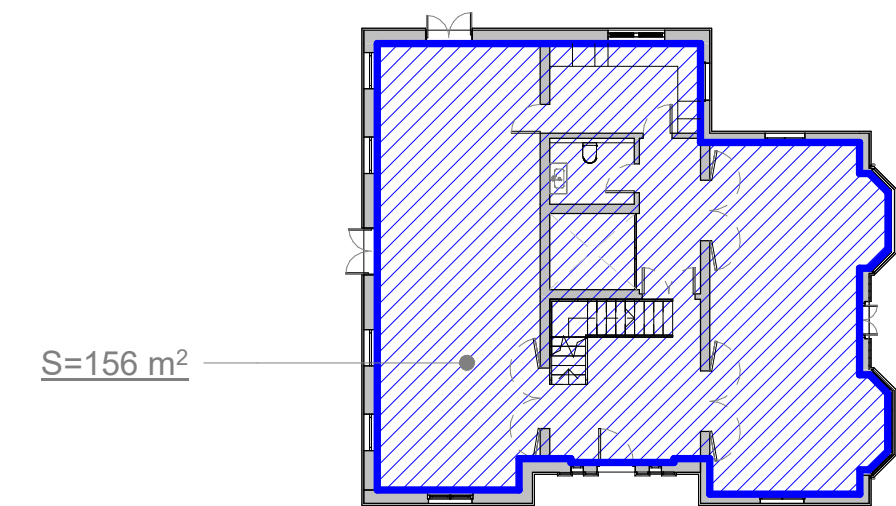

First Floor Plan

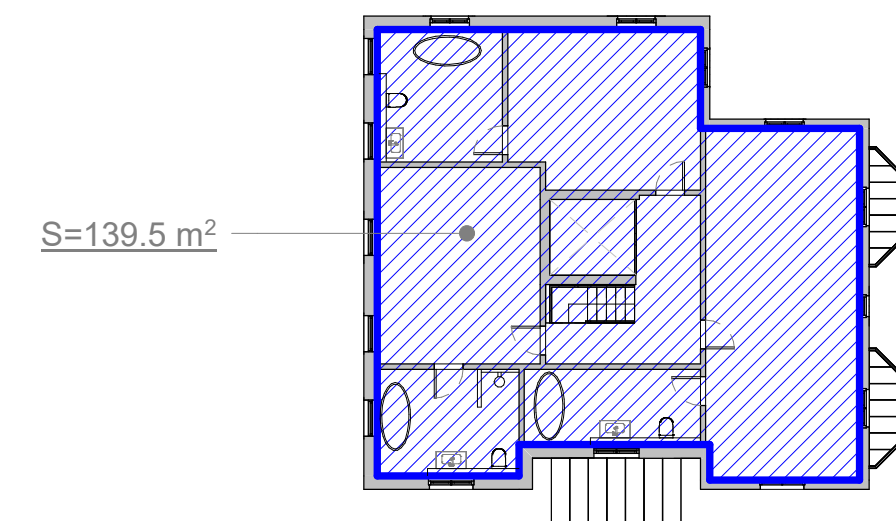

Ground Floor Plan

