


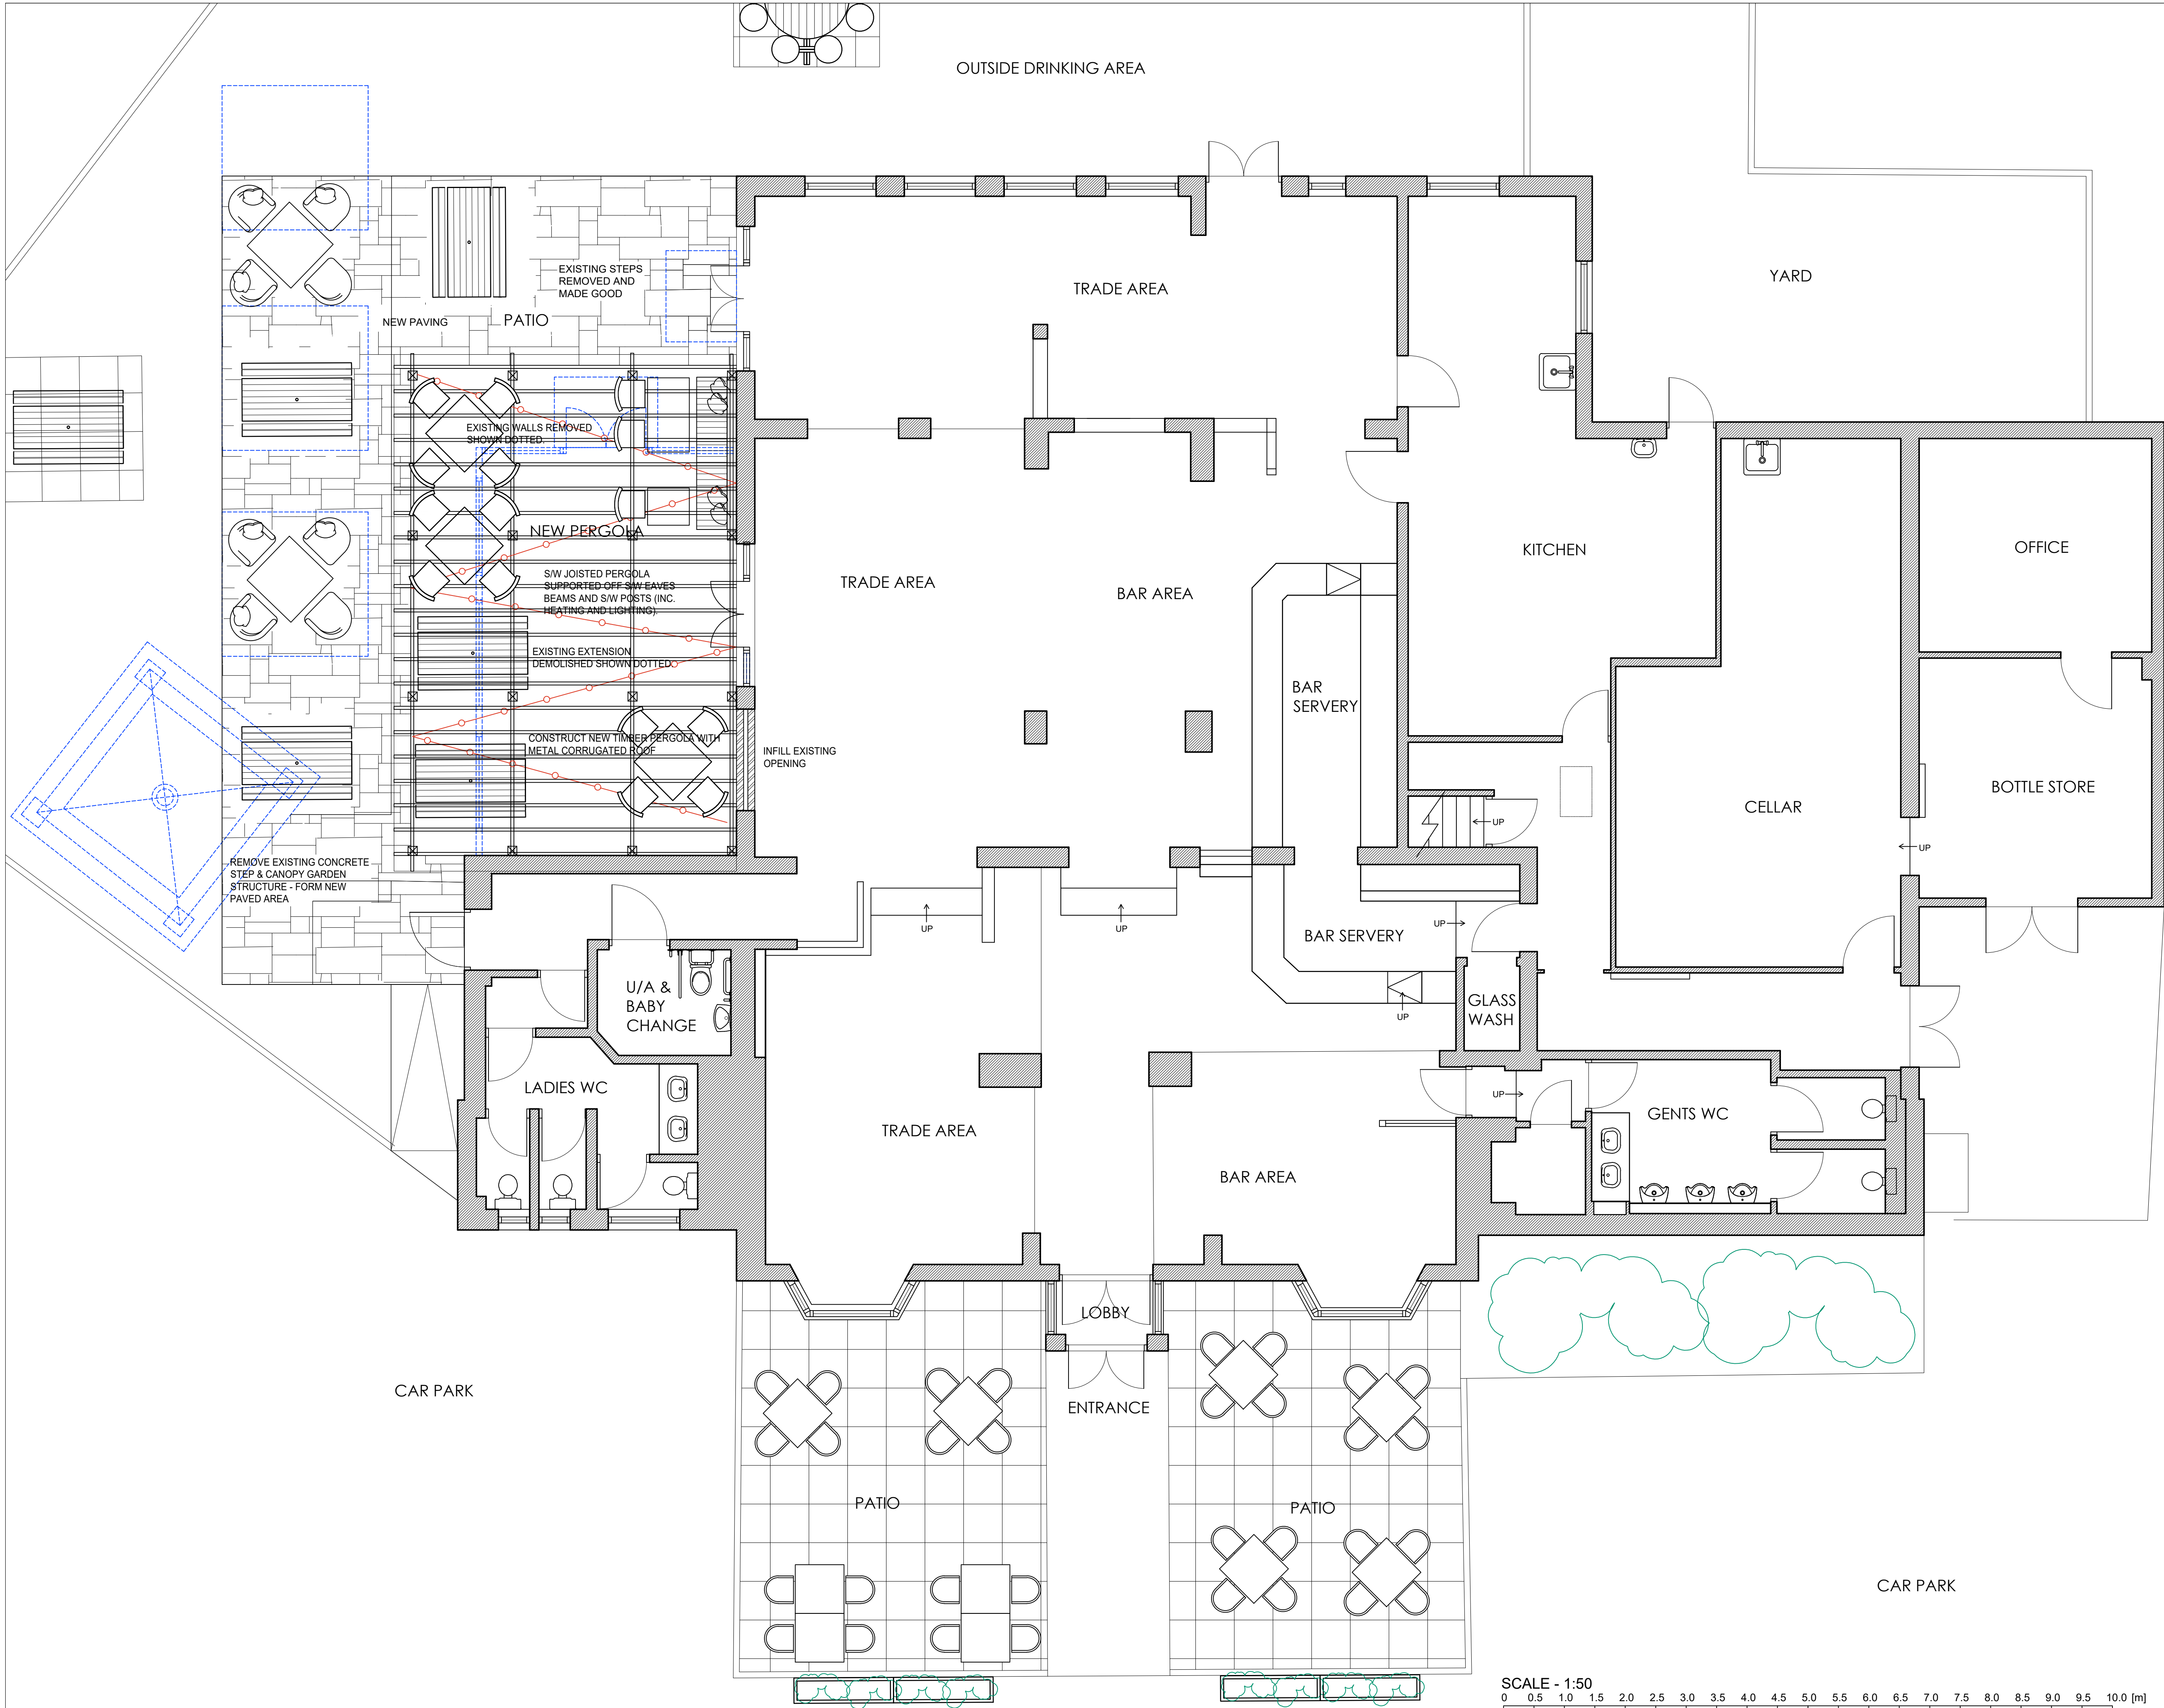

NOTE:

The Contractor is to check and verify all building and site dimensions, levels and sewer invert levels at connection points before work starts. This drawing must be read with and checked against any structural or other specialist drawings provided.

The Contractor is to comply in all respects with the current Building Regulations whether or not specifically stated on these drawings. This drawing is not intended to show details of foundation or ground conditions. Each area of ground relied upon to support the structure depicted must be investigated by the Contractor and suitable methods of foundation be provided.

Rev.		By	Date
------	--	----	------

Hollington
AGENCY LTD

E-mail : ben@hollington-architects.co.uk Tel. 07974 763424

Site

THE TWO POPLARS

118 Finchampstead Road, Wokingham, RG41 2NU

Title

**PROPOSED GROUND FLOOR
PLAN**

Project Manager/ Checked	Drawn By BH	Scale 1:50@A1	Date 15.10.24
Arch./Des.	Drawing Number 24:63/ 102	Rev. .	