


KEY TO ROOM CODES

C	Collections
F	Front of House
L	Laboratories
O	Offices
P	Plant
S	Support
ST	Stores

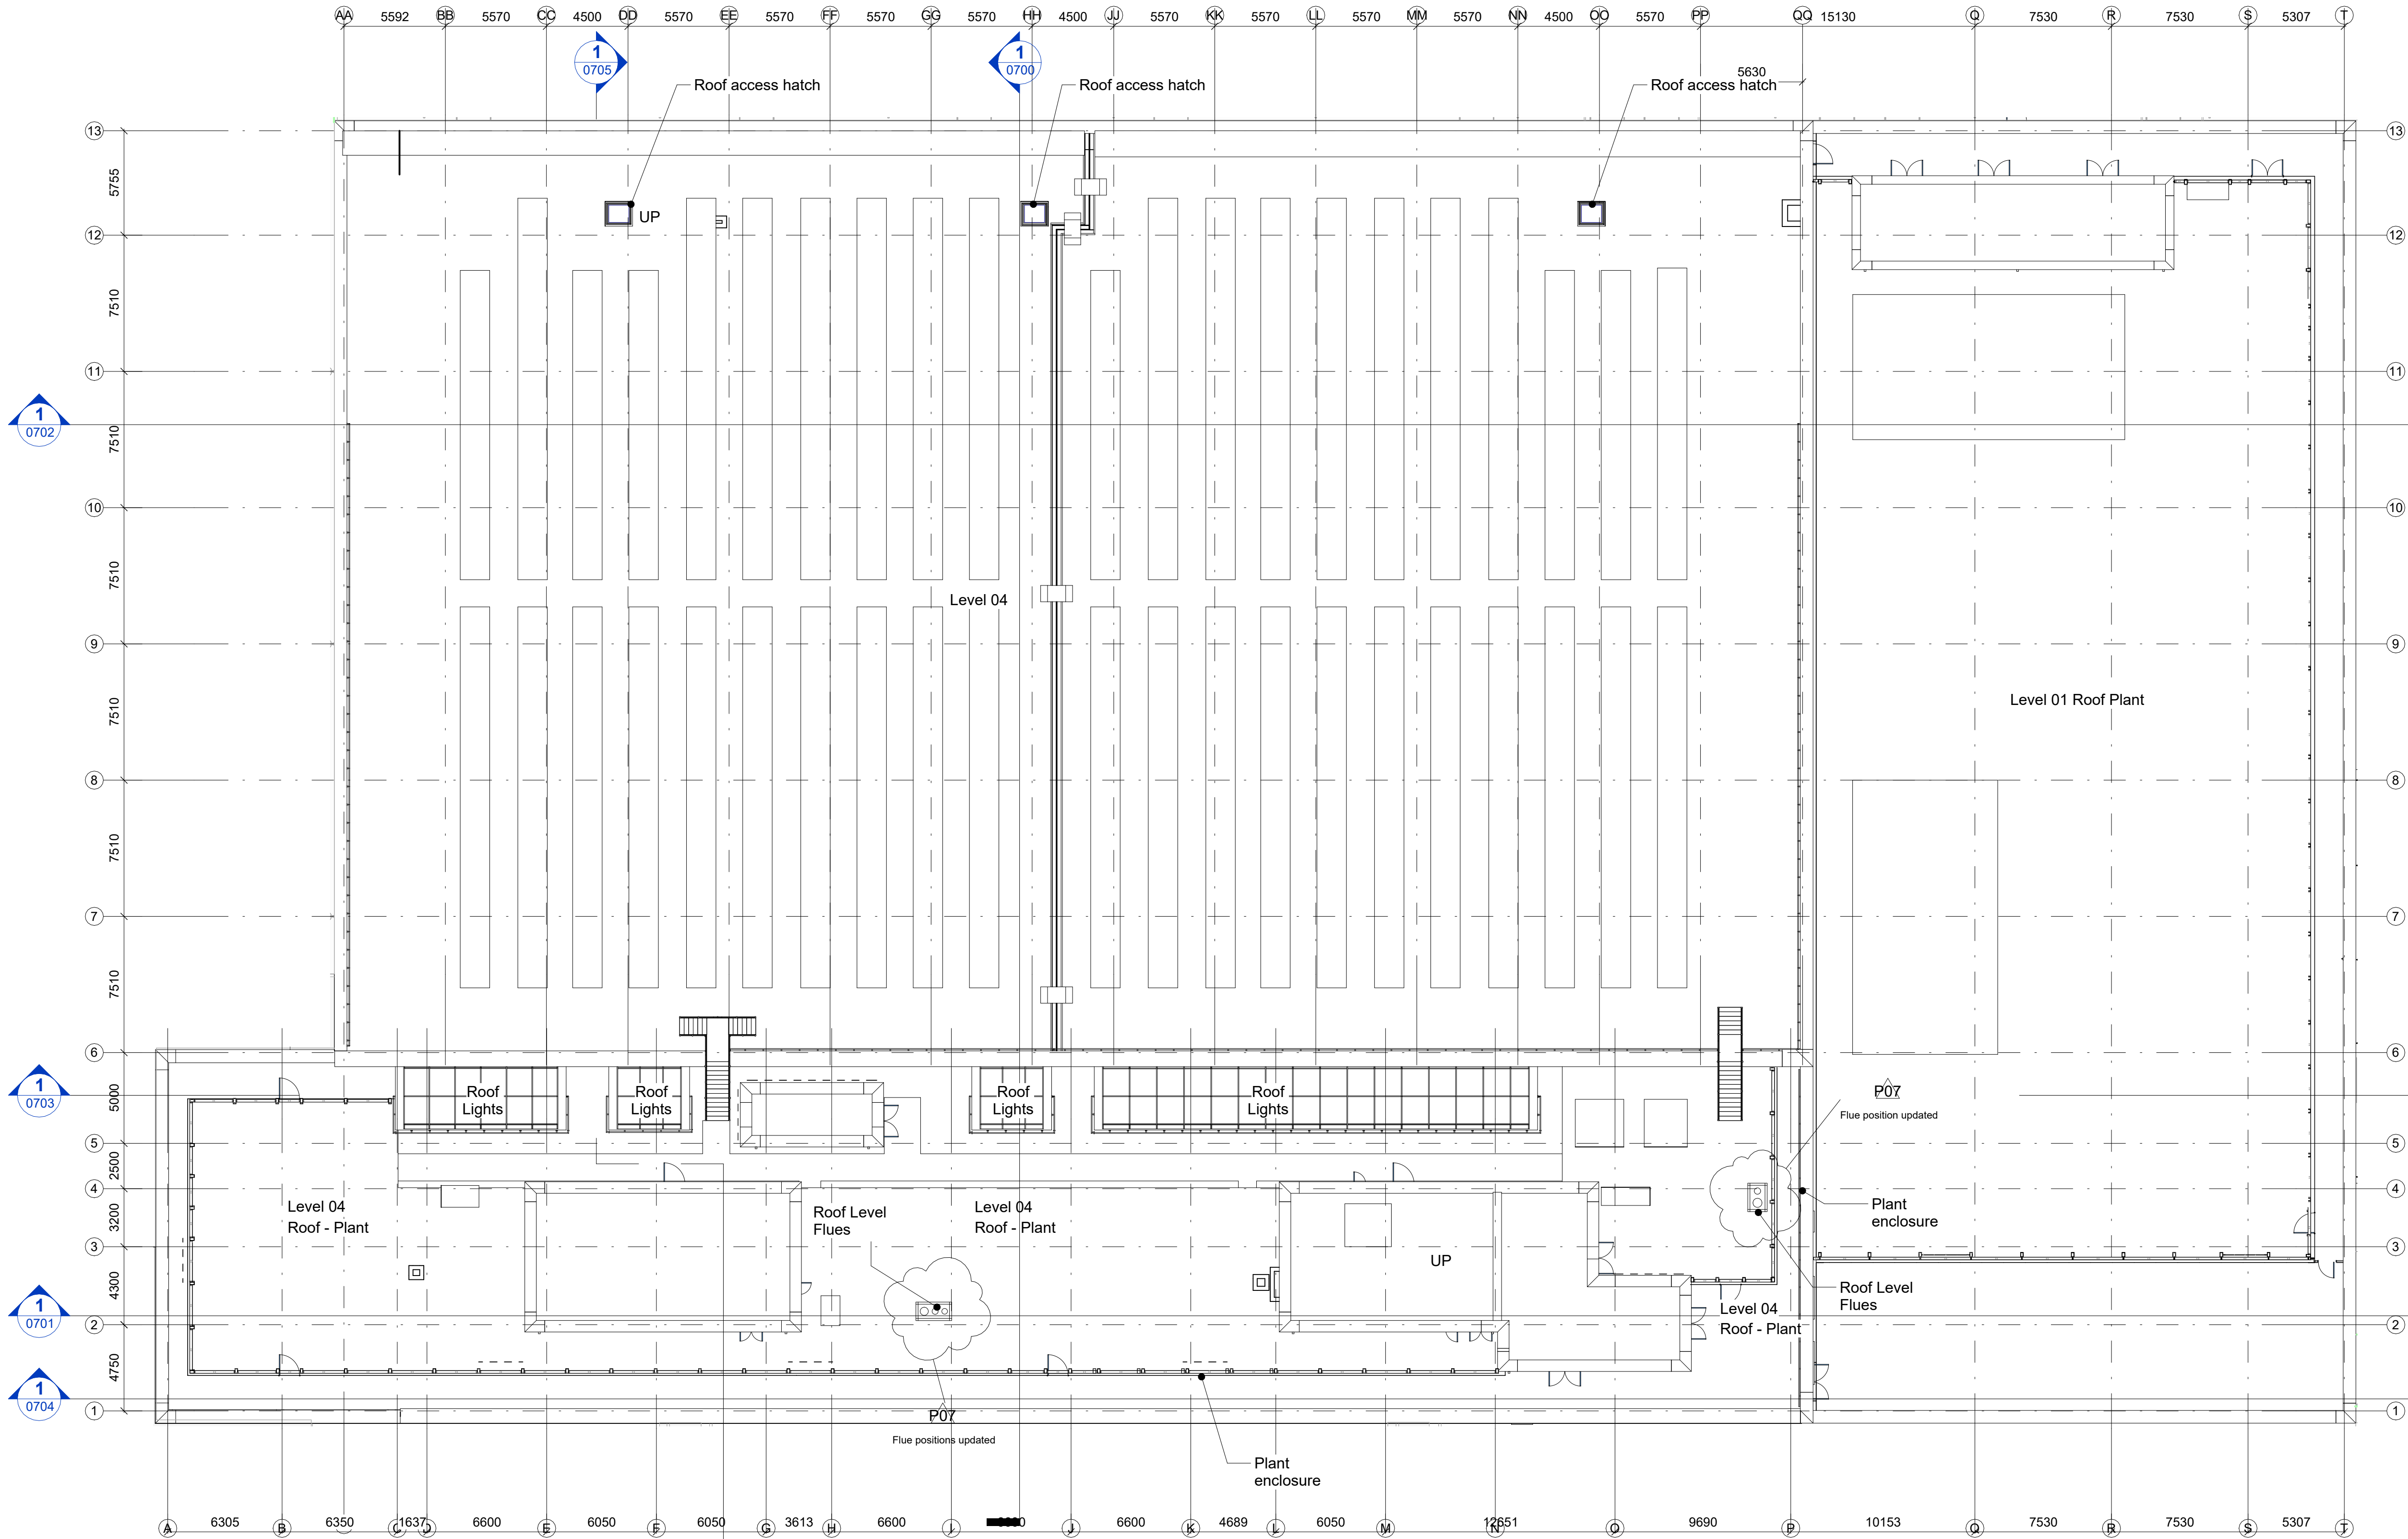


1

GA 1-200-Parapet
1:200



General Note:
Dimensions are not to be scaled from this drawing. All discrepancies in this drawing are to be reported to Feilden Clegg Bradley Studios.
Drawing only to be used for the purposes it was issued for. Do not modify any element of this CAD drawing. Landscape, public realm and neighbouring buildings shown indicatively. This drawing is copyright.

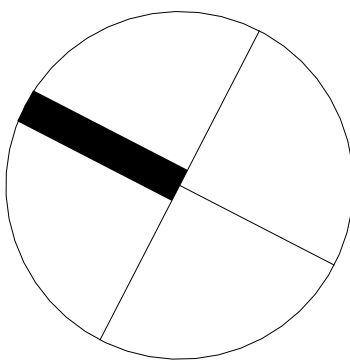

FeildenCleggBradleyStudios
LLP

London Office
27 Gee Street
London
EC1V 3RD

t +44 20 7323 5737
e london@fcbstudios.com

Rev	Status	Date	Drawn/Chk by
P01	S5	15/11/2023	FCBS
P02	S5	16/11/2023	FCBS
P03	S5	31/05/2024	FCBS
P04	S5	10/03/2025	FCBS/AXW
P05	S5	26/03/2025	FCBS/AXW
P06	S5	12/08/2025	FCBS/AXW
P07	S5	14/05/2026	CW/AXW

SUITABLE FOR PLANNING

Job/Drawing No	Revision
RD001-FCB-XX-RF-DR-A-0205	P07
NHM Unlocked, Thames Valley Science Park	Status
GA Plan Roof Level	S5

Scale	As indicated@A1	Drawn	Group JC	FCBS project no
Date	October 2023			2061-2-C2

Do not scale

All dimensions to be checked on site