
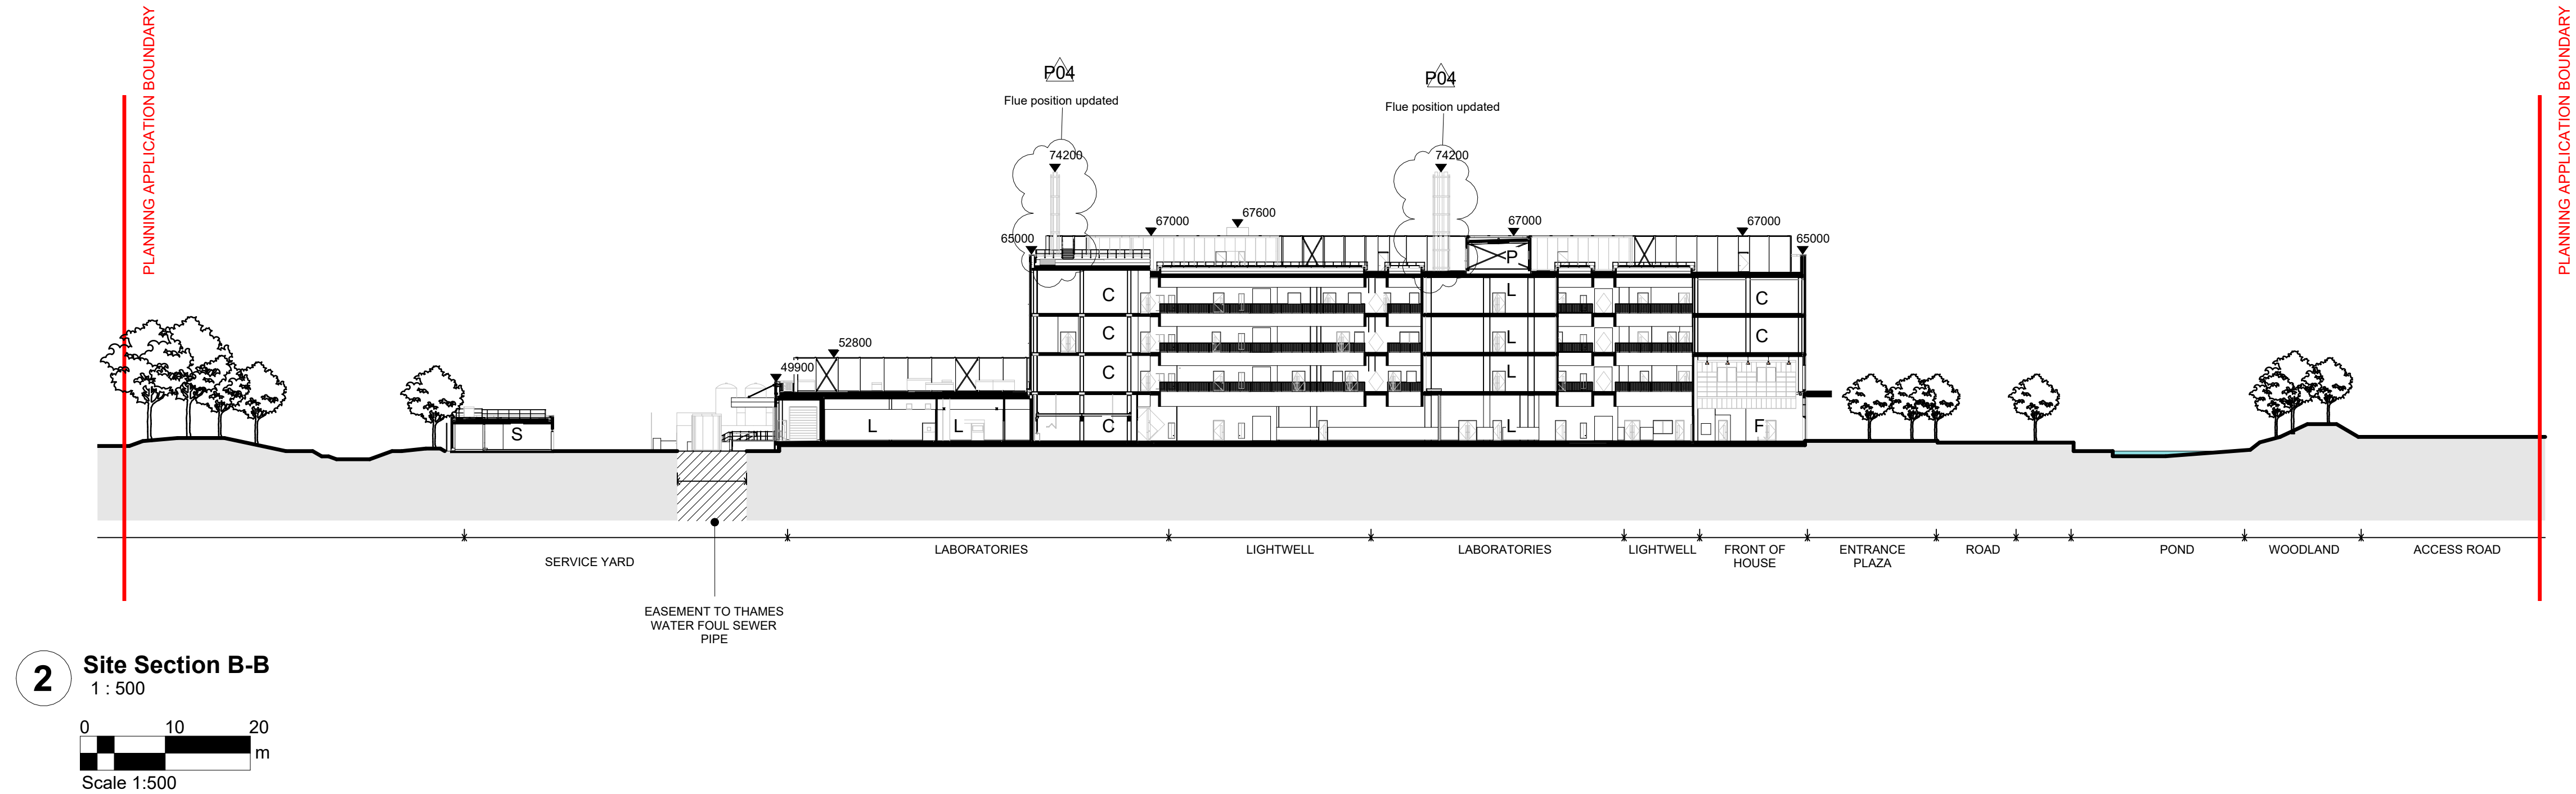


|    |                |
|----|----------------|
| C  | Collections    |
| F  | Front of House |
| L  | Laboratories   |
| O  | Offices        |
| P  | Plant          |
| S  | Support        |
| ST | Stores         |

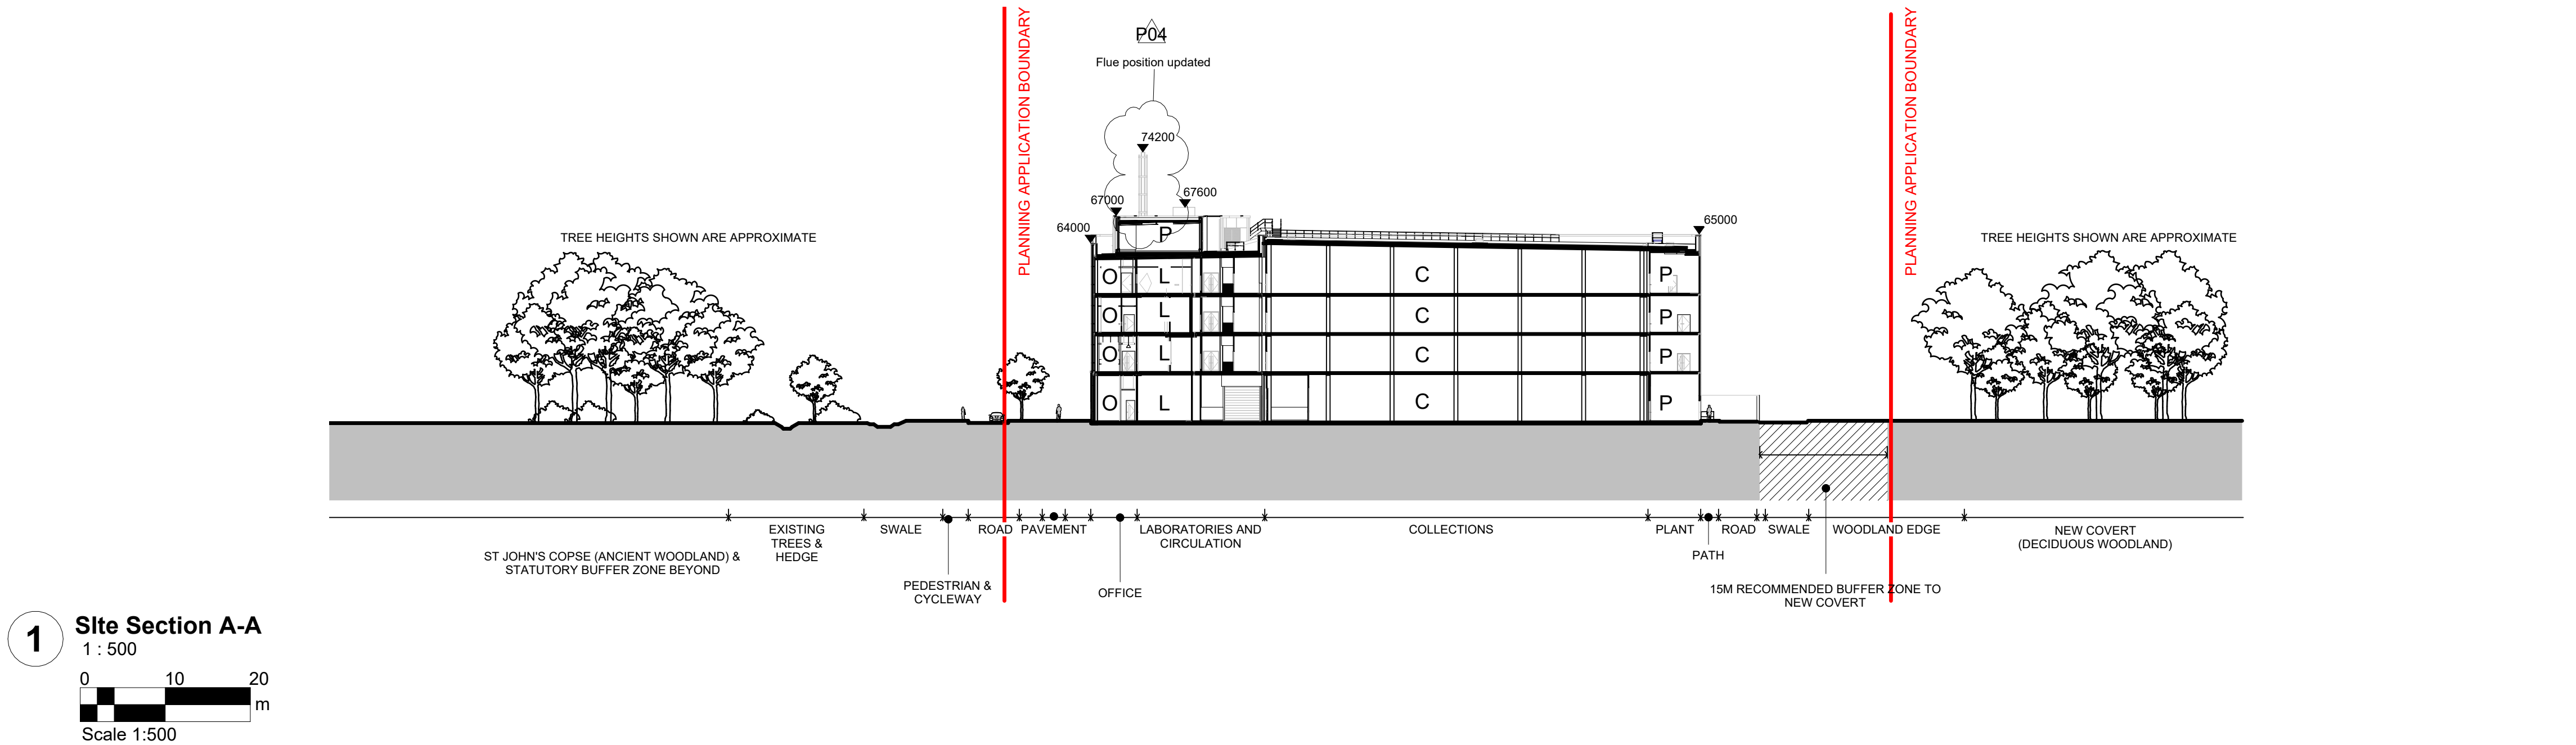


SITE KEY

— Planning Application Boundary

Note: OS Map augmented with information received from University of Reading.  
OS Licence: 100007514

**General Note:**  
Dimensions are not to be scaled from this drawing. All discrepancies in this drawing are to be reported to Feilden Clegg Bradley Studios.  
Drawing only to be used for the purposes it was issued for. Do not modify any element of this CAD drawing. Landscape, public realm and neighbouring buildings shown indicatively. This drawing is copyright.

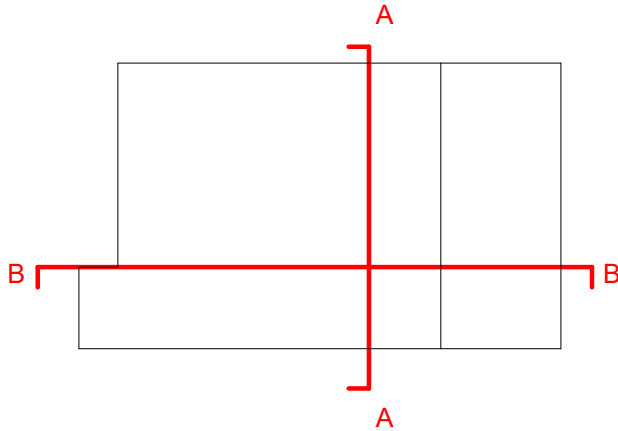

FeildenCleggBradleyStudios  
LLP

London Office  
27 Gee Street  
London  
EC1V 3RD

t +44 20 7323 5737  
e london@fcbstudios.com

| Rev | Status | Date       | Drawn/Chk by |
|-----|--------|------------|--------------|
| P01 | S5     | 15/11/2023 | FCBS         |
| P02 | S5     | 10/03/2025 | FCBS/AXW     |
| P03 | S5     | 12/08/2025 | FCBS/AXW     |
| P04 | S5     | 14/05/2026 | CW/AXW       |

|                                          |                           |
|------------------------------------------|---------------------------|
| SUITABLE FOR PLANNING                    |                           |
| Job/Drawing No                           | Revision                  |
| RD001-FCB-XX-ZZ-DR-A-0103                | P04                       |
| NHM Unlocked, Thames Valley Science Park | Status                    |
| Site Sections                            | S5                        |
| Scale As indicated@A1                    | Drawn Group JC            |
| Date October 2023                        | FCBS project no 2061-2-C2 |
| Do not scale                             |                           |
| All dimensions to be checked on site     |                           |