



Legend:

- Indicative Site Boundary
- Category A Trees (Stem and Canopy Spread)
- Category B Trees (Stem and Canopy Spread)
- Category C Trees (Stem and Canopy Spread)
- Category U Trees (Stem and Canopy Spread)
- Root Protection Area
- Ancient Woodland/Ancient Tree Buffer Zone (15m)
- Existing Site
- Proposed Layout
- Proposed Utilities
- Haul Road Works
- Replacement Trees
- Construction Exclusion Zone (area required to protect retained trees roots and canopy)
- Tree Protection Fencing (Phase 1 - Earthworks)
- Tree Protection Fencing (Phase 2 - Landscaping)

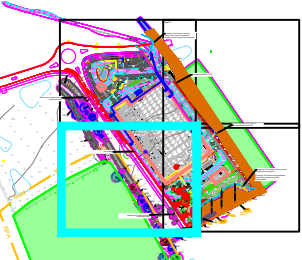

CLIENT:	The Natural History Museum		
PROJECT/SITE:	Land south of Cutbush Lane East, Shinfield		
TITLE:	Draft Tree Protection Plan		
MAP REF:	120-TVSP-DRW-TPP-FP		
REVISION:	02		
LAYOUT:	Plan 3		
DATE:	29.04.2025	PRODUCED BY:	SW
SCALE:	1:500@A3	REVIEWED BY:	NB

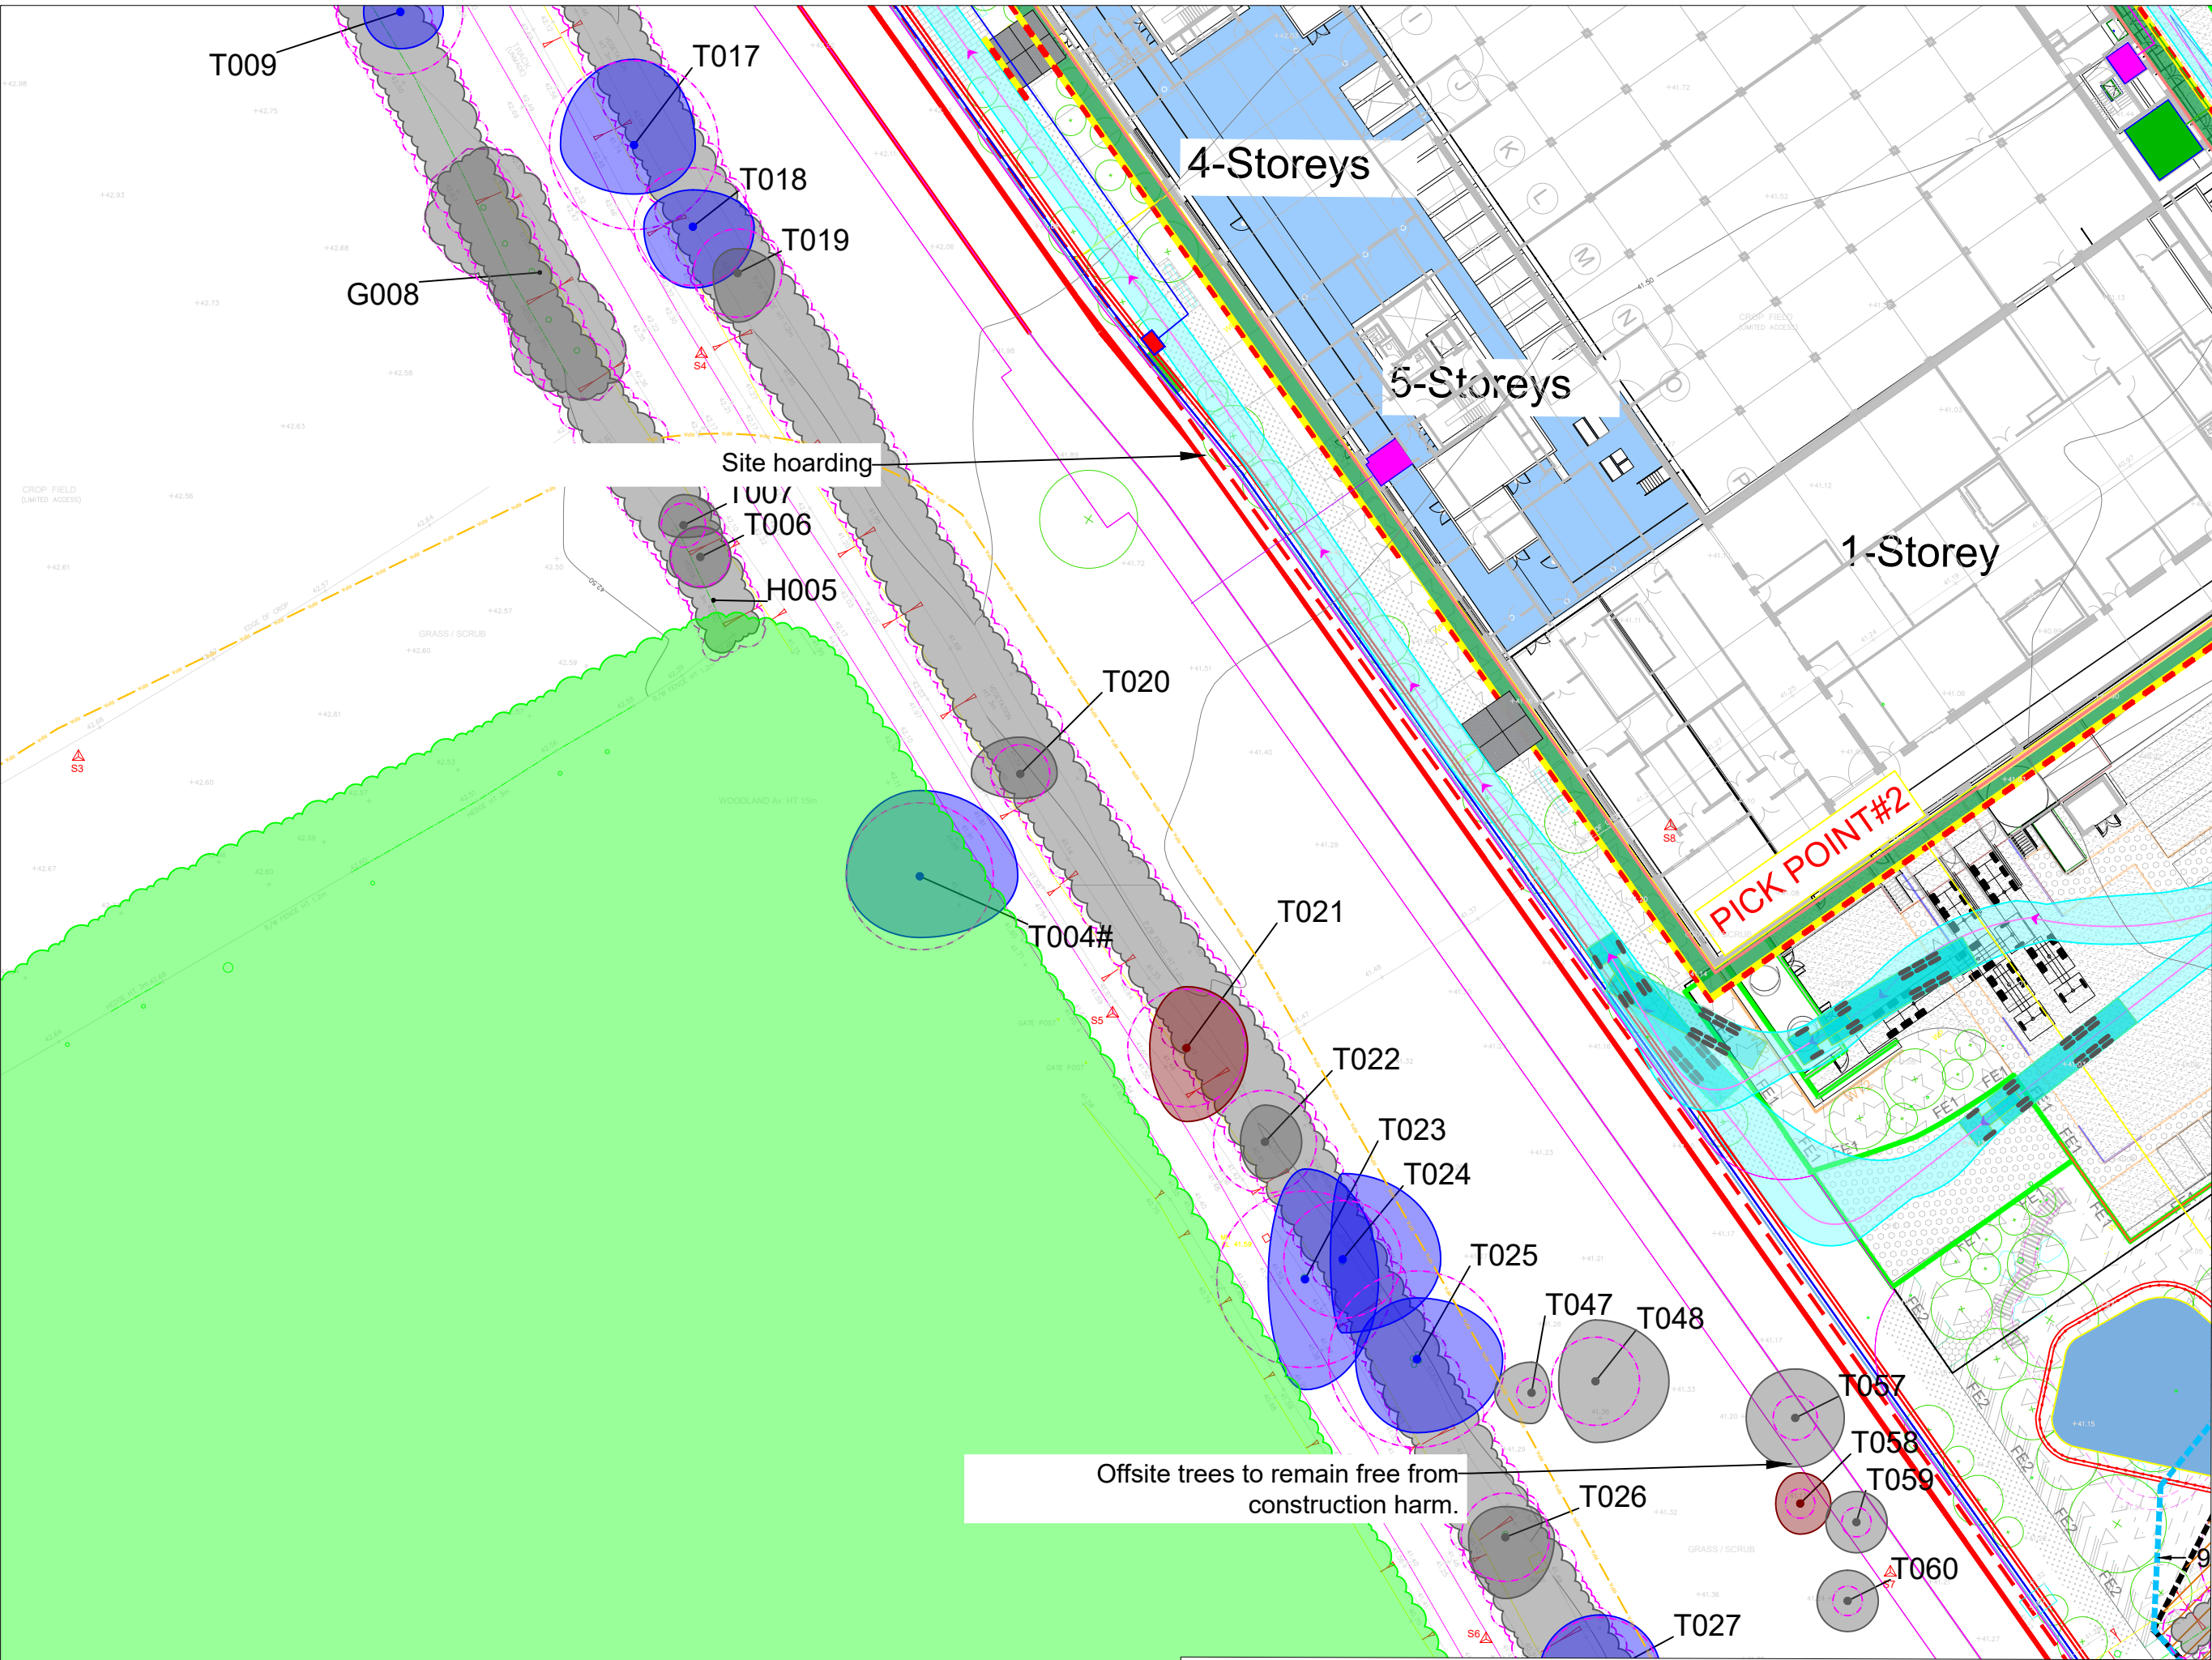

The original of this drawing was produced in colour - a monochrome copy should not be relied upon.

Scale Bar (1:500)

0m 10m 20m 30m 40m