


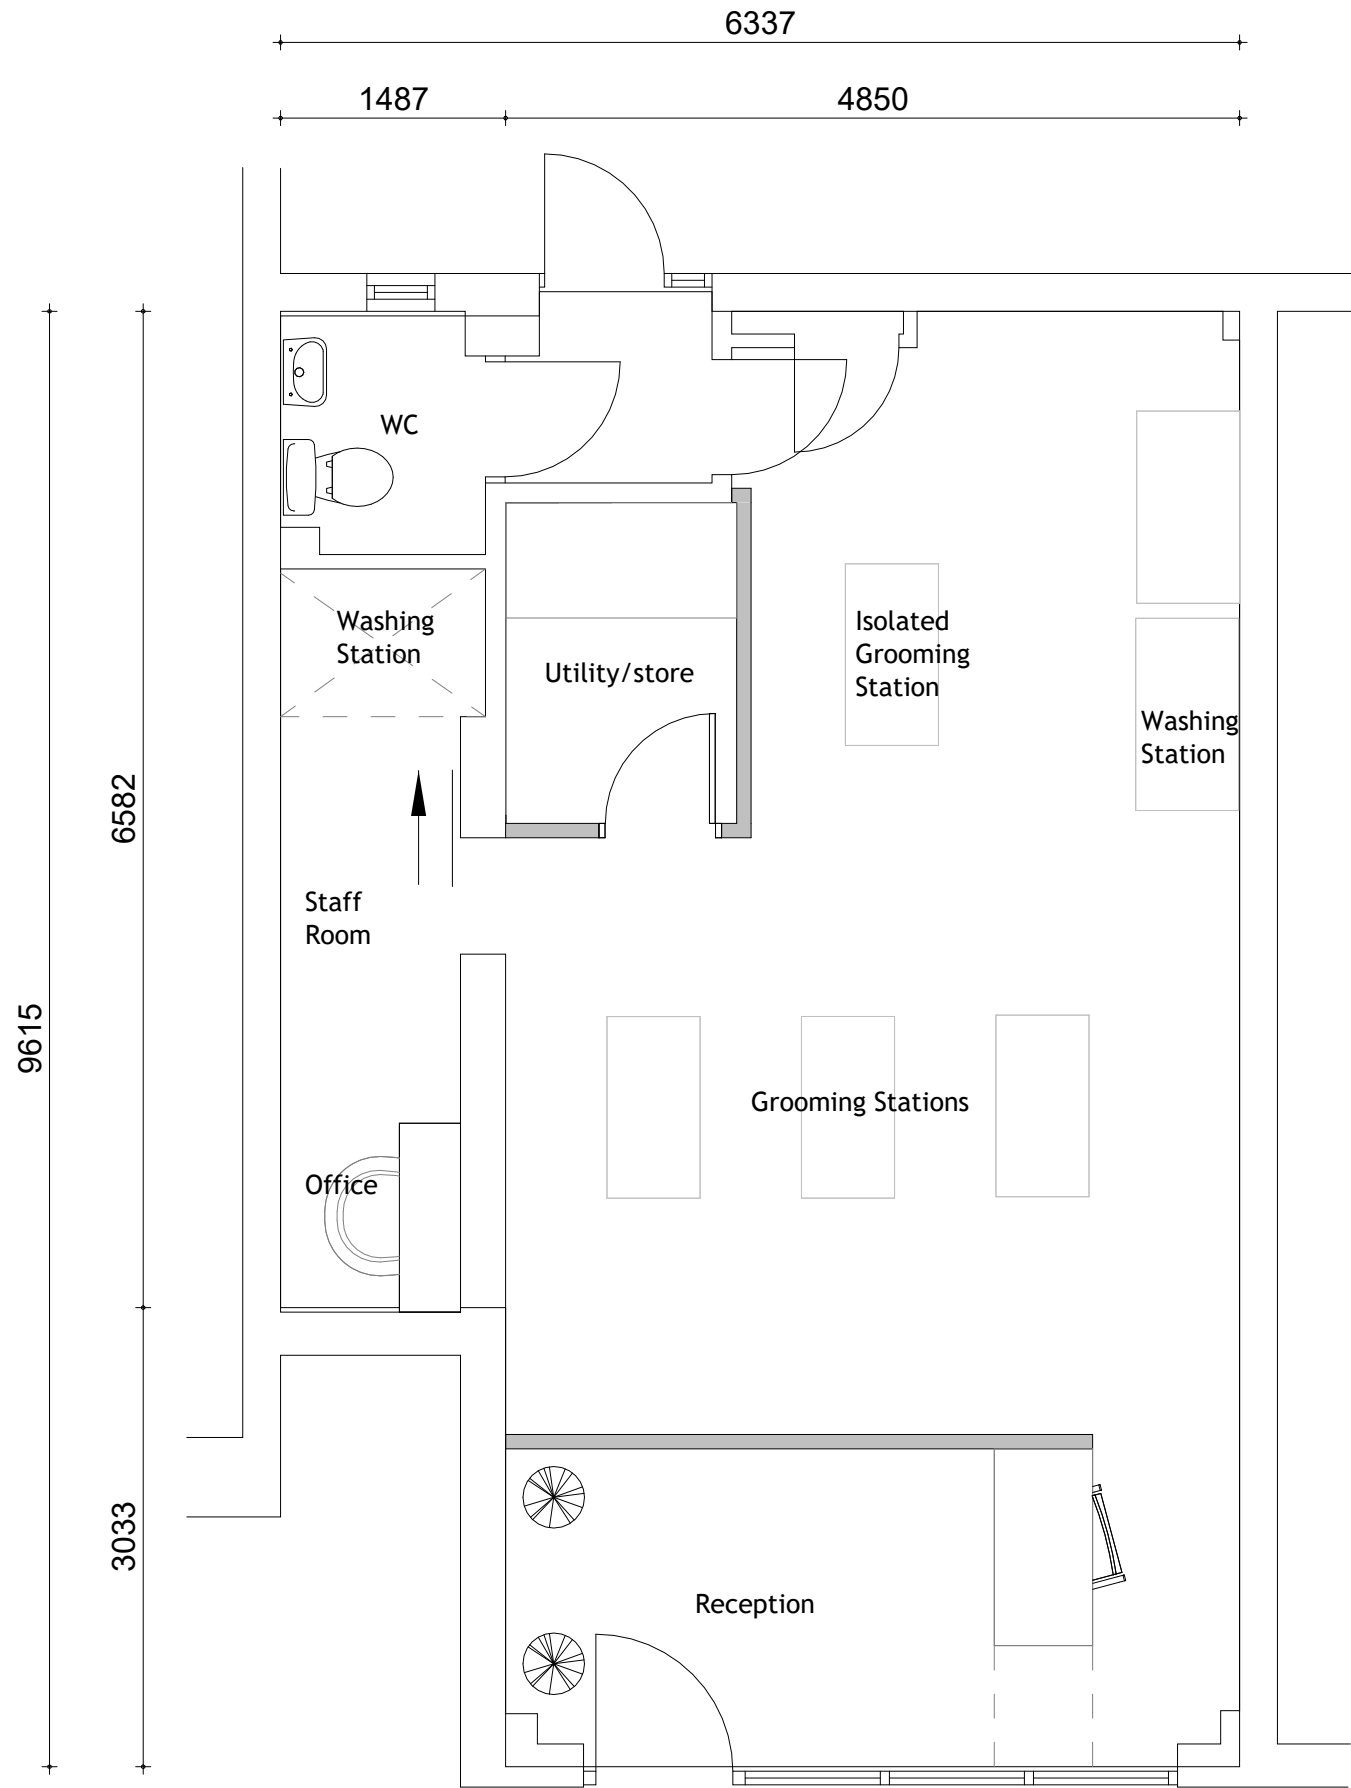

3 Maiden Lane Centre
Lower Earley
Reading
RG6 3HD

Date: 03/08/26