



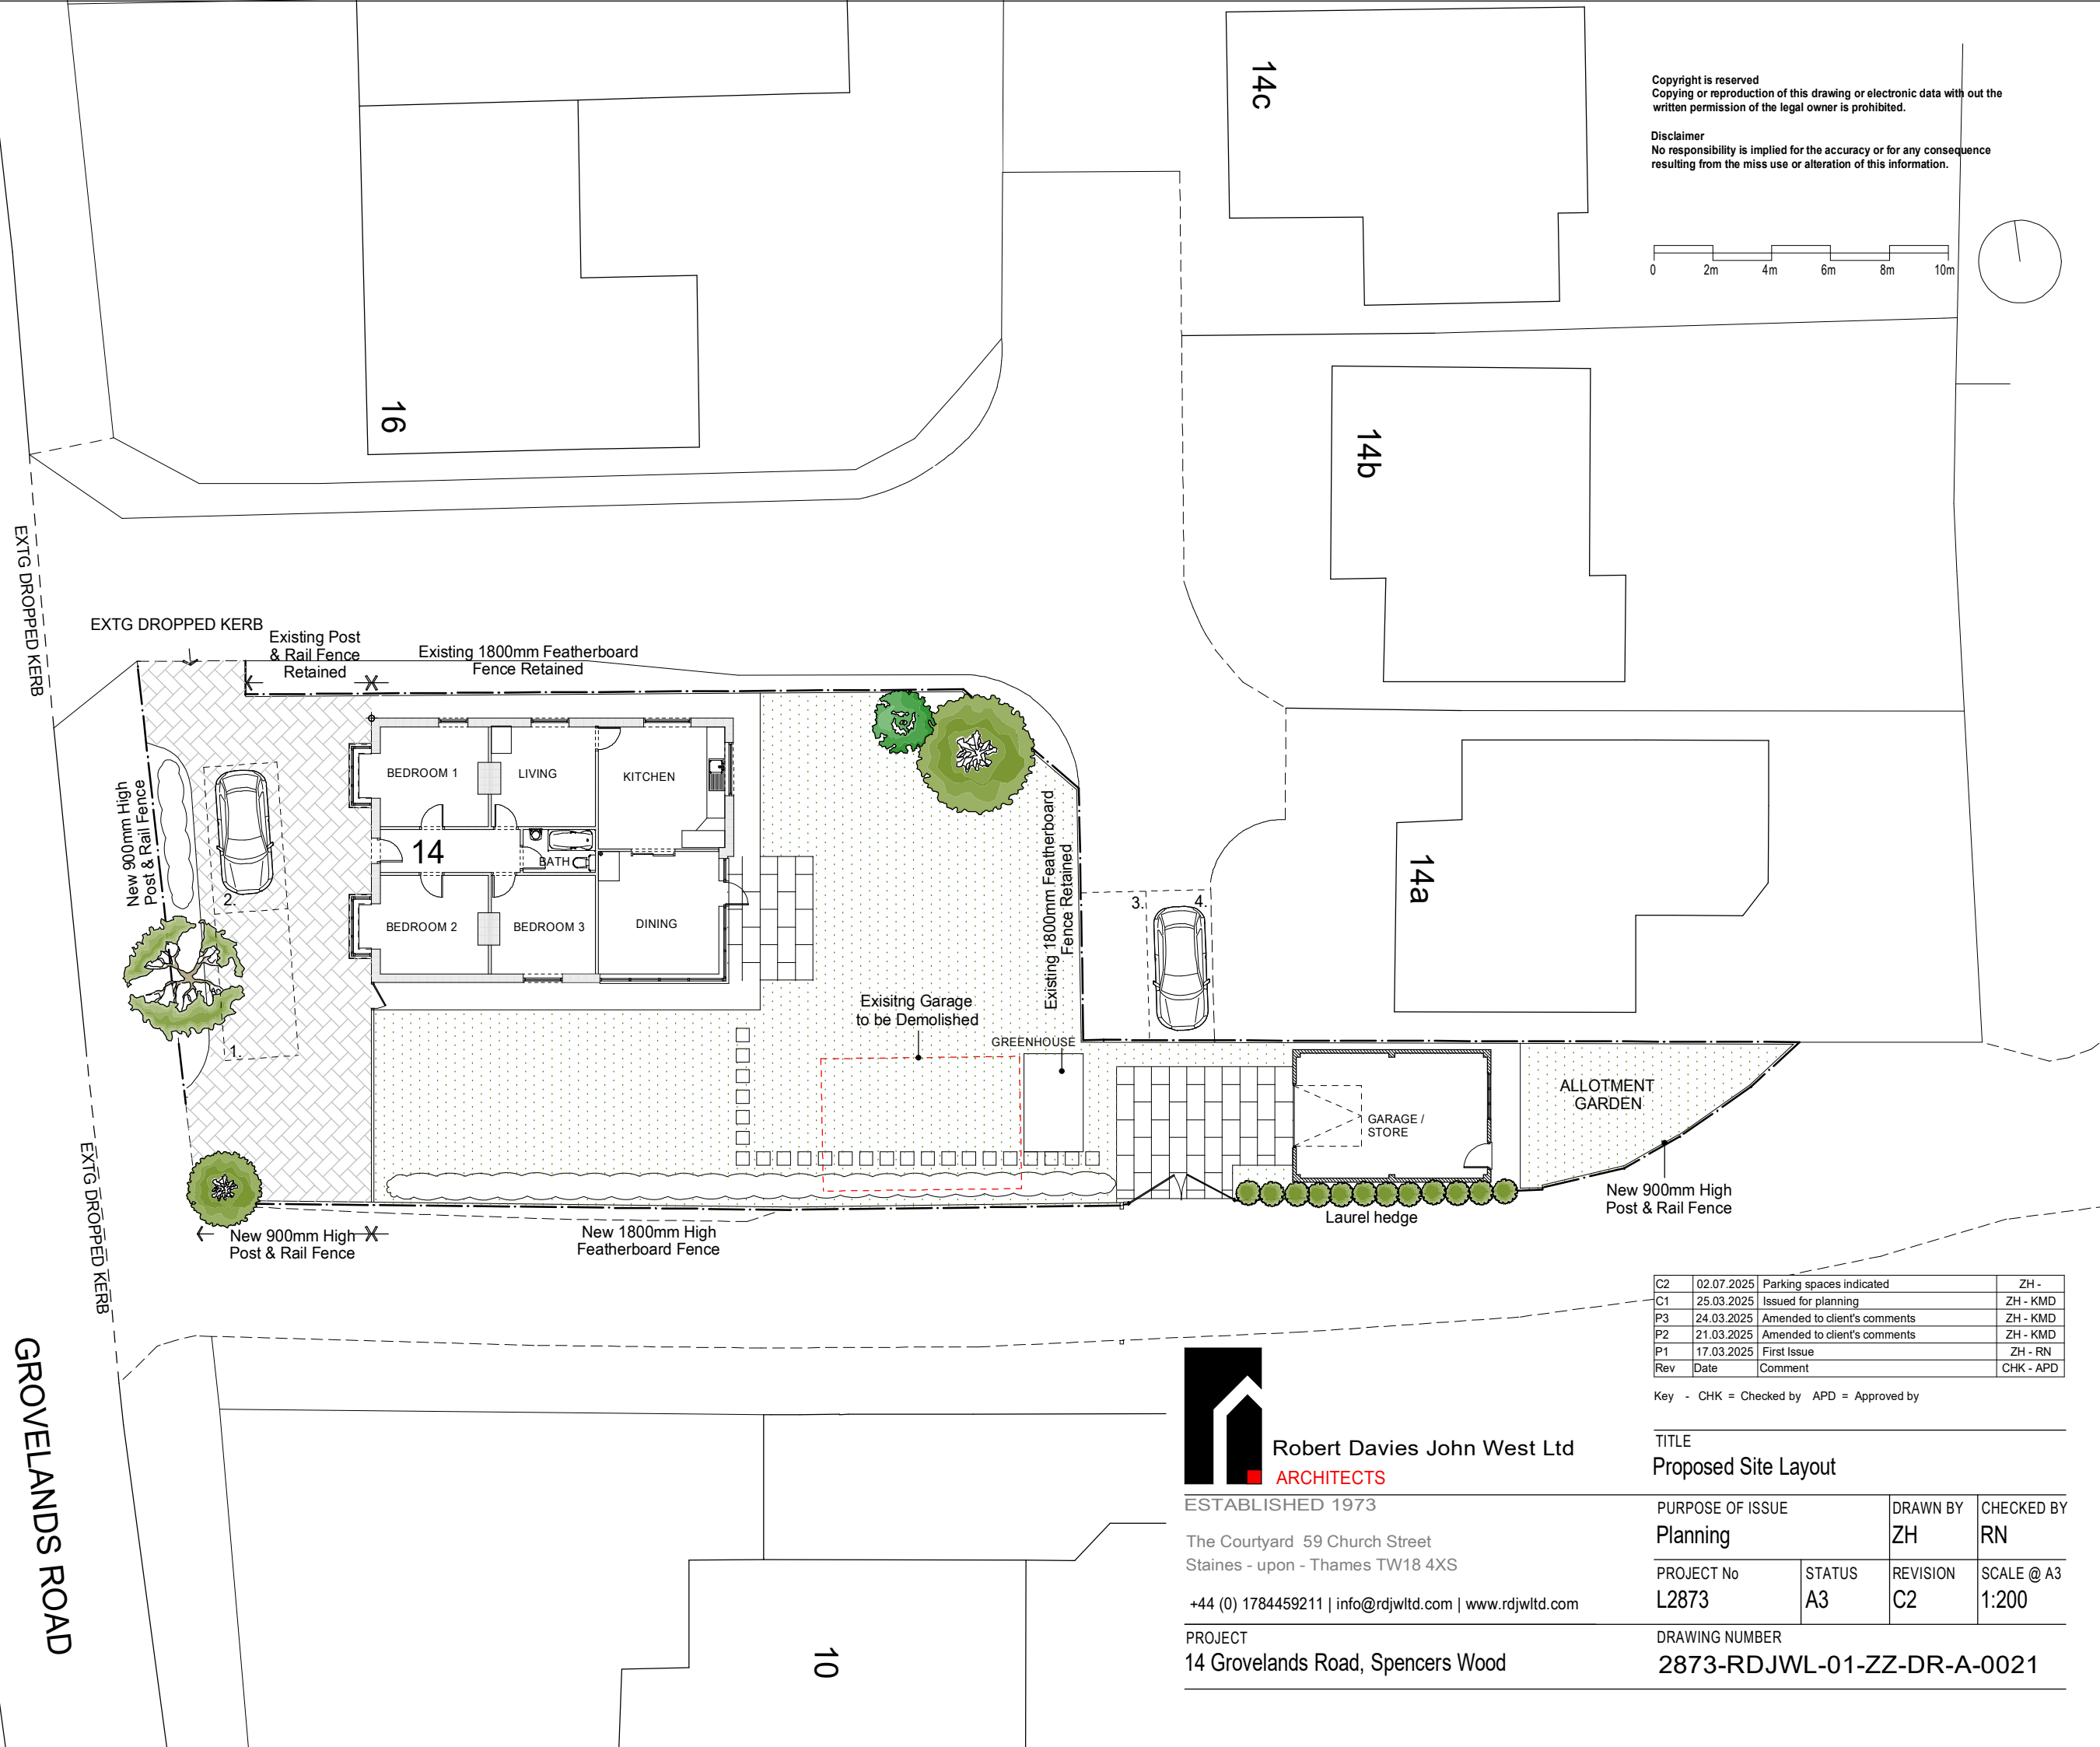

Copyright is reserved  
Copying or reproduction of this drawing or electronic data without the written permission of the legal owner is prohibited.

Disclaimer  
No responsibility is implied for the accuracy or for any consequence resulting from the miss use or alteration of this information.

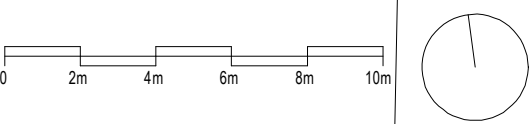

|     |            |                              |           |
|-----|------------|------------------------------|-----------|
| C2  | 02.07.2025 | Parking spaces indicated     | ZH -      |
| C1  | 25.03.2025 | Issued for planning          | ZH - KMD  |
| P3  | 24.03.2025 | Amended to client's comments | ZH - KMD  |
| P2  | 21.03.2025 | Amended to client's comments | ZH - KMD  |
| P1  | 17.03.2025 | First Issue                  | ZH - RN   |
| Rev | Date       | Comment                      | CHK - APD |

Key - CHK = Checked by APD = Approved by



ESTABLISHED 1973

The Courtyard 59 Church Street  
Staines - upon - Thames TW18 4XS

+44 (0) 1784459211 | info@rdjwltld.com | www.rdjwltld.com

PROJECT  
14 Grovelands Road, Spencers Wood

TITLE  
Proposed Site Layout

|                              |              |                |                     |
|------------------------------|--------------|----------------|---------------------|
| PURPOSE OF ISSUE<br>Planning |              | DRAWN BY<br>ZH | CHECKED BY<br>RN    |
| PROJECT No<br>L2873          | STATUS<br>A3 | REVISION<br>C2 | SCALE @ A3<br>1:200 |

DRAWING NUMBER  
2873-RDJWL-01-ZZ-DR-A-0021