


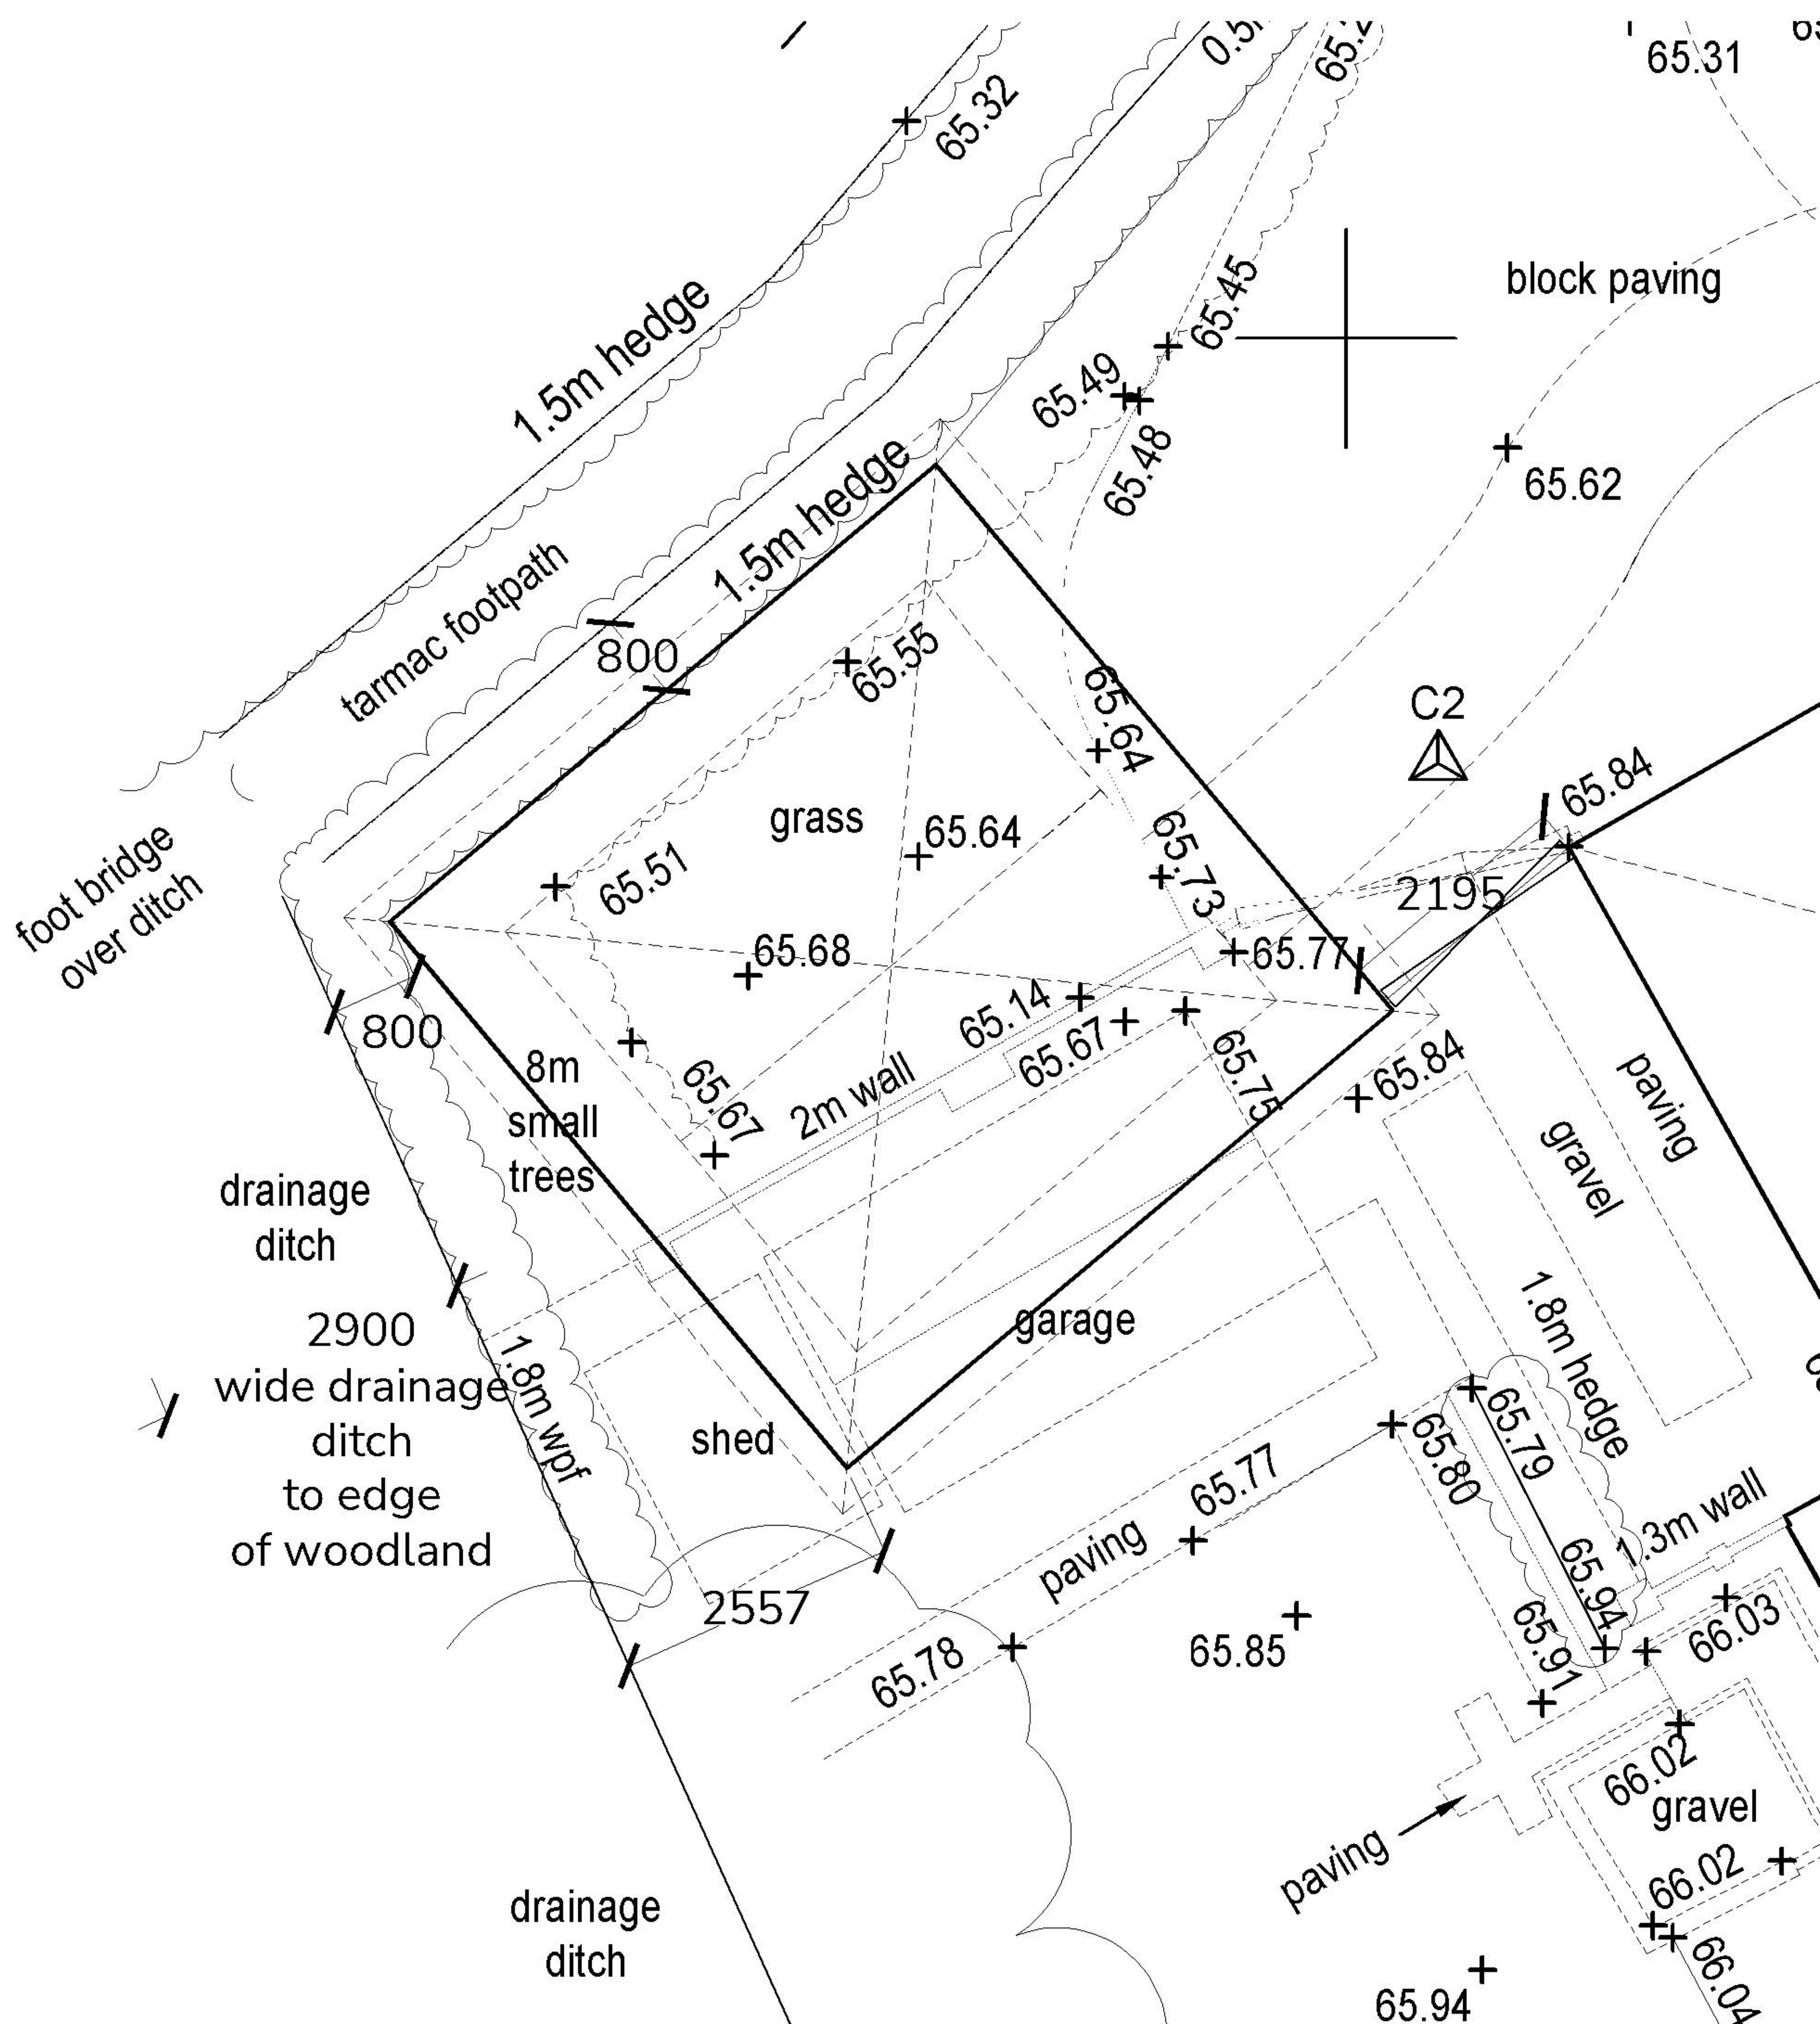

| DATE     | REVISION          |
|----------|-------------------|
| 03.11.25 | Scale bar added   |
| 04.11.25 | Scale bar changed |

## NOTES



- ☐ Existing slab to existing shed construction
- ☐ Existing foundation for wall and presumed raft foundation/slab to existing garage
- ☐ Existing driveway block paving surfacing
- ☐ Area where car has been parked historically - as evidenced by photos
- ☐ Existing tarmac public footpath
- ☐ Existing canopy structure to house

- ☒ PRELIMINARY
- ☐ FOR APPROVAL
- ☐ TENDER
- ☐ CONTRACT
- ☐ CONSTRUCTION

|   |   |
|---|---|
| M |   |
|   | B |

CLIENT  
Mr K Goodchild & Ms P Morrison

71 Dorset Way,  
Wokingham,  
RG41 3AL

Site and Block Plan  
On Measured Survey Layout

|           |          |         |         |
|-----------|----------|---------|---------|
| DRG. DATE | SCALE    | DRN. BY | CHK. BY |
| 26.09.25  | 1:100@A4 | DW      | -       |

|         |          |      |
|---------|----------|------|
| JOB No. | DRG. No. | REV. |
| -       | SK-11    | B    |