
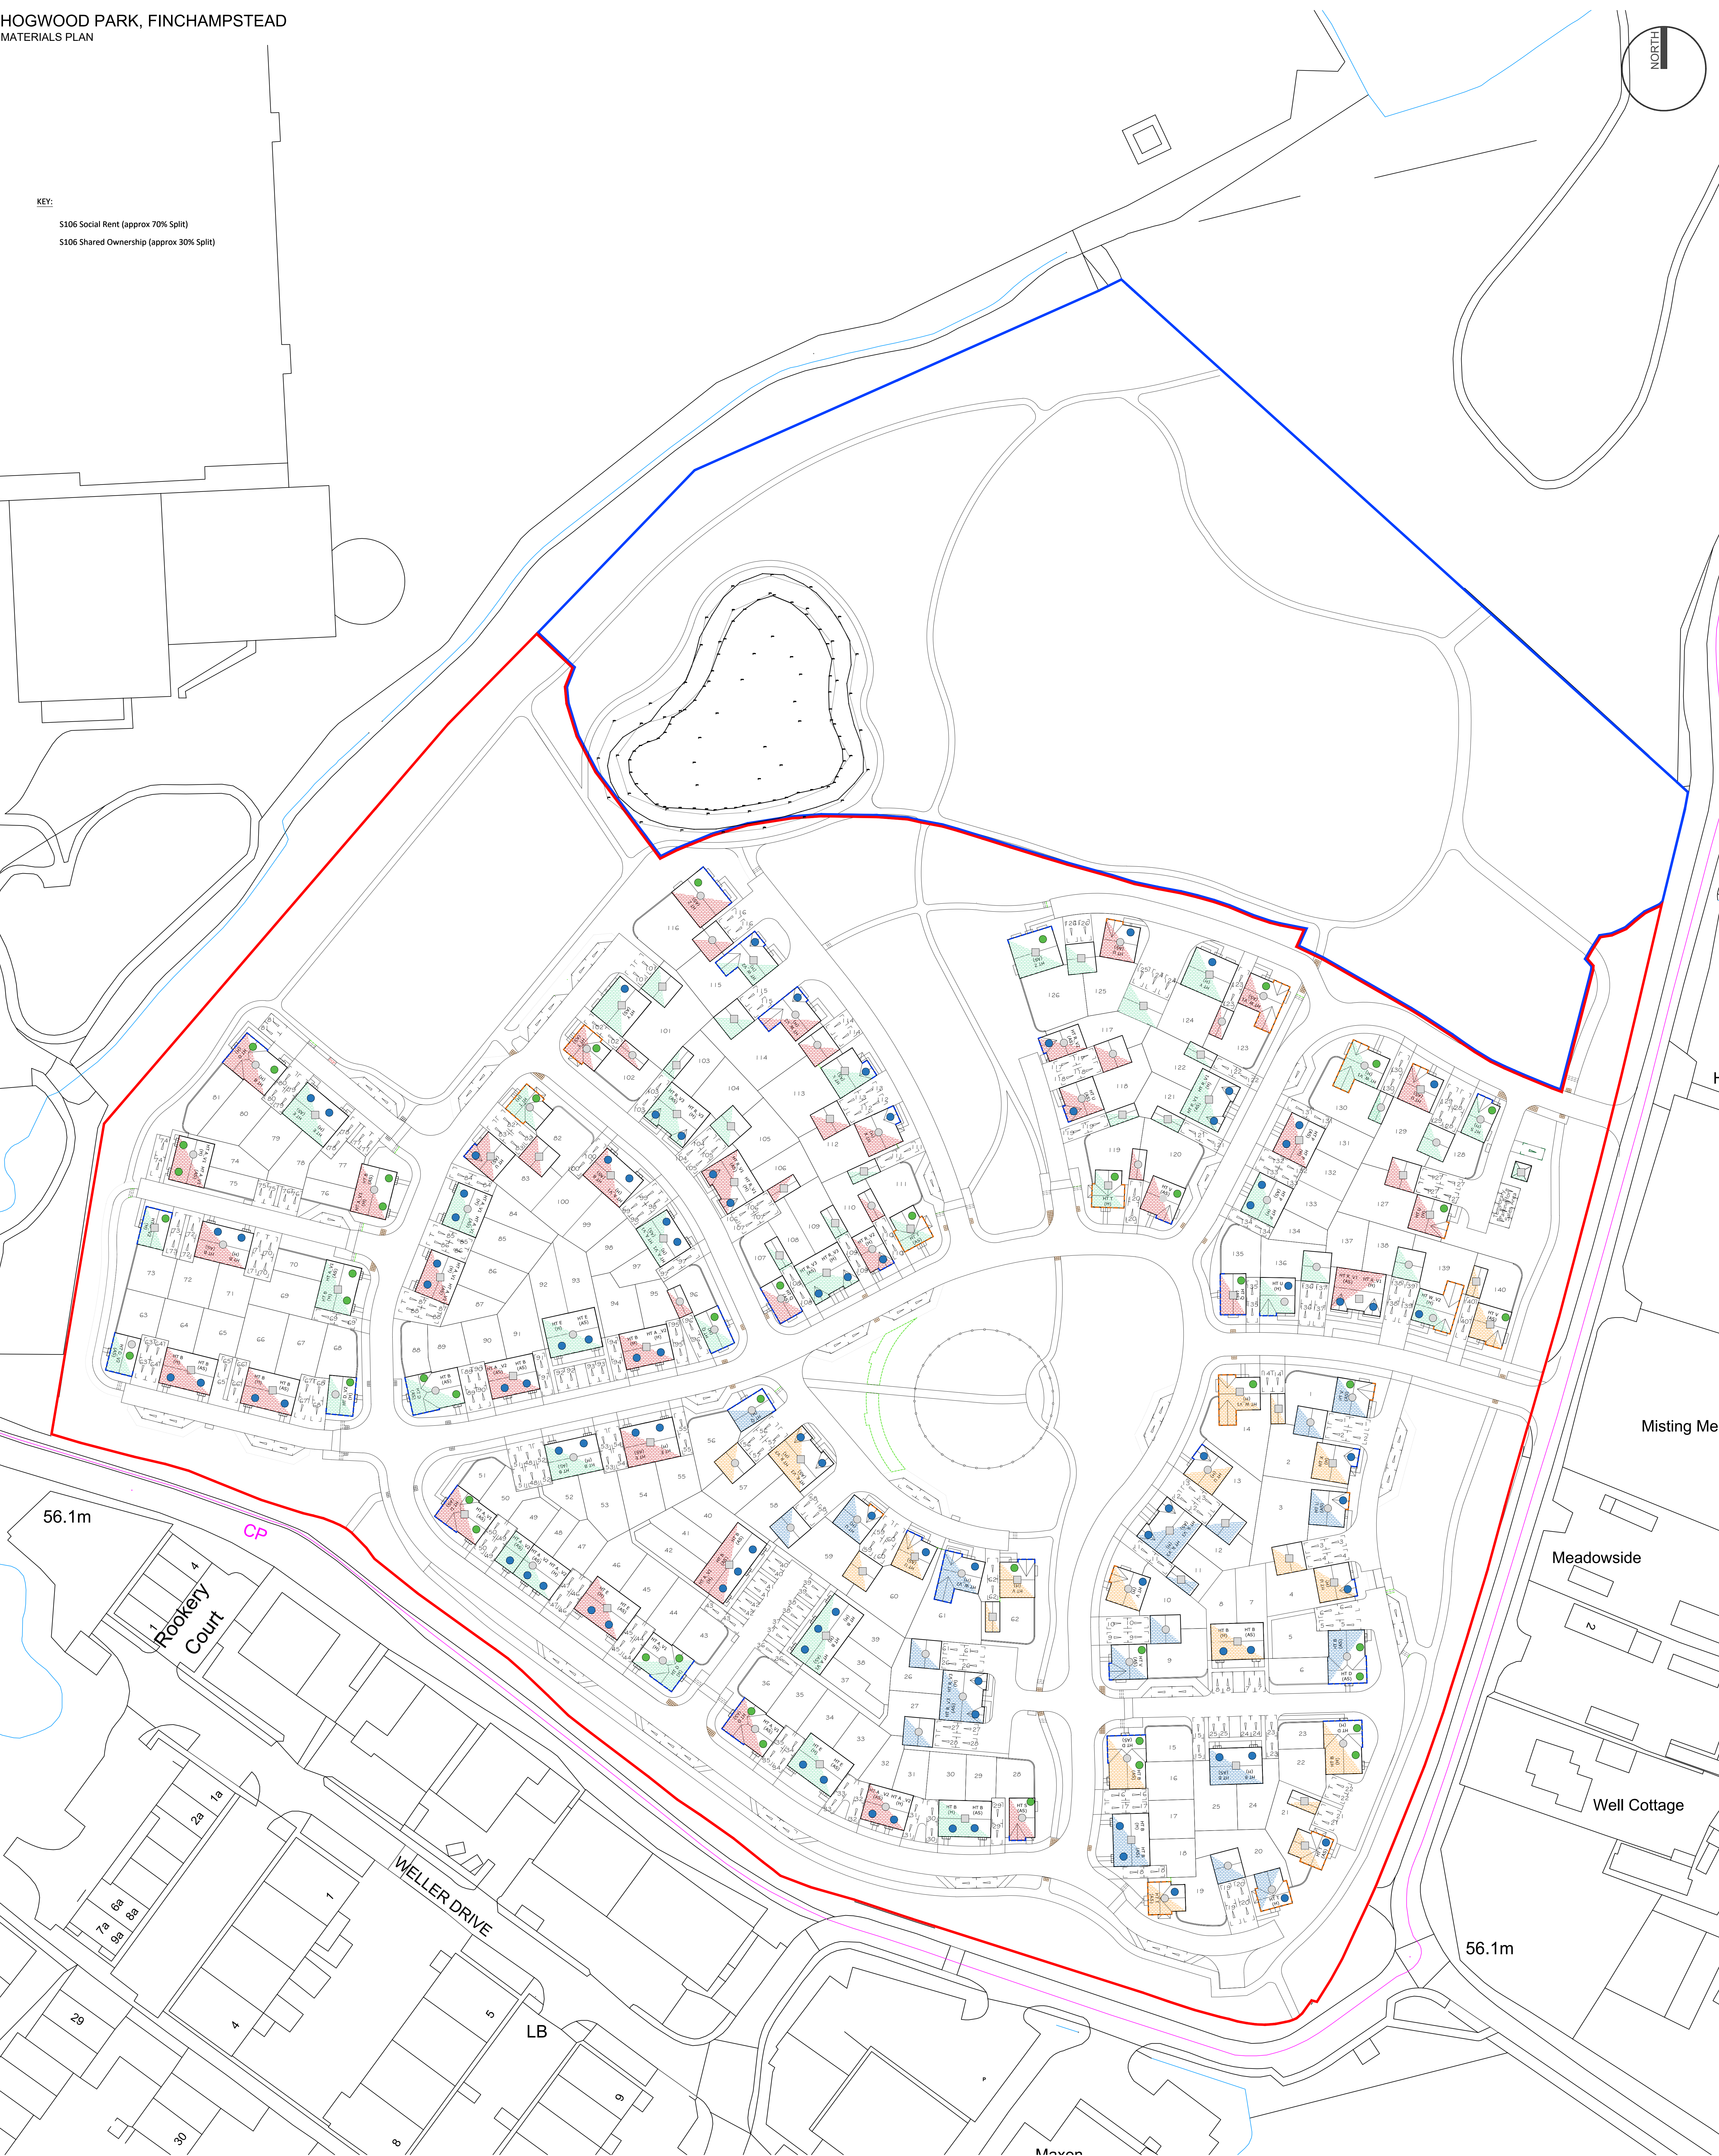


HOGWOOD PARK, FINCHAMPSTEAD
MATERIALS PLAN

KEY:

S106 Social Rent (approx 70% Split)

S106 Shared Ownership (approx 30% Split)

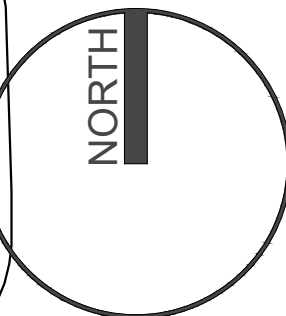

KEY

Main Roof Tiles

- R1: Plain Tile
- (Red)
- R2: Plain Tile
- (Brown)

Primary Brick

All brickwork to have natural coloured mortar mix.

- B1
Ibstock Surrey County Red (4132)
- B2
Ibstock Surrey Red Multi (4133)
- B3
Ibstock Western Red Multi
- B4
Ibstock Leicester Red

Render (21 Units)

Render to be off-white in colour - supplier TBC

- Render

Tile Hanging (35 Units)

Tiles to be the same specification as the main roof tile to match house type

- Tile Hanging

Canopies

'A' frame and lean to' canopies to be timber painted white with matching tiled roof.

Fascias

Black uPVC.

Soffits

Black uPVC.

Windows

- "White"
- "Sage"

Rainwater Goods

Black, half-round uPVC.

Doors

- Front door - Black or Platinum (Composite)
- Side Door/Utility Door - Black (Metal)

Cycle Storage Sheds

"Loggia" timber cladding with double doors & mono-pitch rubber epdm roof.

NOTE: Specification of materials may change but the overall look should stay consistent.

D	02.09.2024	Key Updated	JC
C	12.09.2024	Materials Updated	AC
B	03.07.2024	Materials Updated	SF
A	11.03.2024	Materials Updated	AL
Rev	Date	Amendment	Initials

Project:
HOGWOOD PARK
FINCHAMPSTEAD

Client:
VISTRY PARTNERSHIPS (THAMES VALLEY)

Drawing:
MATERIALS PLAN

Drawing no:
21.1542.2003

Rev: D

Scale@A0: 1:500 Date: JUNE'22 Drawn: AL Checked:

FINC
ARCHITECTS & DESIGNERS

FINC Architects Ltd
61 New London Road
Chesham
BUX6 0PL
T: +44 (0)1295 933996
www.fincharchitects.com

Disclaimers:
All dimensions and measurements to be checked on site.
© FINC Architects Limited holds the copyright in all the information contained within this document and that written consent must be obtained before copying or using the data other than as expressly permitted.
Do not scale from this drawing.

PLANNING ISSUE (N/A)

0 10 20 30 40 50m
Scale 1:500