existing garage retained

extent of existing outside wc to be demolished shown dotted

extent of existing sun lounge to be demolished shown dotted

106

104

96

proposed extensions shown shaded




PROPOSED SITE PLAN 1:200

NORTH




LOCATION PLAN 1:1250

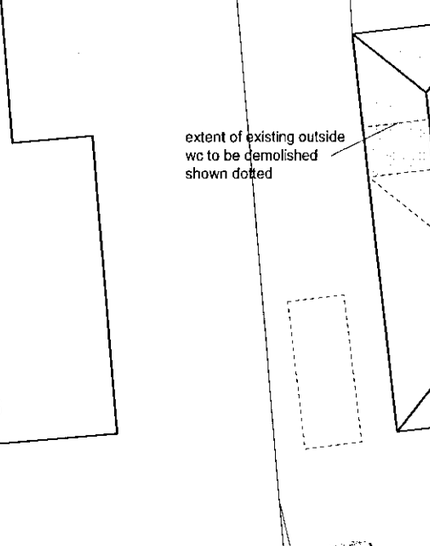NORTH

REVISED PLAN

APPROVED

Rev A 09.12.00 Site boundary adjacent No 96 amended.
Five parked cars shown dotted.

104 WARGRAVE ROAD, TWYFORD
SITE + LOCATION PLANS 1:200 + 1:1250
drg no 2018.01A

09/12/01

JEREMY BAILEY Architects
THE COURTYARD HOUSE WIDMOOR WOOBURN COMMON BUCKS HP10 0JG

21.NOV.2006* 2958




SOUTH ELEVATION




WEST ELEVATION

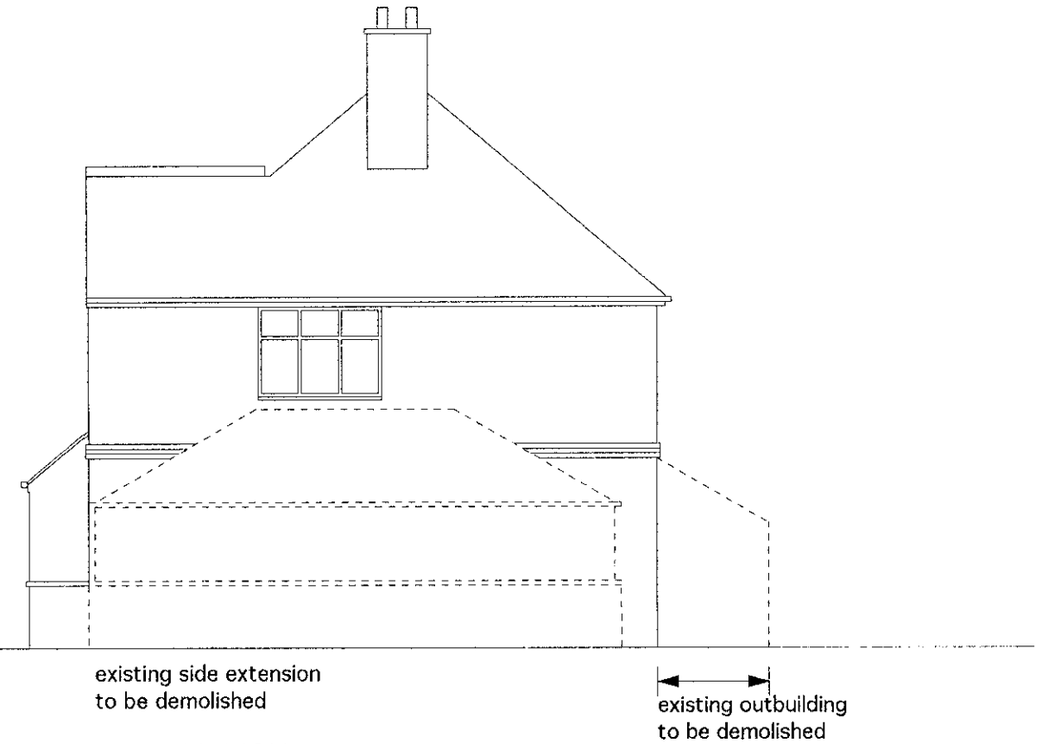


NORTH ELEVATION







EAST ELEVATION

104 WARGRAVE ROAD, TWYFORD
EXISTING ELVATIONS 1:100
drg no 2018.03

JEREMY BAILEY Architects
THE COURTYARD HOUSE WIDMOOR WOOBURN COMMON BUCKS HP10 0JG

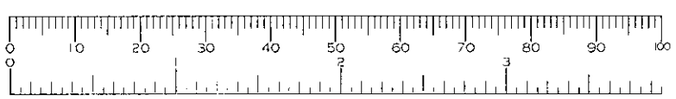


SOUTH ELEVATION




21.NOV.2000* 2858

WEST ELEVATION




NORTH ELEVATION

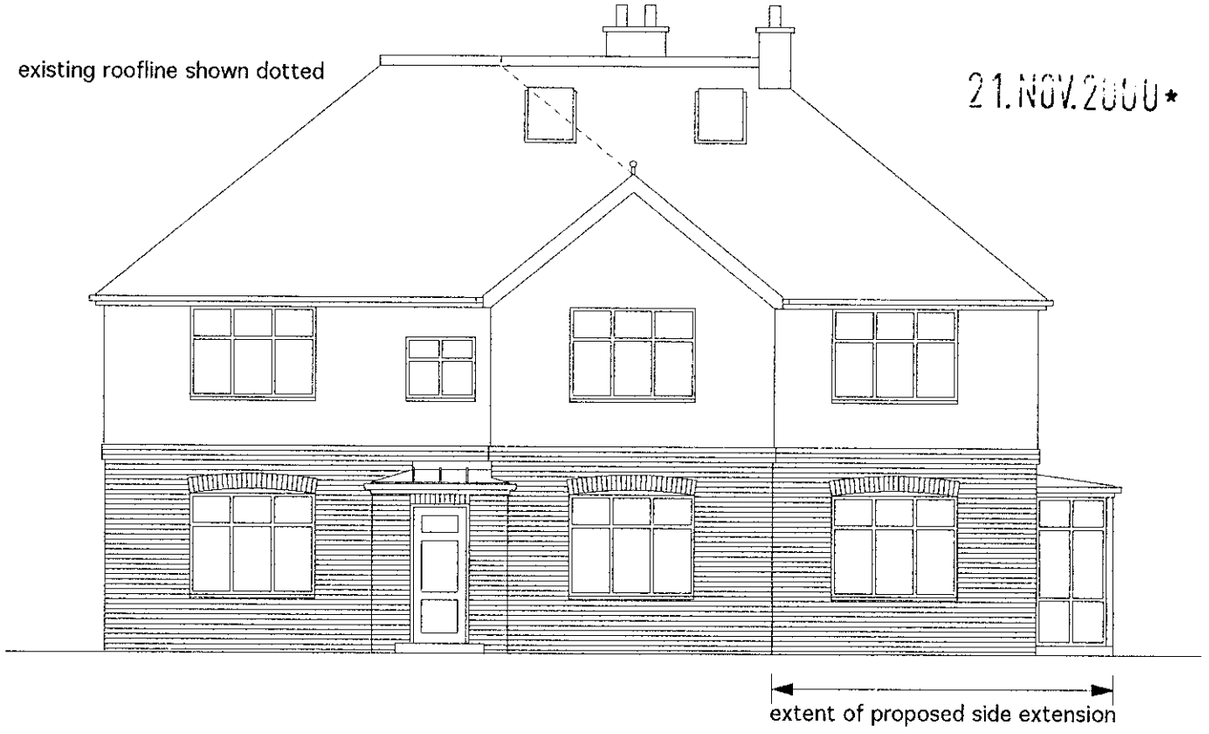


APPROVED

EAST ELEVATION

All materials will be to match existing.
Shallow roofs over porch, breakfast area and bay window to be lead.
Timber pergola and balcony frame to be stained black.

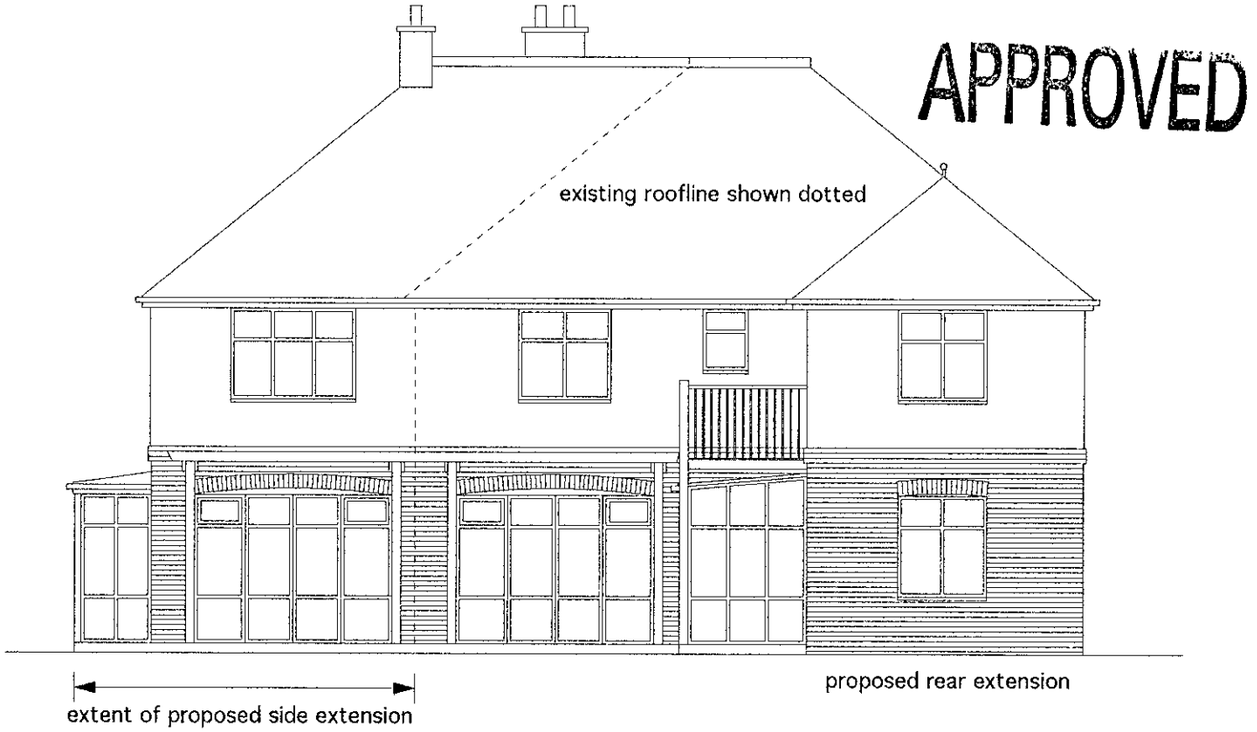


104 WARGRAVE ROAD, TWYFORD
PROPOSED ELVATIONS 1:100
drg no 2018.04

JEREMY BAILEY Architects
THE COURTYARD HOUSE WIDMOOR WOOBURN COMMON BUCKS HP10 0JG

18/1/01

21.NOV.2000* 2858

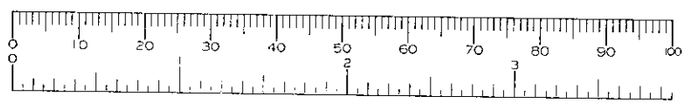


PROPOSED GROUND FLOOR







APPROVED

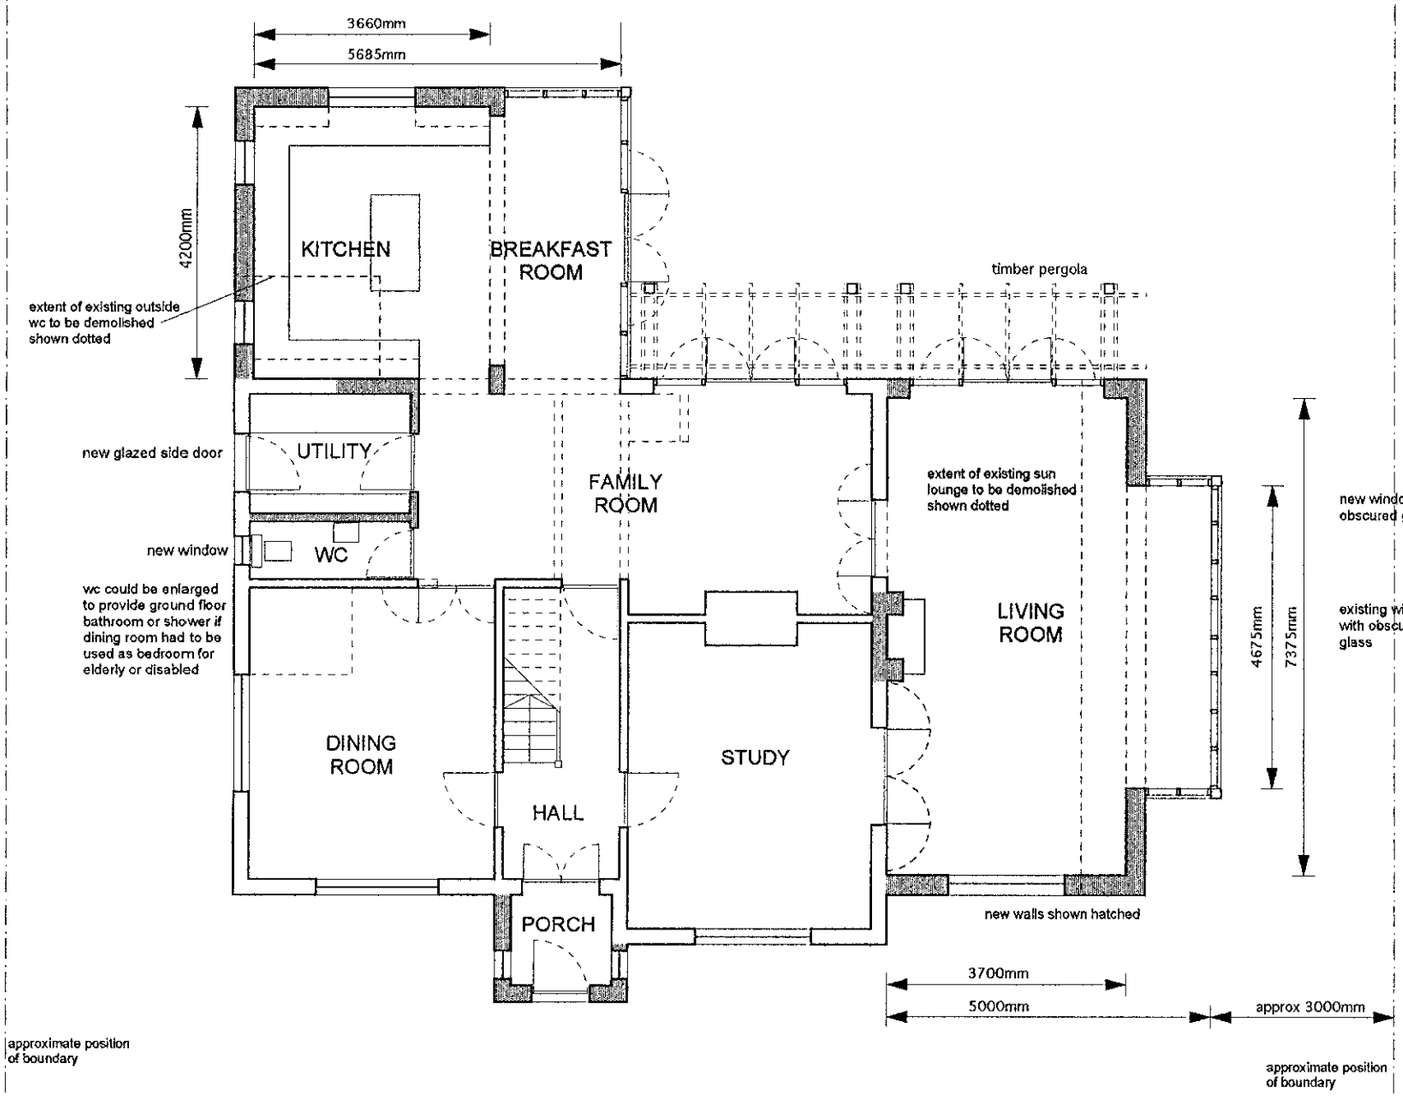PROPOSED FIRDT FLOOR

104 WARGRAVE ROAD, TWYFORD
PROPOSED FLOOR PLANS 1:100
drg no 2018.02

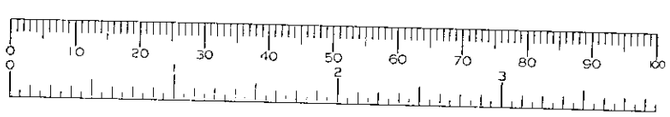CD 15/2/01

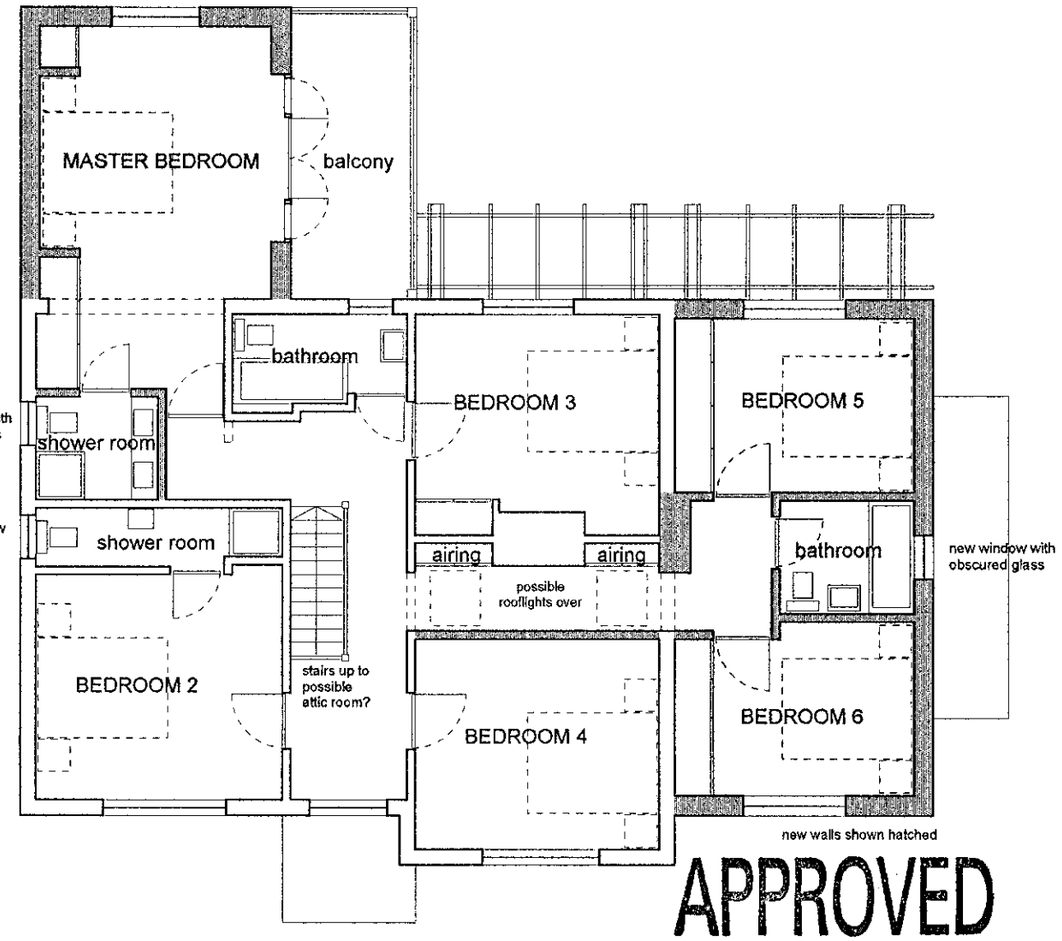JEREMY BAILEY Architects
THE COURTYARD HOUSE WIDMOOR WOOBURN COMMON BUCKS HP10 0JG

21 NOV 2018 2858

existing garage retained

extent of existing outside wc to be demolished shown dotted

extent of existing sun lounge to be demolished shown dotted

106

104

96

proposed extensions shown shaded

PROPOSED SITE PLAN 1:200

NORTH




LOCATION PLAN 1:1250

NORTH

0 10 20 30 40 50 60 70 80 90 100

0 2 3

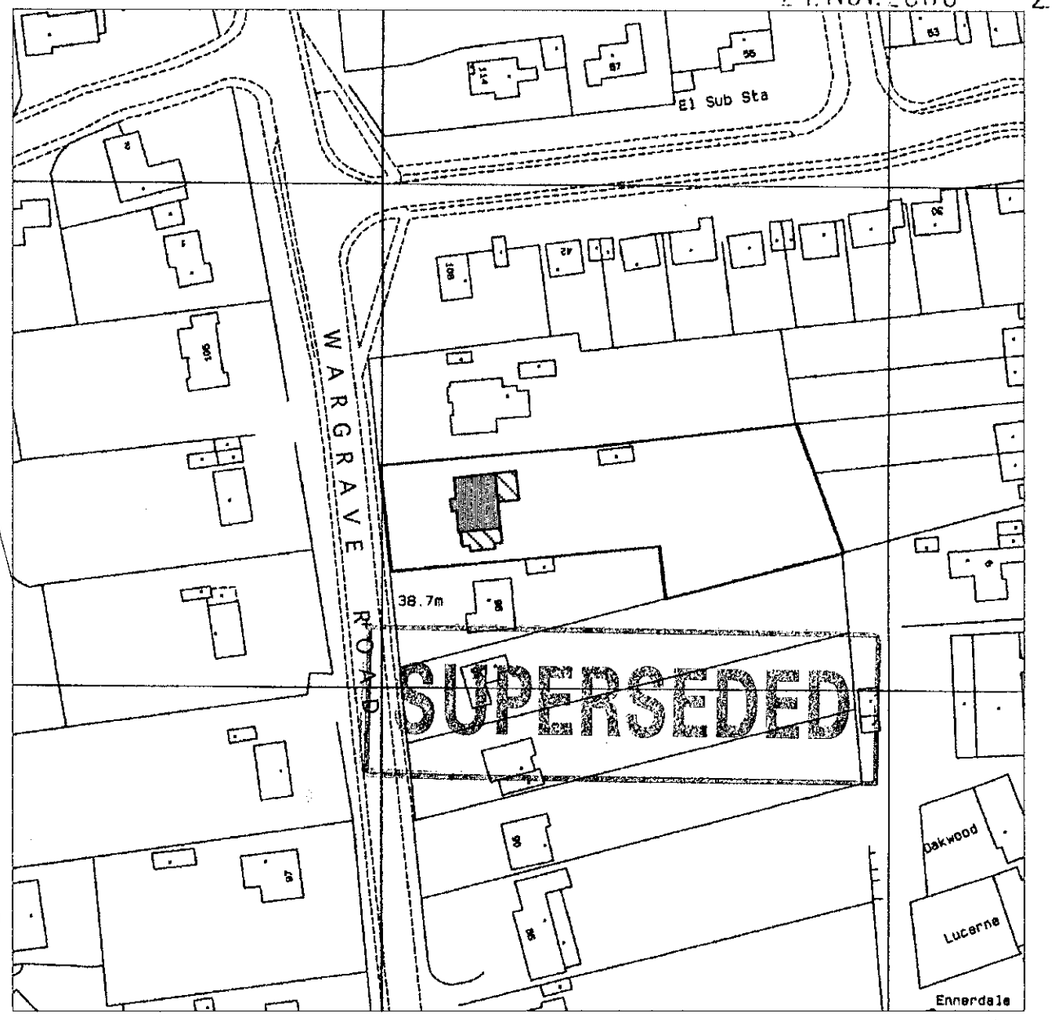104 WARGRAVE ROAD, TWYFORD
SITE + LOCATION PLANS 1:200 + 1:1250
drg no 2018.01

JEREMY BAILEY Architects
THE COURTYARD HOUSE WIDMOOR WOOBURN COMMON BUCKS HP10 0JG

existing garage retained

extent of existing outside wc to be demolished shown dotted

extent of existing sun lounge to be demolished shown dotted

106

104

96

proposed extensions shown shaded

COPIES TO:

PROPOSED SITE PLAN 1:200

NORTH




LOCATION PLAN 1:1250

NORTH

0 10 20 30 40 50 60 70 80 90 100

Rev A 09.12.00 Site boundary adjacent No 96 amended.
Five parked cars shown dotted.

# 104 WARGRAVE ROAD, TWYFORD
## SITE + LOCATION PLANS 1:200 + 1:1250
drg no 2018.01A

JEREMY BAILEY Architects
THE COURTYARD HOUSE WIDMOOR WOOBURN COMMON BUCKS HP10 0JG