21.NOV.2000* 2860

EXISTING

PROPOSED

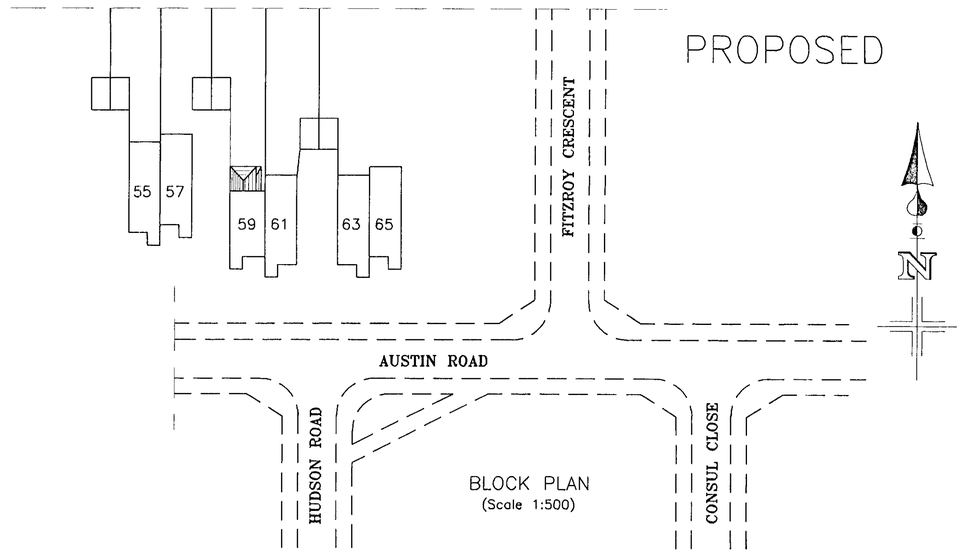

BLOCK PLAN
(Scale 1:500)

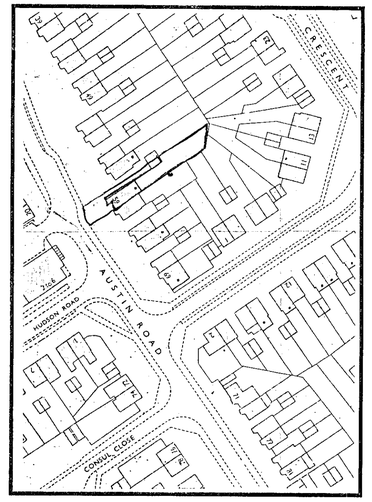

LOCATION PLAN
(Scale 1:1250)

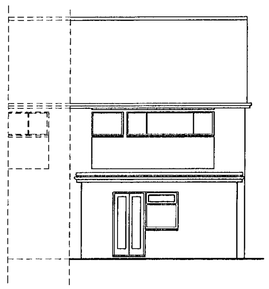

REAR ELEVATION

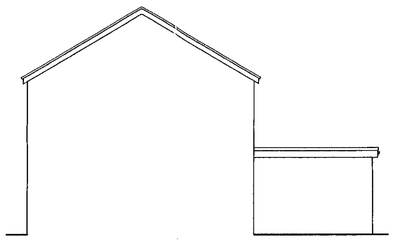

SIDE ELEVATION

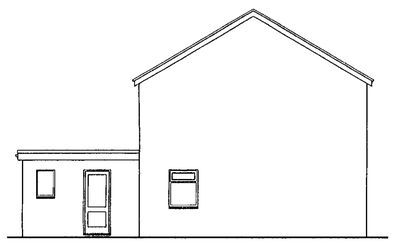

SIDE ELEVATION

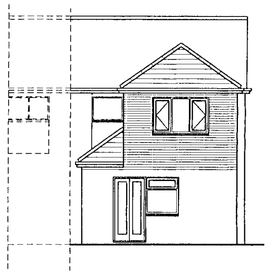

REAR ELEVATION

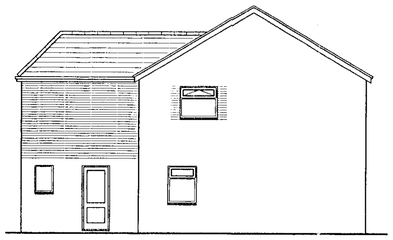

SIDE ELEVATION

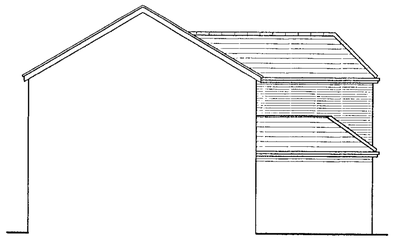

SIDE ELEVATION

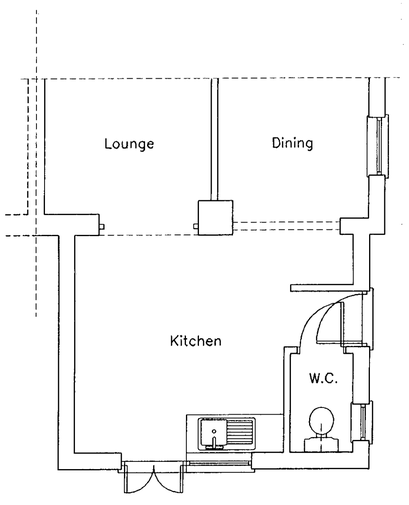

GROUND FLOOR

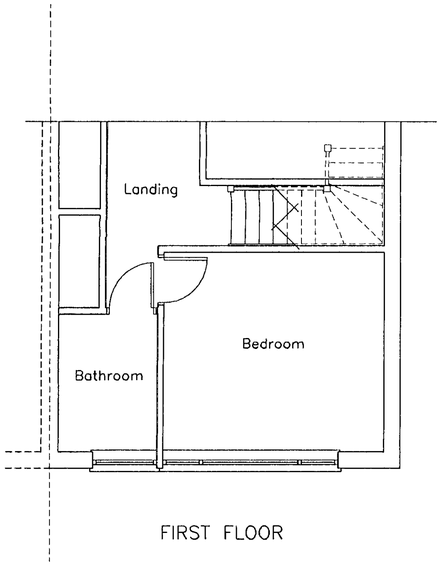

FIRST FLOOR

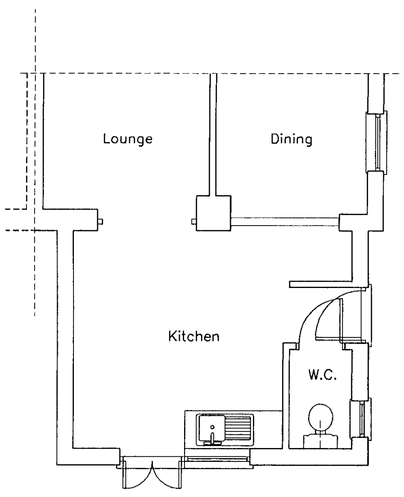

GROUND FLOOR

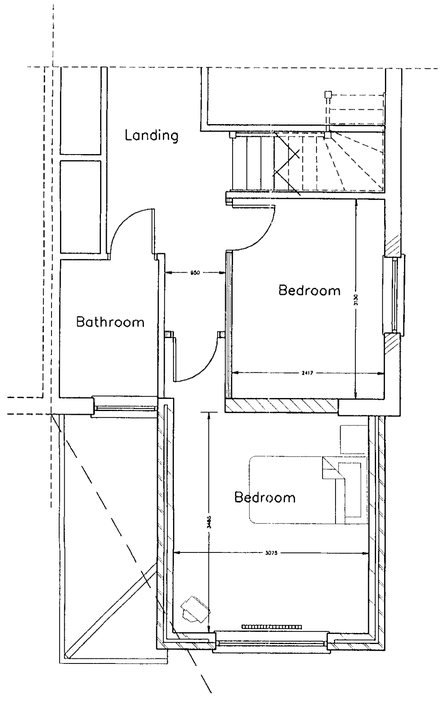

FIRST FLOOR

BDS

Chartered Surveyors & Property Consultants

Architectural & Building Design Services

Building & Structural Engineers

- Structural & Condition Surveys
- Preparation of Architectural Drawings
- Extensions, Conversions & New Build
- Planning & Building Regulation Applications
- Disputes & Diagnosis of Building Defects
- Building Insurance Claims
- Schedules of Dilapidations
- Project Management
- Professional advice on all Types of Building

Windward House,
Hollow Lane,
Shinfield,
Reading,
Berkshire RG2 9AB.

Tel: 0118 988 4477
Fax: 0118 988 5268

Project

First floor rear extension at:
59 AUSTIN ROAD
WOODLEY
BERKS

Drawing title

PLANS AND ELEVATIONS

Client

MR & MRS S BILLINGHURST

Date	Scale	
31.10.00	1:50 & 1:100	
Drawn by	**Drawing number**	**Rev**
ADH	5060:00:1	

General notes

1. Dimensions to be checked on site before any work is put in hand or pre-fabricated.
2. All dimensions in millimetres. (unless otherwise stated)
3. This drawing is not a full specification of works or materials to be employed in this project.
4. The drawing and design is copyright of this practice.©

Revisions

Ref	Date	Description

APPROVED

16/2/01

EXISTING

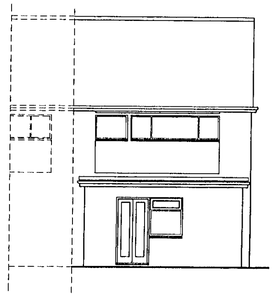

REAR ELEVATION

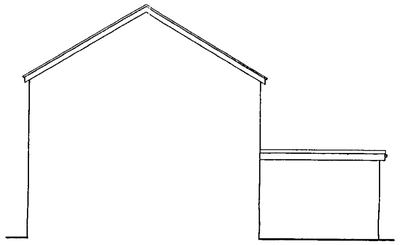

SIDE ELEVATION

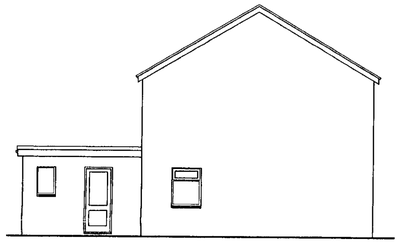

SIDE ELEVATION

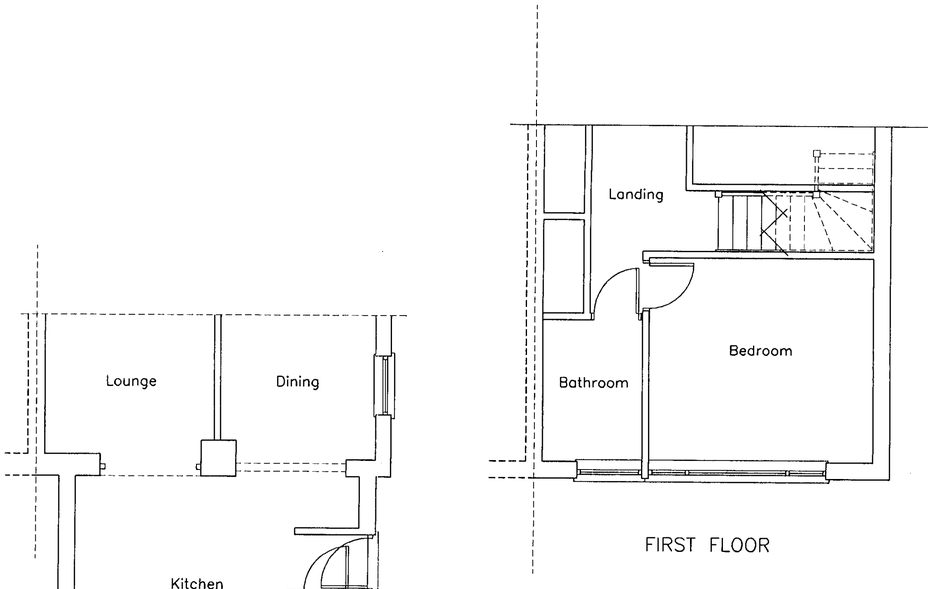

FIRST FLOOR

GROUND FLOOR

PROPOSED

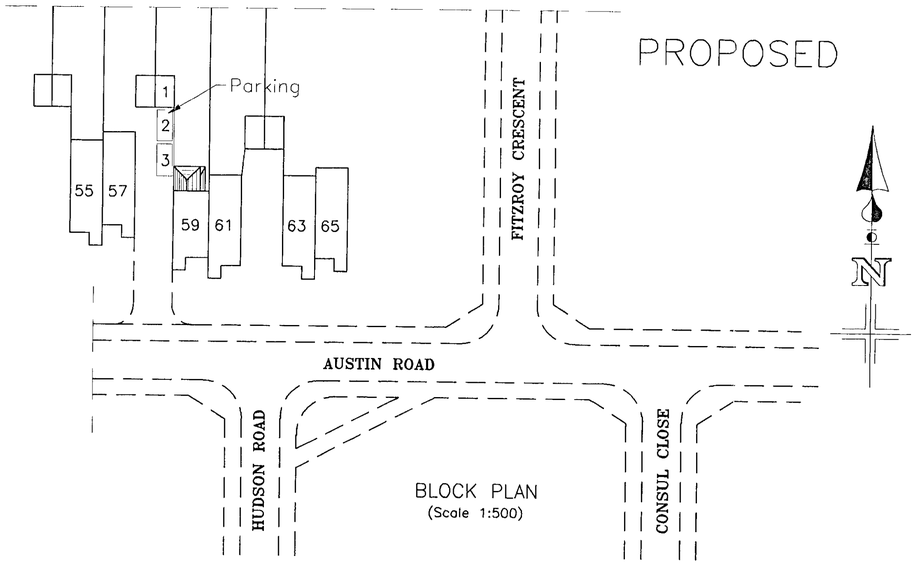

BLOCK PLAN
(Scale 1:500)

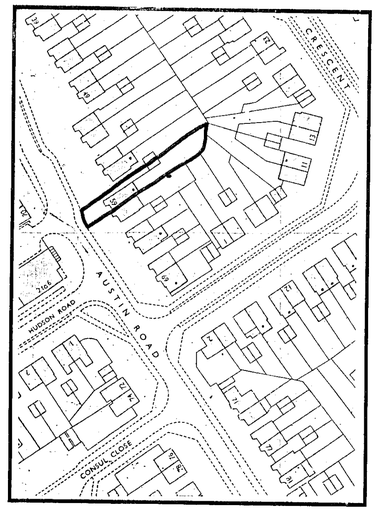

LOCATION PLAN
(Scale 1:1250)

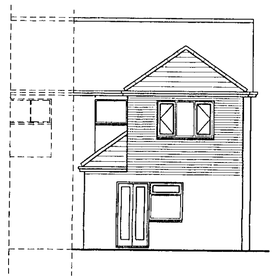

REAR ELEVATION

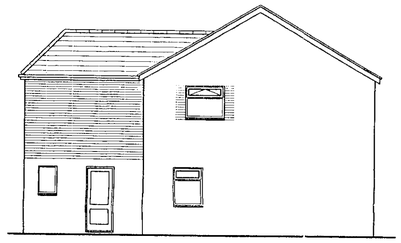

SIDE ELEVATION

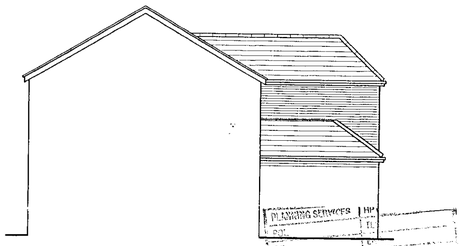

SIDE ELEVATION

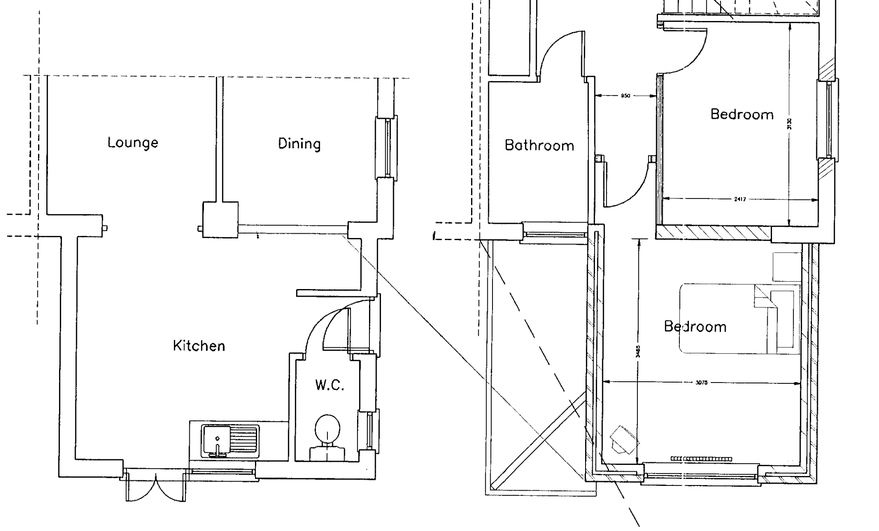

GROUND FLOOR

FIRST FLOOR

PLANNING SERVICES

BDS

Chartered Surveyors & Property Consultants

Architectural & Building Design Services

Building & Structural Engineers

- Structural & Condition Surveys
- Preparation of Architectural Drawings
- Extensions, Conversions & New Build
- Planning & Building Regulation Applications
- Disputes & Diagnosis of Building Defects
- Building Insurance Claims
- Schedules of Dilapidations
- Project Management
- Professional advice on all Types of Building

Windward House,
Hollow Lane,
Shinfield,
Reading,
Berkshire RG2 9AB.

Tel: 0118 988 4477
Fax: 0118 988 5268

Project

First floor rear extension at:
59 AUSTIN ROAD
WOODLEY
BERKS

APPROVED

Drawing title

PLANS AND ELEVATIONS

Client

MR & MRS S BILLINGHURST

Date	Scale	
31.10.00	1:50 & 1:100	
Drawn by	**Drawing number**	**Rev**
ADH	5060:00:1	A

General notes

1. Dimensions to be checked on site before any work is put in hand or pre-fabricated.
2. All dimensions in millimetres. (unless otherwise stated)
3. This drawing is not a full specification of works or materials to be employed in this project.
4. The drawing and design is copyright of this practice.©

Revisions

Ref	Date	Description
A	07.12.00	Revision to Block Plan

ADDITIONAL PLAN 2860
Showing Parking Spaces.

21 NOV 2000 2260

EXISTING

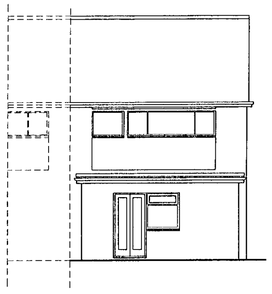

REAR ELEVATION

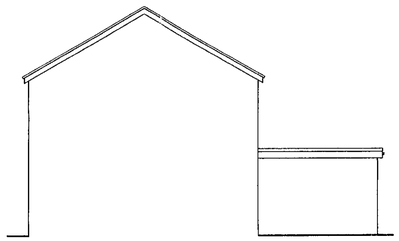

SIDE ELEVATION

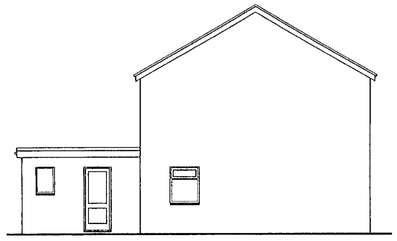

SIDE ELEVATION

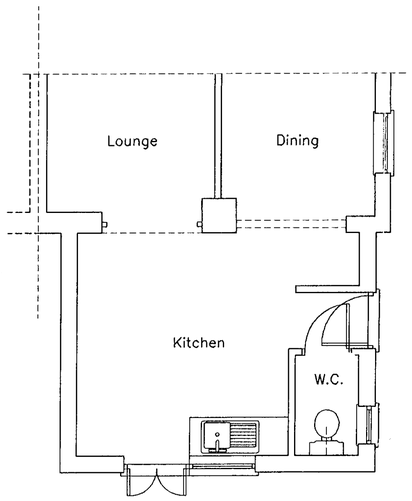

GROUND FLOOR

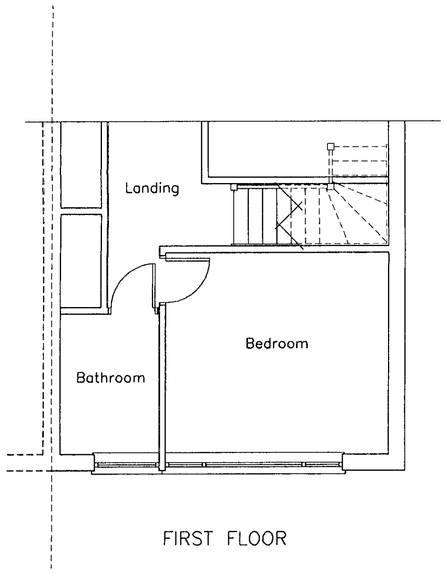

FIRST FLOOR

PROPOSED

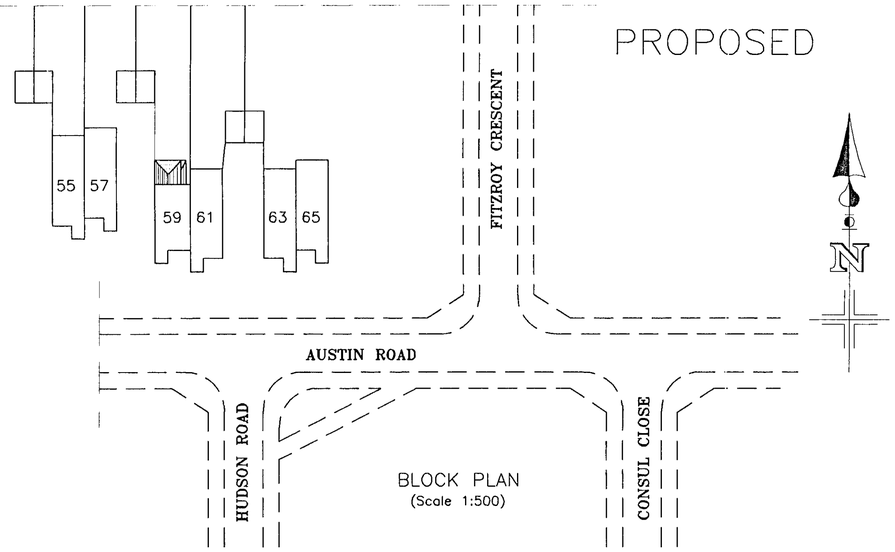

BLOCK PLAN
(Scale 1:500)



LOCATION PLAN
(Scale 1:1250)

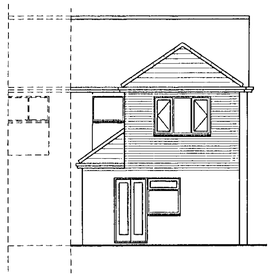

REAR ELEVATION

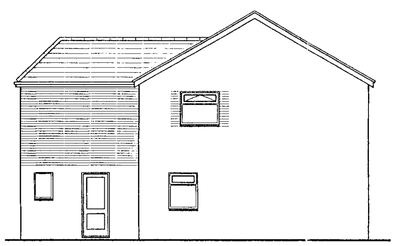

SIDE ELEVATION

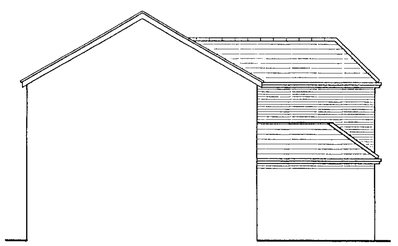

SIDE ELEVATION

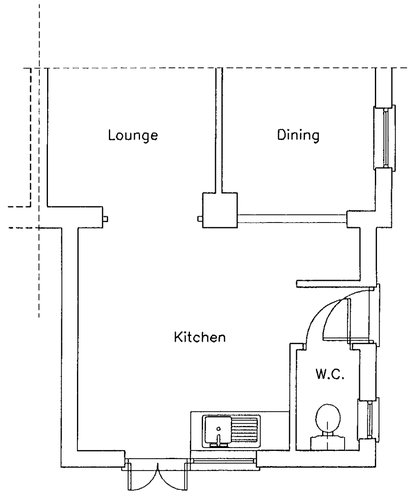

GROUND FLOOR

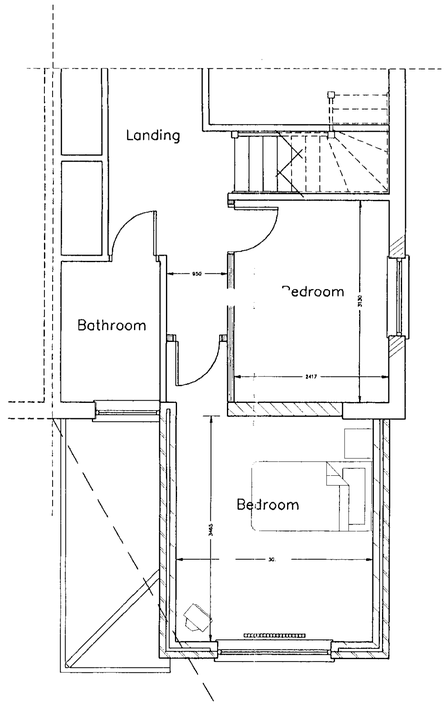

FIRST FLOOR

BDS

Chartered Surveyors & Property Consultants

Architectural & Building Design Services

Building & Structural Engineers

- Structural & Condition Surveys
- Preparation of Architectural Drawings
- Extensions, Conversions & New Build
- Planning & Building Regulation Applications
- Disputes & Diagnosis of Building Defects
- Building Insurance Claims
- Schedules of Dilapidations
- Project Management
- Professional advice on all Types of Building

Windward House,
Hollow Lane,
Shinfield,
Reading,
Berkshire RG2 9AB.

Tel: 0118 988 4477
Fax: 0118 988 5266

Project

First floor rear extension at:
59 AUSTIN ROAD
WOODLEY
BERKS

Drawing title

PLANS AND ELEVATIONS

Client

MR & MRS S BILLINGHURST

Date	Scale
31.10.00	1:50 & 1:100

Drawn by	Drawing number	Rev
ADH	5060:00:1	

General notes

1. Dimensions to be checked on site before any work is put in hand or pre-fabricated.
2. All dimensions in millimetres, (unless otherwise stated)
3. This drawing is not a full specification of works or materials to be employed in this project.
4. The drawing and design is copyright of this practice.©

Revisions

Ref	Date	Description

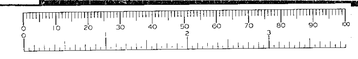

EXISTING

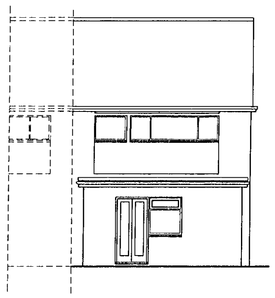

REAR ELEVATION

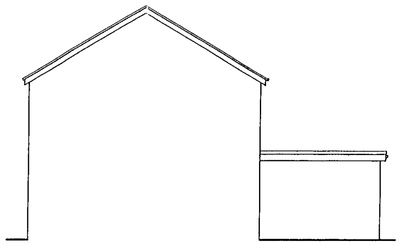

SIDE ELEVATION

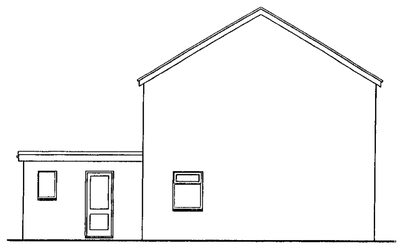

SIDE ELEVATION

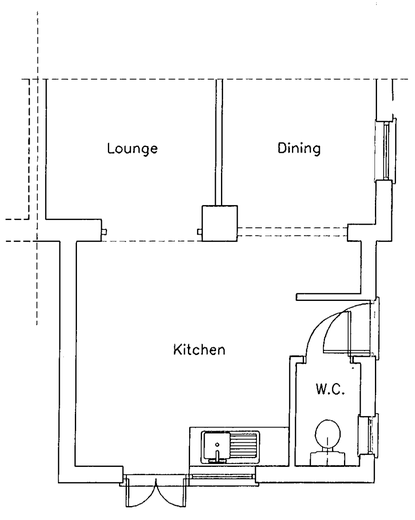

GROUND FLOOR

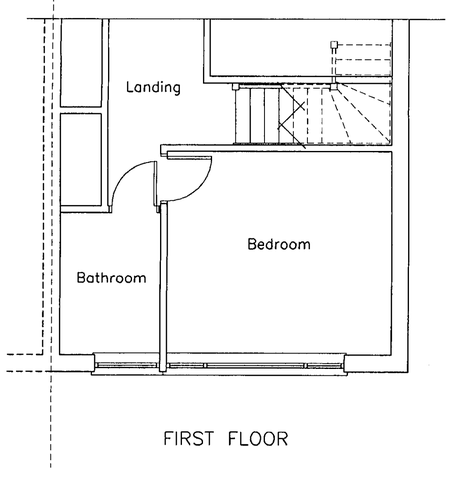

FIRST FLOOR

PROPOSED

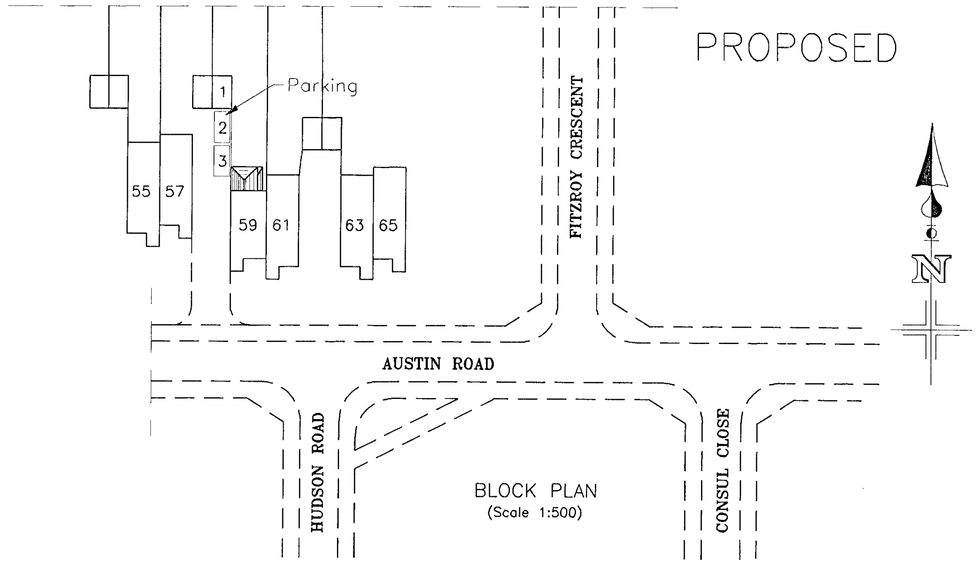

BLOCK PLAN
(Scale 1:500)

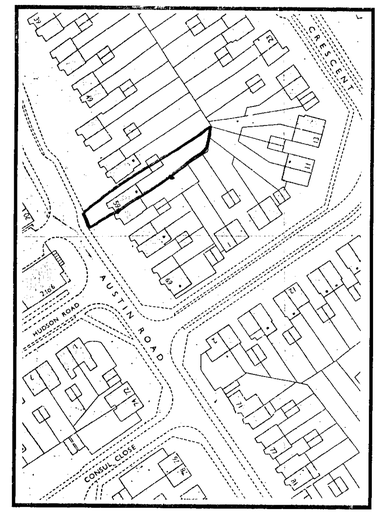

LOCATION PLAN
(Scale 1:1250)

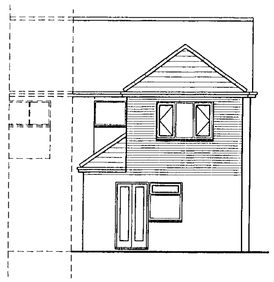

REAR ELEVATION

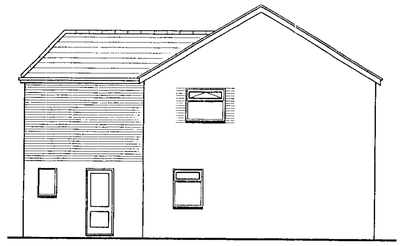

SIDE ELEVATION

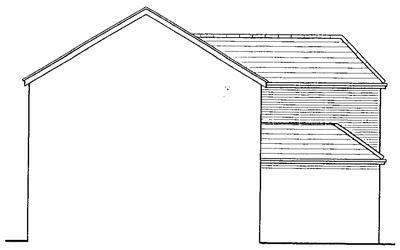

SIDE ELEVATION

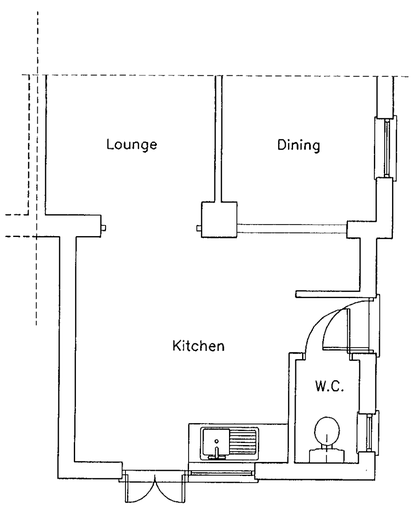

GROUND FLOOR

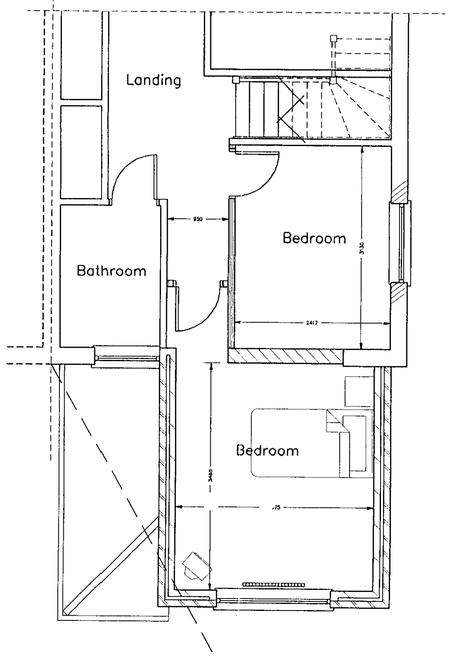

FIRST FLOOR

BDS

Chartered Surveyors & Property Consultants
Architectural & Building Design Services
Building & Structural Engineers

- Structural & Condition Surveys
- Preparation of Architectural Drawings
- Extensions, Conversions & New Build
- Planning & Building Regulation Applications
- Disputes & Diagnosis of Building Defects
- Building Insurance Claims
- Schedules of Dilapidations
- Project Management
- Professional advice on all Types of Building

Windward House,
Hollow Lane,
Shinfield,
Reading,
Berkshire RG2 9AB.

Tel: 0118 988 4477
Fax: 0118 988 5268

Project
First floor rear extension at:
59 AUSTIN ROAD
WOODLEY
BERKS

08 DEC 2000
COPIES TO: ACK:
FILE:

Drawing title
PLANS AND ELEVATIONS

Client
MR & MRS S BILLINGHURST

Date	Scale	
31.10.00	1:50 & 1:100	
Drawn by	**Drawing number**	**Rev**
ADH	5060:00:1	A

General notes
1. Dimensions to be checked on site before any work is put in hand or pre-fabricated.
2. All dimensions in millimetres. (unless otherwise stated)
3. This drawing is not a full specification of works or materials to be employed in this project.
4. The drawing and design is copyright of this practice.©

Revisions

Ref	Date	Description
A	07.12.00	Revision to Block Plan

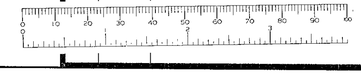

ADDITIONAL PLAN 2860