



Front Elevation

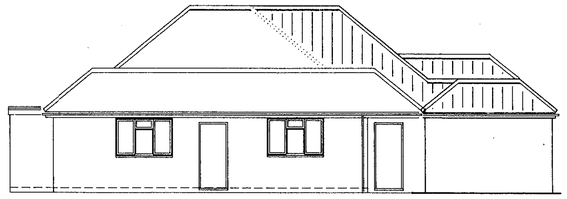


Side Elevation




Rear Elevation

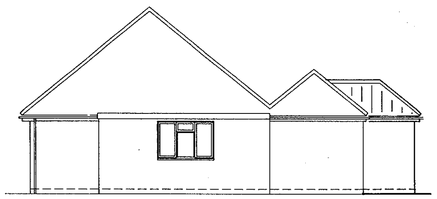


Side Elevation

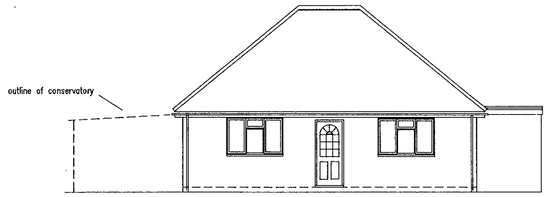


Existing Front

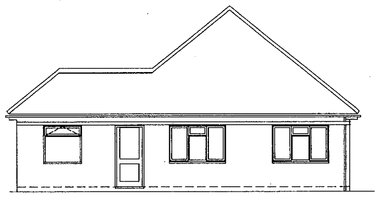


Existing Side

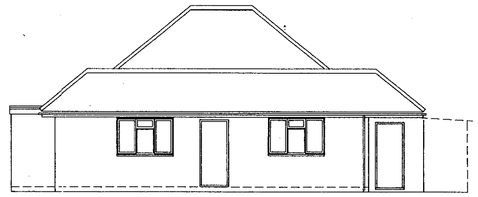

Existing Rear

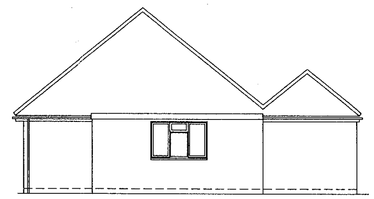

Existing Side

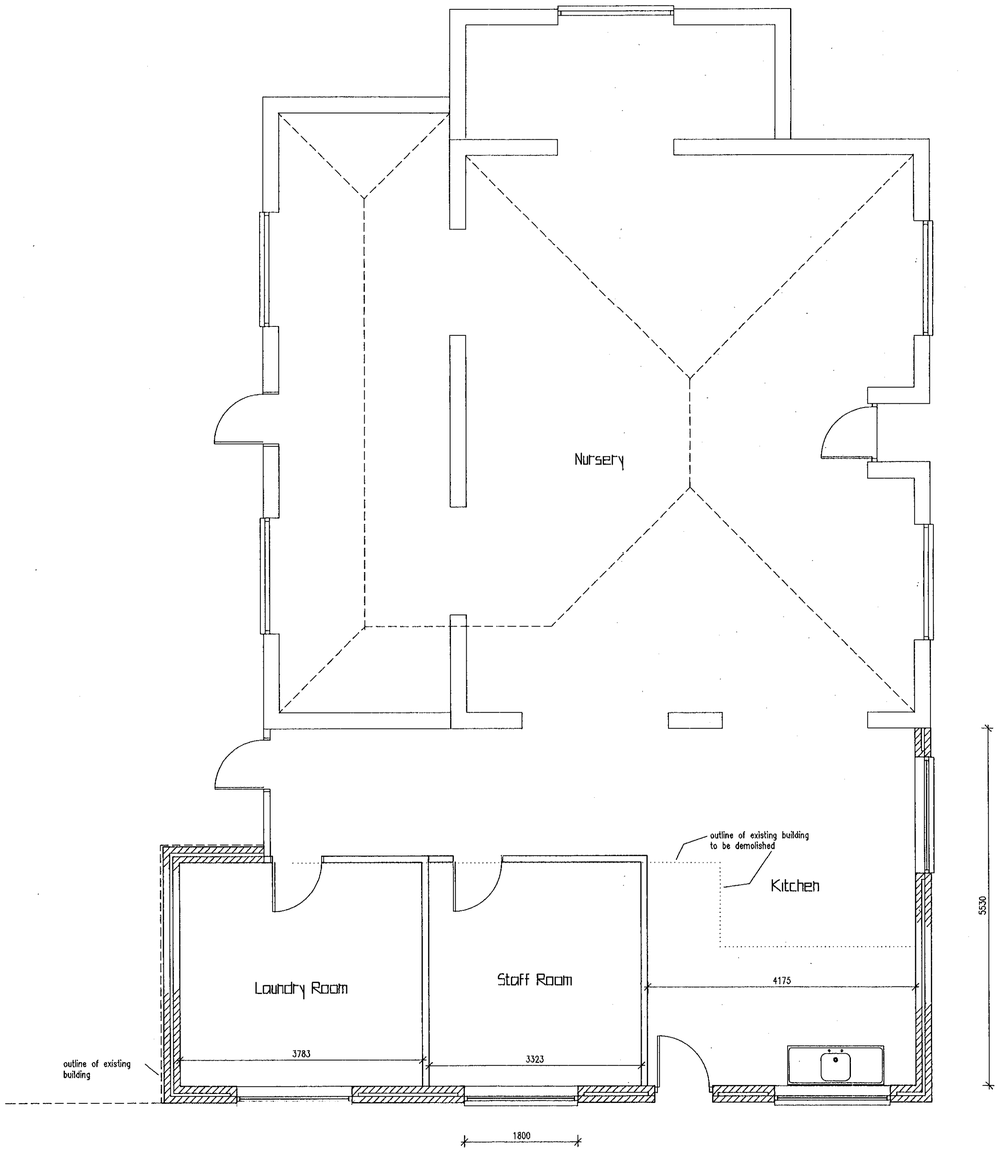

Proposed Layout

APPROVED

REVISIONS

Rev.	Description	Date
A	Existing Elevations added	12/3/2000

17 APR 2000* 1228

JOB TITLE

Toad Hall Nursery
Edneys Hill


TITLE

Proposed Side Extension


SCALE 1:50 1:100

DATE 11/1/2000


DRAWING No. Ack:01 A

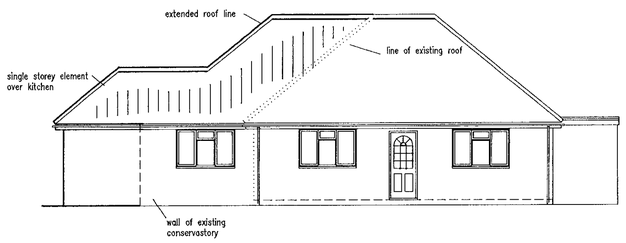


Front Elevation

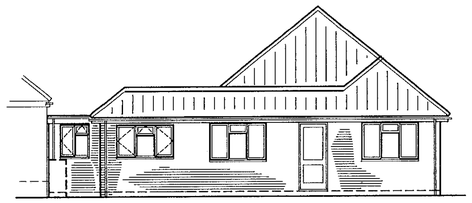

Side Elevation

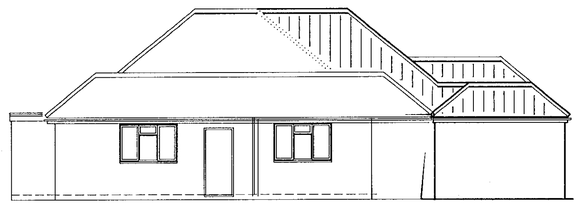


Rear Elevation

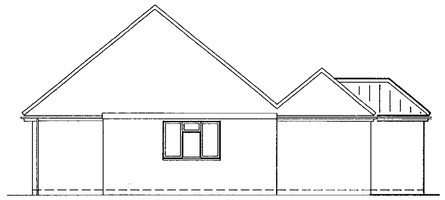

Side Elevation



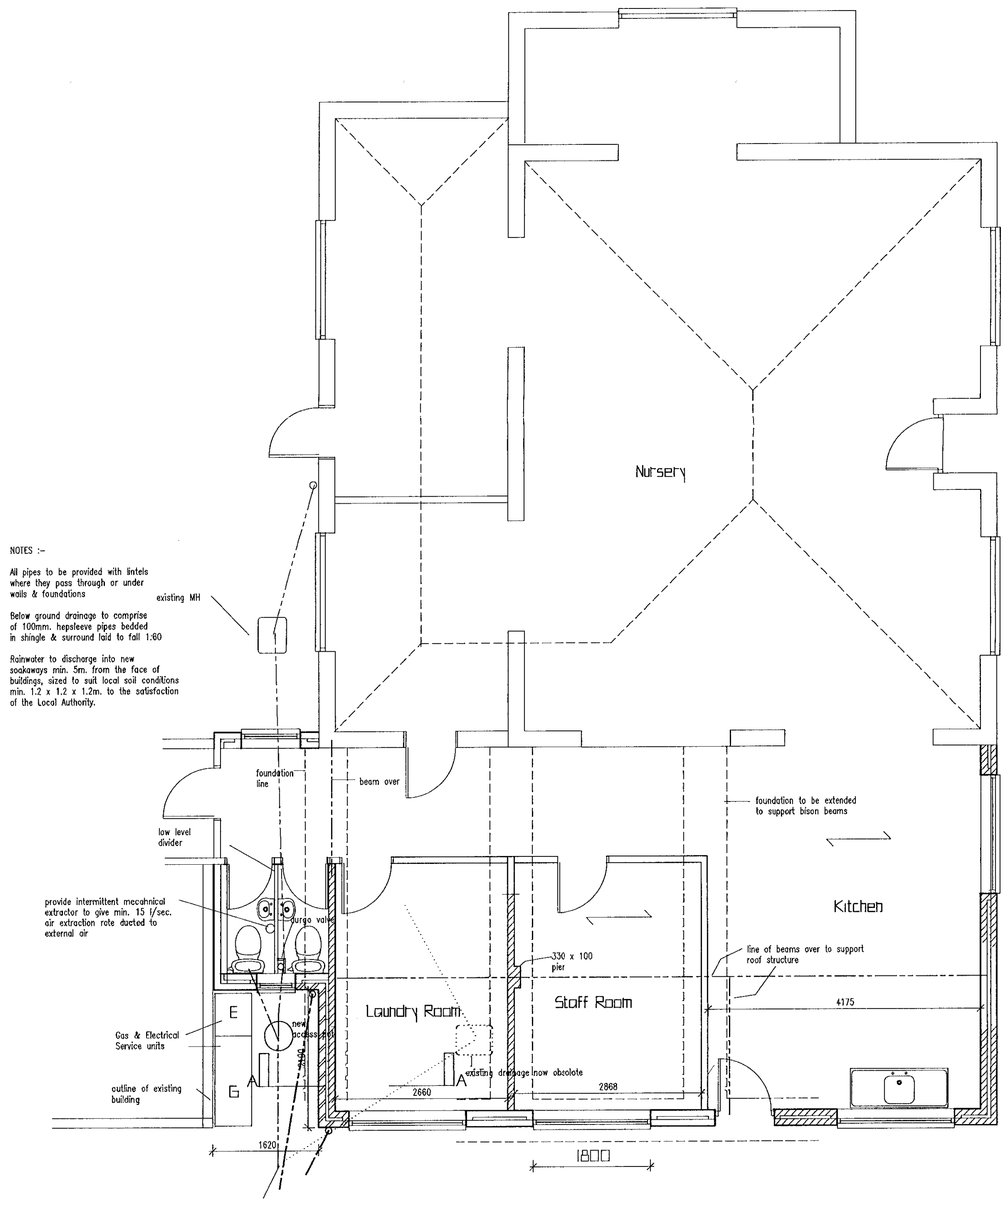


NOTE:-


Anchor straps to be provided perpendicularly to all floor joists, ceiling joists, rafters & vertically to all wall plates at max. 2m. ctrs.

FLOOR SLAB

Bison beams floor with 65mm screed on 50mm jablite insulation. (Structural details of bison beams to be supplied as soon as order is confirmed)

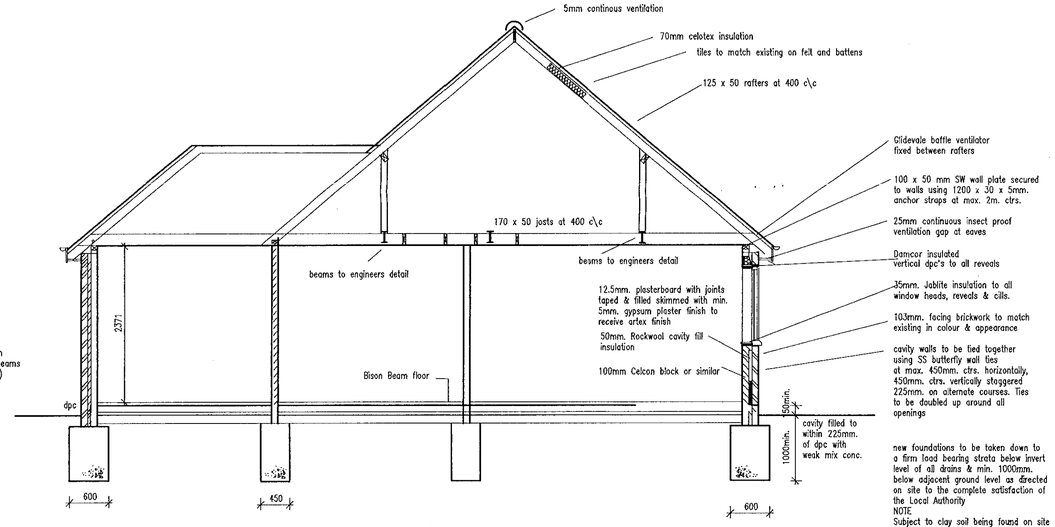

Section A-A

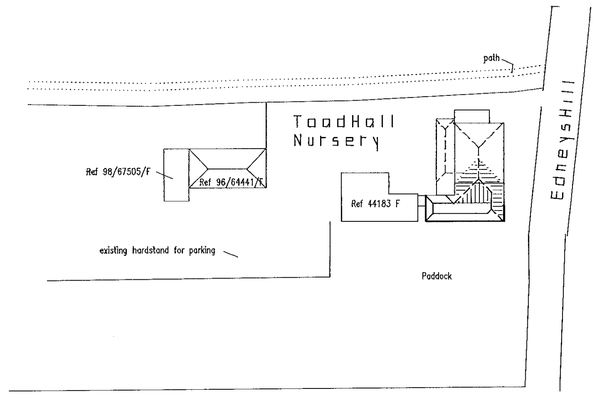

Block Plan 1:500

REVISIONS

Rev.	Description	Date
A	Existing Elevations added	12/3/2000

JOB TITLE

Toad Hall Nursery
Edneys Hill


TITLE

Proposed Side Extension


SCALE 1:50 1:100

DATE 11/1/2000


DWG No. Ack:01 A

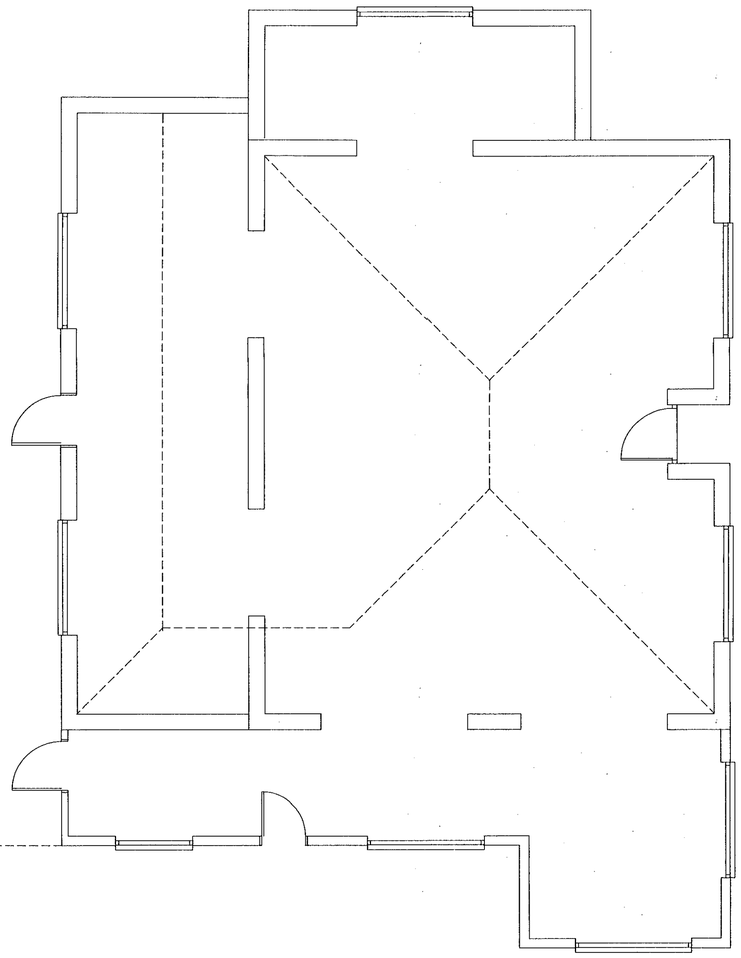

Survey Layout Plan

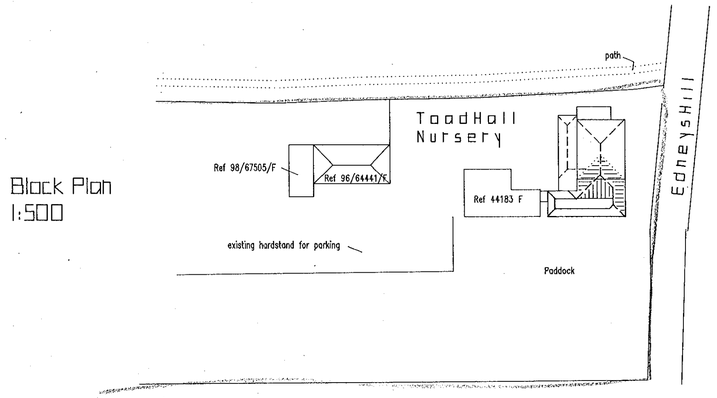

Block Plan
1:500

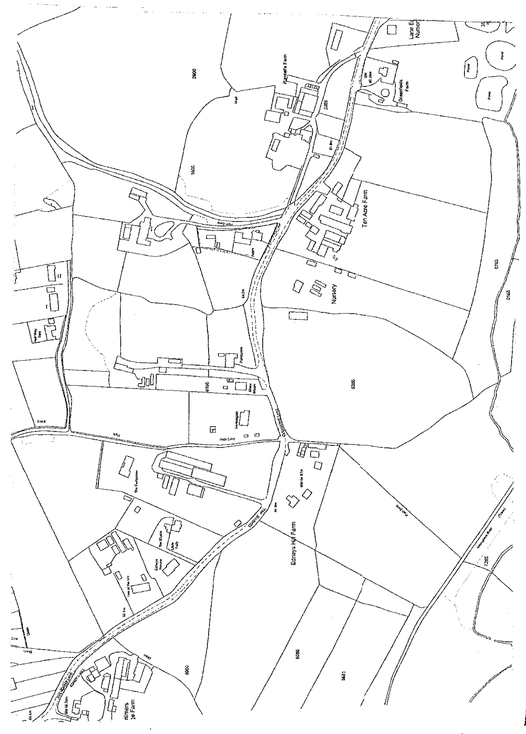

Location Plan 1:2500

APPROVED

17.APR.2000* 1228


REVISIONS

Rev.	Description	Date


JOB TITLE
Toad Hall Nursery
Edneys Hill
Wokingham

TITLE
Survey, Block & Location Plan


SCALE	DATE	DRAWING No.
1:50 1:100	12/3/2000	Ack:01

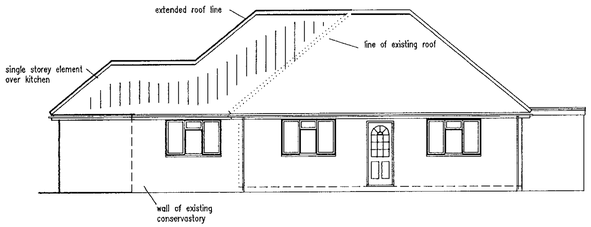


Front Elevation

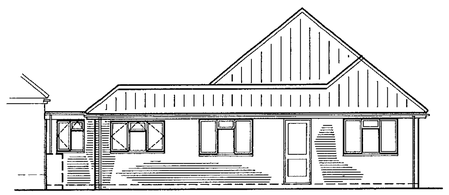

Side Elevation

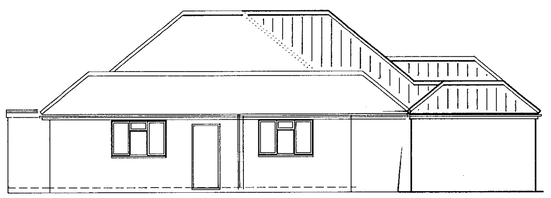


Rear Elevation

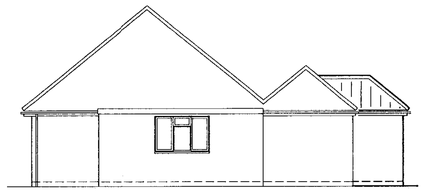

Side Elevation



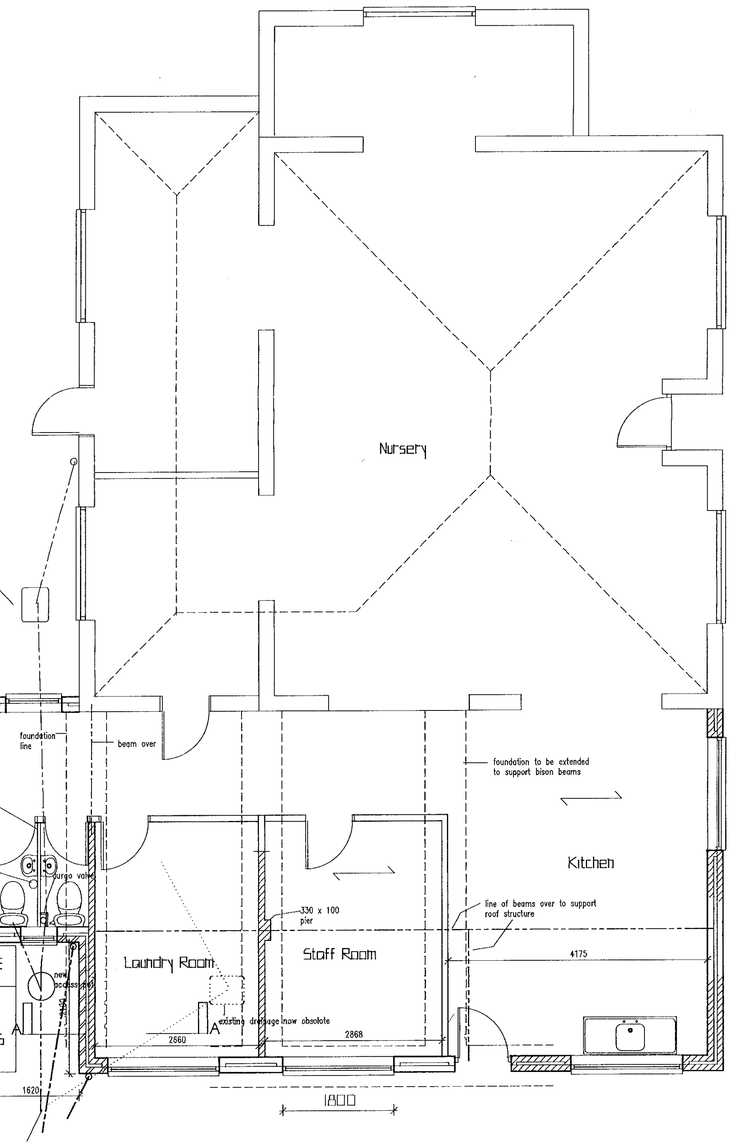


NOTES :-

All pipes to be provided with lintels where they pass through or under walls & foundations

Below ground drainage to comprise of 100mm. hepsleeve pipes bedded in shingle & surround laid to fall 1:60

Rainwater to discharge into new soakaways min. 5m. from the face of buildings, sized to suit local soil conditions min. 1.2 x 1.2 x 1.2m. to the satisfaction of the Local Authority.

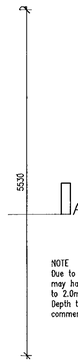


NOTE
Due to the proximity of trees the foundations may have to be increased in depth from 1.0m to 2.0m (subject to soil condition on site) Depth to be agreed with LIA as soon as work commences)


NOTE:-

Anchor straps to be provided perpendicularly to all floor joists, ceiling joists, rafters & vertically to all wall plates at max. 2m. ctrs.

FLOOR SLAB
Bison beams floor with 65mm screed on 50mm jobite insulation. (Structural details of bison beams to be supplied as soon as order is confirmed)

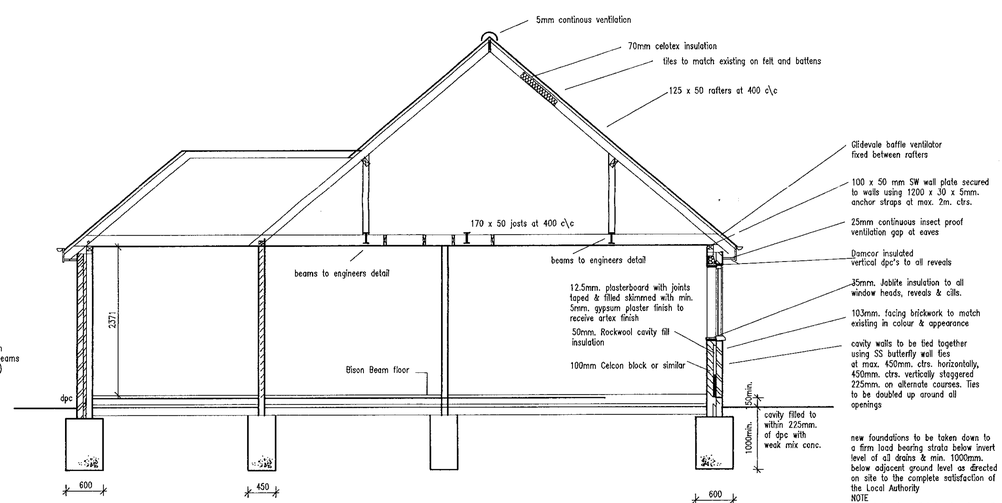

Section A-A

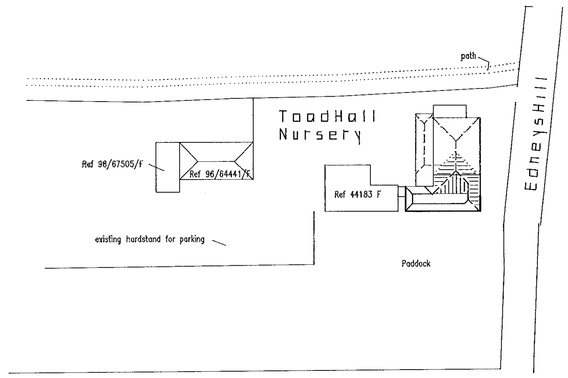

Block Plan 1:500

REVISIONS

Rev.	Description	Date
A	Existing Elevations added	12/3/2000

JOB TITLE
Toad Hall Nursery
Edneys Hill

TITLE
Proposed Side Extension

SCALE 1:50 1:100 | DATE 11/1/2000 | G No. Ack:01 A

16/8/00.