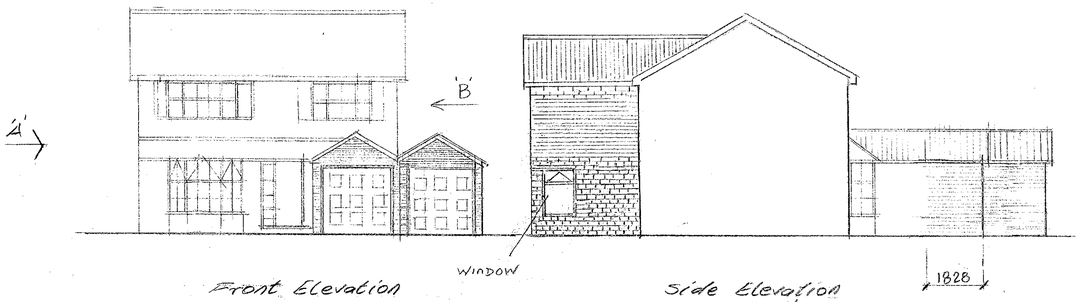

Front Elevation

Side Elevation on arrow 'A'

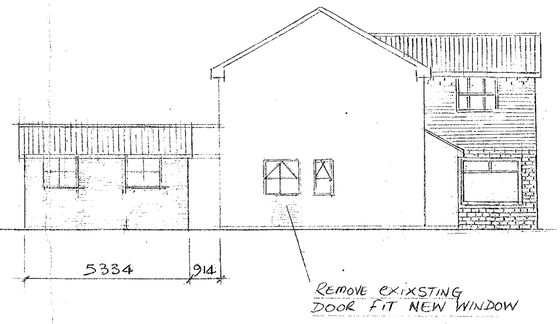

Side Elevation on arrow 'B'

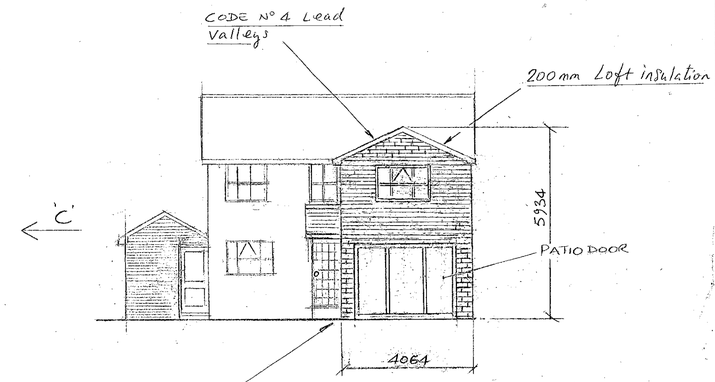

Rear Elevation on arrow 'C'

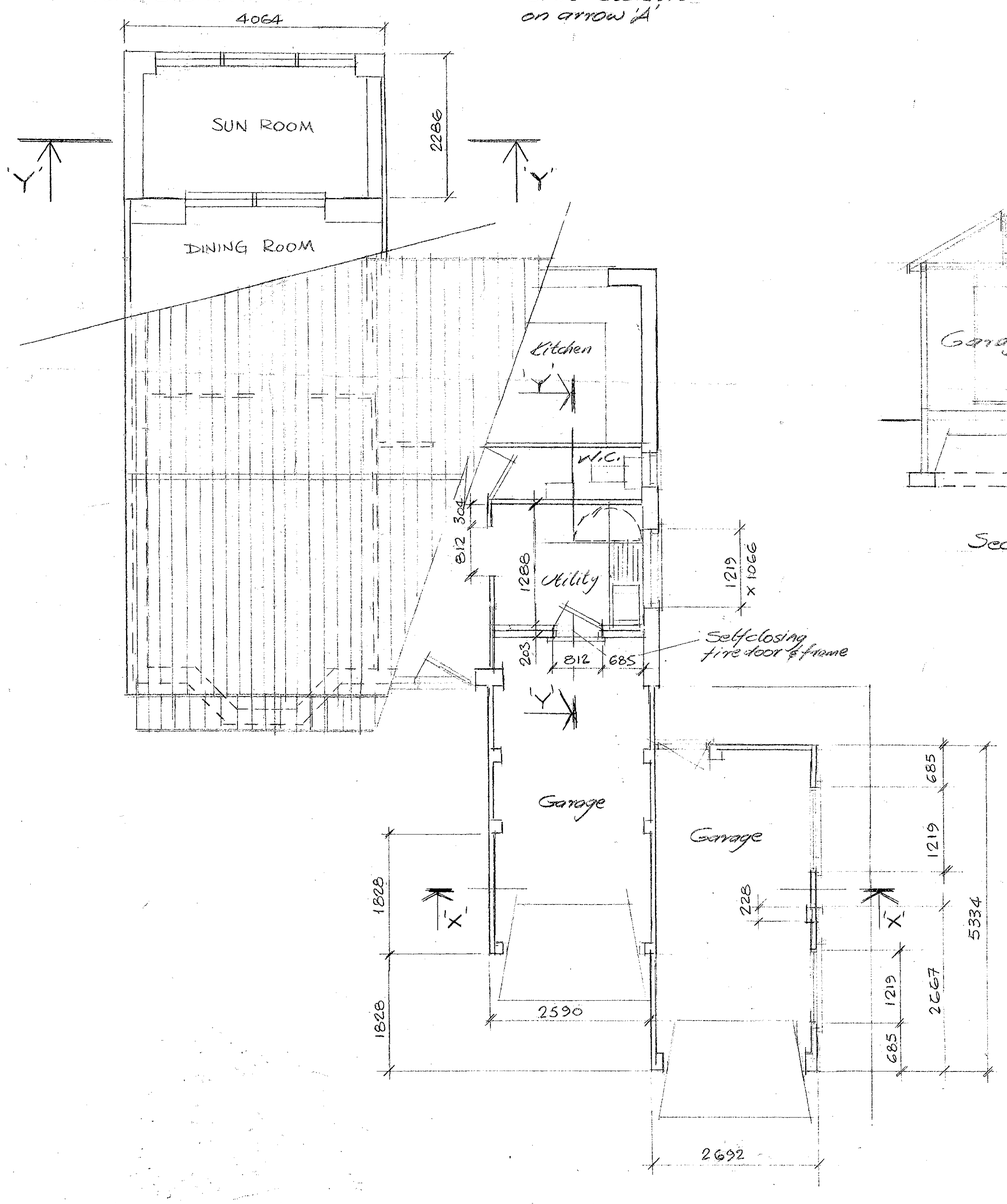

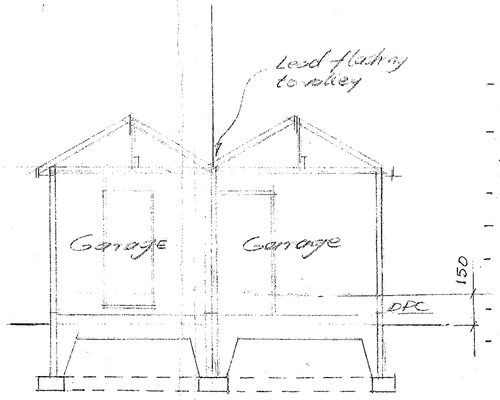

Section 'X-X'

NEW BEDROOM EXTENSION

- CHECK FOOTINGS OF EXISTING SUNROOM FOR EXTRA LOAD BEARING BY L.A.
- CHECK CIELING JOISTS FOR SPAN STRENGTH FOR BEDROOM OVER
- 200 mm ROOF INSULATION
- BRICKS TO MATCH EXISTING.
- EXISTING LINTOL OVER PATIO DOORS CATNIC CNB.
- ROOF TILES TO MATCH EXISTING
- PROVIDE LIGHT & POWER OUTLETS TO CUSTOMER REQUIRMENTS IN ACCORDANCE WITH I.EE. REGULATIONS.

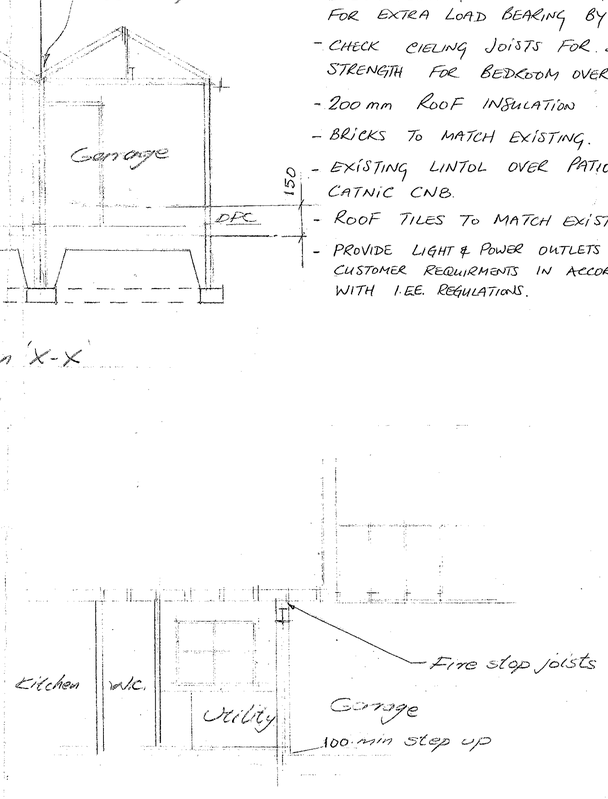

Section 'Y-Y'

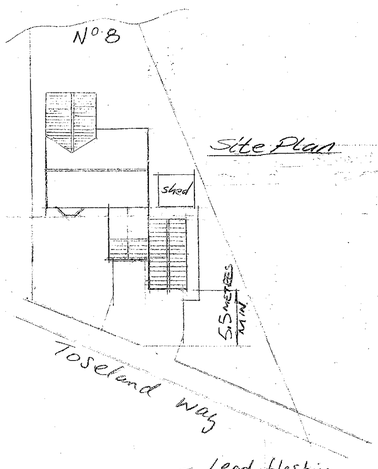

Site Plan

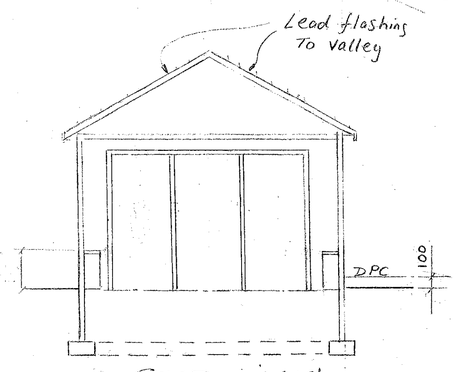

SECTION 'Y-Y'

17.APR.2000* 1537

Proposed EXTENSION TO EXISTING BEDROOM at N°8 Toseland Way, Earley For Mr & Mrs E. Clements.

Scale 1:100 & 1:200

6/2/01

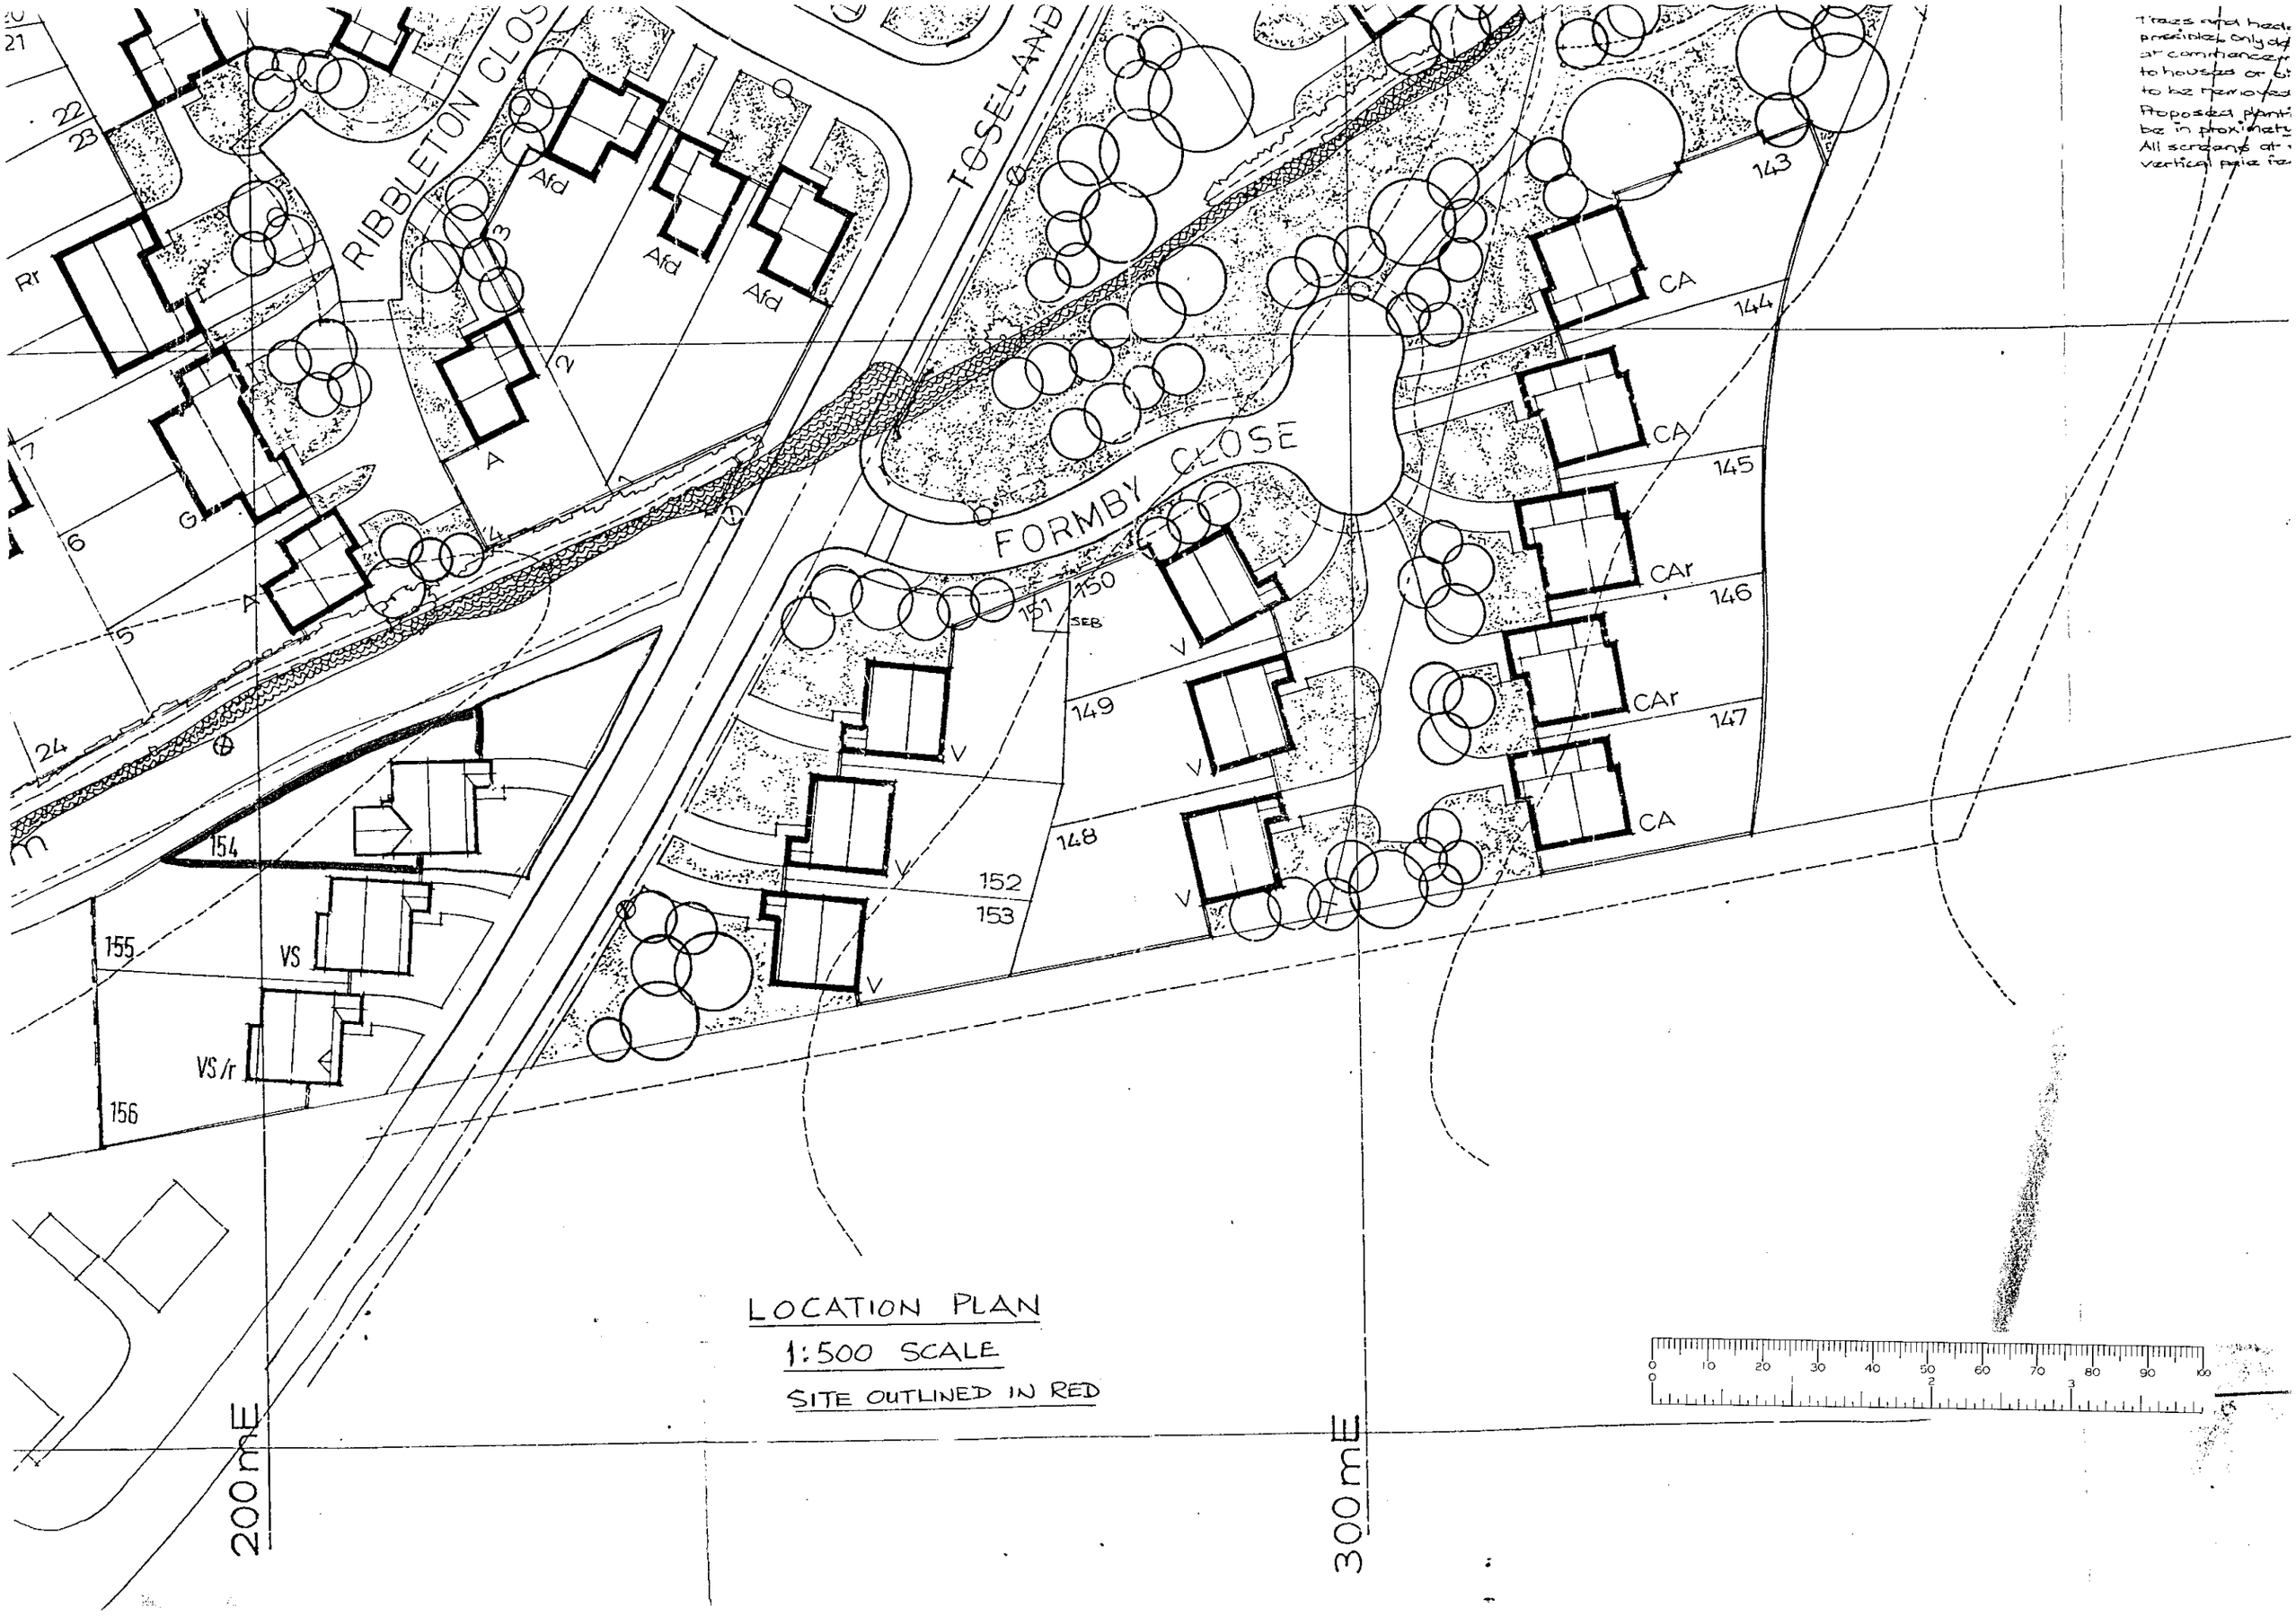
RIBBLETON CLOS
TOSELAND
FORMBY CLOSE
Afd
Afd
Afd
Rr
G
A
A
CA
CA
CAr
CAr
CA
V
V
V
V
V
VS
VS/r
143
144
145
146
147
148
149
150
151
152
153
154
155
156
200mE
300mE
LOCATION PLAN
1:500 SCALE
SITE OUTLINED IN RED