


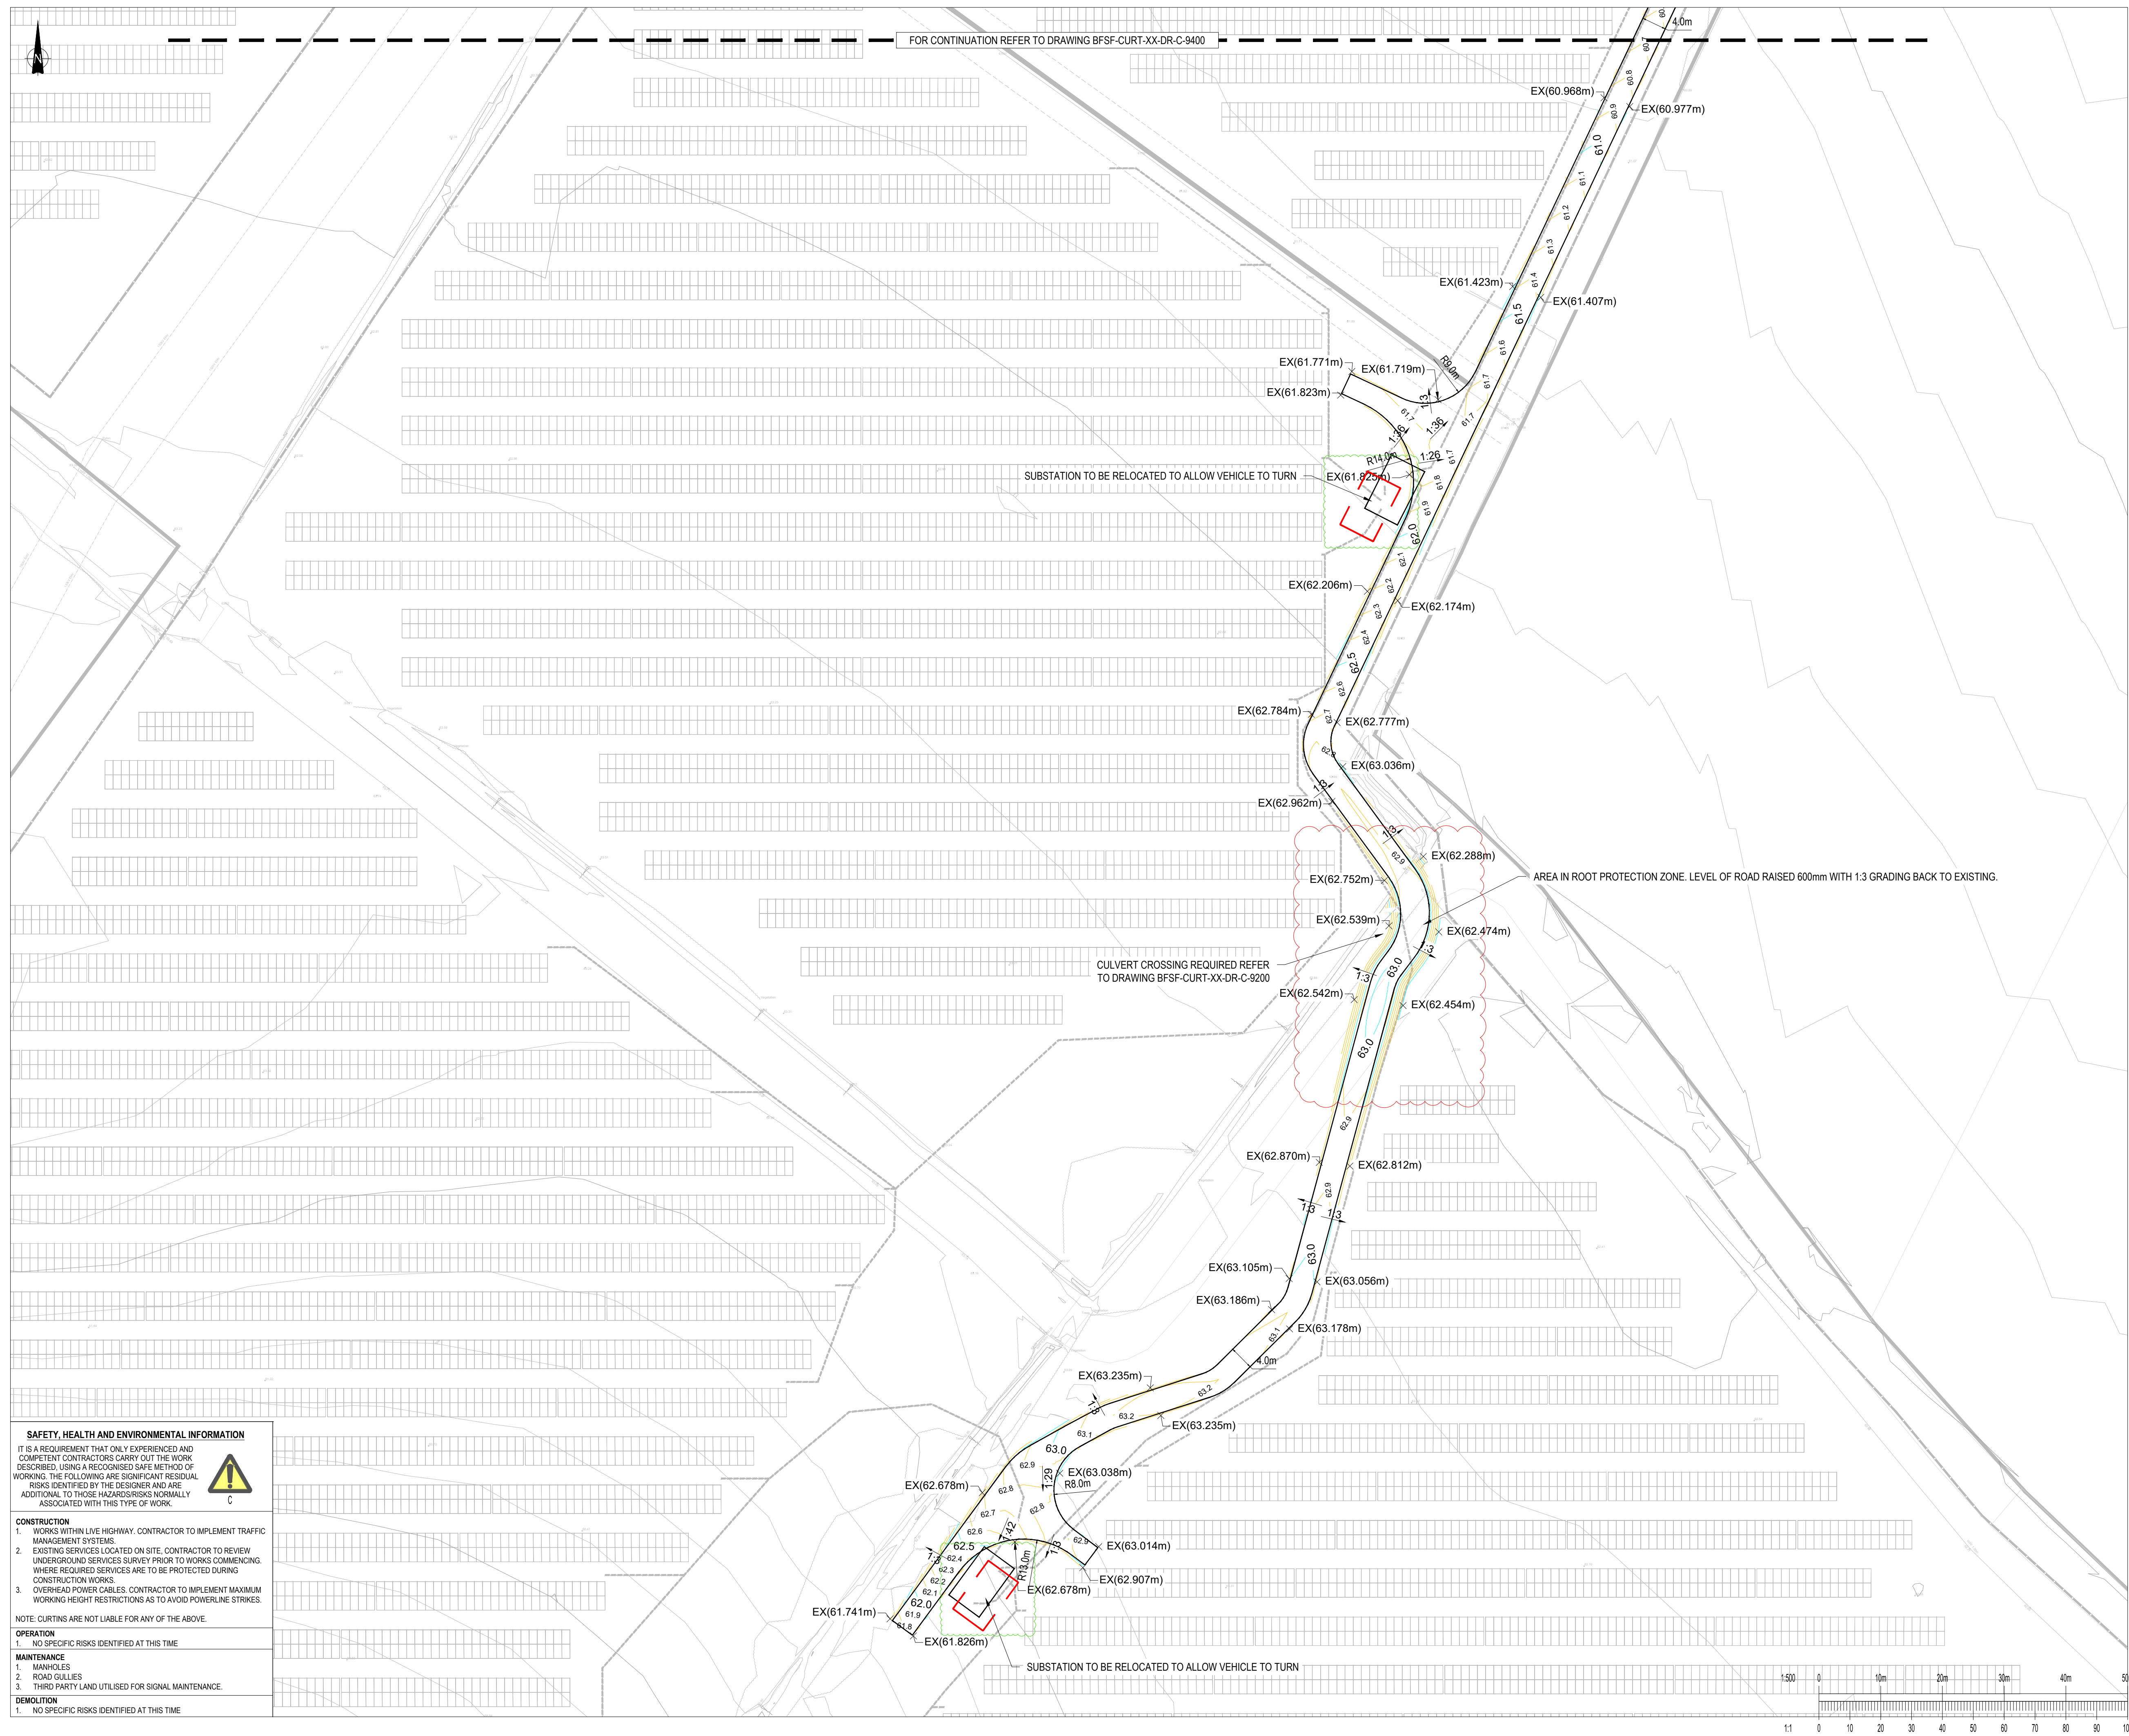

GENERAL NOTES:

1. THIS DRAWING IS TO BE READ IN CONJUNCTION WITH ALL RELEVANT ARCHITECTS AND ENGINEERS DRAWINGS AND SPECIFICATIONS.
2. DO NOT SCALE THIS DRAWING. ANY AMBIGUITIES, OMISSIONS AND ERRORS ON DRAWINGS SHALL BE BROUGHT TO THE ENGINEERS ATTENTION IMMEDIATELY. ALL DIMENSIONS MUST BE CHECKED / VERIFIED ON SITE.
3. ALL DIMENSIONS ARE IN MILLIMETRES UNLESS NOTED OTHERWISE.
4. FOR GENERAL NOTES REFER TO DRAWING.
5. TOPOGRAPHICAL SURVEY/ RECEIVED FROM EQUANS.. DRAWING REF 70074897-WSP-TOPO-01-2D
6. LANDSCAPE LAYOUT RECEIVED FROM EQUANS. DRAWING REF BFSF-DETR-ZZ-DR-XX-0001 REV P02

KEY

- | | |
|--|--------------------------------|
| | SITE BOUNDARY |
| × EX(50.000) | EXISTING LEVELS |
|  × 50.000 | PROPOSED LEVELS |
| | MAJOR CONTOUR (0.1m INTERVALS) |
| | MINOR CONTOUR (0.5m INTERVALS) |
|  | EXISTING CONTOURS |

P04	INVERTER LOCATIONS UPDATED AS CLOUDED	31/10/24	EB	CR
P03	UPDATED TO COMMENTS	11/10/24	EB	MM
P02	UPDATED ISSUE	27/09/24	EB	MS
P01	DRAFT ISSUE	13/09/24	EB	MM
Rev:	Description:	Date:	By:	Chkd:

Curtins

40 Compton Street London EC1V 0BD
020 7324 2240
london@curtins.com
www.curtins.com

Civils & Structures • Transport Planning • Environmental • Infrastructure • Geotechnical • Conservation & Heritage • Principal Designer
Birmingham • Bristol • Cambridge • Cardiff • Douglas • Dublin • Edinburgh • Glasgow • Kentel • Leeds • Liverpool • London • Manchester • Nottingham

Status: **SUITABLE FOR AUTHORIZATION** **S4**

Project:

BARKHAM SOLAR FARM

Drg Title:

HAUL ROAD PROPOSED LEVELS
SHEET 2

Drawn By EB	Designed By EB	Checked By MM
Project No	Date 13/09/24	Scales @ A1 1:500
Project Code - Originator - Function - Spatial - Form - Discipline - Number		Revision

BFSF-CURT- XX - DR- C - 9401

P04