
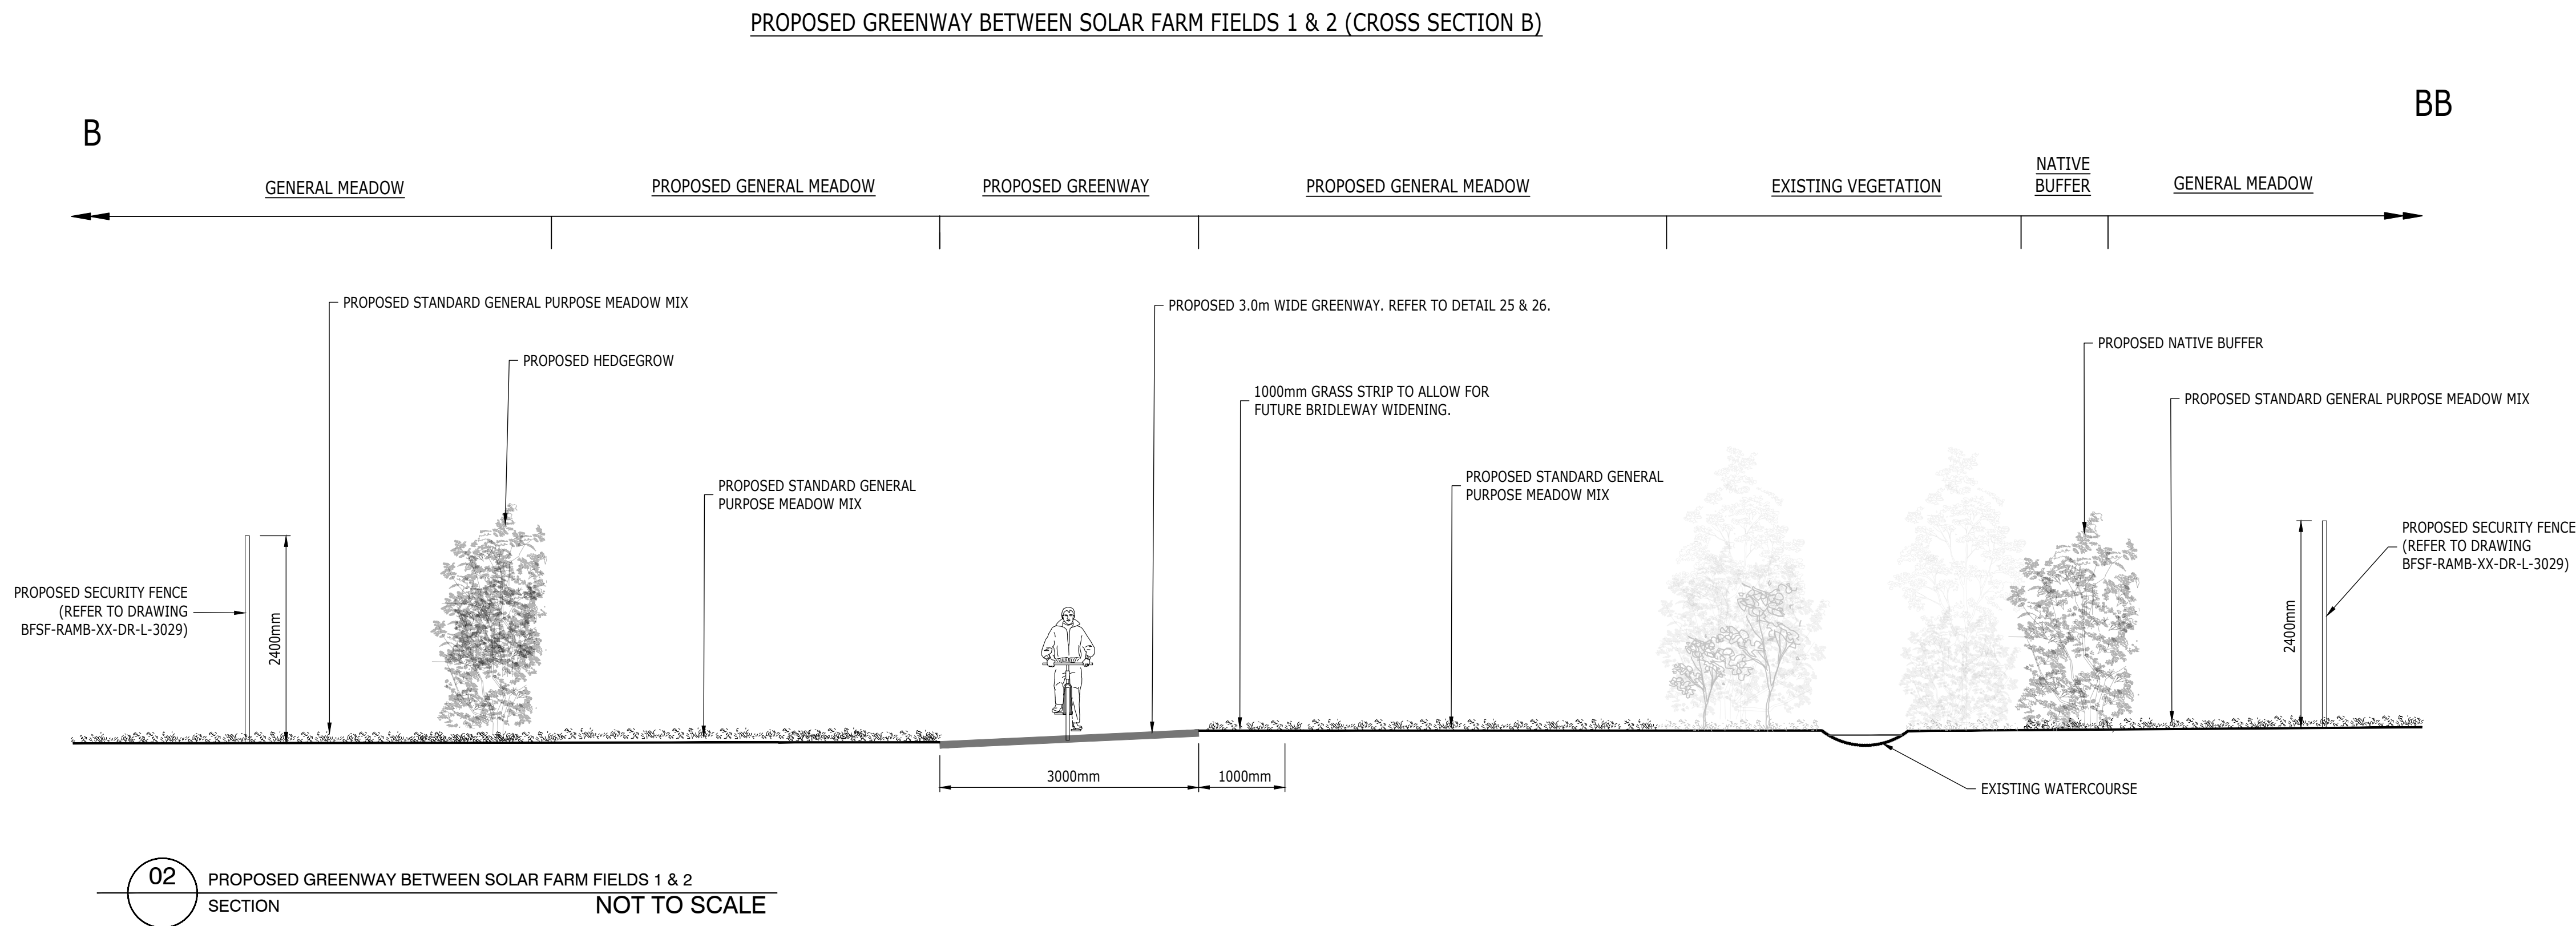


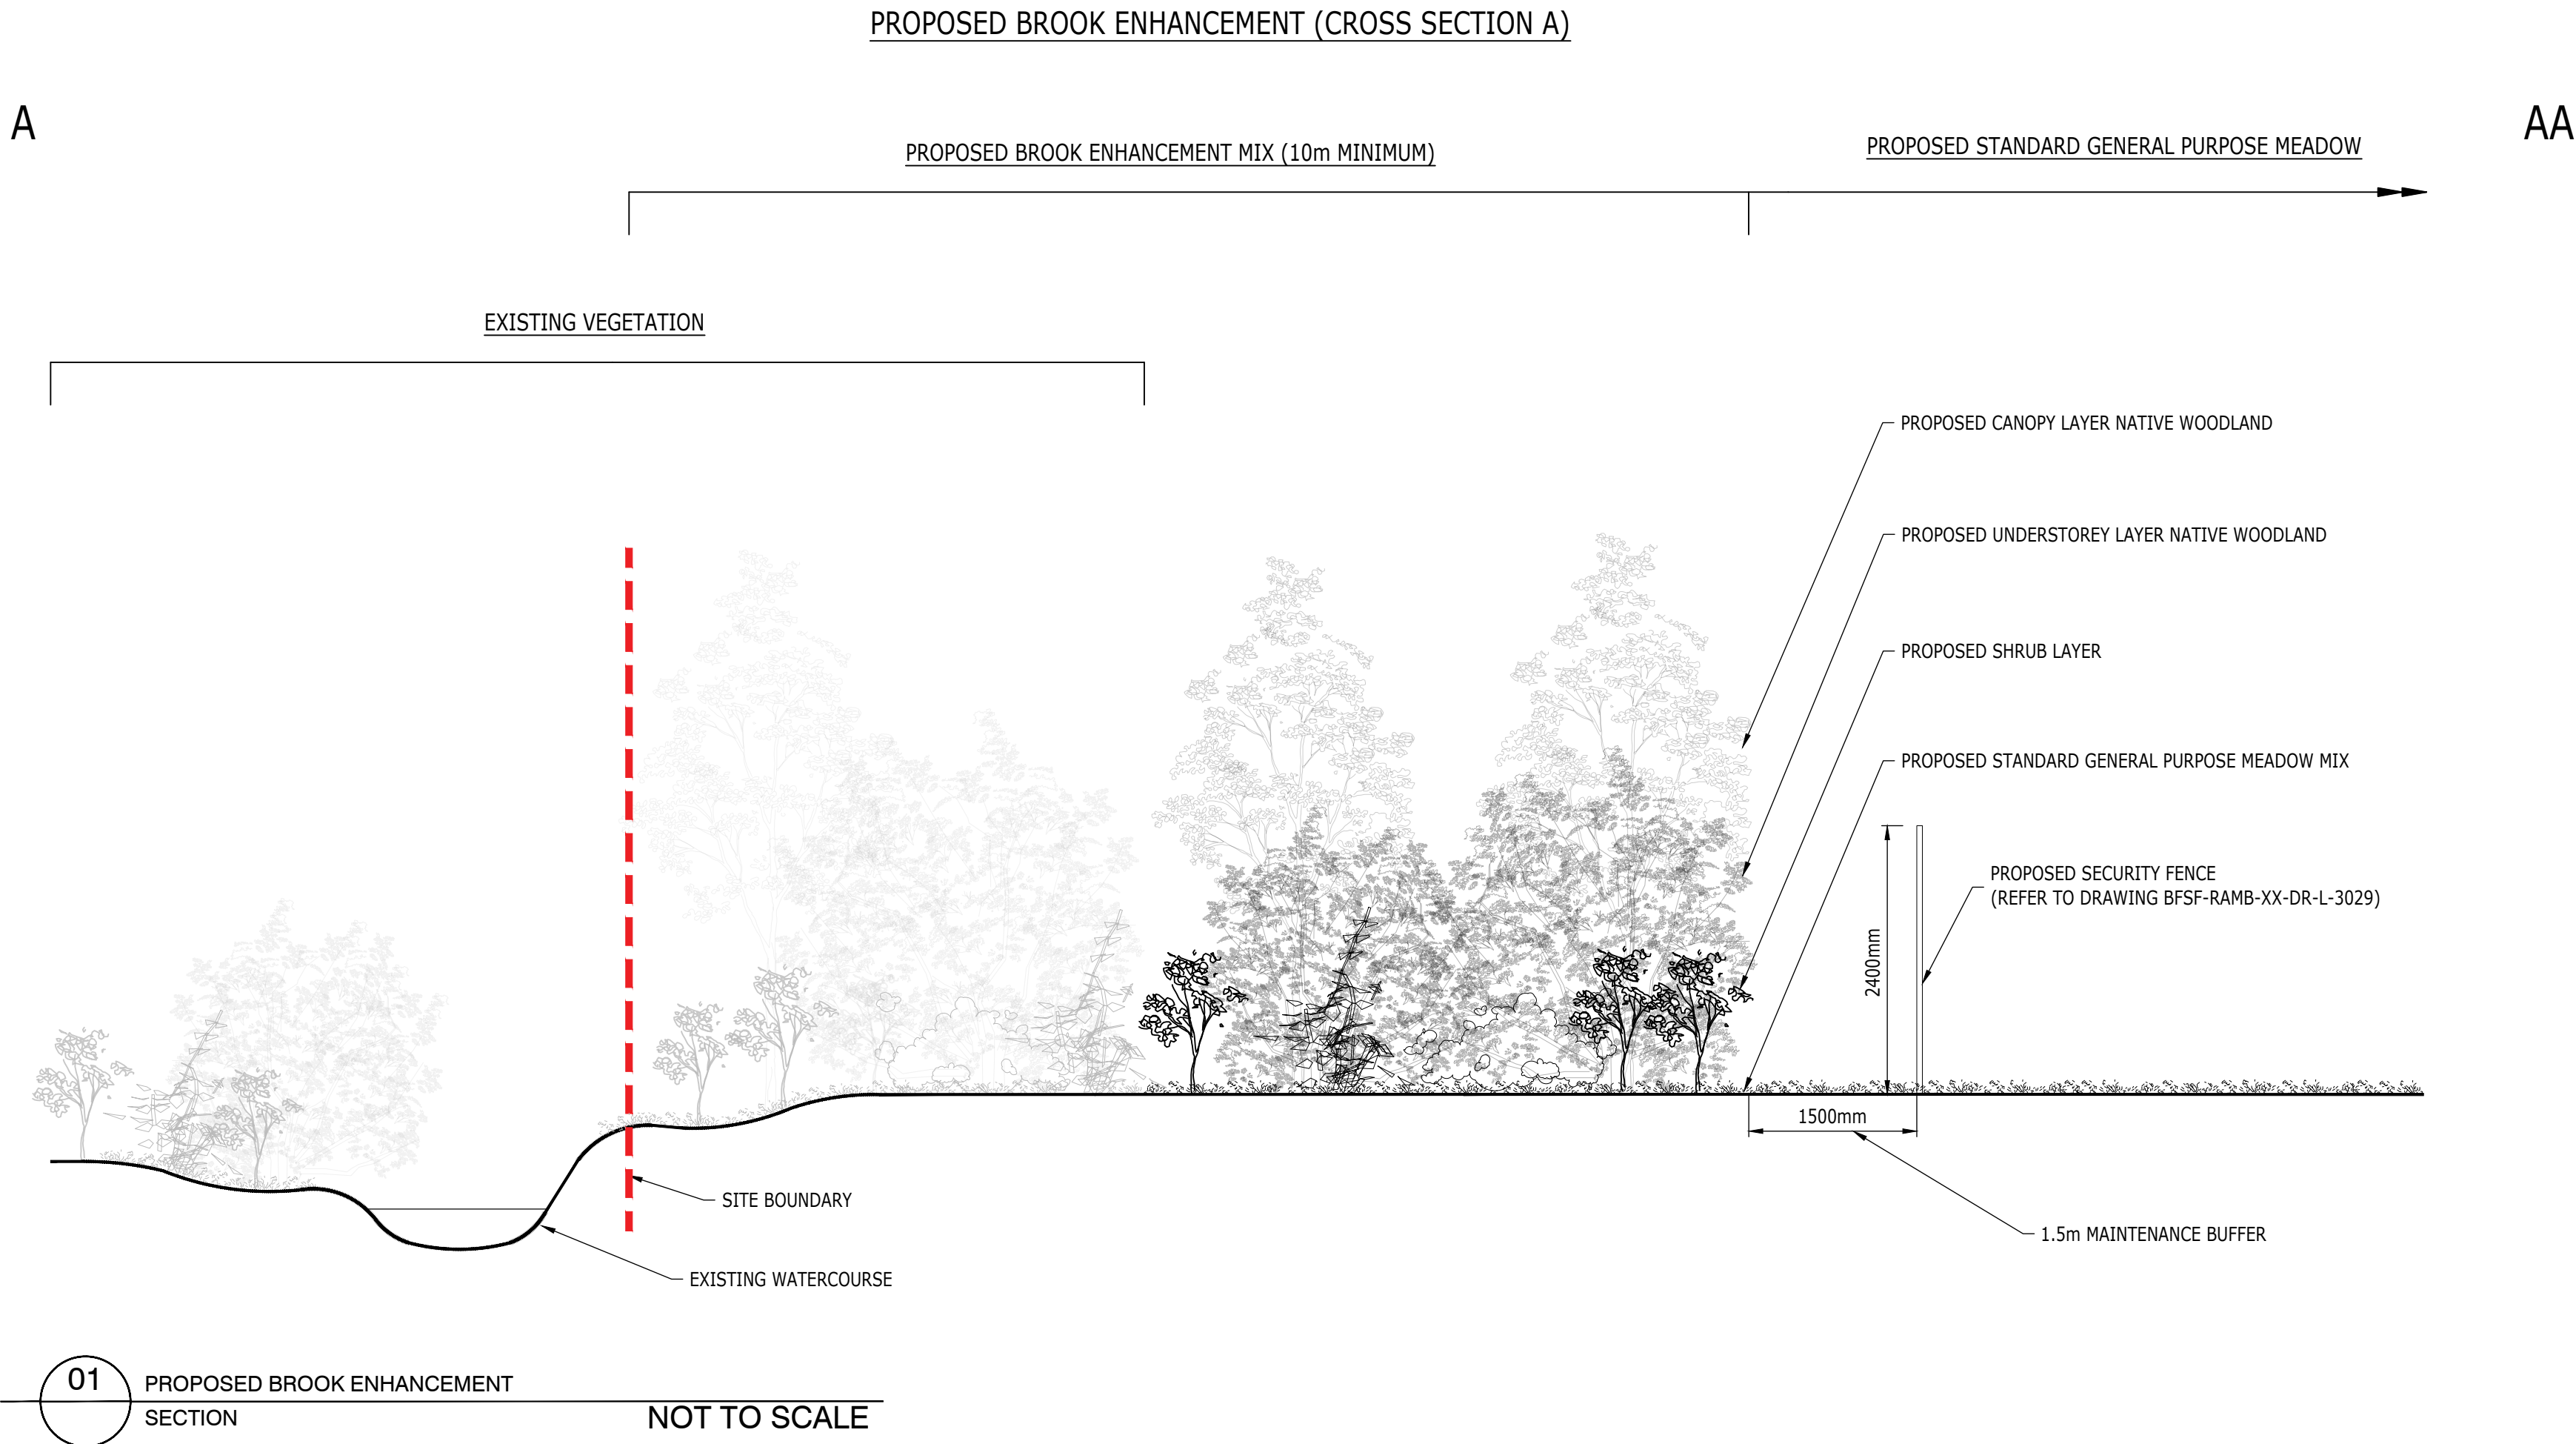

- NOTES:
- DRAWING NOT TO SCALE.
 - THIS DRAWING IS FOR INDICATIVE PURPOSES ONLY AND SHOULD NOT BE USED FOR CONSTRUCTION.
 - THIS DRAWING IS TO BE READ IN CONJUNCTION WITH ALL OTHER DRAWINGS.
 - FOR GENERAL ARRANGEMENT PLANS REFER TO DRAWINGS BFSF-RAMB-XX-DR-L-30001 AND 30002.
 - FOR PLANTING PLANS AND LOCATIONS REFER TO DRAWINGS BFSF-RAMB-XX-DR-L-3011 AND 3012.
 - FOR PLANTING SCHEDULE REFER TO DRAWING BFSF-RAMB-XX-DR-L-3013.
 - FOR SECURITY FENCING DETAILS REFER TO DRAWING BFSF-RAMB-XX-DR-L-3029.
 - FOR GREENWAY DETAIL REFER TO DRAWING BFSF-RAMB-XX-DR-L-3026.

Rev	Description	Date	By	App
P01	First Issue	17.05	SL	TM
P02	Amendments from first review	04.06	SL	TM
P03	Amendments from WBC comments	14.10	SL	TM
P04	Council Comments	03.12.24	SL	TM

BARKHAM_SOLAR_FARM

RAMBOLL

tel 020 7631 5291 fax 020 7323 4645 london@ramboll.co.uk www.ramboll.co.uk

LANDSCAPE_DETAILS

SHEET_1_OF_9

Scale:	Date:	Drawn:	Checked:
AS_SHOWN	03/12/2024	SCL	TM
Drawing No.:	BFSF-RAMB-XX-DR-L-3021		Rev:
			P04