



PROPOSED GREENWAY & INTERNAL SITE ACCESSWAY (CROSS SECTION C)

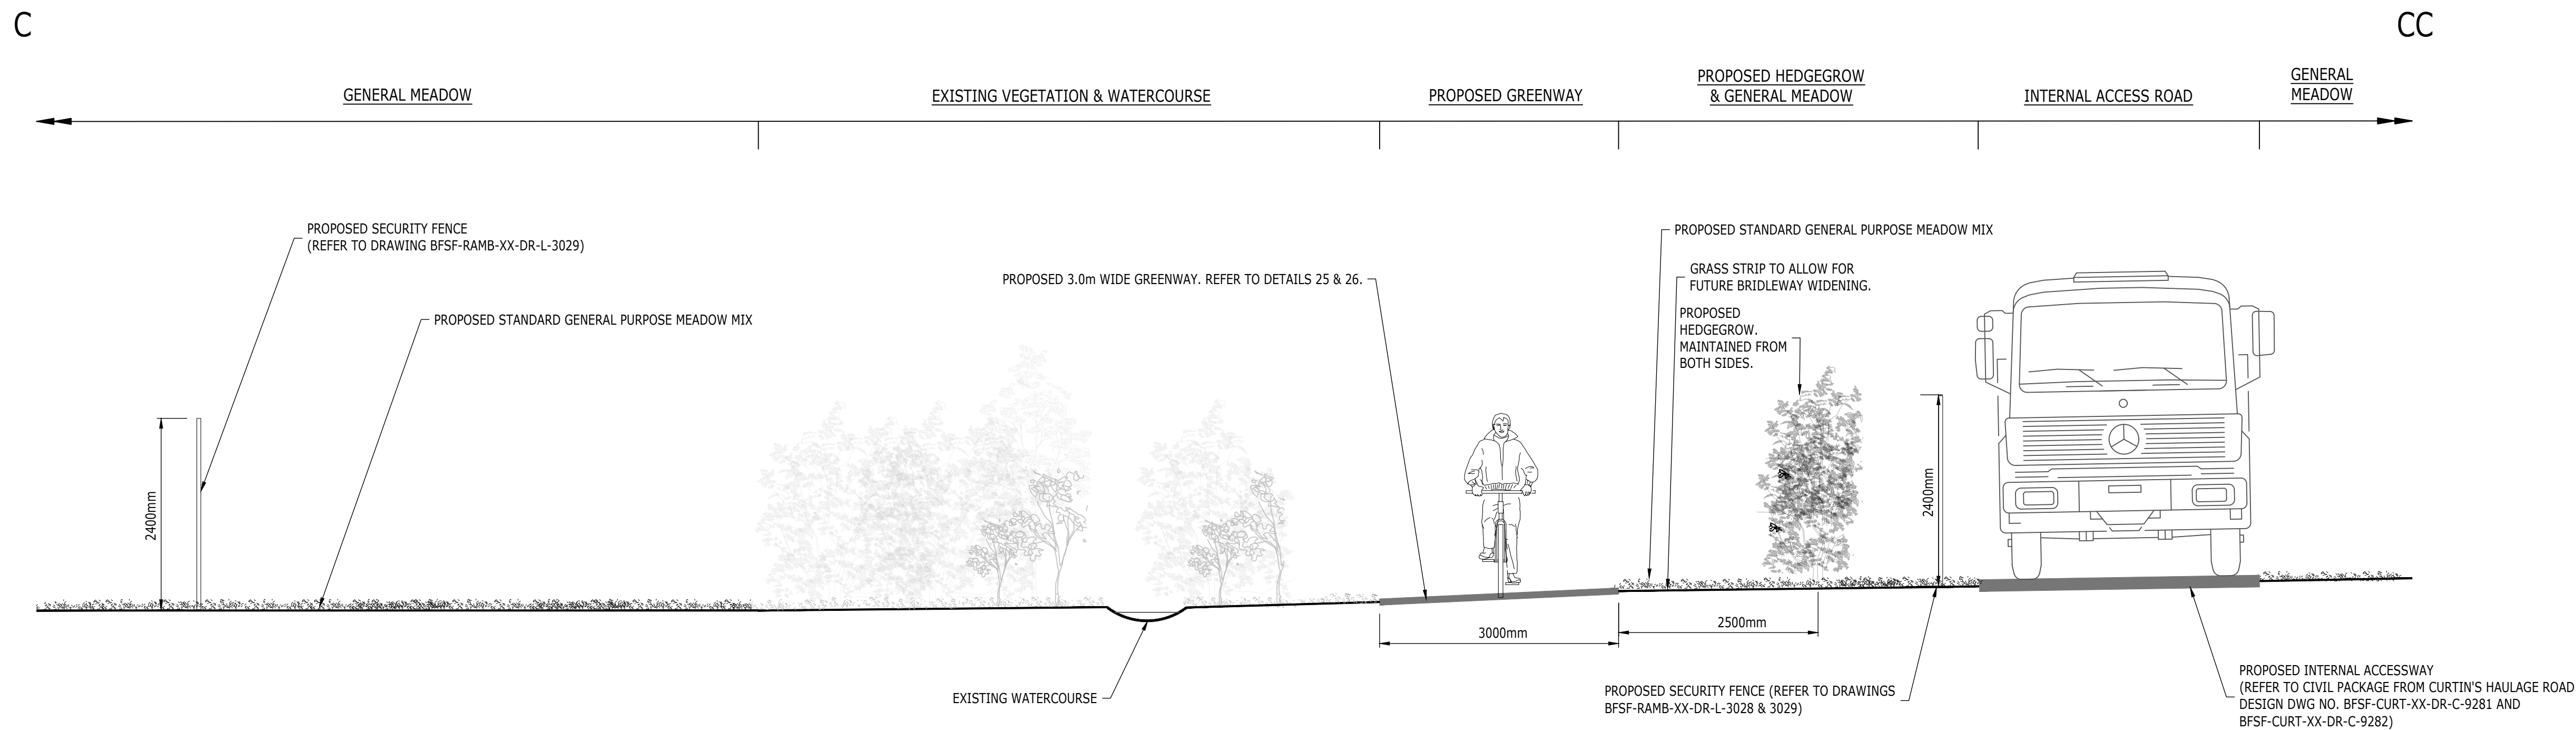

03 PROPOSED GREENWAY & INTERNAL SITE ACCESSWAY
SECTION NOT TO SCALE

BARKHAM RIDE ROAD (CROSS SECTION D)

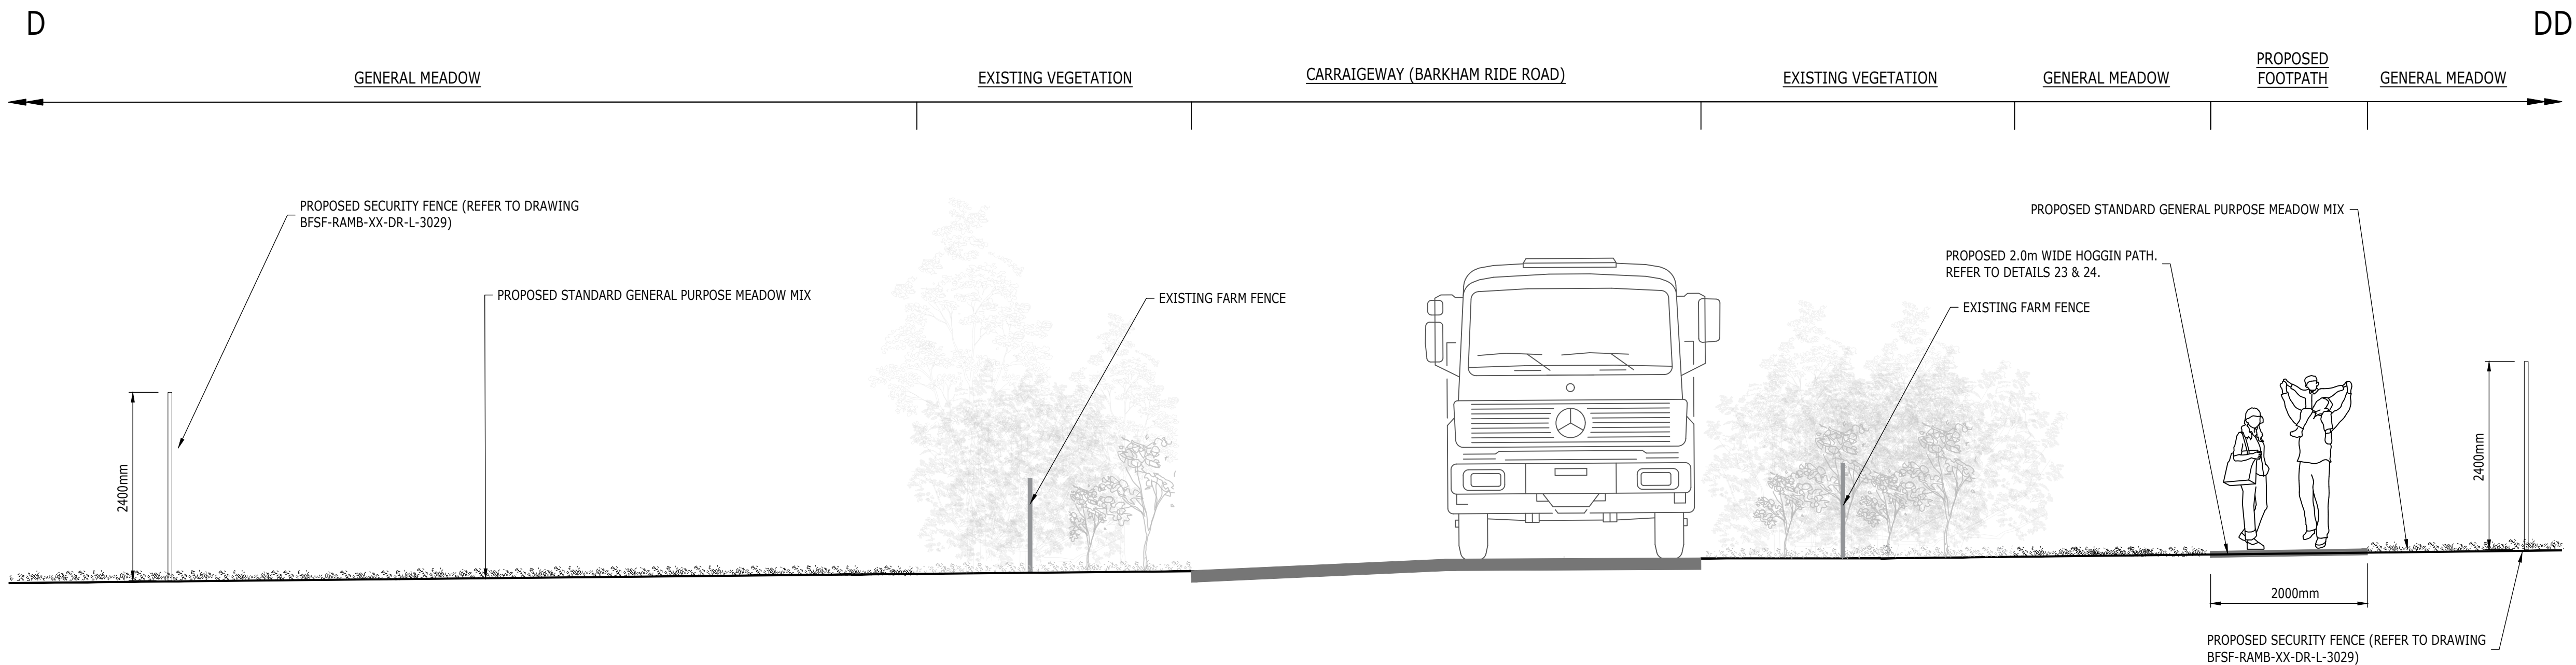

04 BARKHAM RIDE ROAD
SECTION NOT TO SCALE

- NOTES:
- DRAWING NOT TO SCALE.
 - THIS DRAWING IS FOR INDICATIVE PURPOSES ONLY AND SHOULD NOT BE USED FOR CONSTRUCTION.
 - THIS DRAWING IS TO BE READ IN CONJUNCTION WITH ALL OTHER DRAWINGS.
 - FOR GENERAL ARRANGEMENT PLANS REFER TO DRAWINGS BFSF-RAMB-XX-DR-L-3001 AND 3002.
 - FOR PLANTING PLANS AND LOCATIONS REFER TO DRAWINGS BFSF-RAMB-XX-DR-L-3011 AND 3012.
 - FOR PLANTING SCHEDULE REFER TO DRAWING BFSF-RAMB-XX-DR-L-3013.
 - FOR SECURITY FENCING DETAILS REFER TO DRAWING BFSF-RAMB-XX-DR-L-3029.
 - FOR GREENWAY & HOGGIN PATH DETAILS REFER TO DRAWING BFSF-RAMB-XX-DR-L-3026.
 - FOR INTERNAL ACCESSWAY DETAILS REFER TO CIVIL PACKAGE FROM CURTIN'S HAULAGE ROAD DESIGN DWG NO. BFSF-CURT-XX-DR-C-9281 AND BFSF-CURT-XX-DR-C-9282.

Rev	Description	Date	By	App
P01	First Issue	17.05	SL	TM
P02	Amendments from first review	04.06	SL	TM
P03	Amendments from WBC comments	14.10	SL	TM
P04	Council comments	03.12.24	SL	TM

BARKHAM_SOLAR_FARM

RAMBOLL

tel 020 7631 5291 fax 020 7323 4645 london@ramboll.co.uk www.ramboll.co.uk

LANDSCAPE_DETAILS
SHEET_2_OF_9

Scale: AS_SHOWN	Date: 03/12/2024	Drawn: SCL	Checked: TM
Drawing No.: BFSF-RAMB-XX-DR-L-3022			Rev: P04