


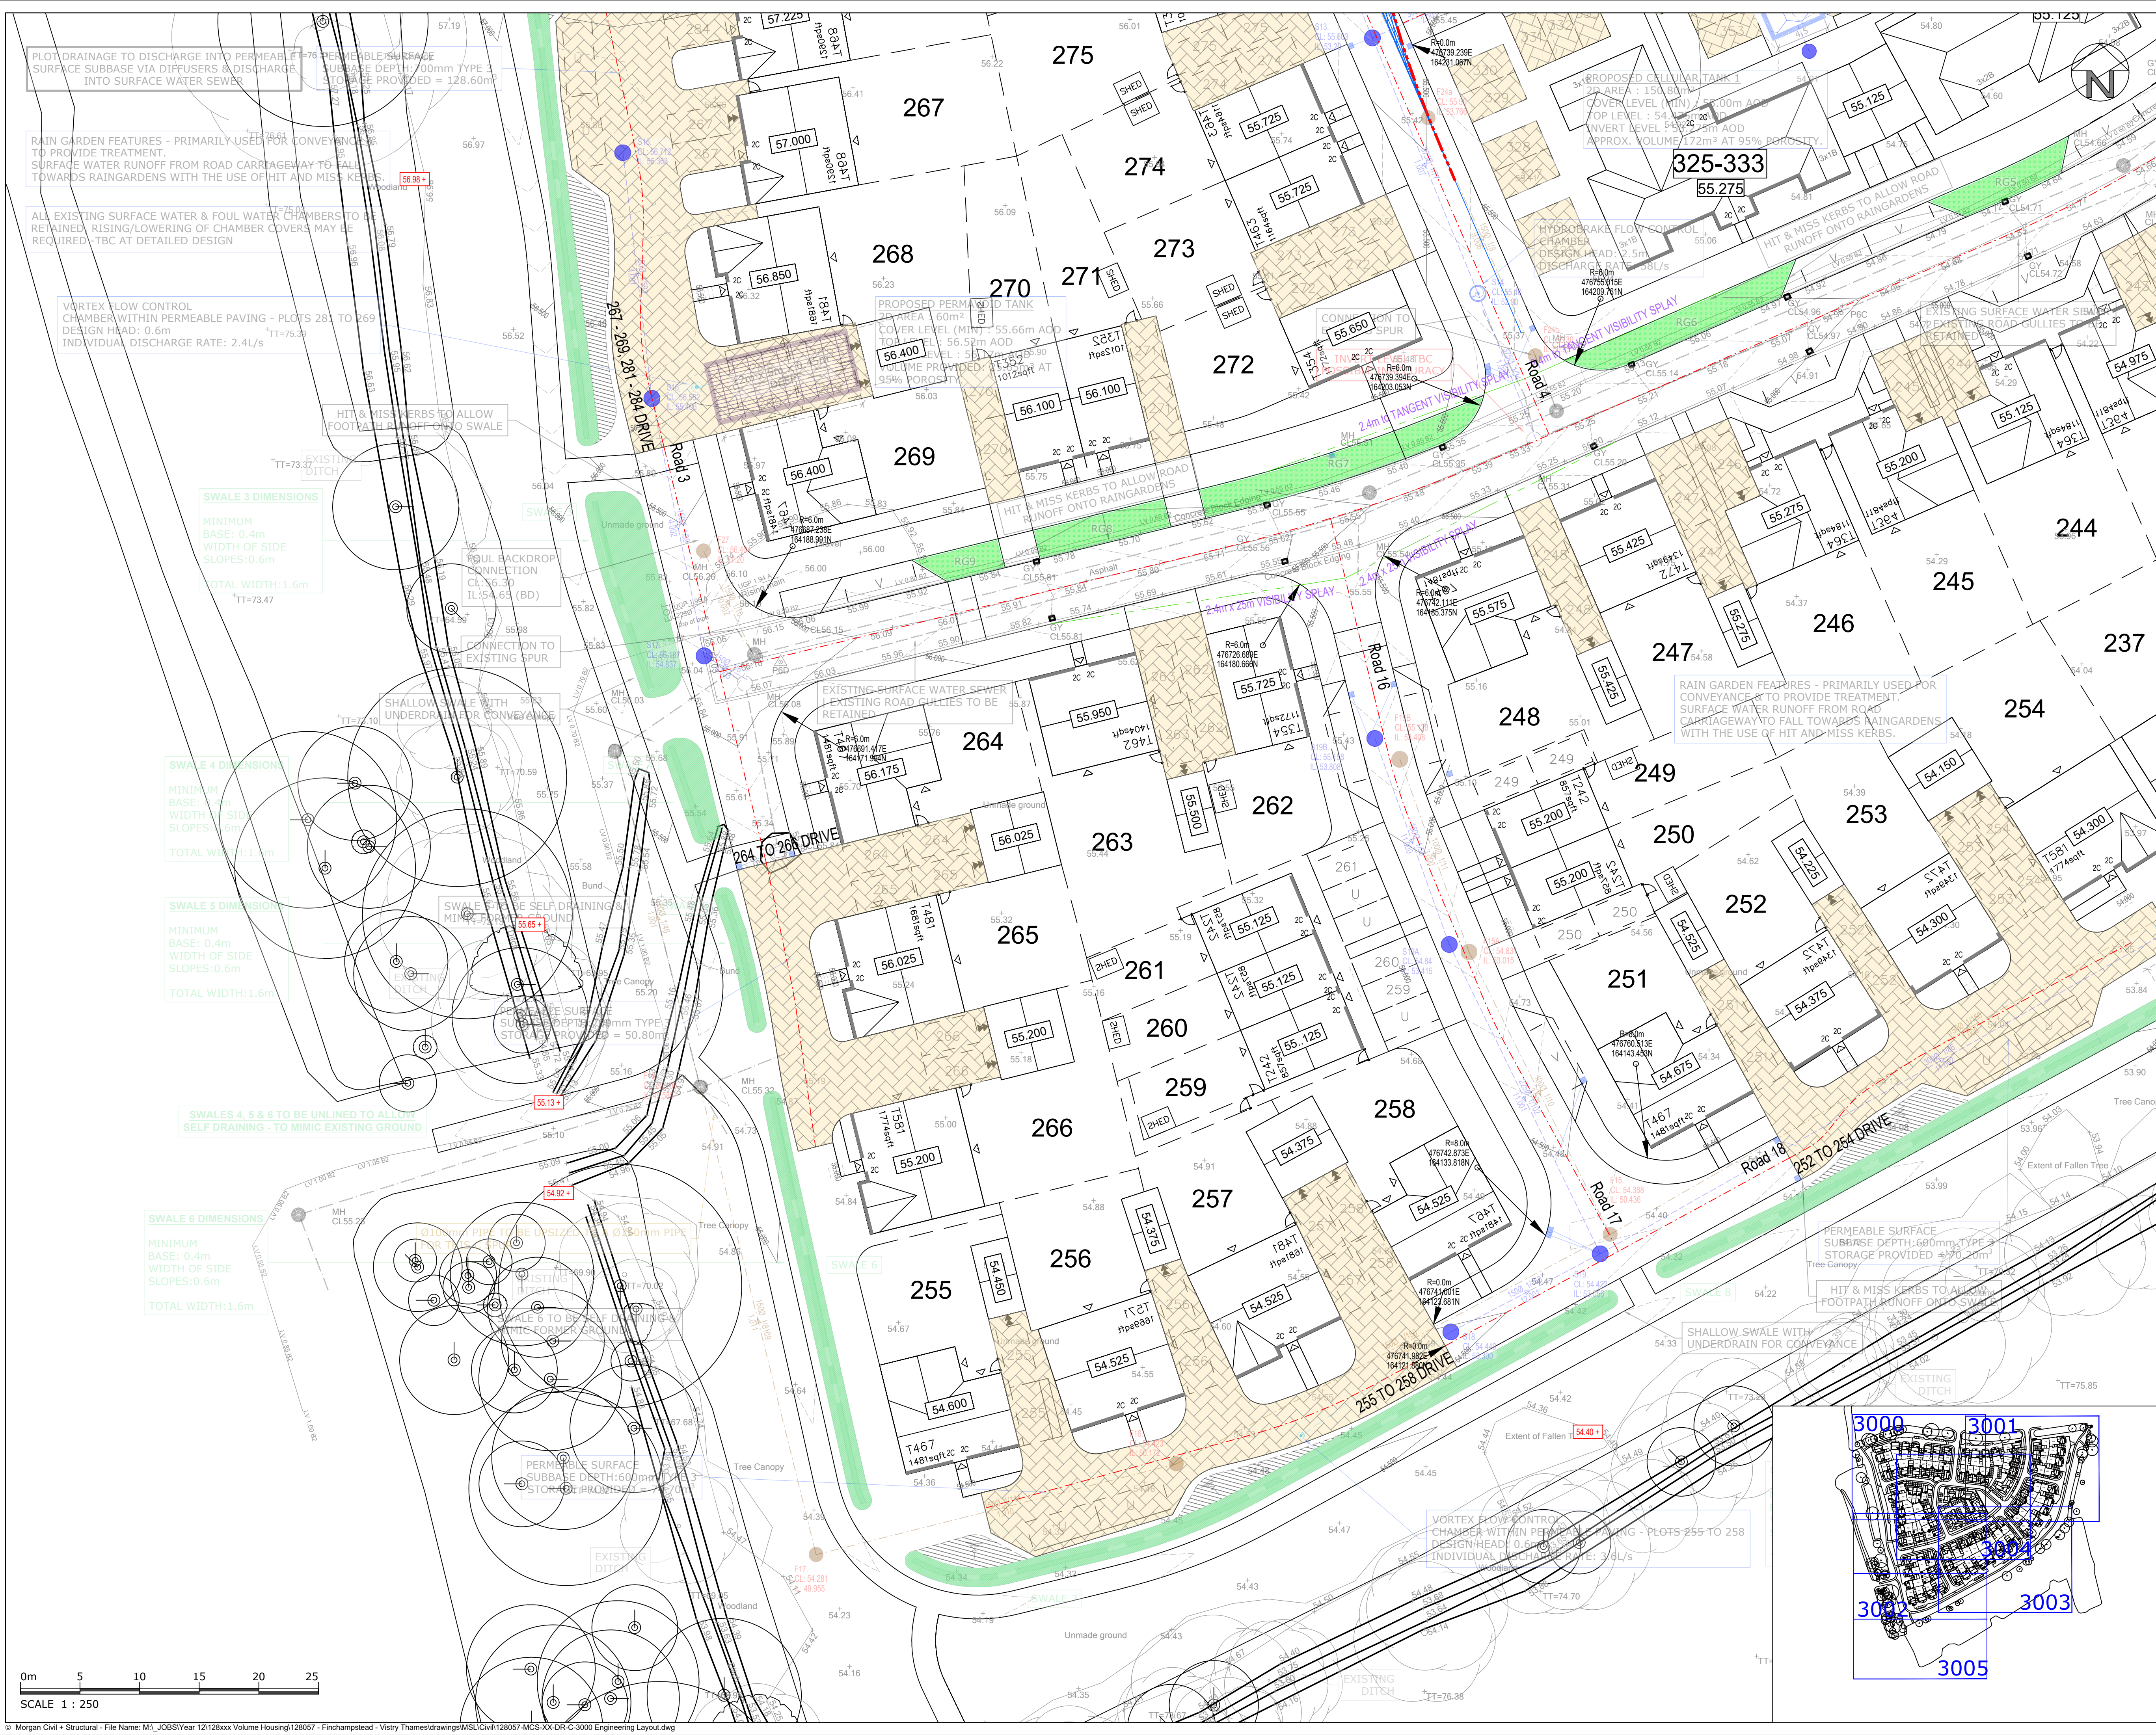

DO NOT SCALE this drawing. Use figured dimensions only. The Contractor must check & verify all dimensions on site. Any discrepancies must be reported immediately to the Engineer for clarification before proceeding. This drawing is copyright and owned by Morgan Civil + Structural.

SAFETY, HEALTH AND ENVIRONMENTAL INFORMATION
Refer to the relevant Construction (Design and Management) documentation where applicable. It is assumed that all works on this drawing will be carried out by a competent contractor, working where appropriate to an approved method statement.

Notes

- The adopting authority's standard details, where they exist, shall be used in preference to this standard detail.
- All adoptable highway works shall be carried out in accordance with the specific requirements of Wokingham Borough Council's specification and the general requirements of Specification for Highway Works (SHW), Volume 1 of the Highways Agency's Manual of Contract Documents for highway works and any amendments thereto current at the time of tender issue date.
- This drawing is to be read in conjunction with all other relevant drawings/specifications.
- Do not scale from this drawing, use figured dimensions only. All dimensions are in meters.
- All the above requirements shall apply unless otherwise stated in the general arrangement drawings/specification. In the event of a contradiction the contract specific documents shall be deemed to prevail.
- The contractor is to check and verify all site dimensions and levels, including existing sewer invert levels and utilities, prior to start on site.
- Positions of existing services/statutory undertakers apparatus adjacent to or crossing proposed excavations are to be confirmed prior to start on site.
- This drawing is to be read in conjunction with and checked against all, engineering details, specifications, geotechnical and other relevant documentation provided.
- Where trees adjacent to highways or drainage are proposed, root barriers (Type to be approved) are required to prevent structural damage.
- Any anomaly or contradictions between any of the above is to be reported immediately to the Engineer.
- The contractor is to comply in all aspects with the current british standards, building regulations and building legislation etc.

Key:

- 123.50 Major Contour (0.50m)
- Minor Contour (0.10m)
- 00.000 Plot Finished Floor Level
- 00.000 Garage Finished Floor Level
- Centreline
- Forward Visibility Splay (x and y distances denoted)
- Forward Visibility Splay (y distances denoted)
- Existing Tie In Level
- Proposed Spot Level
- Tactile Crossing - Colour "Red"
- Services Corridor (Utilities)
- Existing Foul Water Sewer
- Existing Surface Water Sewer
- Foul Water Sewer (S104 Adoptable)
- Foul Water Manhole (S104 Adoptable)
- Surface Water Sewer (S104 Adoptable)
- Surface Water Manhole (S104 Adoptable)
- Flow Control Manhole (S104 Adoptable)
- Headwall
- Relocated Headwall
- Highway Gully and Connection
- Existing Highway Gully and Connection
- Raingarden
- Grasscrete
- Permeable Paving or other Suitable Porous Surfacing Medium
- Rodding Eye
- ACO Channel Drain
- Yard Gully
- Rainwater Downpipe (RWP)
- Soil Vent Pipe (SVP)
- Easement
- Existing Sewer to be Capped, Abandoned and Left in Situ or Removed where Required
- Land Drain

Rev	Date	Description	By	AM
P01	20.05.25	First Issue		

Client

Vistry Thames Valley

Project
Finchwood Park, Parcel 6
Finchampstead

Title
Engineering Layout
Sheet 3

Drawing Status
PLANNING

Drawn	Checked	Approved	Date	Scale @ A1
AM	ES	NT	MAY 2025	1:250

Project No. 128057 **Drawing No.** 128057-MCS-XX-DR-C-3002 **Revision** P01

Morgan
Civil + Structural

www.morgancs-consult.com | enquiries@morgancs-consult.com
Company Registered in England and Wales No. 8146644

