


- Key - Parking Strategy
- Allocated standard parking spaces (excluding garages)
  - Allocated M4(2) parking spaces
  - Unallocated parking spaces - 6
  - Garage
  - Visitor parking spaces - 44
  - Bike storage for apartments
  - Sheds for private cycle storage
  - Visitor cycle parking
  - M4(2) unit
  - EV charging point (Note all houses with driveways to have EV charging point on the side or on boundary wall to property)

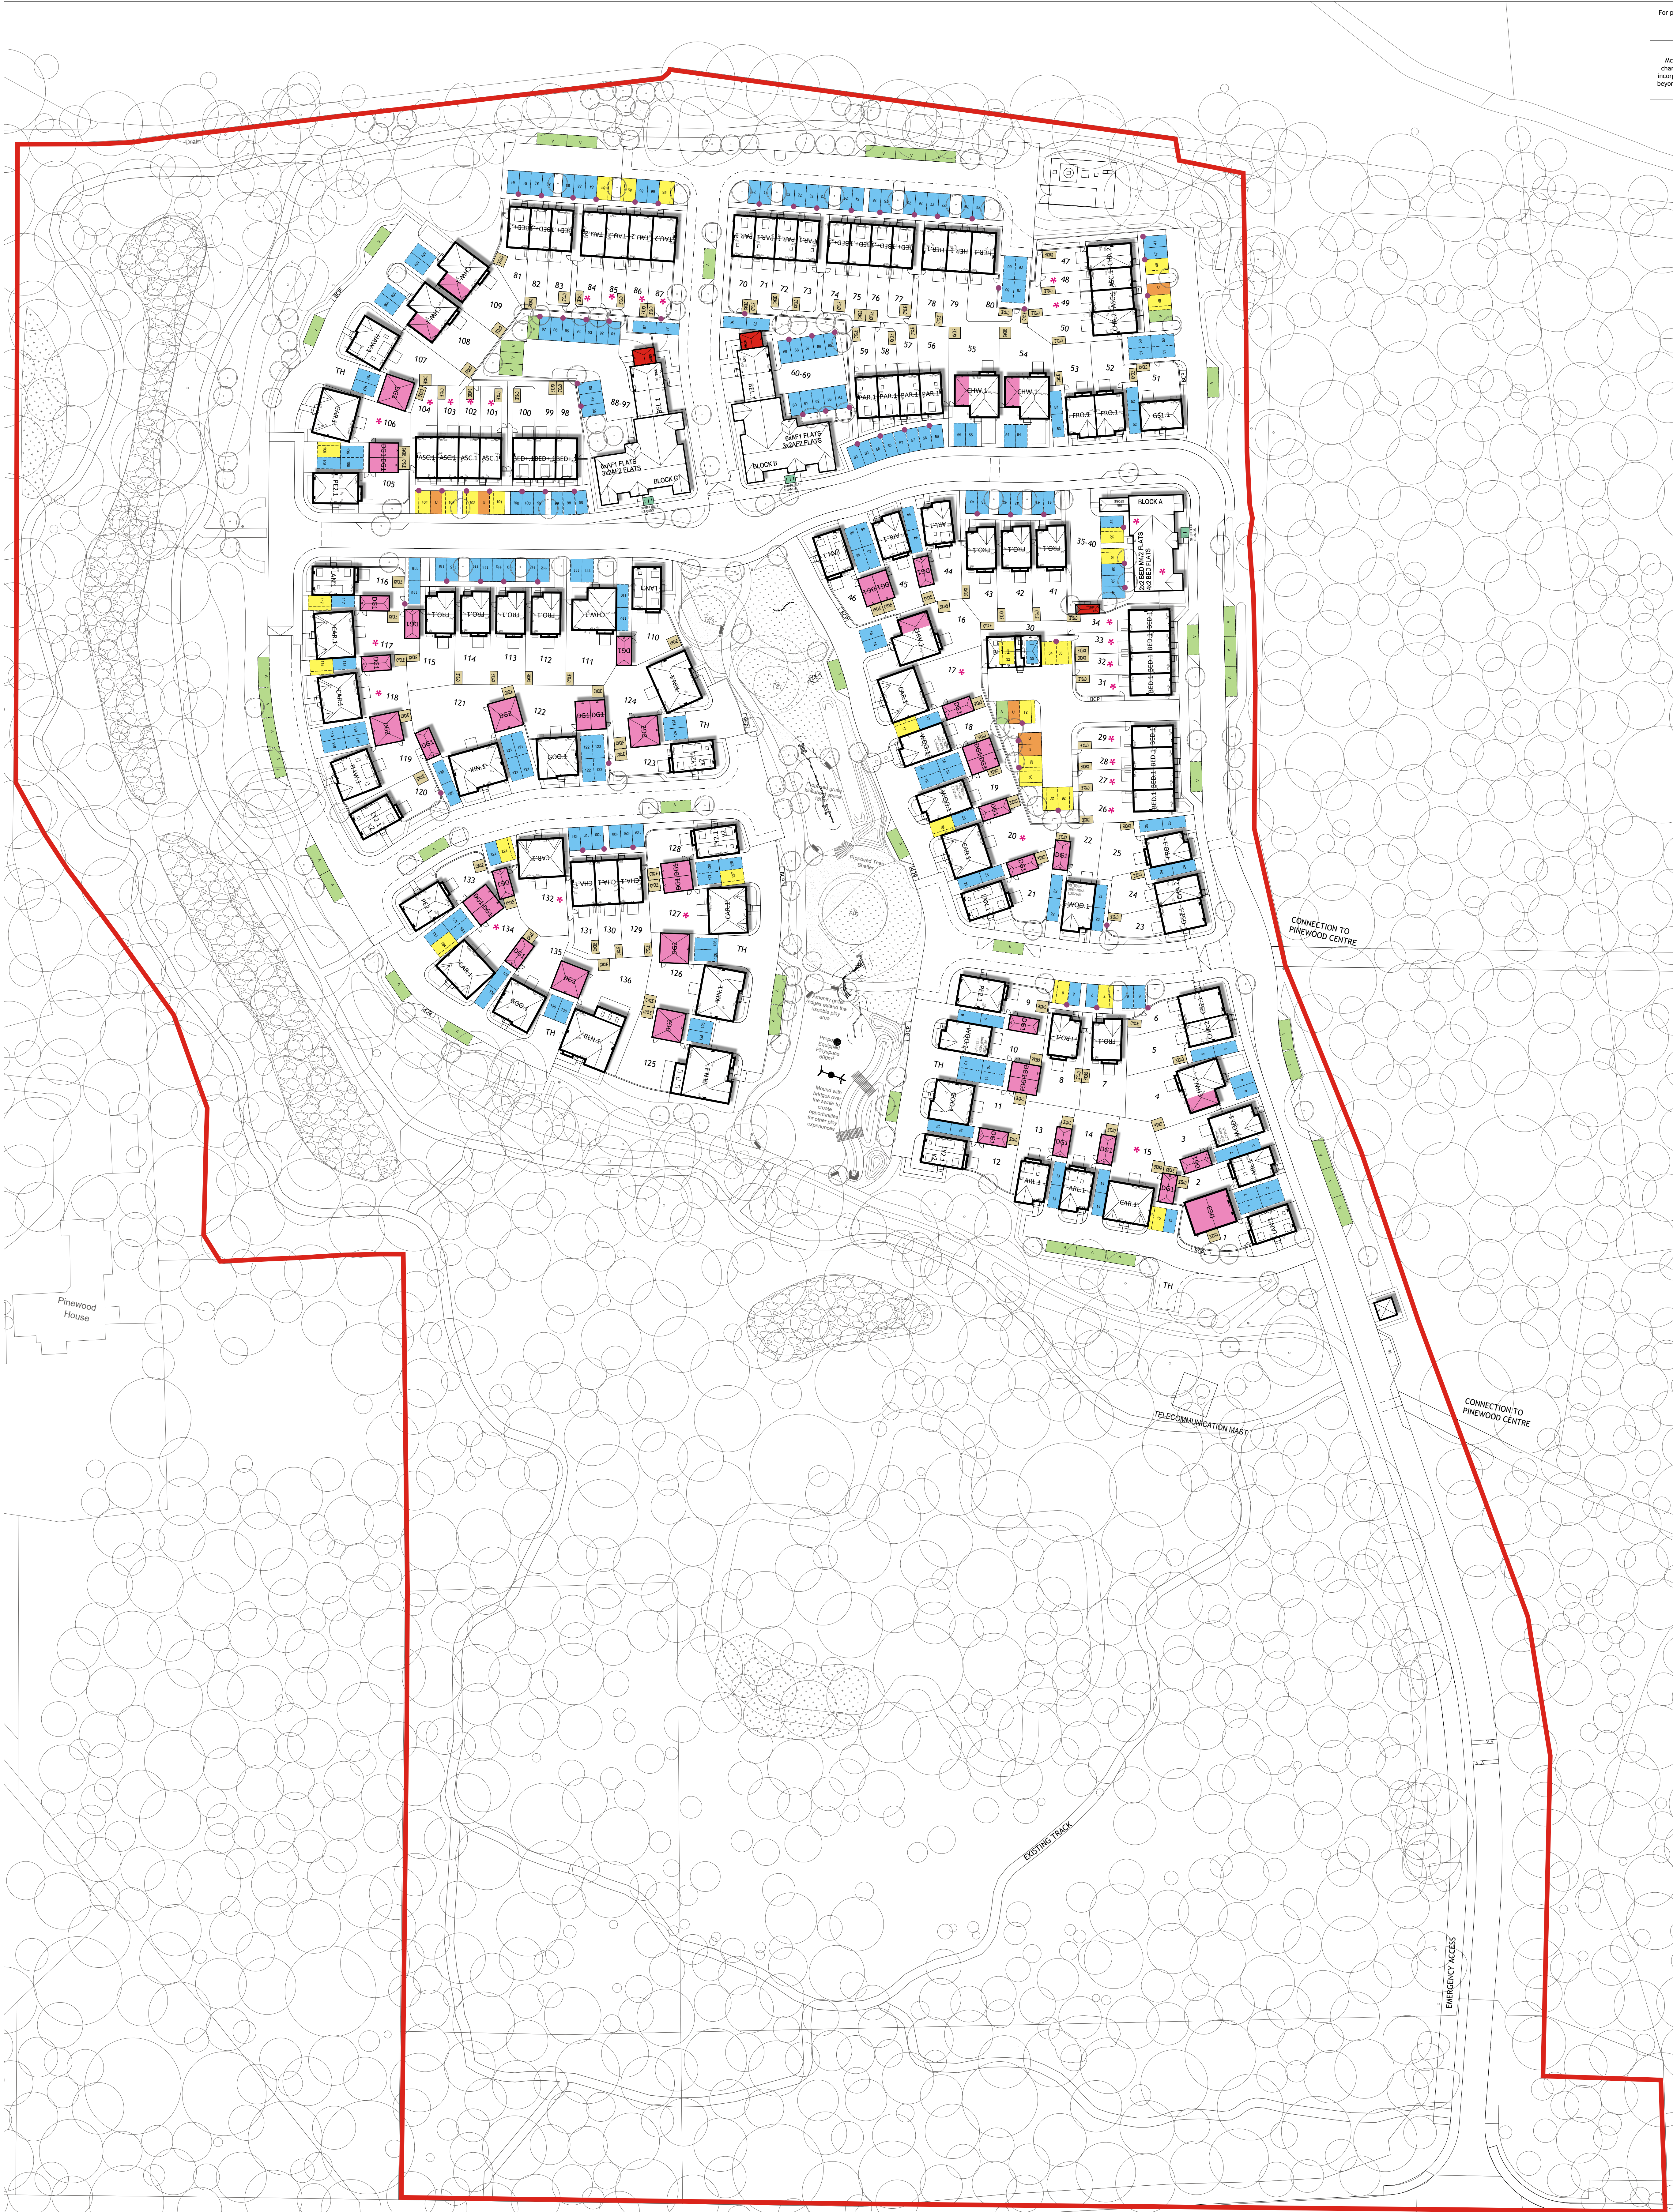

|     |                          |          |    |    |
|-----|--------------------------|----------|----|----|
| P04 | Revised to suit comments | 08.09.26 | JP | EC |
| P03 | Revised to suit layout   | 01.09.26 | JP | EC |
| P02 | Revised to suit comments | 07.08.26 | JP | EC |
| P01 | Issued for planning      | 17.03.26 | JP | EC |

| Rev | Rev Description | Rev Date | Drawn By | Reviewed By |
|-----|-----------------|----------|----------|-------------|
| 1   | EC              |          |          | EC          |
| 2   | EC              |          |          | EC          |

|           |             |             |
|-----------|-------------|-------------|
| Drawn By  | Reviewed By | Approved By |
| PIN100360 | FEB 26      | 1:500@A0    |

|            |              |            |
|------------|--------------|------------|
| WCS Number | Date created | Scale @ A0 |
|            |              |            |

**McBains**

McBains Ltd  
25th FL, 26 Finsbury Square London EC2A 1TS  
+44 (0)20 7786 7100  
mcBains.co.uk

Client  
**dandara**

Project  
"The Canopies"  
Pinewood Campus  
Nine Mile Ride - Wokingham

Drawing Title  
Parking Strategy Plan

**ARCHITECTURE**

| Rev | Rev Description | Rev Date | Drawn By | Reviewed By |
|-----|-----------------|----------|----------|-------------|
| 1   | EC              |          |          | EC          |
| 2   | EC              |          |          | EC          |

|           |             |             |
|-----------|-------------|-------------|
| Drawn By  | Reviewed By | Approved By |
| PIN100360 | FEB 26      | 1:500@A0    |

|            |              |            |
|------------|--------------|------------|
| WCS Number | Date created | Scale @ A0 |
|            |              |            |

|           |            |      |       |      |            |        |          |
|-----------|------------|------|-------|------|------------|--------|----------|
| Project   | Originator | Zone | Level | Type | Discipline | Number | Revision |
| PIN100360 | MCB        | ZZ   | ZZ    | DR   | A          | 0233   | D5 - P04 |