
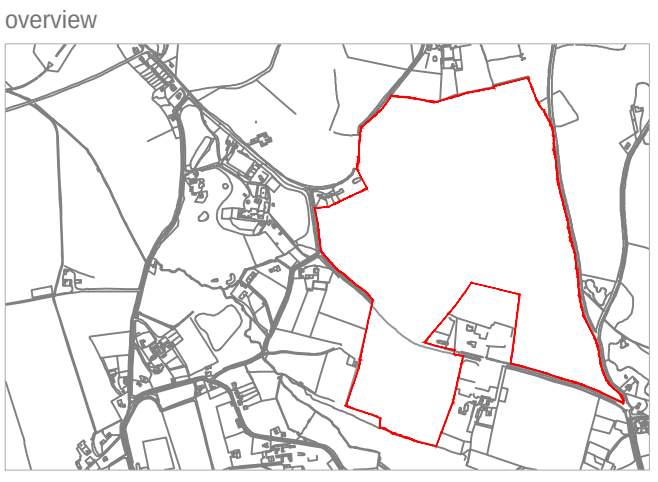


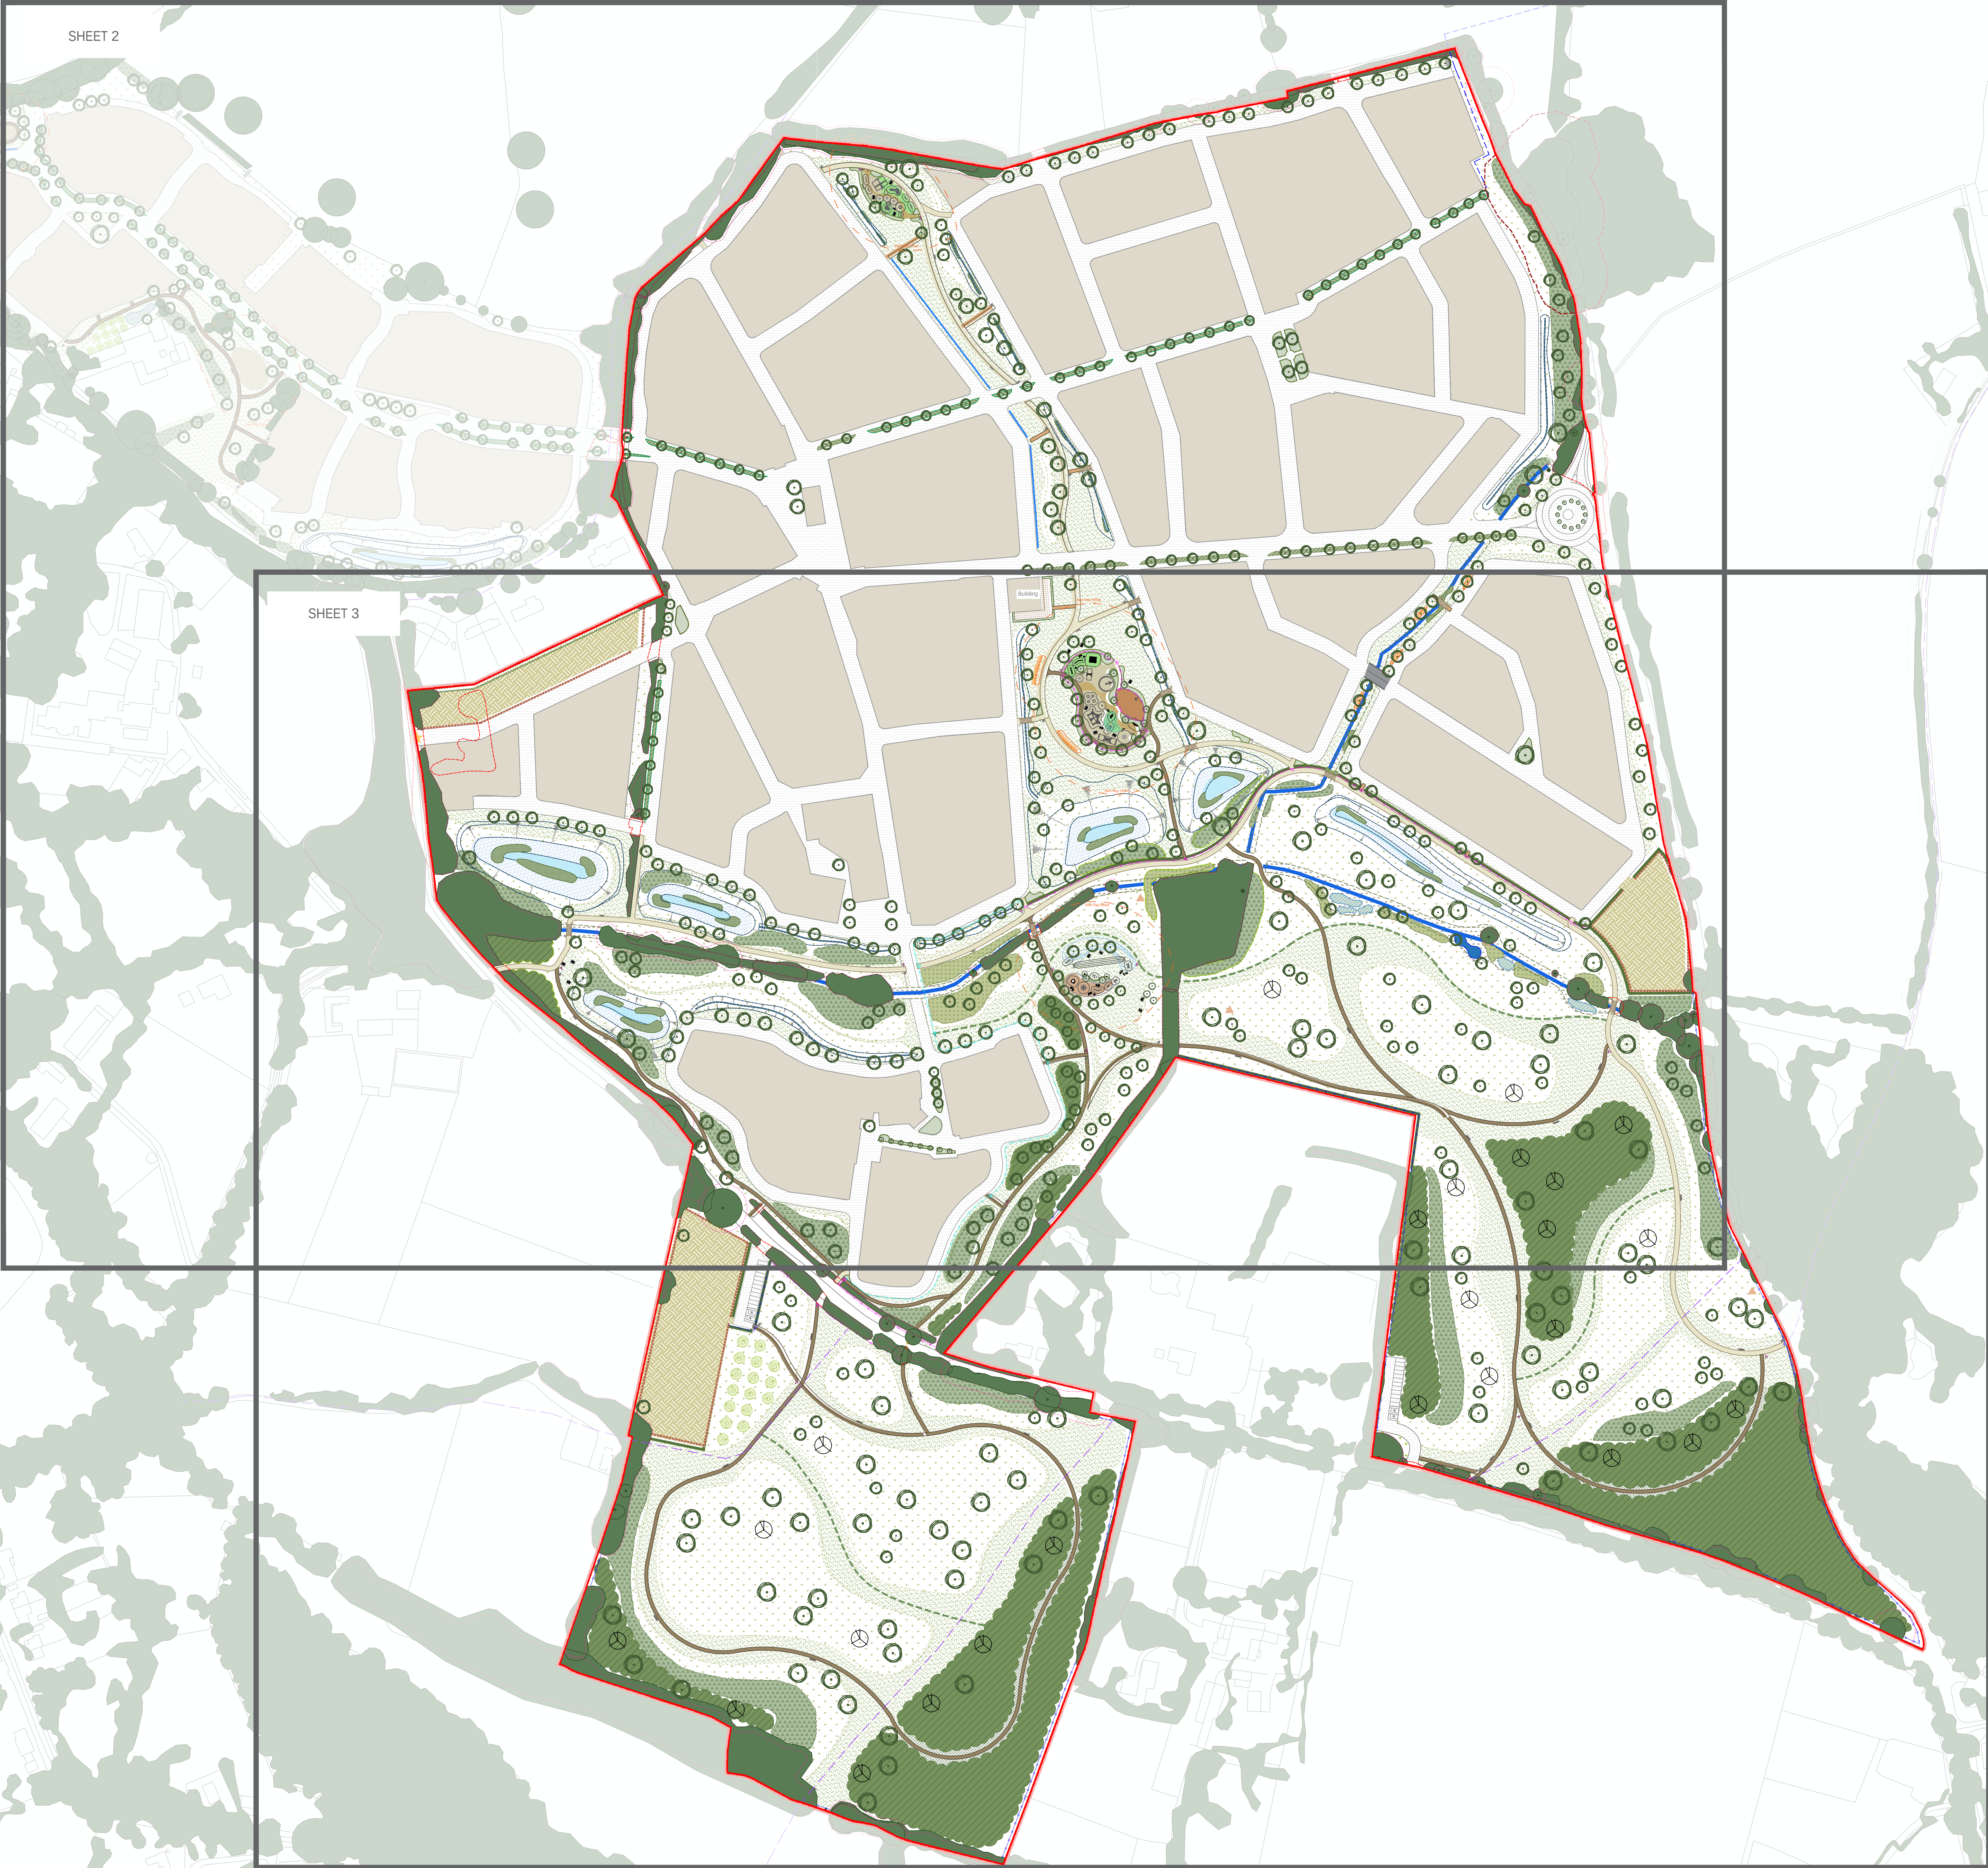

This drawing is to be read in conjunction with all other drawings and specifications within the package. These drawings have been prepared for design development and planning purposes only. All dimensions in millimetres unless otherwise specified. Do not scale off this drawing, refer dimensions to the plan only. All base plans used are provided by the client and architect, except where otherwise explicitly agreed in writing. EDP shall have no responsibility or liability for any loss or damage to the client. This drawing must not be copied or used in whole or part without prior written consent from EDP.

purpose of issue PLANNING

a	Updates to latest layout	17-06-2024	NWA
-	Original	27-03-2024	JON
rev	description	date	by

client
Lightwood Land

project title
Priors Farm, South Wokingham

drawing title	Detailed Landscape Masterplan (JSA)	SHEET 1 of 3
date	17 JUNE 2024	drawn by JON
drawing number	edp7438_0030a	checked WGA
scale	1:1,500 @ A0	QA