


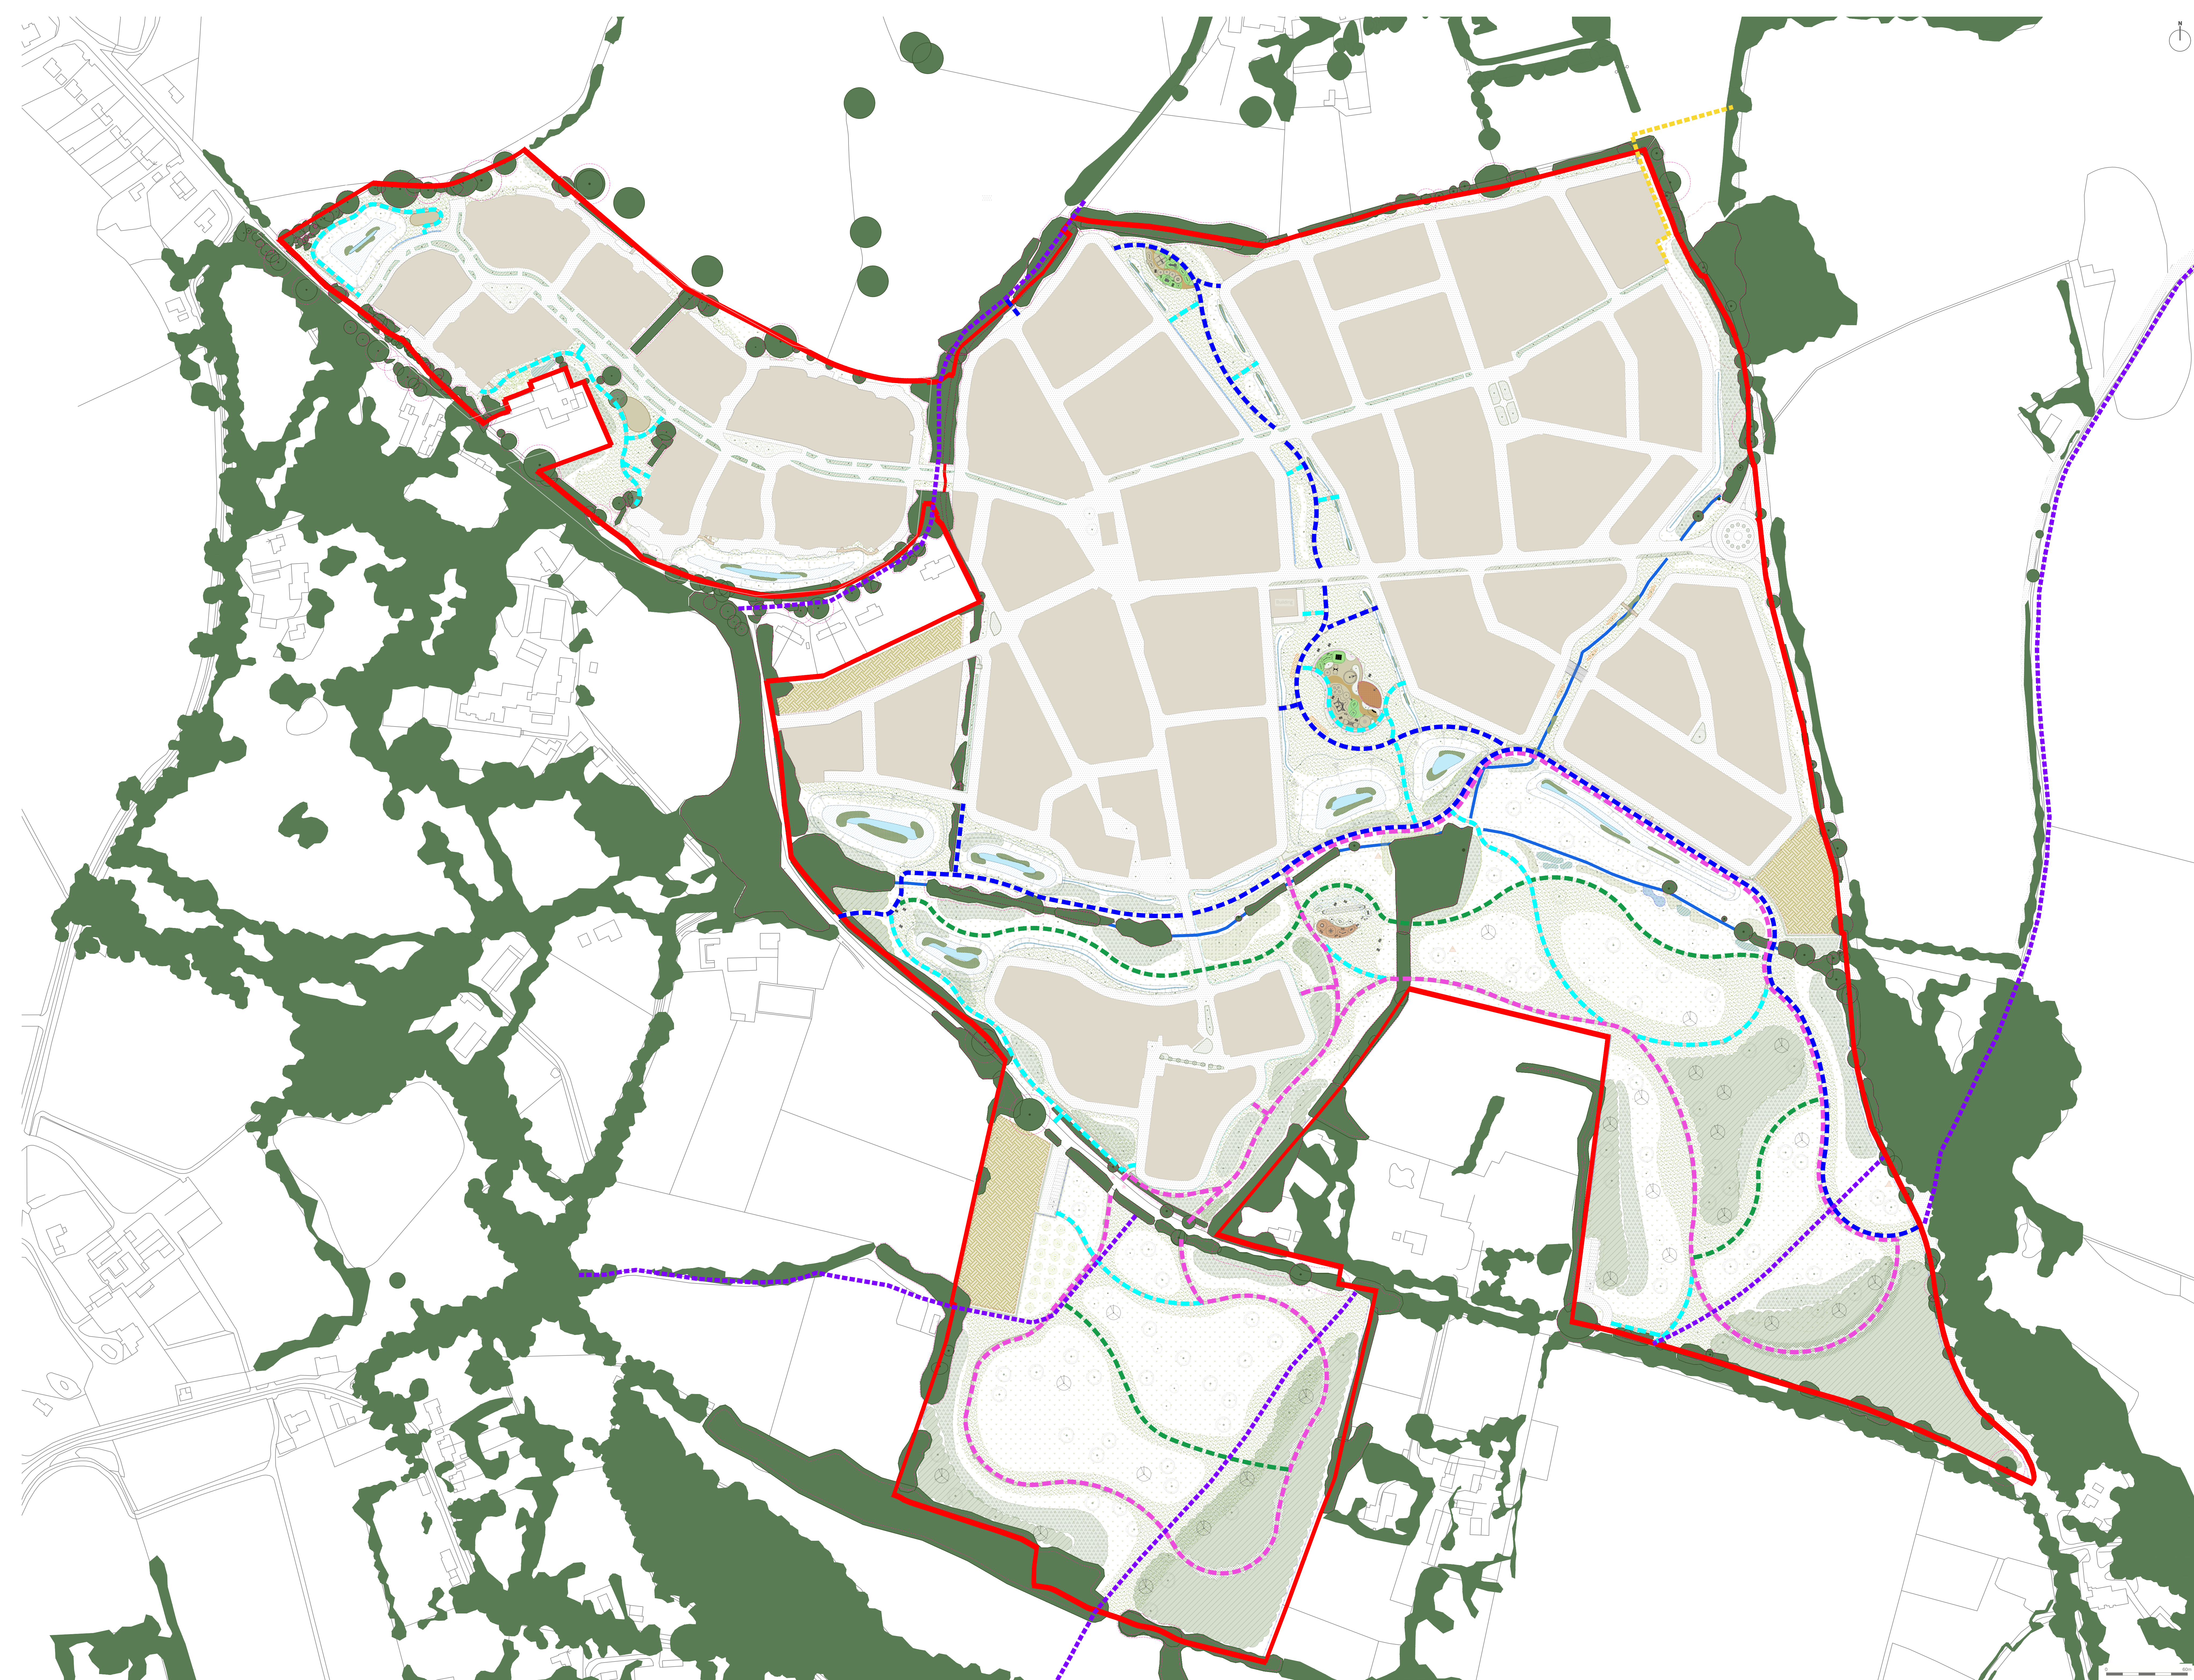

- Site Boundary
- SANG Footpath
- Cycle Route
3m wide
- Secondary Footpath
2m wide
- Mown Footpath
- Public Right of Way (PRoW)
Existing Retained
- Pedestrian Cycle Way

Note the total length of Primary SANG footpath is 2637m. Secondary routes 2236m and mown footpaths 1071m. Refer to edp7438_0021 drawing for full landscape details.

purpose of issue

PLANNING

rev

description

date

by

client

Lightwood Land

project title

Priors Farm, South Wokingham

drawing title

Footpath Heirachy (JSA)

date

26 JULY 2024

drawn by

JON

drawing number

edp7438_0022m

checked

HMc

scale

1:1,500 @ A0

QA

GYO

edp

the environmental dimension partnership

Registered office: 01285 740427 - www.edp-uk.co.uk - info@edp-uk.co.uk