


Notes

All dimensions and levels on site are to be checked prior to commencement of work.

This drawing is the copyright of Paul Edwards Architecture

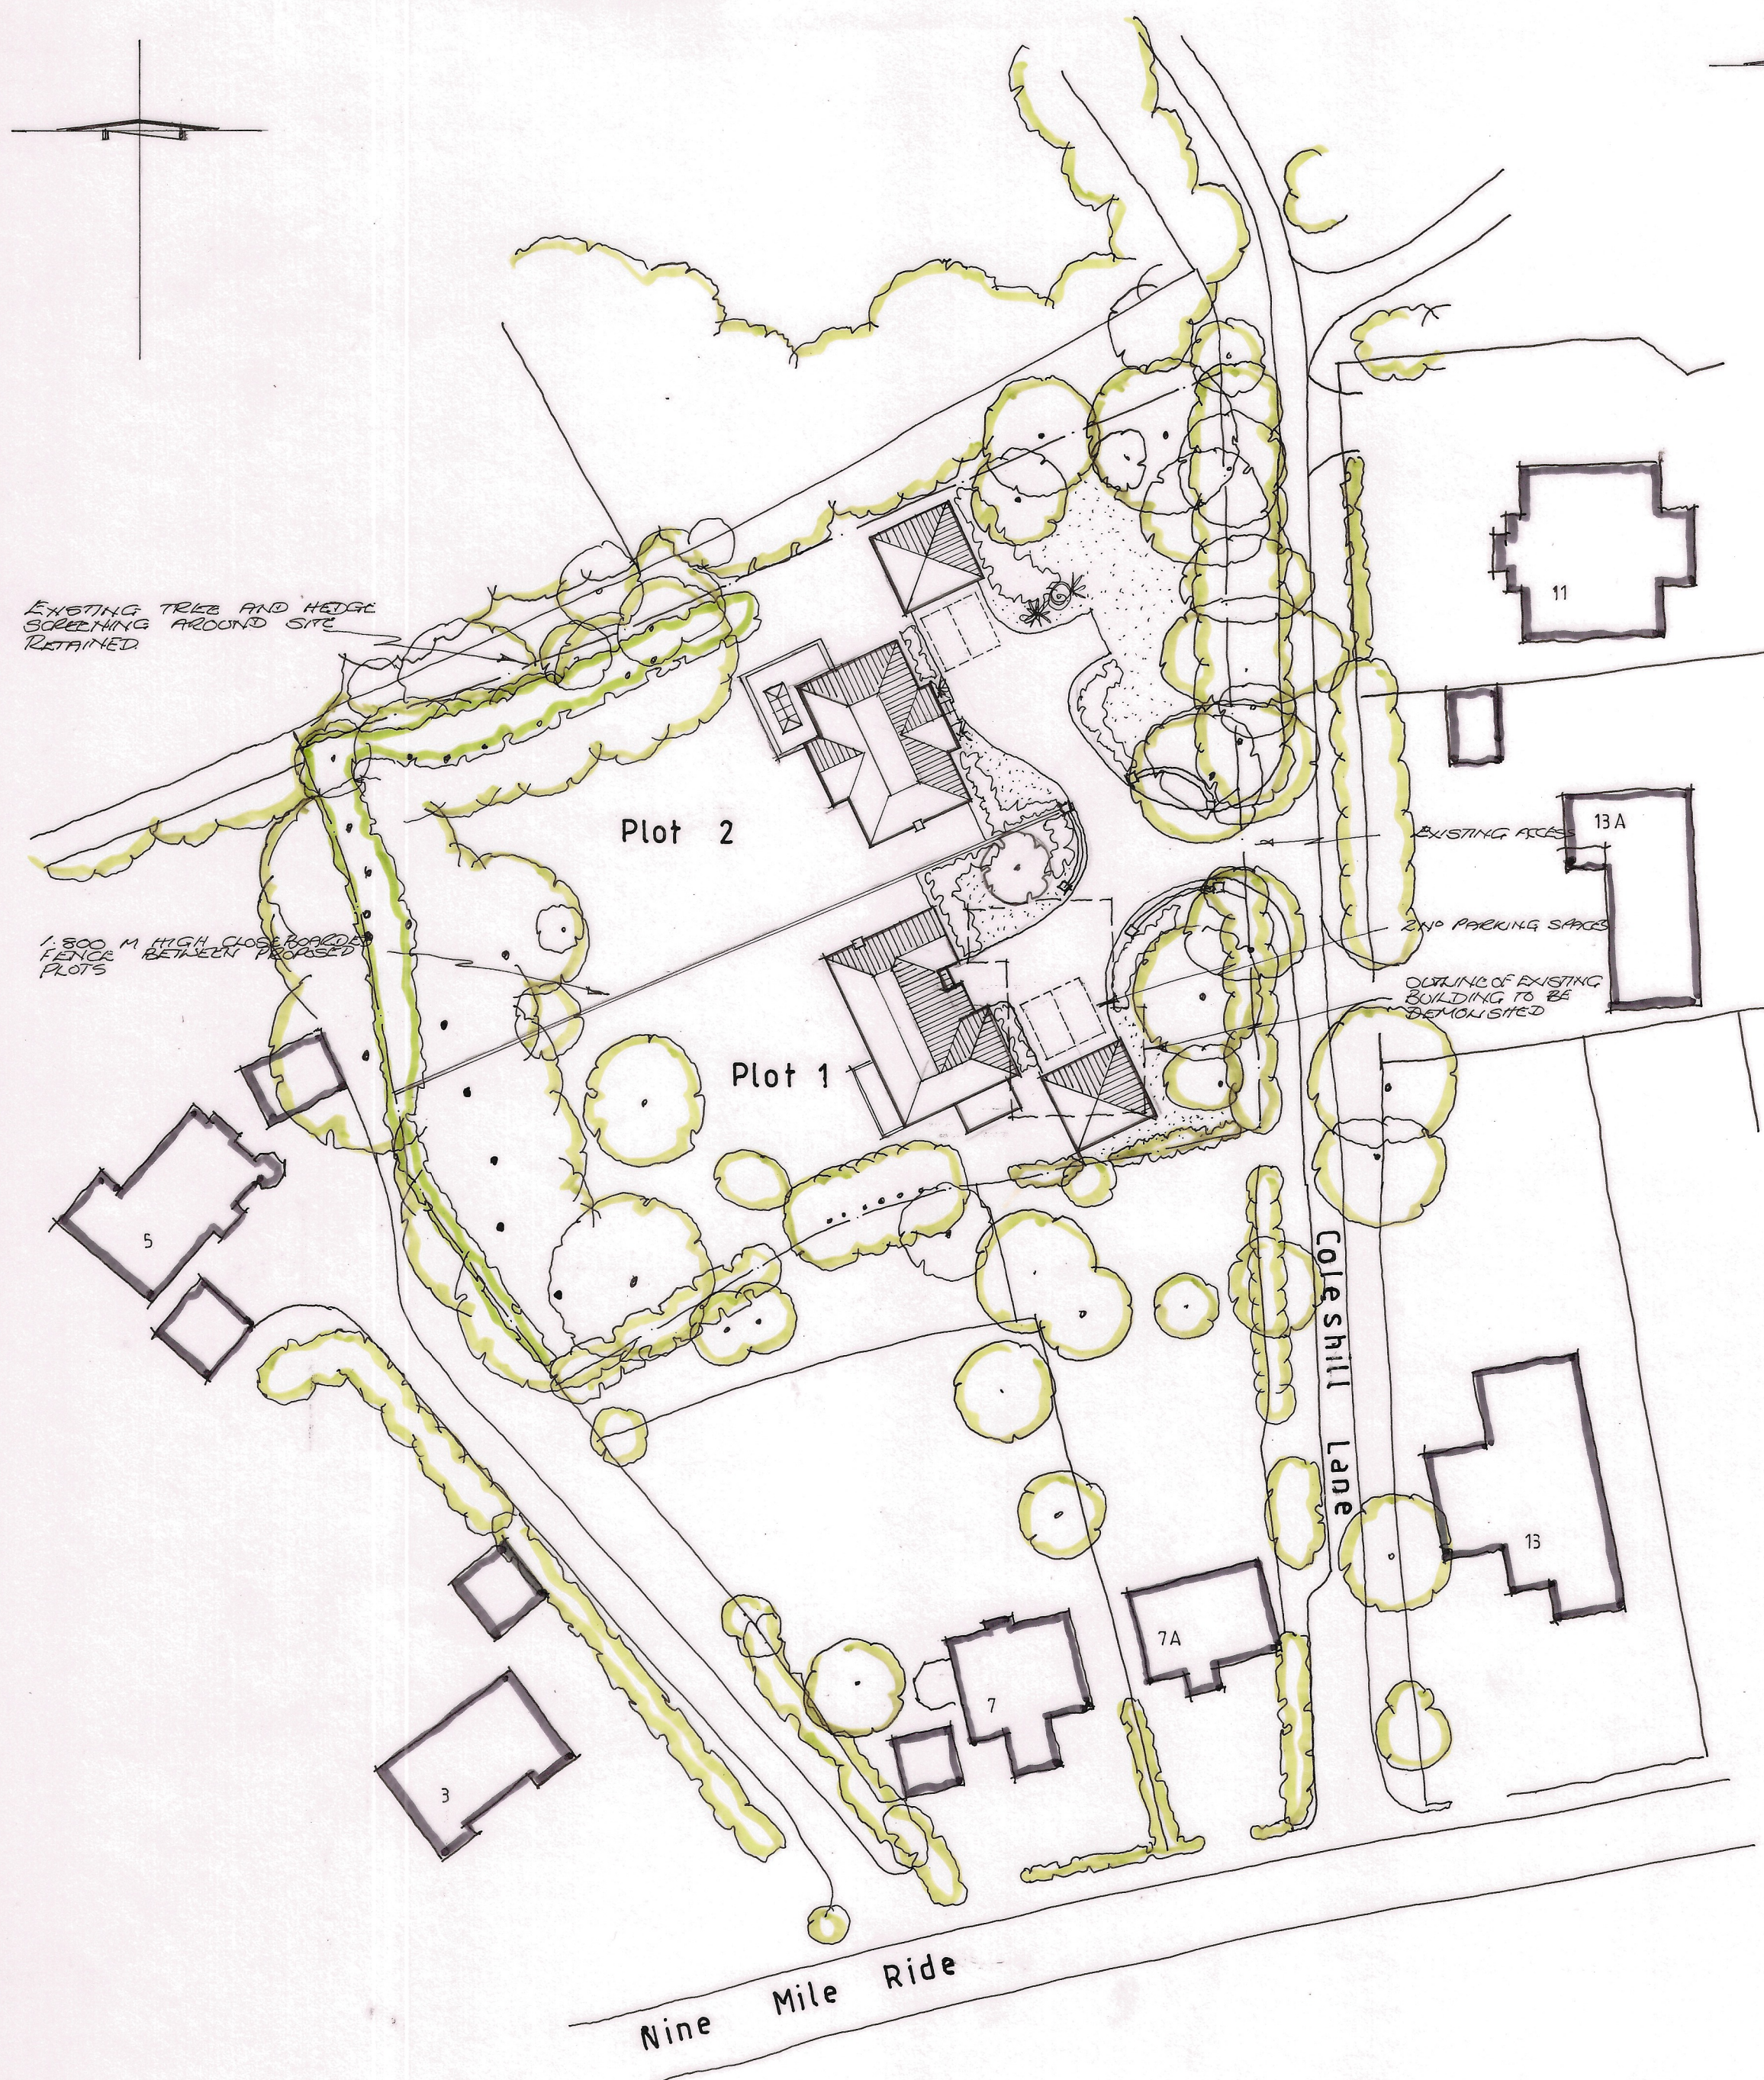

SITE PLAN 1:500



LOCATION PLAN 1:2500

A: PARKING SPACES SHOWN AS REQUESTED 3:4:23 BY HIGHWAY OFFICER

Project	Detached houses Paddock Farm Nine Mile Ride FINCHAMPSTEAD Berks
Client	Barkham Home Ltd

Drawing

SITE PLANS

Scale	As shown	Date	March 2023
-------	----------	------	------------



Paul Edwards Architecture

12 Sandy Lane, Barkham, Wokingham, Berks RG41 4DB
Tel: 01189772925 Mob: 07831837415 E-mail: paul@pauledwardsarchitecture.co.uk

Job 2627	Dwg. 05 A
----------	-----------