


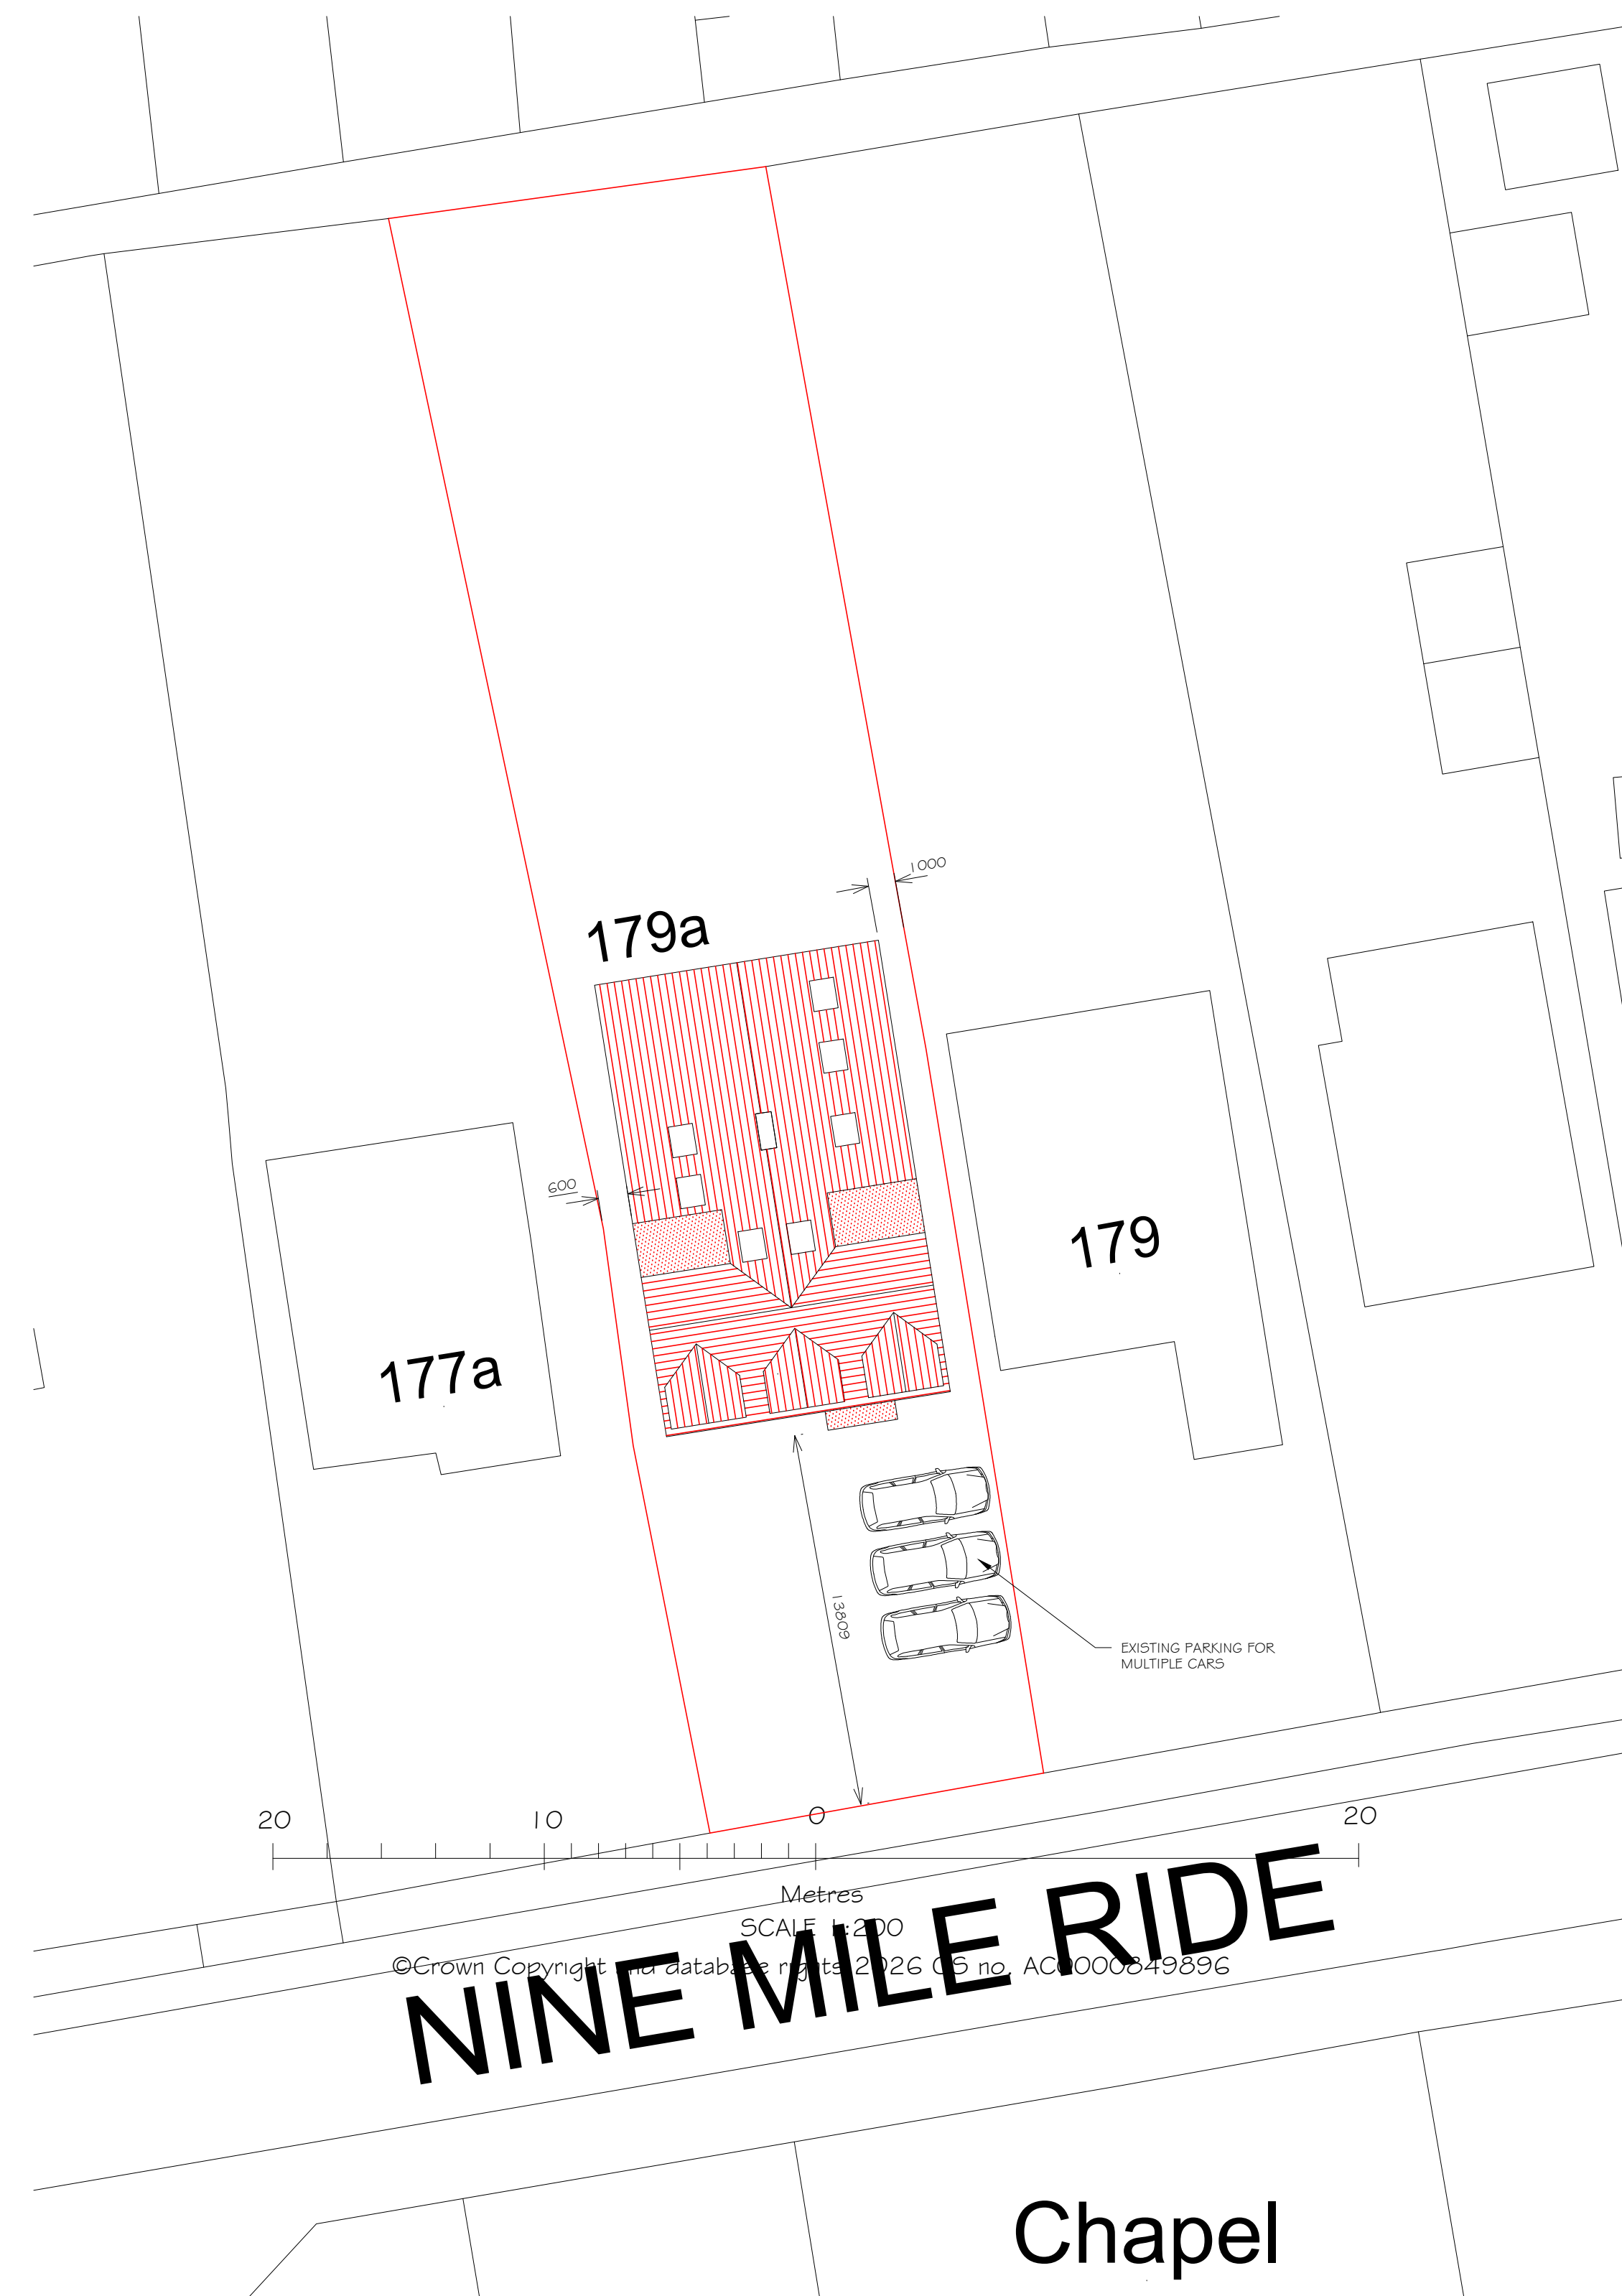

PROJECT PROPOSED EXTENSION & ROOF REPLACED AND RAISED CREATING HABITABLE ACCOMMODATION AT: 179A NINE MILE RIDE FINCHAMPSTEAD RG40 4JD	
TITLE PROPOSED ELEVATIONS & COMBINED STREETSCENE	
 Cranford Design Ltd Architectural Services, CAD Design & Draughting	
DATE FEBRUARY 2026	Tel: 01252 872657 Mob: 07525 064570 E-mail: info@cranforddesign.co.uk Website: www.cranforddesign.co.uk
SCALE SEE DRAWING	Centaur House Ancells Business Park, Ancells Road Fleet GU51 2UJ
DRAWING NUMBER D3195-03	
A1 PAPER SIZE	

These plans must not be acted upon
until the appropriate planning and
building regulation approvals have
been granted. Should the works be
undertaken prior to the above
approvals being in place it is done
so entirely at the clients own risk.