




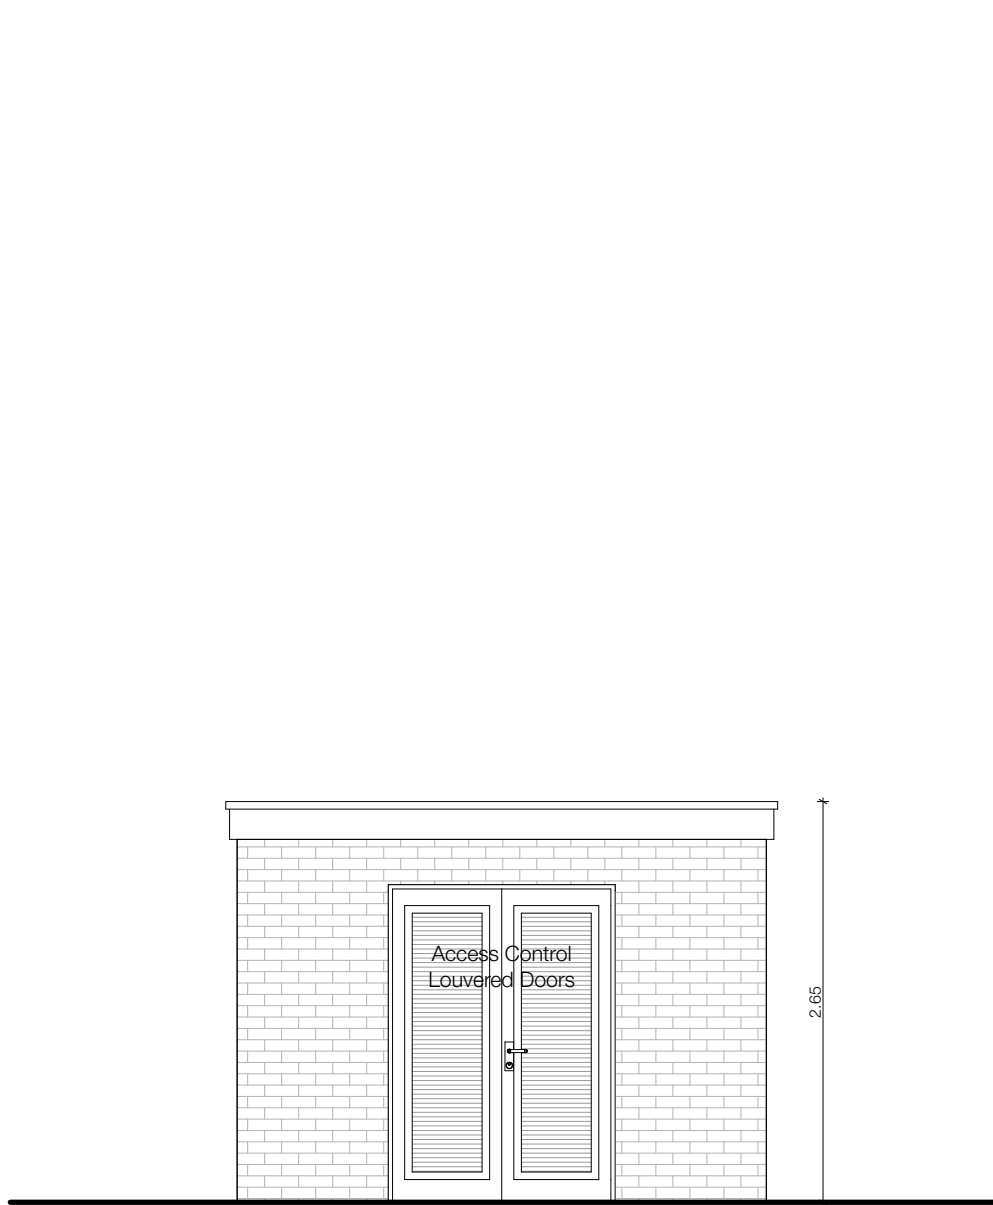


Front (South East) Elevation

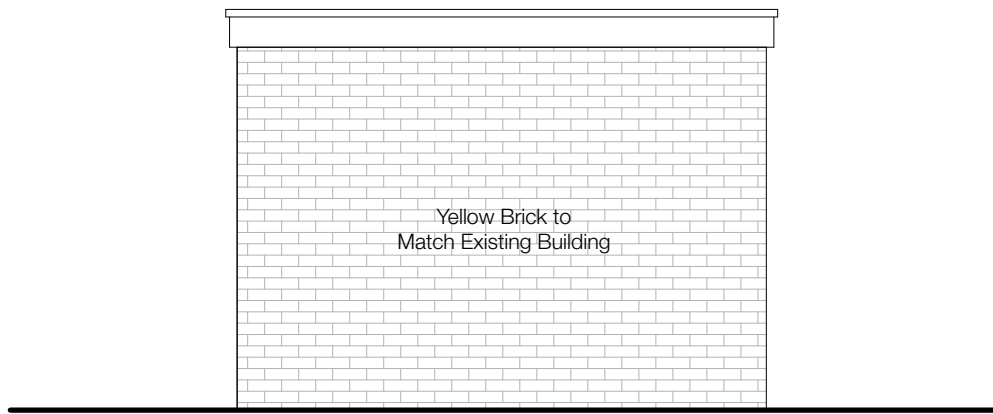


Rear (North West) Elevation

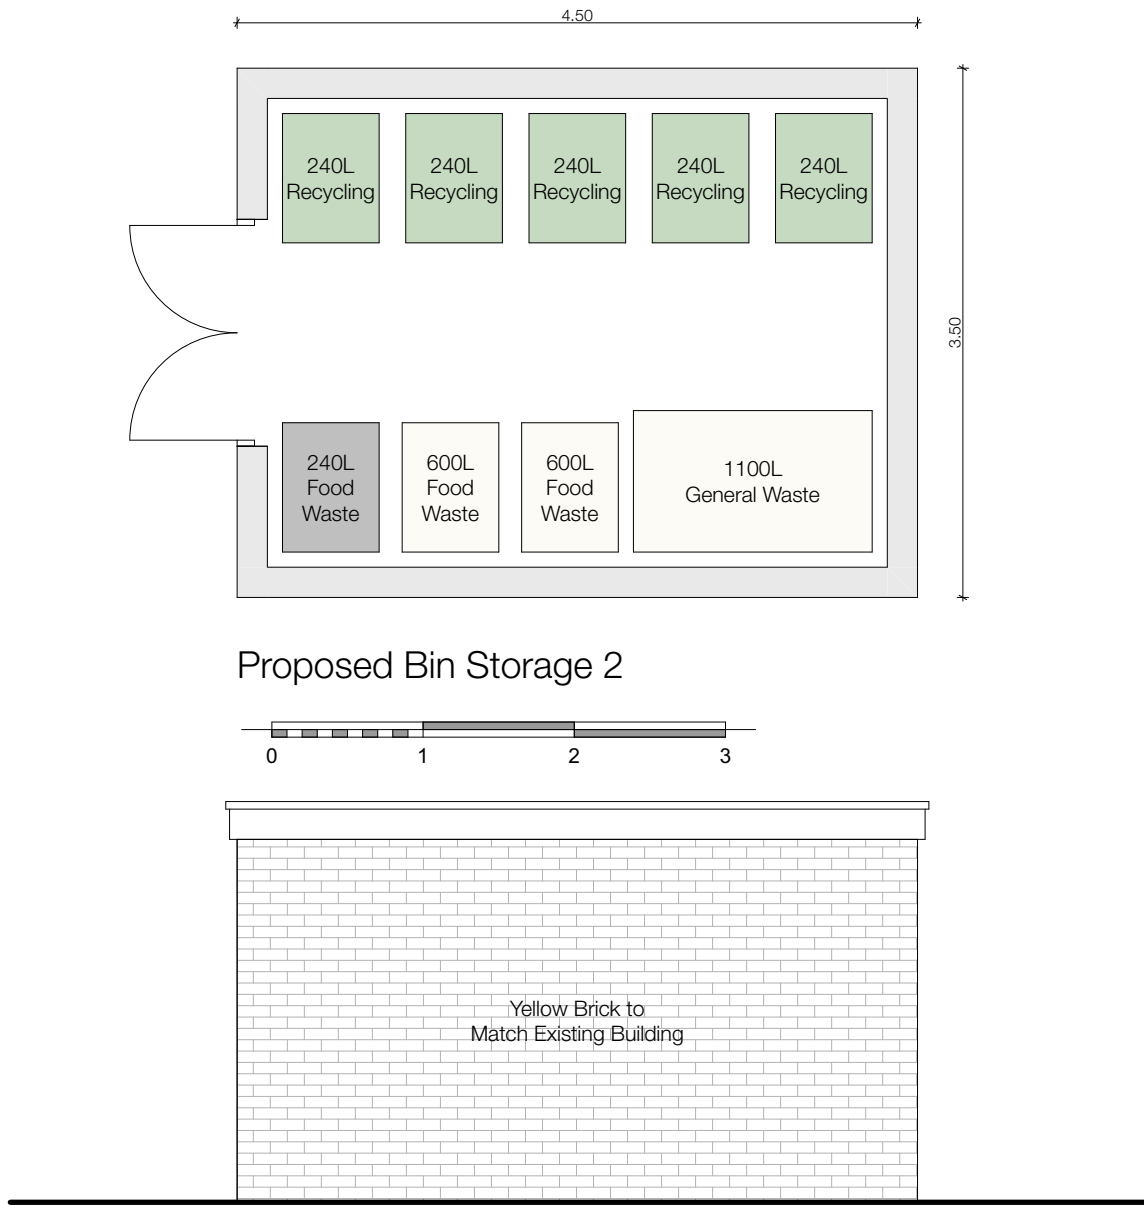


Side (South West) Elevation

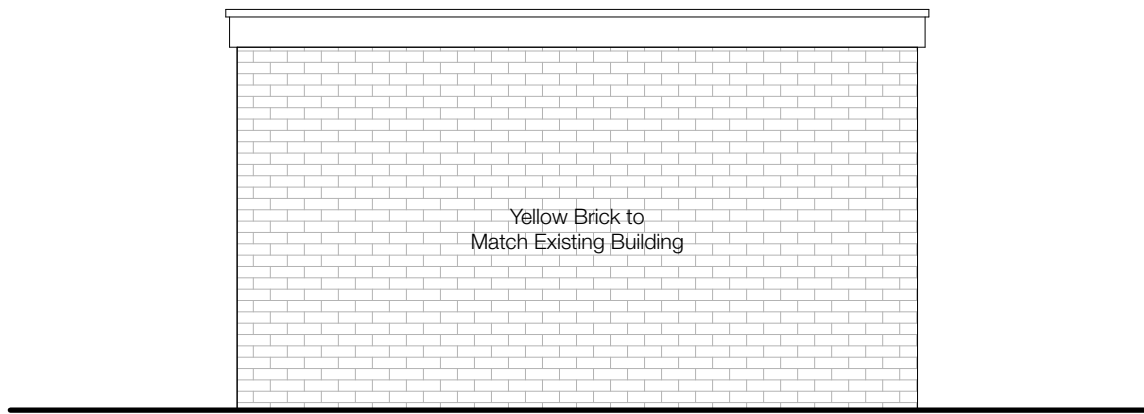


Side (North East) Elevation

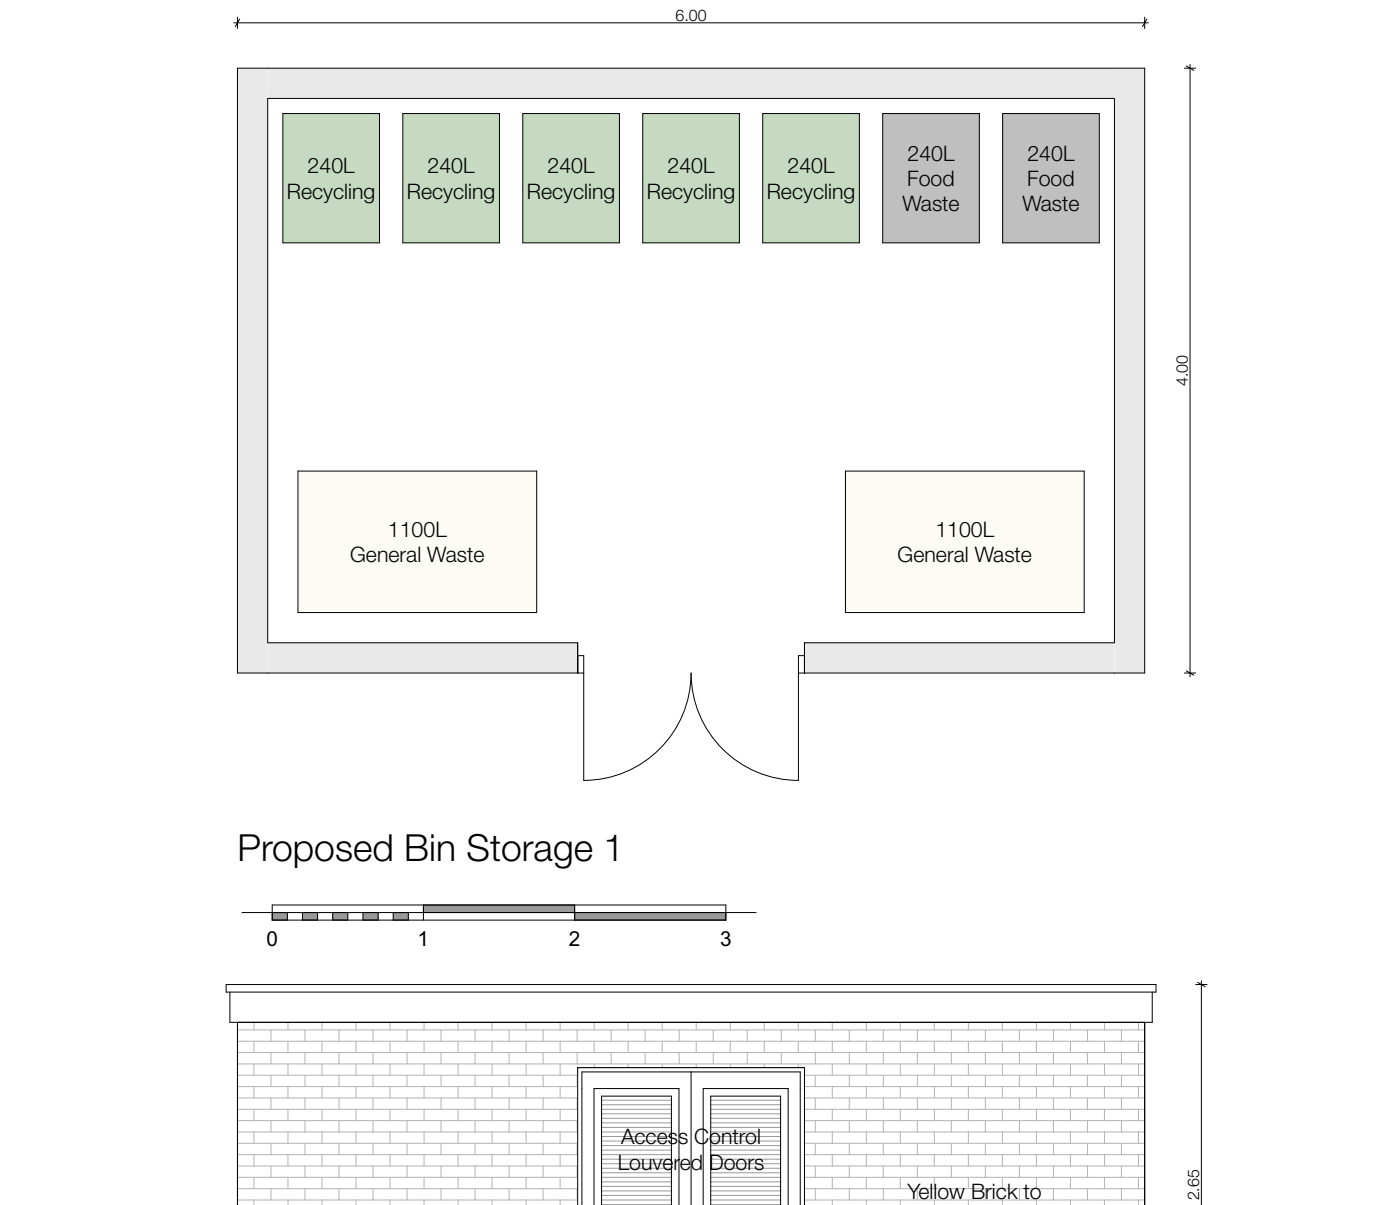

Proposed Bin Storage 1

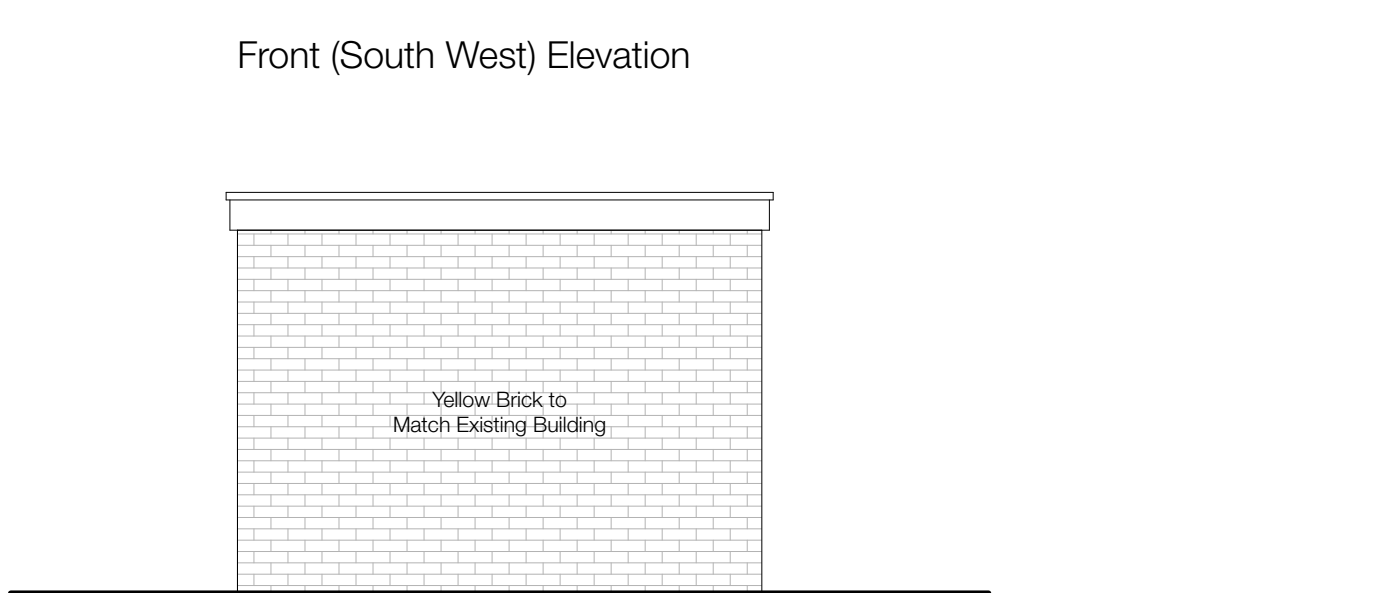


Front (South West) Elevation

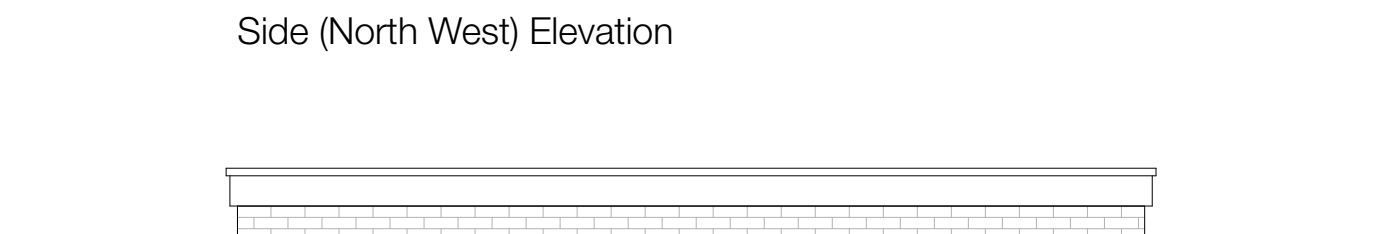


Side (North West) Elevation




Rear (North East) Elevation

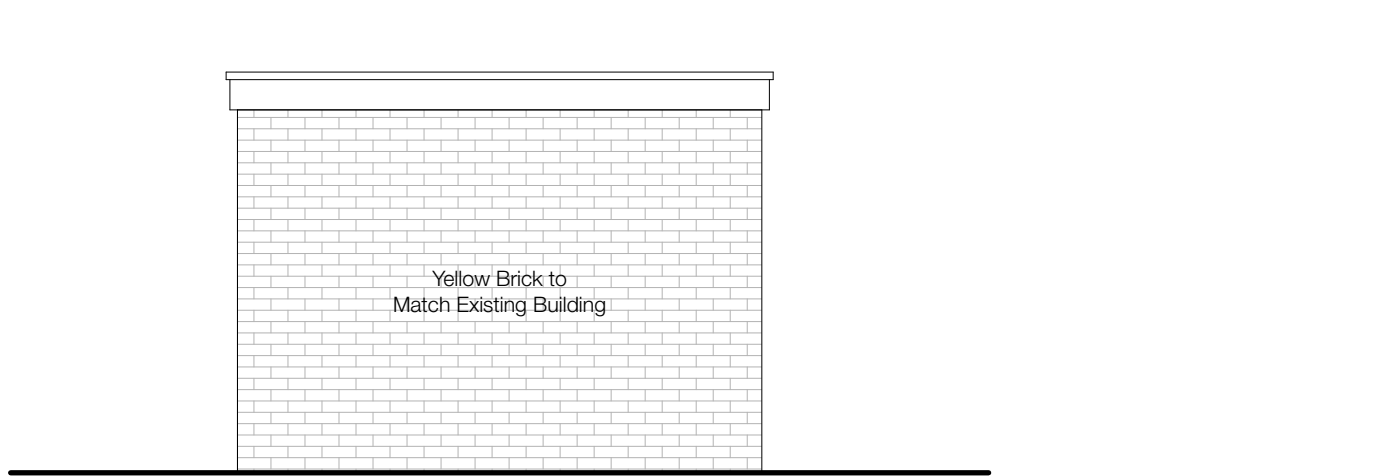


Side (South East) Elevation

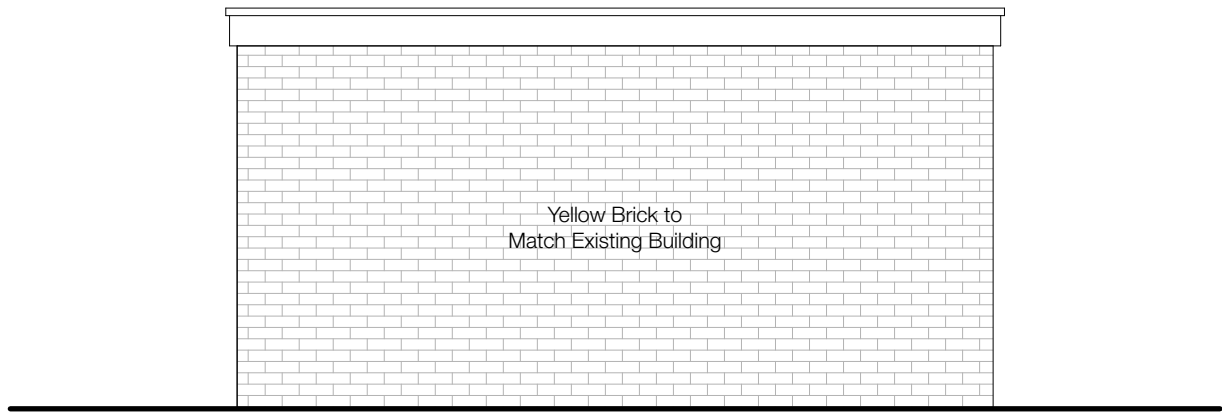


Side (South East) Elevation

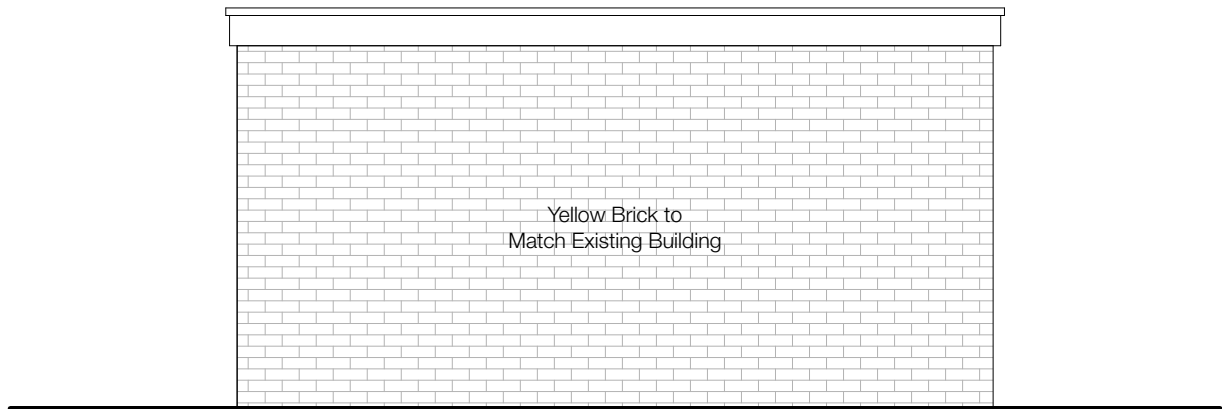

Side (North West) Elevation

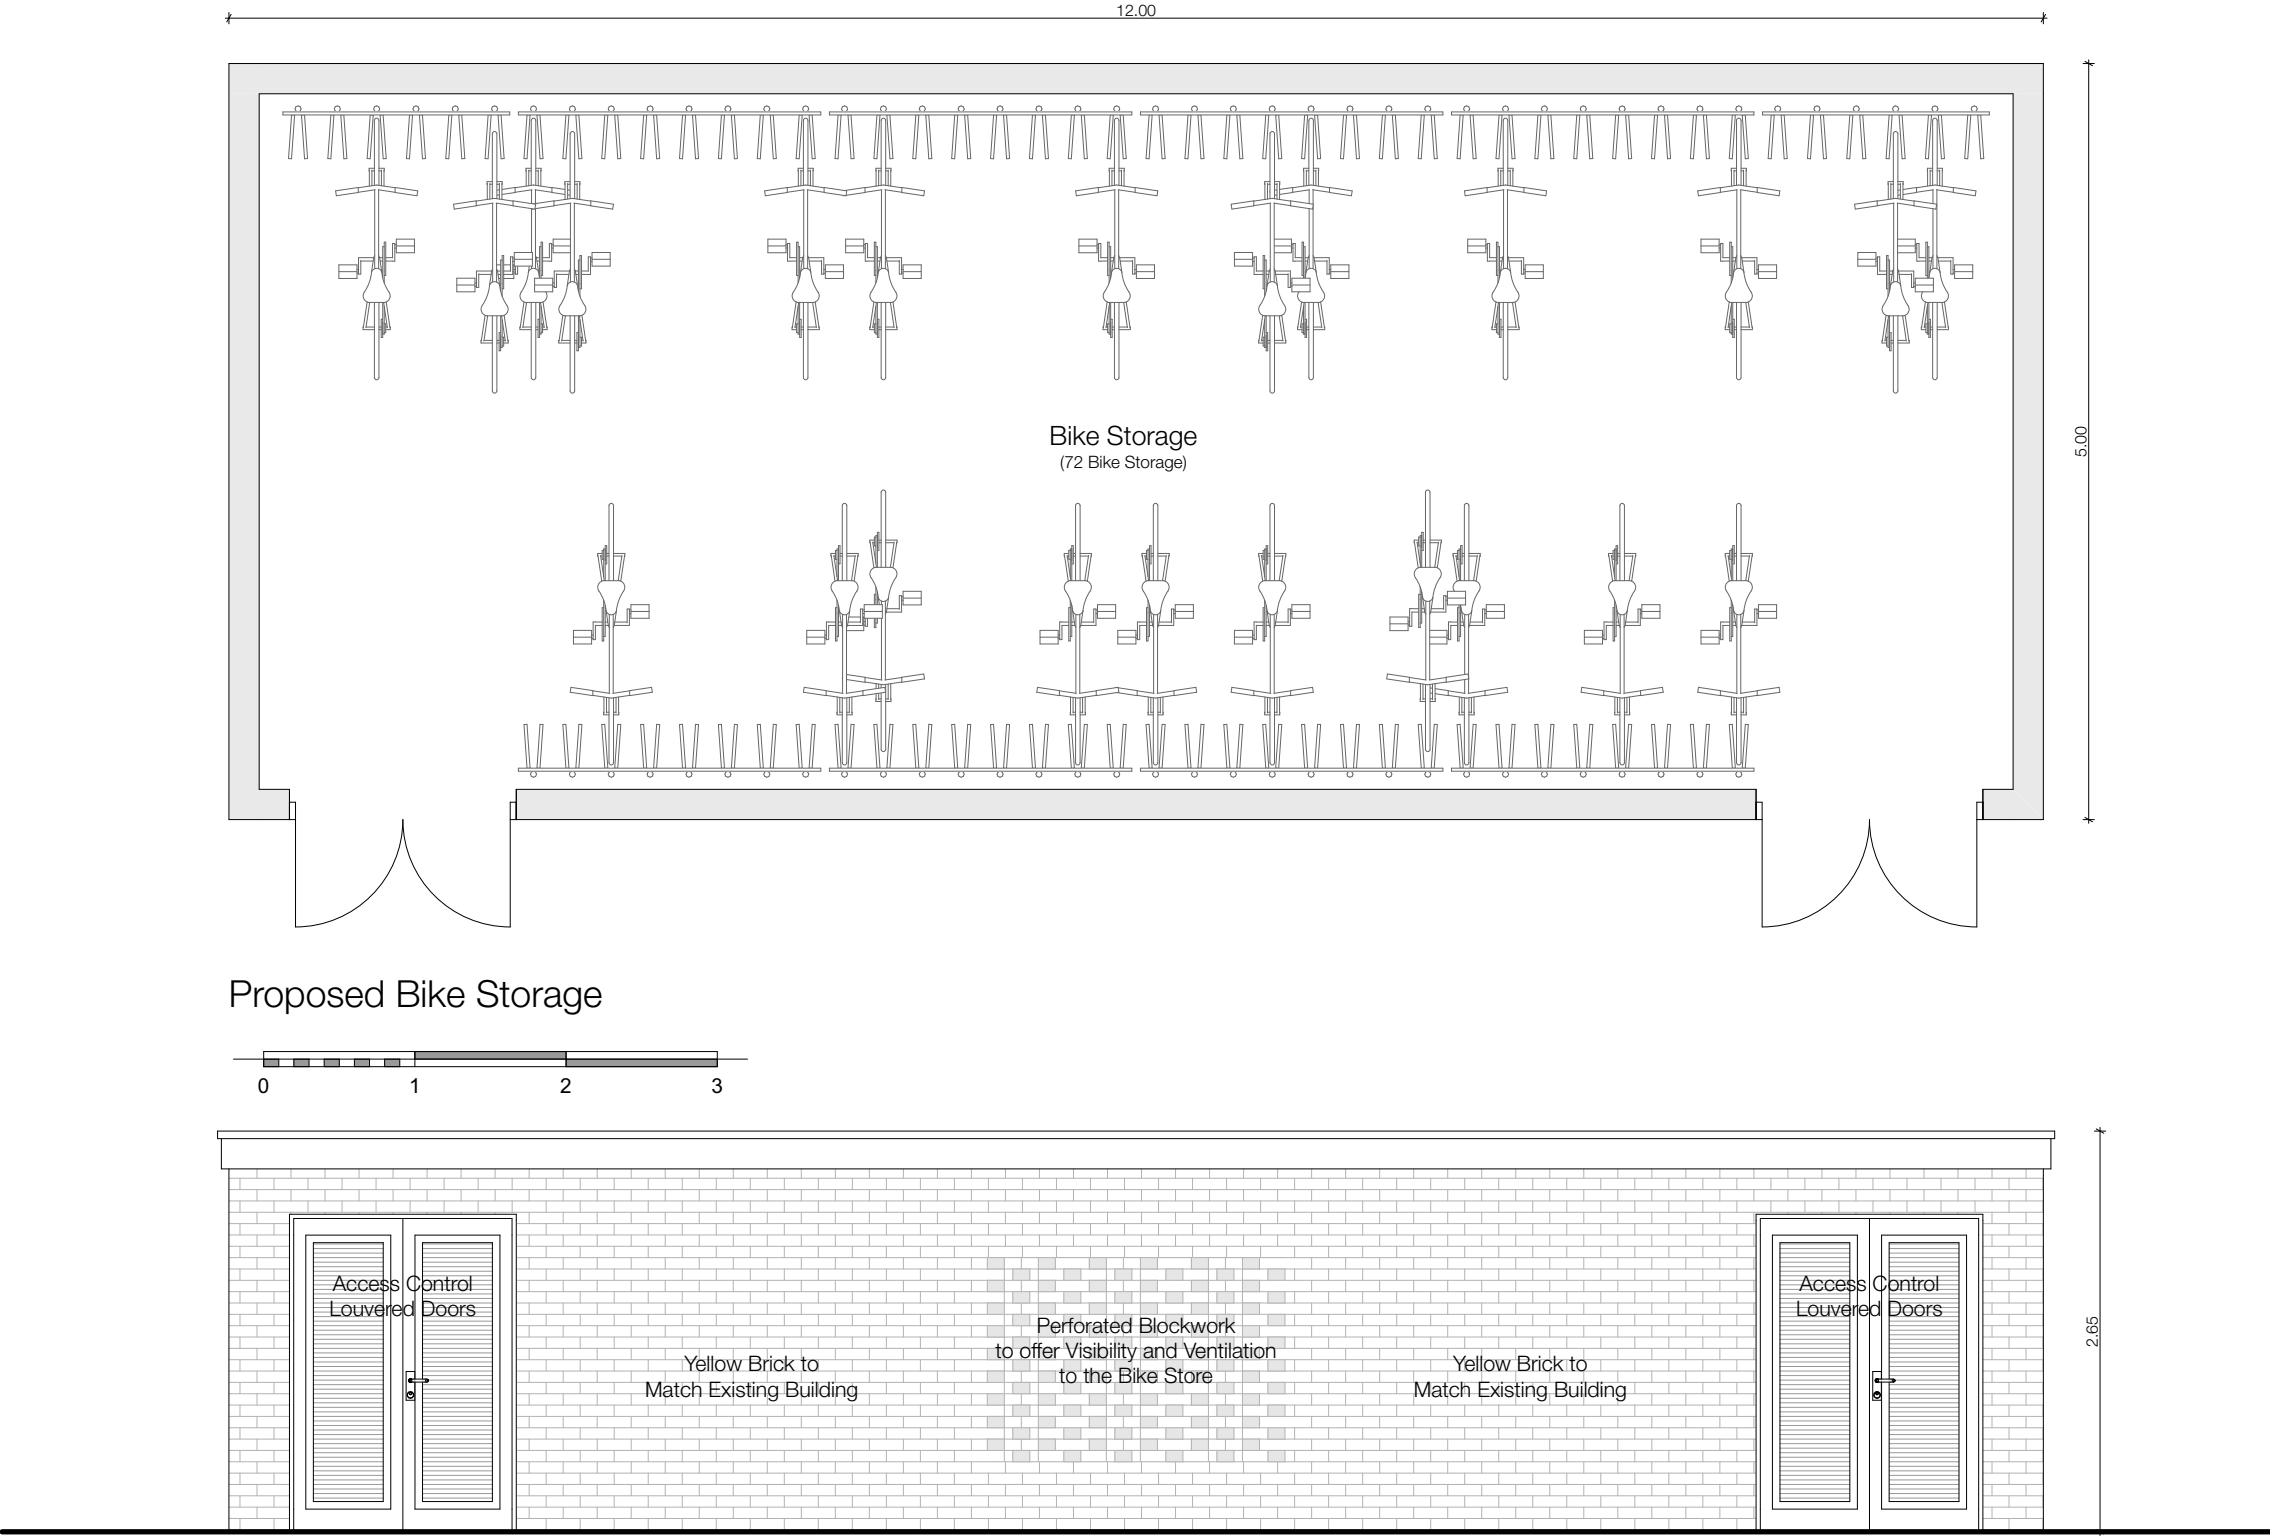

Proposed Bike Storage

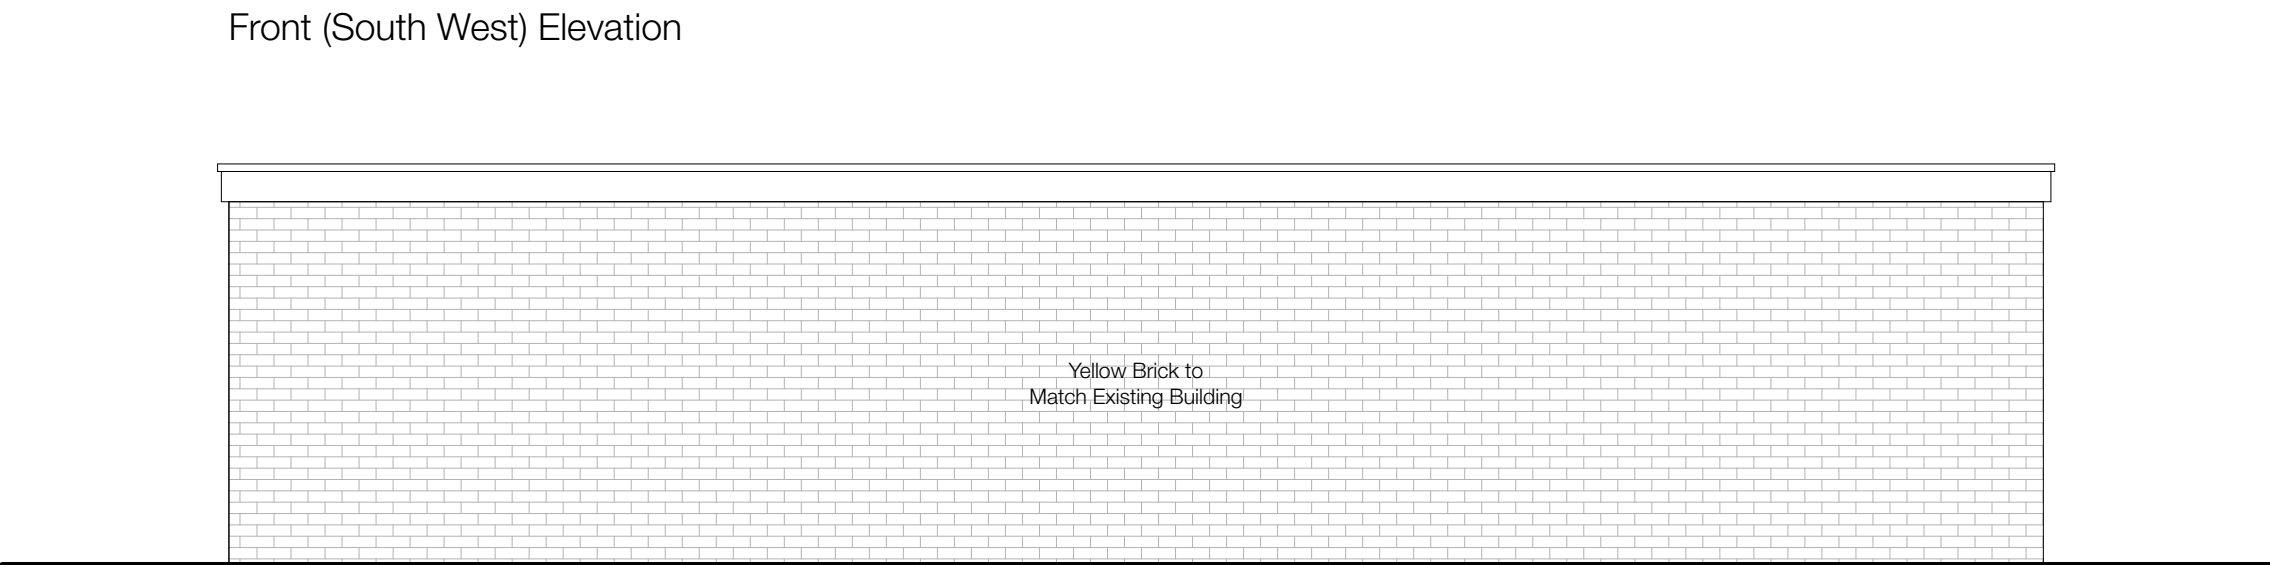

Rear (North East) Elevation

Notes:
These Drawings have been produced by JE Architecture and are copyright of JE Architecture Ltd.
• Do not scale from this drawings
• All dimensions are in millimeters
• All dimensions to be checked on site

These Plans are for Planning Purposes Only

Rev	Date	Comments
B	21.02.2025	Balcony Added and 25° Line Updated
A	14.01.2025	Council Plans Amended
	14.08.2024	Planning Application Prepared

JE ARCHITECTURE
ARCHITECTURE STUDIO

JE Architecture Ltd.

School Hill Cottage
School Hill
Farnham
Surrey
GU10 1HY

E: info@jearchitecture.co.uk
W: www.jearchitecture.co.uk

Client:
Mr. Arjun Gill

Project Address:
Indigo House
Mulberry Business Park
Wokingham
Berkshire
RG41 2GY

Drawing Status:
PRELIMINARY

Drawn On:
Monday 10 March 2025

Drawn By:
Jack Eddy

Scale:
1:50@A1

Drawing Title:
Proposed Bin and Cycle Storage

Drawing Number:
JEA-COU-007b