


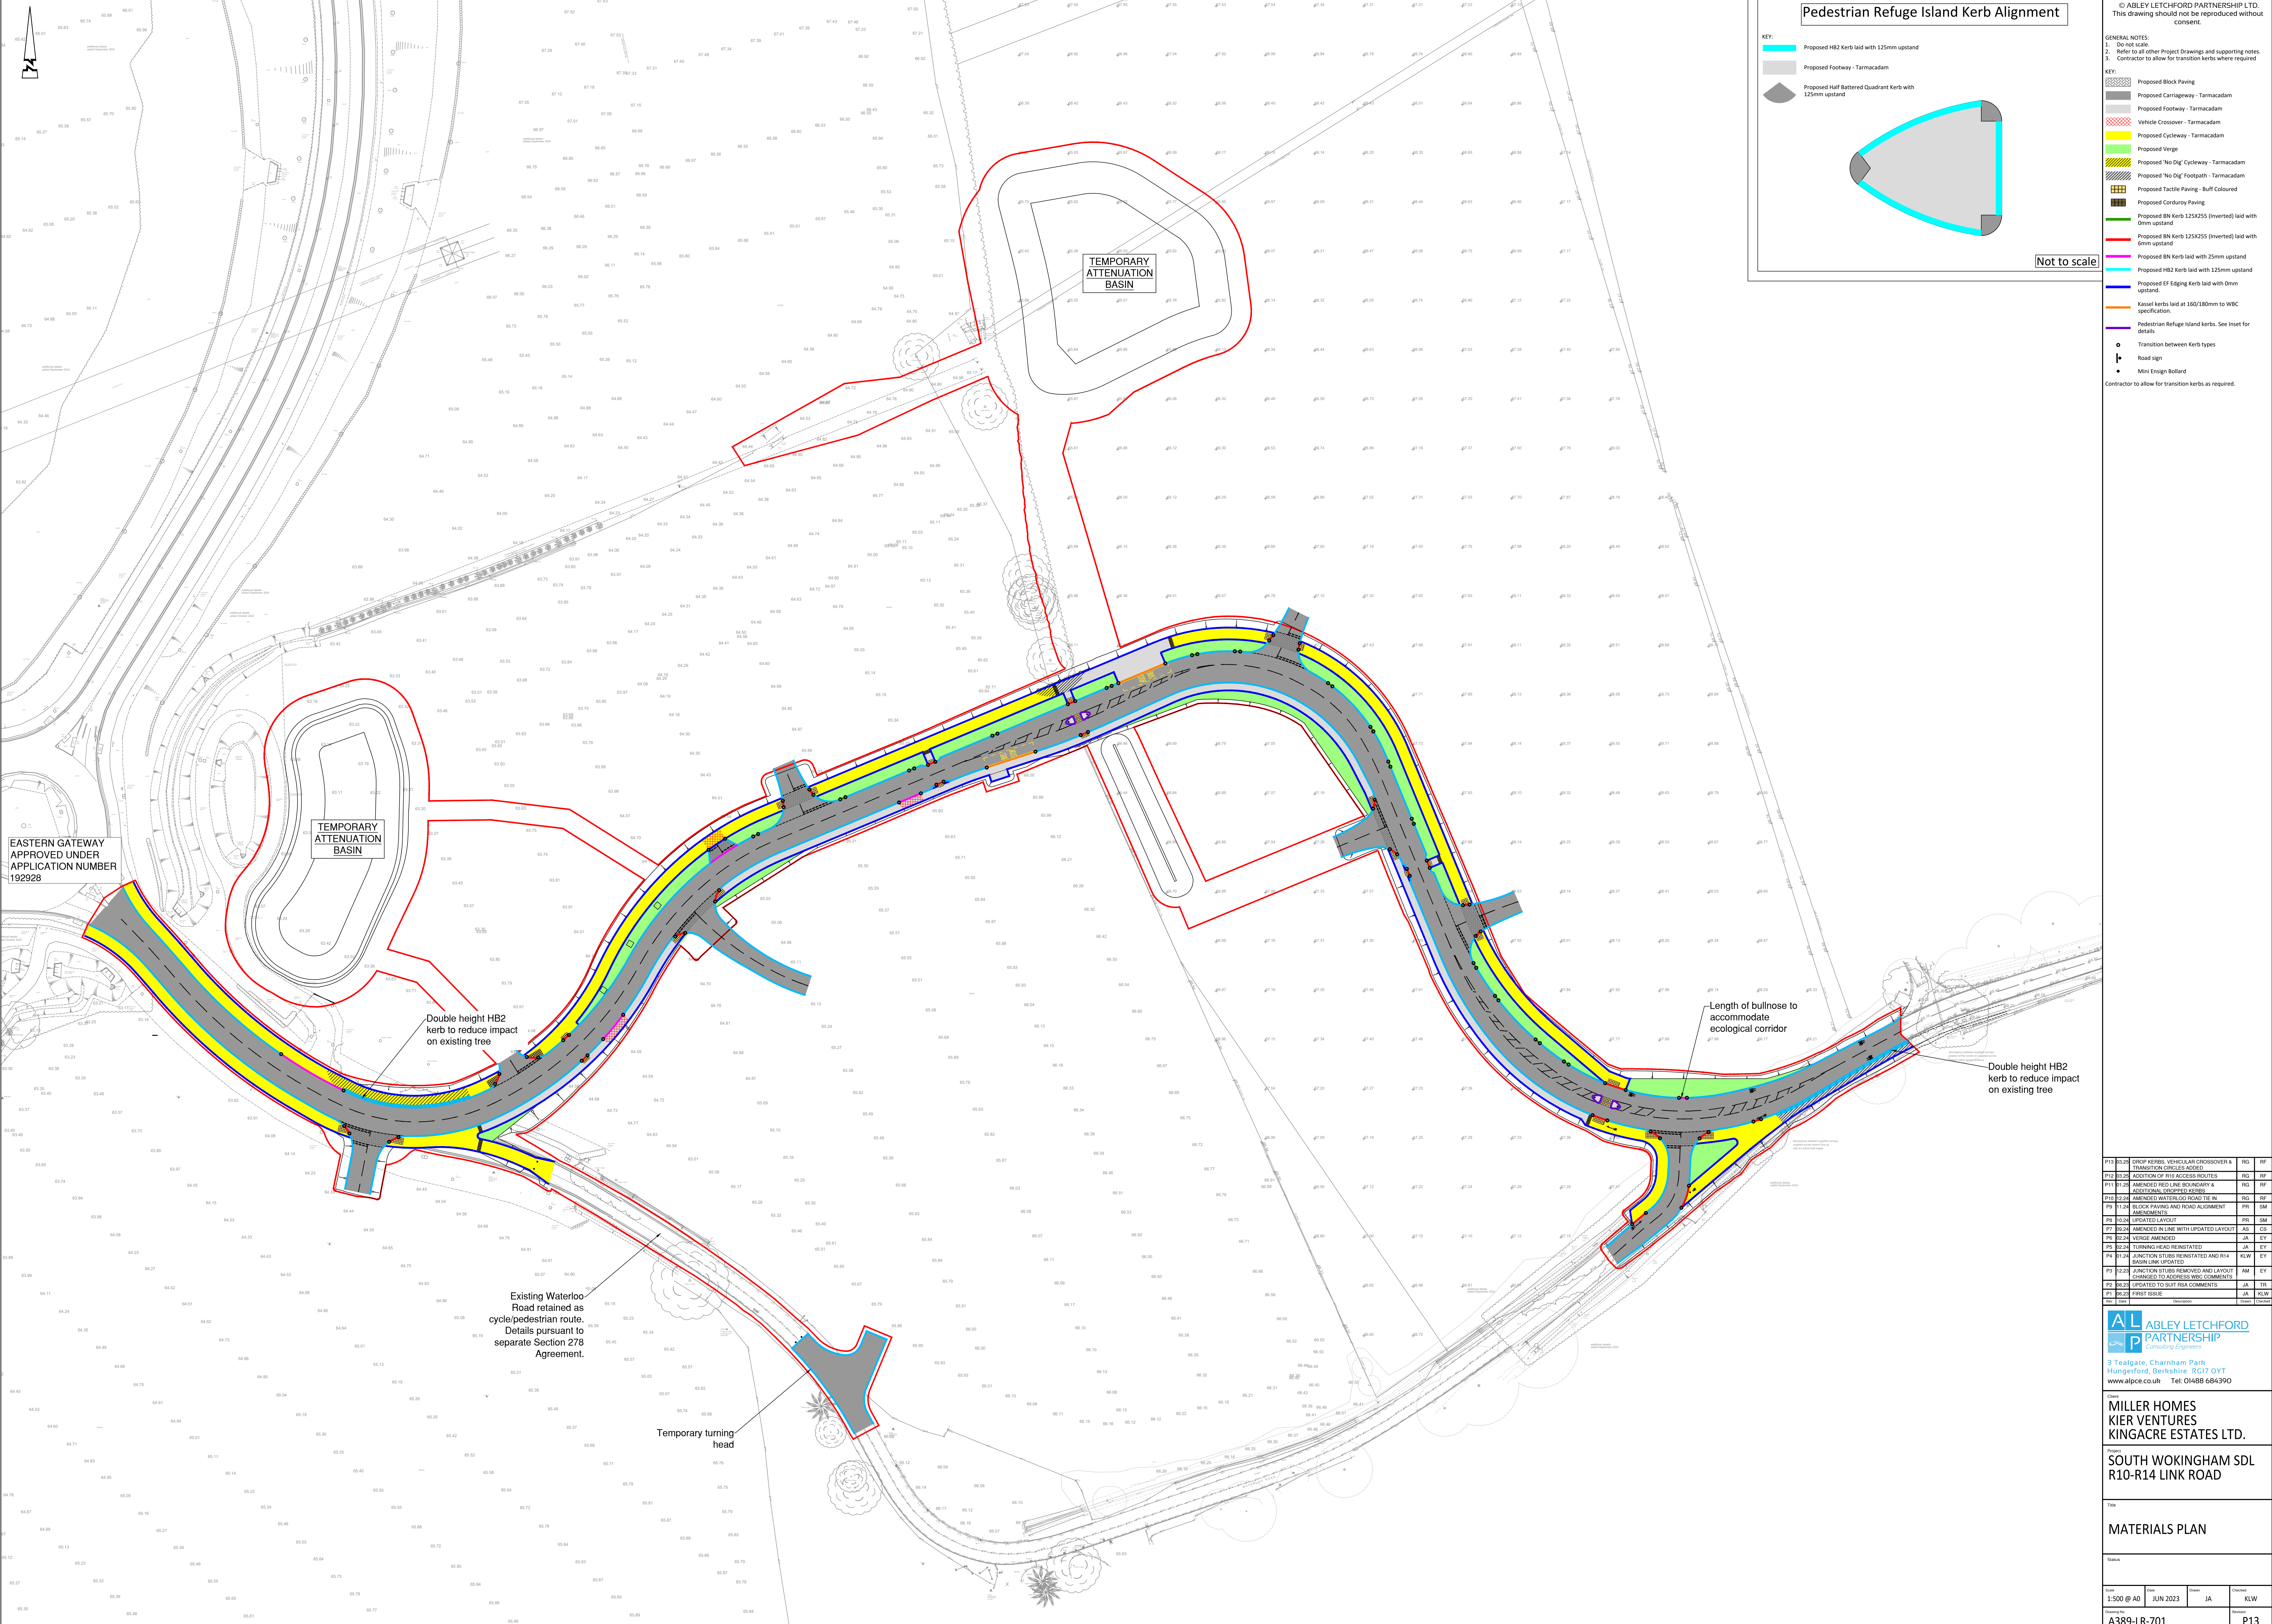

Pedestrian Refuge Island Kerb Alignment

KEY:

- Proposed HB2 Kerb laid with 125mm upstand
- Proposed Footway - Tarmacadam
- Proposed Half Battered Quadrant Kerb with 125mm upstand

Not to scale

GENERAL NOTES:

- Do not scale.
- Refer to all other Project Drawings and supporting notes.
- Contractor to allow for transition kerbs where required.

KEY:

- Proposed Block Paving
- Proposed Carriageway - Tarmacadam
- Proposed Footway - Tarmacadam
- Vehicle Crossover - Tarmacadam
- Proposed Cycleway - Tarmacadam
- Proposed Verge
- Proposed No Dig Cycleway - Tarmacadam
- Proposed No Dig Footpath - Tarmacadam
- Proposed Tactile Paving - Buff Coloured
- Proposed Corduroy Paving
- Proposed BM Kerb 125X255 (Inverted) laid with 0mm upstand
- Proposed BM Kerb 125X255 (Inverted) laid with 6mm upstand
- Proposed BM Kerb laid with 25mm upstand
- Proposed HB2 Kerb laid with 125mm upstand
- Proposed EF Edging Kerb laid with 0mm upstand.
- Kassal kerbs laid at 160/180mm to WBC specification.
- Pedestrian Refuge Island kerbs. See inset for details.

Transition between Kerb types

- Road sign
- Mini Ensign Bollard

Contractor to allow for transition kerbs as required.

P10	R10	Drop kerbs, vehicular crossover & transition circles added	RF
P11	R11	Addition of new access routes	RF
P12	R12	Amended red line boundary & additional dropped kerbs	RF
P13	R13	Amended Waterloo Road tie in	RF
P14	R14	Block paving and road alignment amendments	SM
P15	R15	Updated layout	SM
P16	R16	Amended in line with updated layout	AS
P17	R17	Vehicle amended	EY
P18	R18	Turning head reinstated	EY
P19	R19	Junction styles reinstated and R14 basin line updated	KLW
P20	R20	Junction styles removed and layout changed to address WBC comments	AM
P21	R21	Updated to suit risk comments	JA
P22	R22	First issue	JA

ABLEY LETCHFORD PARTNERSHIP
Consulting Engineers

3 Tealgate, Channham Park
Hungerford, Berkshire RG17 0YT
www.alpce.co.uk Tel: 01488 684390

Client
**MILLER HOMES
KIER VENTURES
KINGACRE ESTATES LTD.**

Project
**SOUTH WOKINGHAM SDL
R10-R14 LINK ROAD**

Title			
MATERIALS PLAN			
Status			
Scale	Issue	Date	Drawn
1:500 @ A0	JUN 2023	JA	KLW
Drawn by	Checked by	Reviewed by	Approved by
A389-LR-701			P13