


VEHICLE AND CYCLIST VISIBILITY

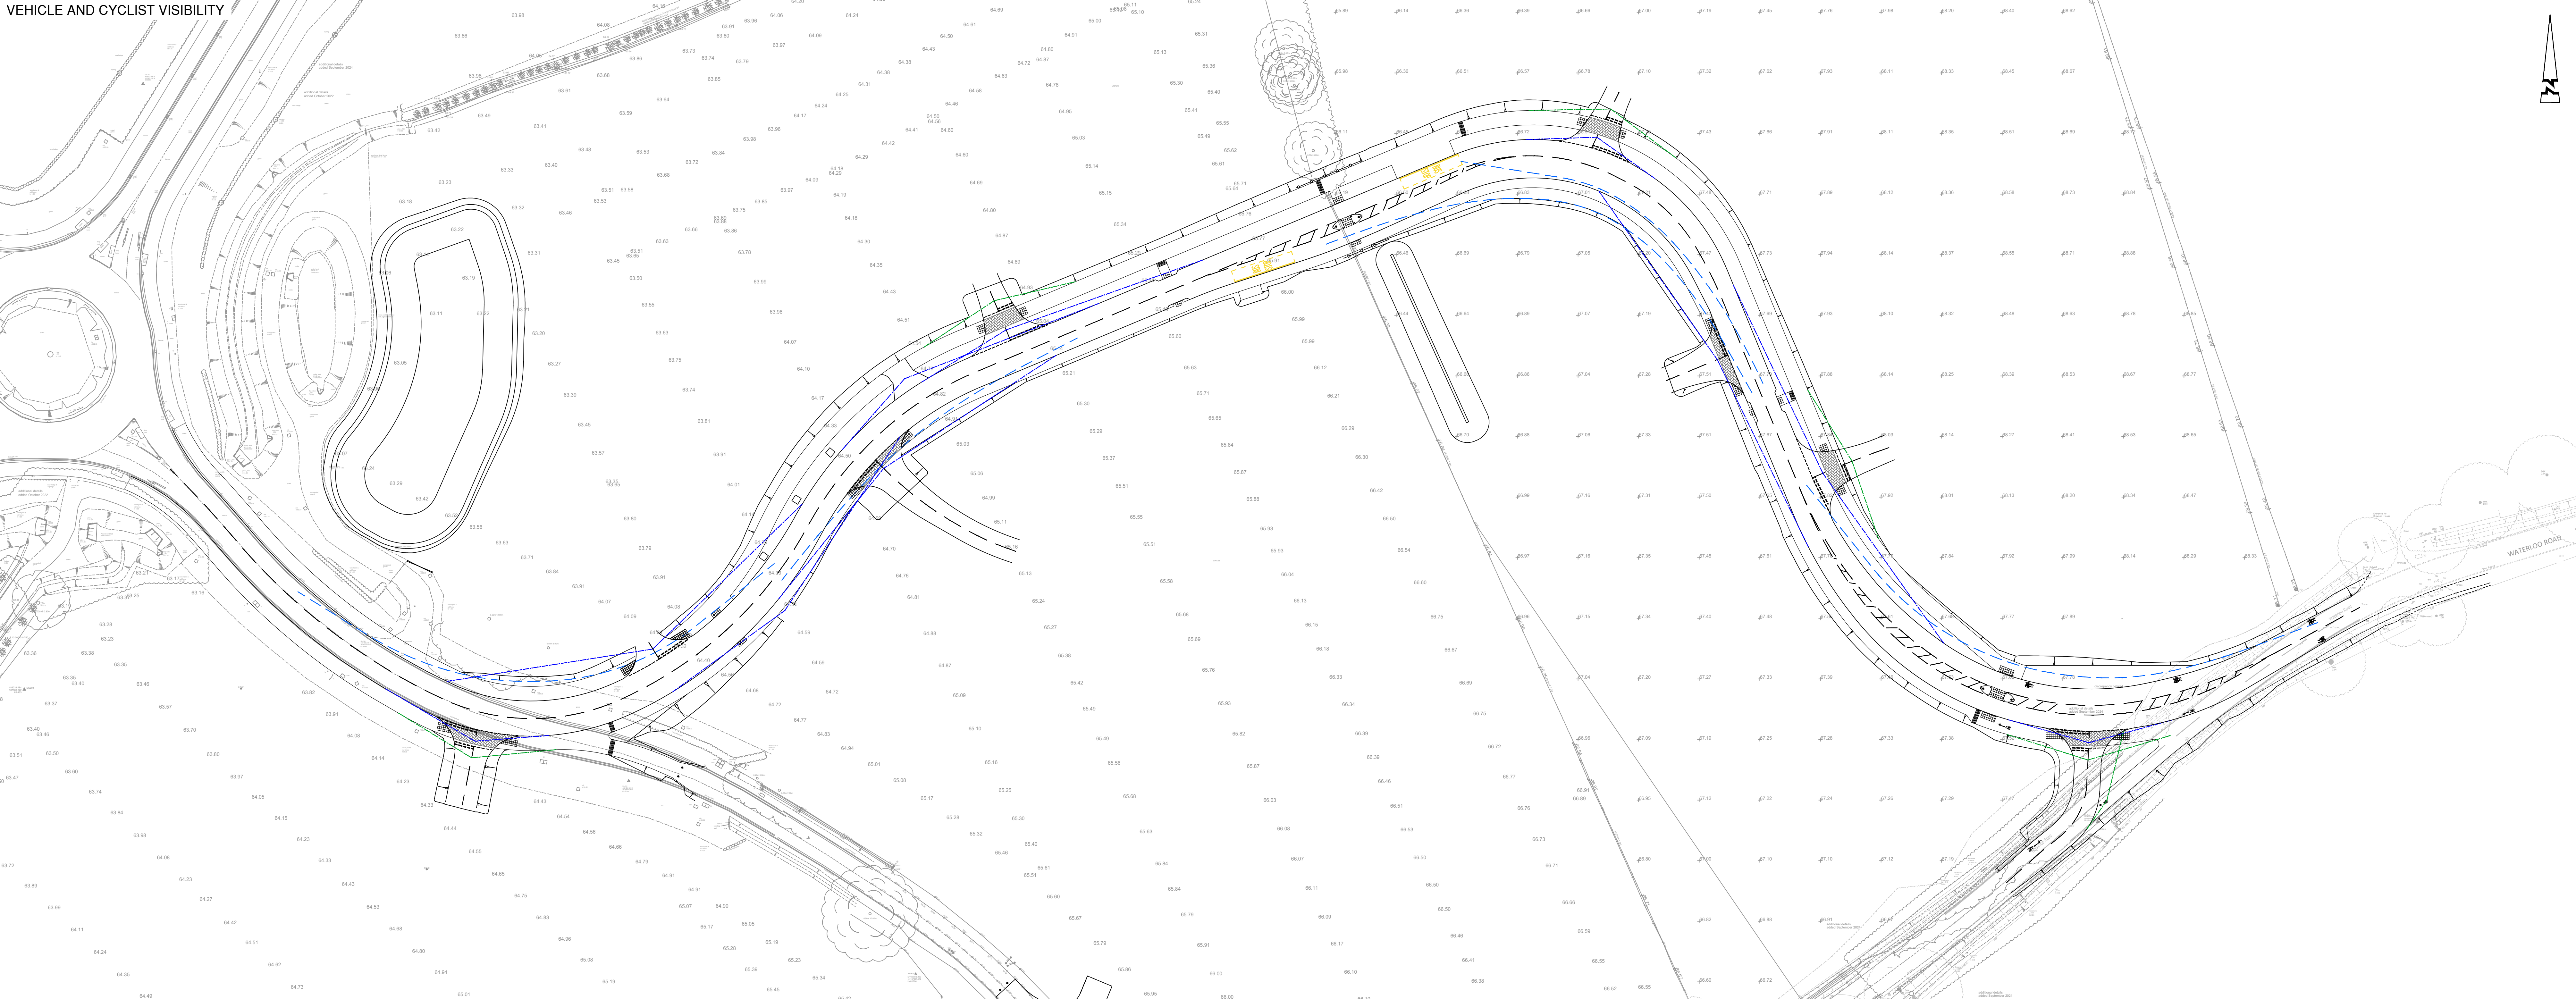

- KEY
- 43m Junction Visibility Splay (30mph, M5)
 - 43m Forward Sight Stopping Distance Visibility Splay (30mph, M5)
 - 17m Cyclist Visibility Splay (20mph, LTN 1/20)
 - 43m Visibility Splay to Pedestrian Crossing Points on Link Road (30mph, M5)
 - 43m Visibility Splay to Pedestrian Crossing Points on Minor Arms (30mph, M5)

PEDESTRIAN VISIBILITY



P7: R3.26	ADDITION OF R10 ACCESS ROUTES	RG	RF
P6: R1.10	KERBLINE AMENDMENTS	RG	RF
P8: R2.24	AMENDED WATERLOO ROAD TIE-IN	RG	RF
P4: R2.26	AMENDED ROAD MARKING	PR	SM
P3: T1.24	BLOCK PAVING AND ROAD ALIGNMENT AMENDMENTS	PR	SM
P2: L1.24	AMENDED BASED ON WOC COMMENTS	PR	SM
P1: R3.24	FIRST ISSUE	PR	SM

AL ABLE LETCHFORD PARTNERSHIP
Consulting Engineers
3 Tealgate, Charnham Park
Hungerford, Berkshire RG17 0YT
www.alpce.co.uk Tel: 01488 684390

Client
**MILLER HOMES
KIER VENTURES
KINGACRE ESTATES LTD.**

Project
**SOUTH WOKINGHAM SDL
R10-R14 LINK ROAD**

Title
VISIBILITY SPLAYS

Scale	Date	Project	Checked
1:500 @ A0	Oct 2024	PR	SM
Drawn by	Reviewed		
A389-LR-106	P7		