


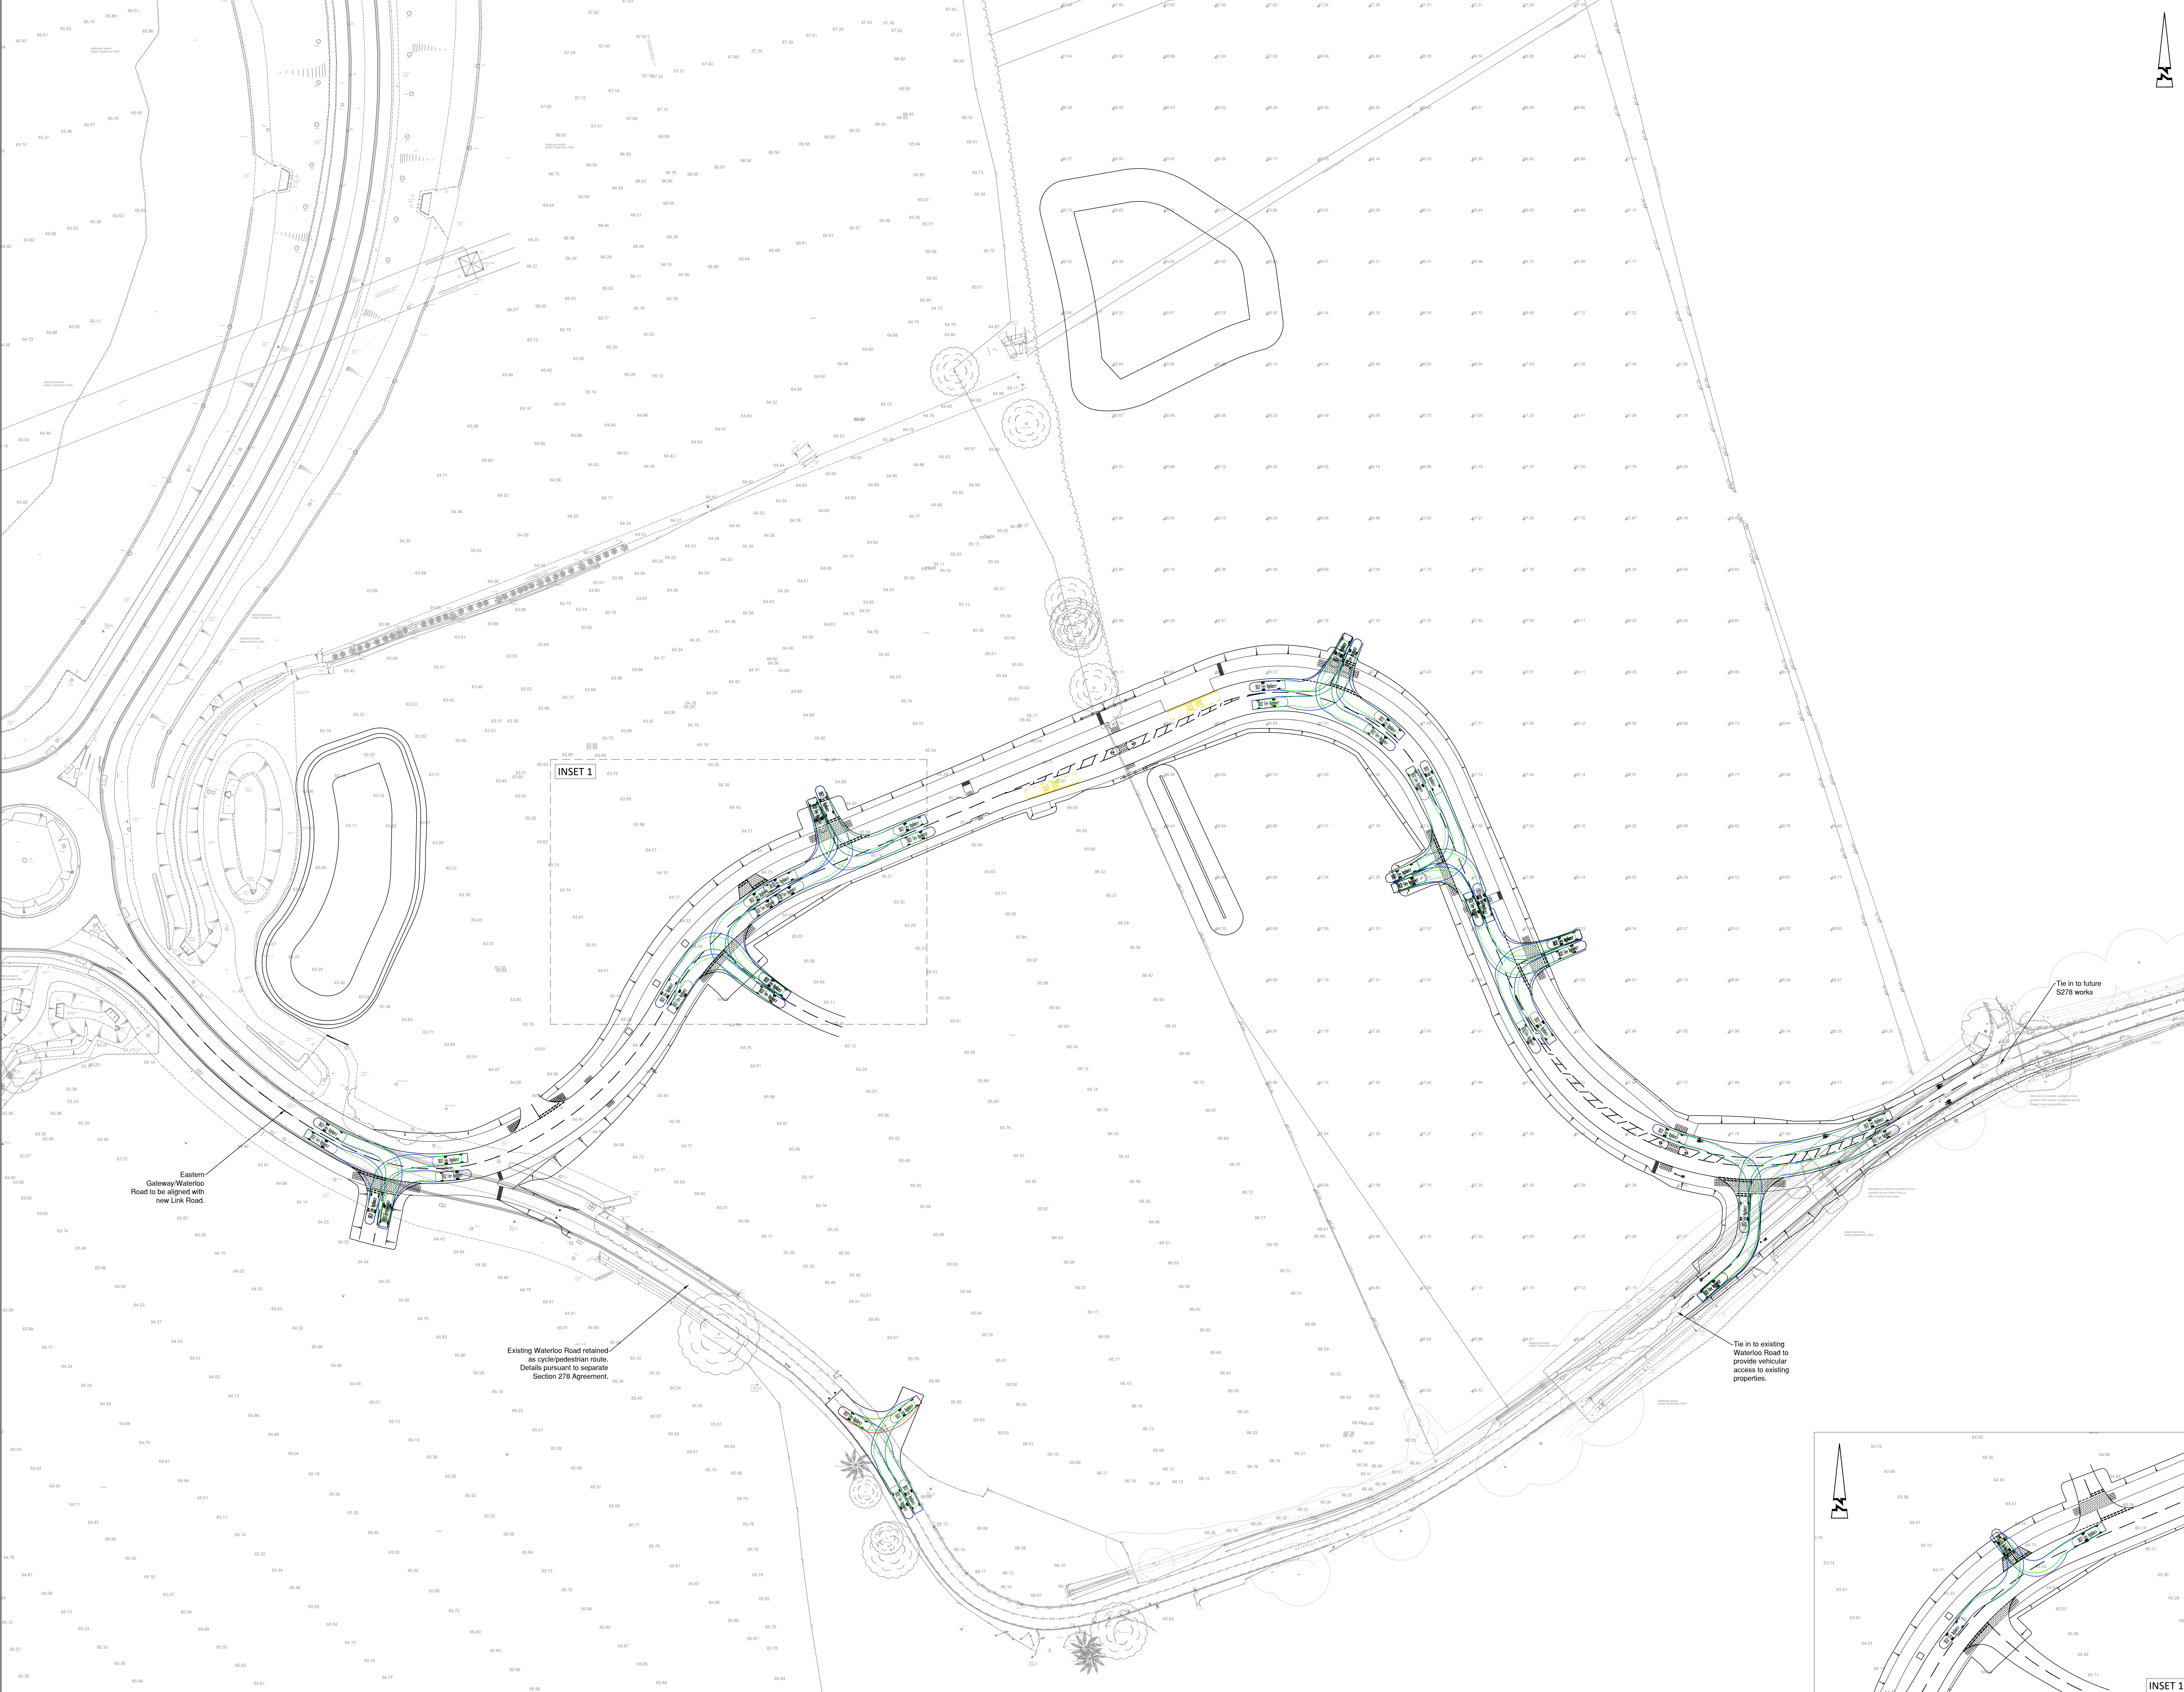

© ABLEY LETCHFORD PARTNERSHIP LTD.  
This drawing should not be reproduced without consent.

GENERAL NOTES:  
1. Do not scale.  
2. Refer to all other Project Drawings and supporting notes.

VEHICLE DIMENSIONS AND SPECIFICATIONS

|   |                                                                                |
|---|--------------------------------------------------------------------------------|
| <p>CB20 Fire Appliance<br/>Overall Length<br/>Overall Width<br/>Overall Body Height<br/>Min. Body Ground Clearance<br/>Max. Track Width<br/>Lock to Lock Time<br/>Kerb to Kerb Turning Radius</p> | <p>8.680m<br/>2.380m<br/>2.452m<br/>0.270m<br/>2.120m<br/>6.00s<br/>7.910m</p> |
|---|--------------------------------------------------------------------------------|

|    |       |                                                |    |     |
|----|-------|------------------------------------------------|----|-----|
| P5 | R3.25 | ADDITION OF R10 ACCESS ROUTES                  | RG | RF  |
| P6 | R1.05 | AMENDED KERBLINE                               | RG | RF  |
| P7 | R2.24 | AMENDED WATERLOO ROAD TIE IN                   | RG | RF  |
| P8 | R3.24 | AMENDED ROAD MARKINGS                          | PR | SM  |
| P9 | R1.34 | BLOCK PAVING AND ROAD ALIGNMENT AMENDMENTS     | PR | SM  |
| P4 | R3.24 | AMENDED VEHICLE TRACKING BASED ON WCC COMMENTS | PR | SM  |
| P3 | R3.24 | AMENDED IN-LINE WITH LATEST LAYOUT             | AS | CS  |
| P2 | R6.05 | EASTERN GATEWAY UPDATED                        | AS | LA  |
| P1 | R9.25 | FIRST ISSUE                                    | JL | KLW |

ABLEY LETCHFORD  
PARTNERSHIP  
Consulting Engineers

3 Tealgate, Charnham Park  
Hungerford, Berkshire RG17 0YT  
www.alpce.co.uk Tel: 01488 684390

Client  
**MILLER HOME  
KIER VENTURES  
KINGACRE ESTATES LTD.**

Project  
**SOUTH WOKINGHAM SDL  
R10-R14 LINK ROAD**

Title  
**FIRE TENDER SWEEP PATHS**

Status

|                         |                |               |                |
|-------------------------|----------------|---------------|----------------|
| Scale<br>1:500 @ A0     | Date<br>JUN 23 | Project<br>AS | Checked<br>KLW |
| Drawn by<br>A389-LR-112 | Revised        | Revised       | P9             |

