


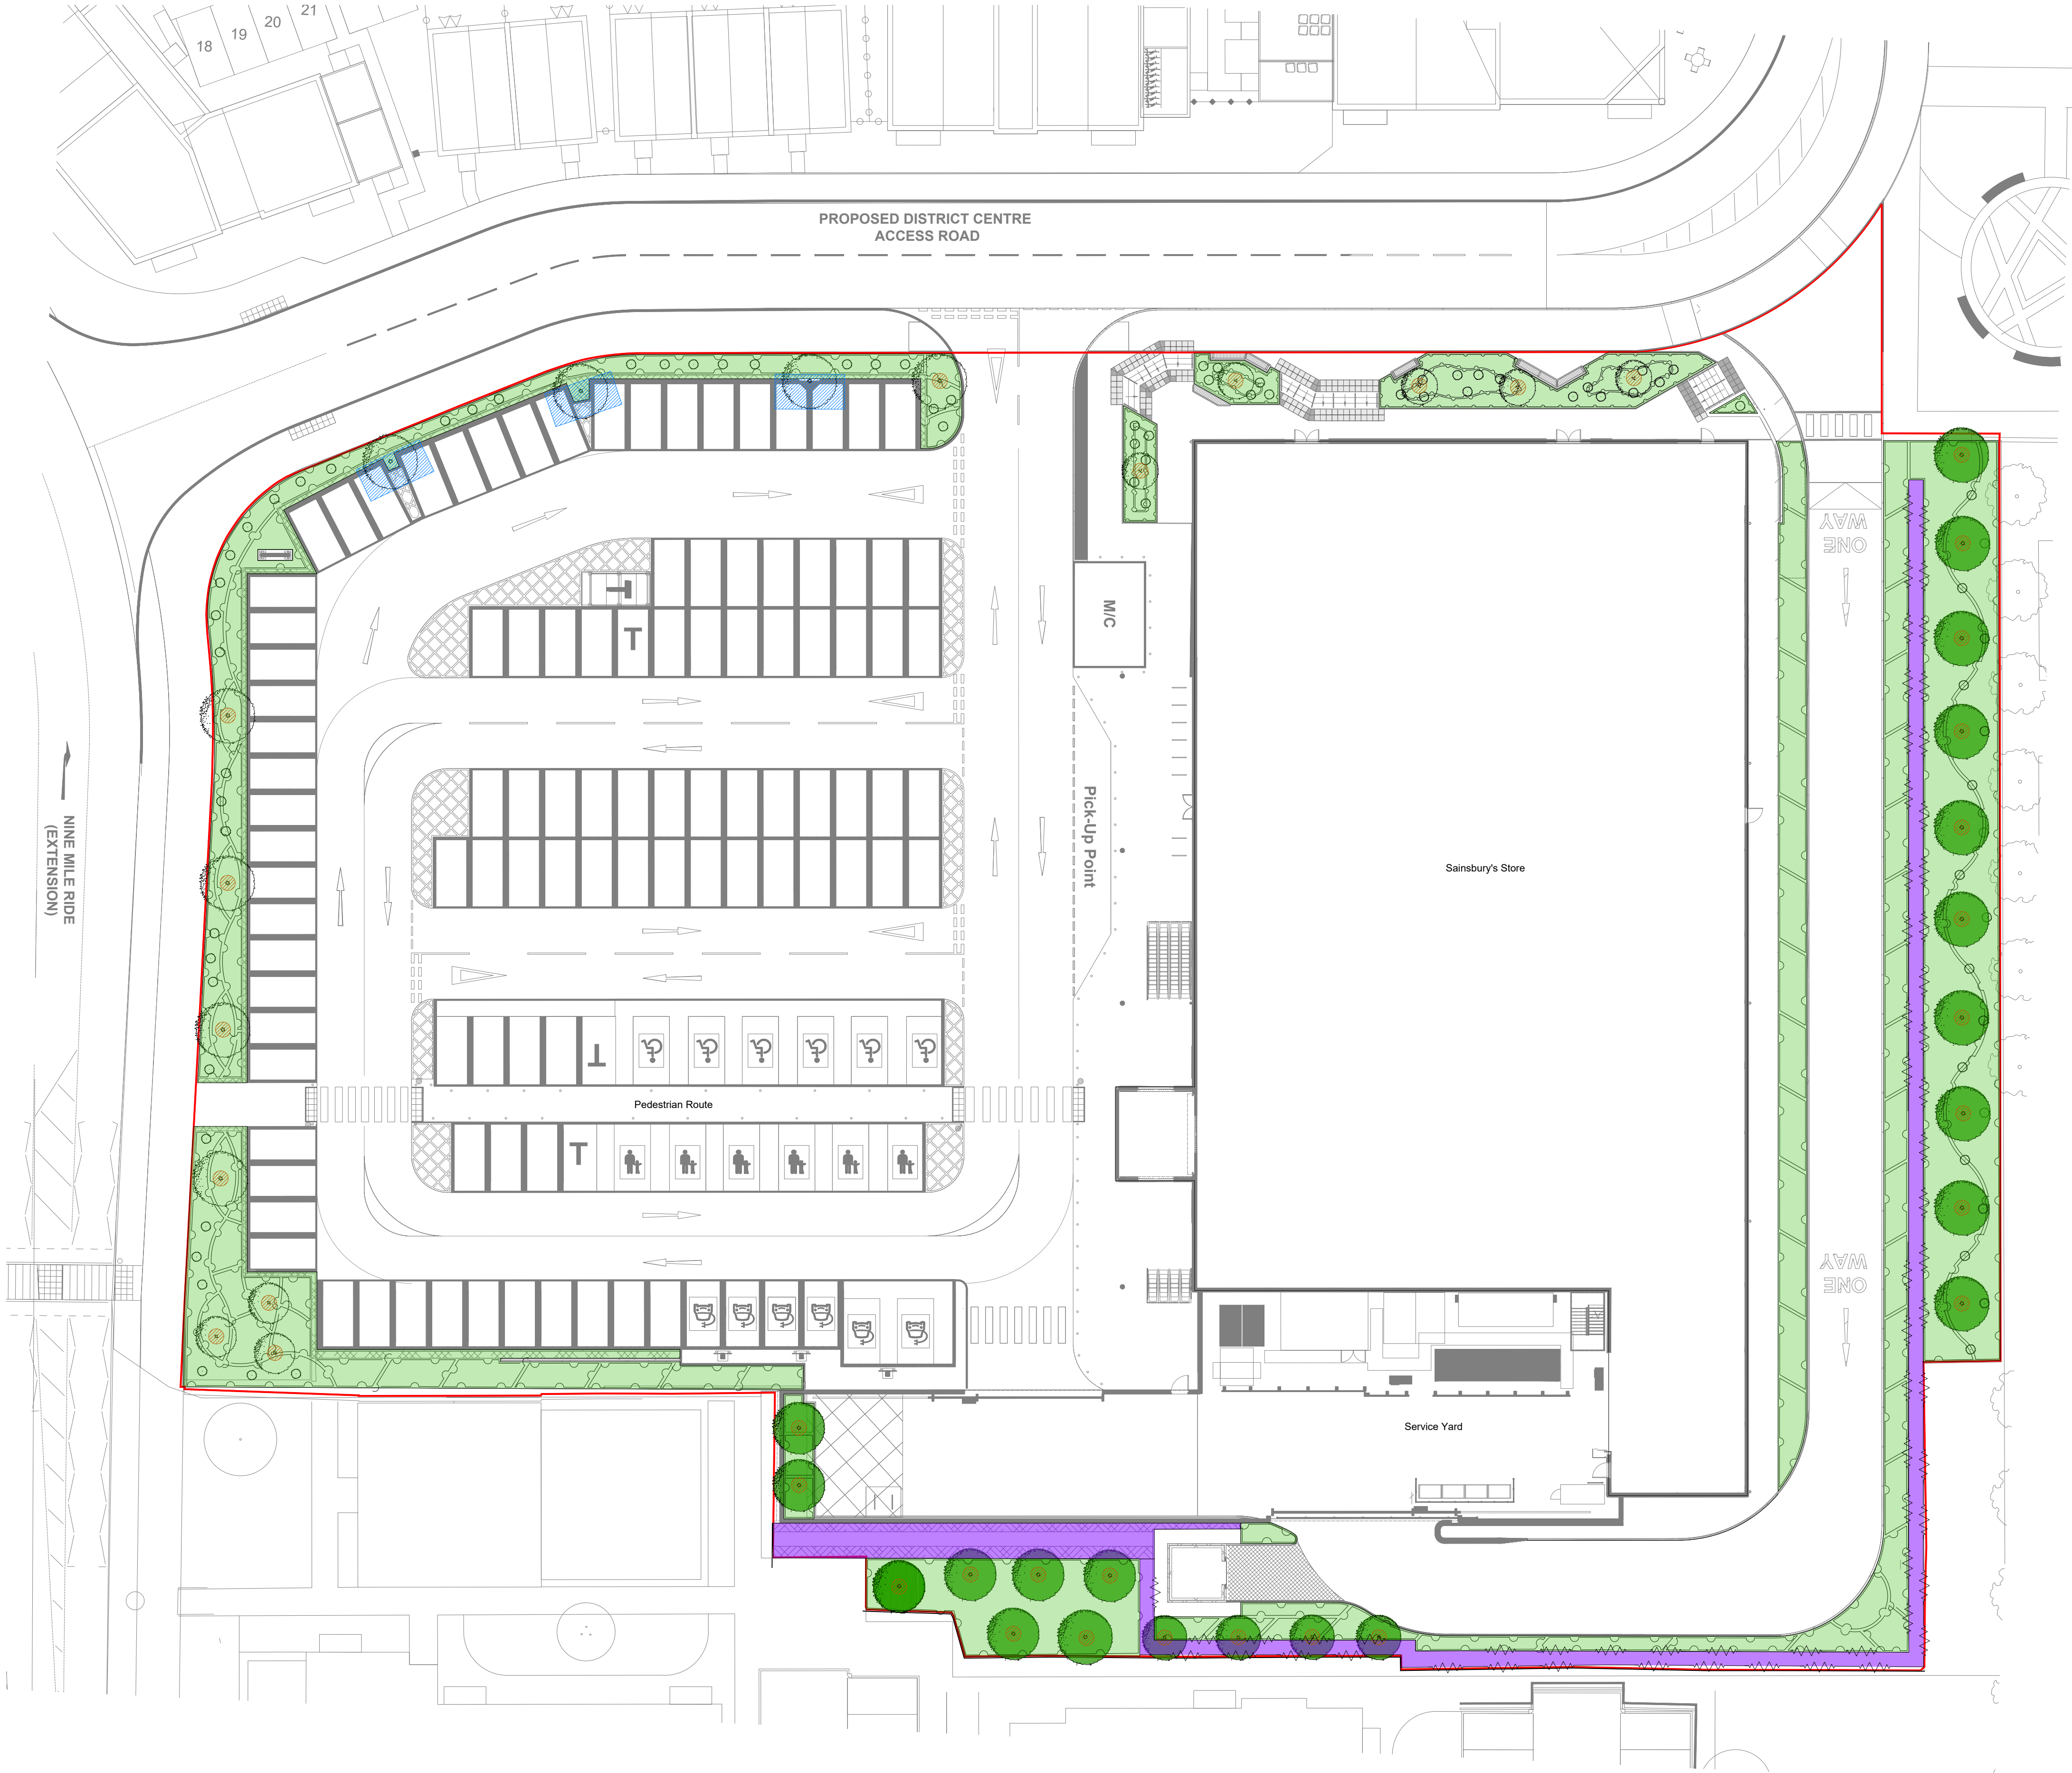

LEGEND

- NATIVE HEDGE MIX PLANTING AREAS**
MINIMUM 300MM DEPTH TOPSOIL TO Q28.
- ORNAMENTAL SHRUB AND HERBACEOUS PLANTING AREAS**
MINIMUM 300MM DEPTH TOPSOIL TO Q28.
- TREE PIT IN SOFT LANDSCAPE**
TREE PIT TO Q31/50S.
REFER TO TREE PIT DETAIL TP1 FOR DOUBLE STAKED TREES AND TP2 FOR UNDER GROUND GUYED TREES ON TYPICAL SOFT LANDSCAPING DETAILS (J241270-GCL-ZZ-ZZ-D-L-0400).
- TREE PIT UNDERGROUND CELL SYSTEM**
TREE PIT TO Q31/50SA. IMPORTED SOILS TO Q28/330 & Q28/330A.
REFER TO TREE PIT IN HARD LANDSCAPE DETAIL (J241270-GCL-ZZ-ZZ-D-L-0401) FOR FURTHER DETAIL.

NOTES:

- 1.0 DRAWING INFORMATION**
- 1.1 DRAWING BASED ON DRAWING GROUND CONTROL J241270-GCL-ZZ-ZZ-D-L-0200-SOFT LANDSCAPE PROPOSALS PLAN.
- 1.2 DRAWING TO BE READ IN CONJUNCTION WITH THE FOLLOWING GC PROFESSIONAL SERVICES DESIGN DRAWINGS AND DOCUMENTS:
- J241270-GCL-ZZ-ZZ-D-L-0200-SOFT LANDSCAPE PROPOSALS PLAN
 - J241270-GCL-ZZ-ZZ-D-L-0400-TYPICAL SOFT LANDSCAPING DETAILS
 - J241270-GCL-ZZ-ZZ-D-L-0401-TREE PIT IN HARD LANDSCAPE DETAIL
 - J241270-GCL-ZZ-ZZ-T-L-0600-NBS LANDSCAPE SPECIFICATION
 - J241270-GCL-ZZ-ZZ-T-L-0800-DESIGNER'S RISK ASSESSMENT

C01	Tender Issue	20/01/2025	AN	CC
P01	1st Issue	23/12/2024	MK	CC
Rev	Changes	Date	DR by	AP by



Ground Control Ltd., Kingfisher House, Radford Way, Billericay, Essex, CM12 0EQ
T: 01277 650 697 E: info@ground-control.co.uk www.ground-control.co.uk

Client

BASE BUILD SERVICES LTD

Project (Address)

SAINSBURY'S ARBORFIELD
NINE MILE EXT, READING, RG2 9GB

Drawing title

TOPSOIL DEPTHS PLAN

Drawing No.	J241270-GCL-ZZ-ZZ-D-L-0101	RBA Stage	4	Status	-	Rev	C01
GC Project ID	J241270	Issue status					
Scale(s)	1:250 @ A1	1st Issue Date	23/12/2024	Drawn by	MK	Checked by	CC

- Notes:
- © This drawing is the copyright of Ground Control Ltd and cannot be reproduced in any form without express consent of the company.
 - Do not scale off this drawing. All written dimensions are to be checked on site prior to commencing works.
 - All discrepancies, errors or omissions are to be reported for clarification before proceeding.

Topsoil Depths Plan SCALE: 1:250 @ A1

0 1 2 3 4 5 m 10 15 20

