


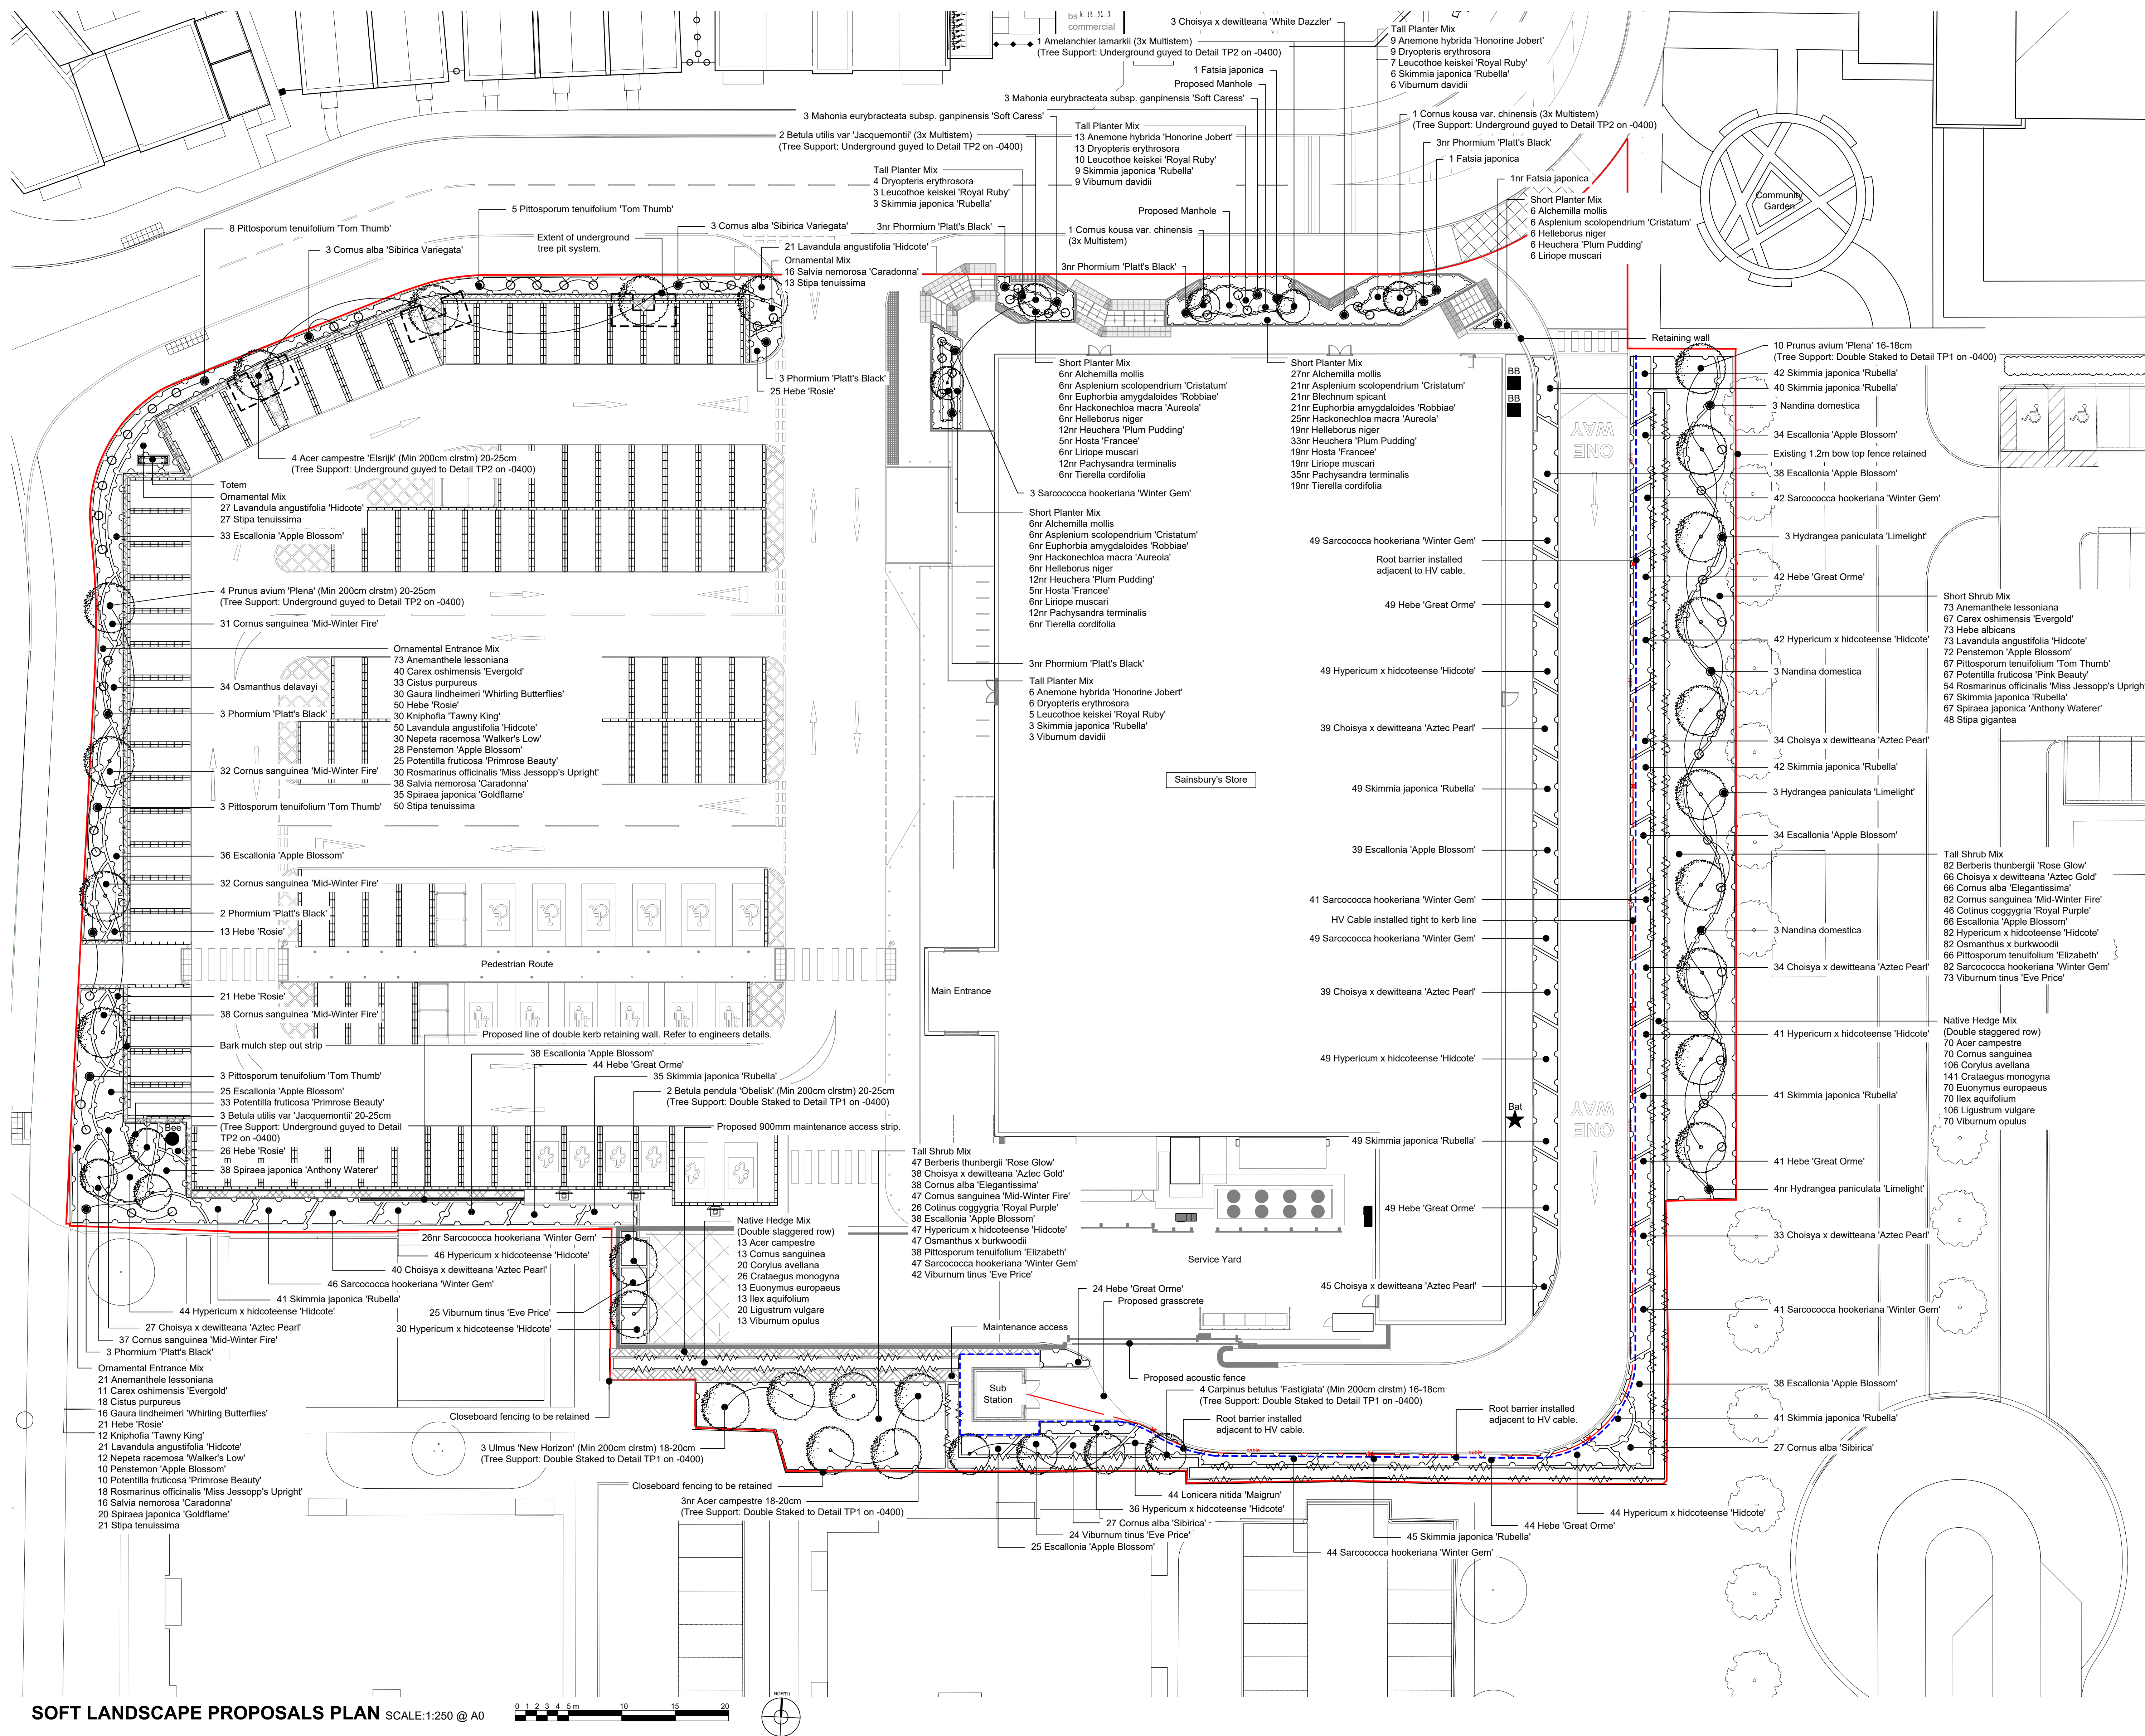

SOFT LANDSCAPE PROPOSALS PLAN SCALE:1:250 @ A0

PLANTING SCHEDULE

Herbaceous						
Name	Height	Centres	Root	Cntr	Qty	
Alchemilla mollis		0.400	C	2L	45	
Anemranthe lessoniana	20-30cm	0.450	C	3L	167	
Anemone hybrida 'Honorable Jobert'		0.450	C	2L	28	
Asplenium scolopendrium 'Cristatum'	10-20cm	0.400	C	2L	39	
Blechnum spicant	10-20cm	0.400	C	2L	21	
Carex oshimensis 'Evergold'		0.450	C	2L	118	
Dryopteris erythrosora	20-30cm	0.400	C	3L	32	
Euphorbia amygdaloides 'Robbiae'	10-20cm	0.400	C	2L	33	
Gaura lindheimeri 'Whirling Butterflies'		0.400	C	2L	46	
Hackonechloa macro 'Aureola'	20-30cm	0.400	C	2L	40	
Hebebonus niger		0.400	C	2L	37	
Heuchera 'Plum Pudding'	10-20cm	0.400	C	2L	63	
Hosta 'Francee'		0.400	C	2L	29	
Kniphofia 'Tawny King'	20-30cm	0.450	C	3L	42	
Liriope muscari	10-20cm	0.400	C	2L	37	
Nepeta racemosa 'Walker's Low'		0.450	C	3L	42	
Penstemon 'Apple Blossom'		0.400	C	2L	110	
Salvia nemorosa 'Caradonna'		0.400	C	2L	70	
Slipa gigantea	20-30cm	0.500	C	3L	48	
Slipa tenuissima	20-30cm	0.450	C	3L	111	
Tierella cordifolia		0.400	C	2L	31	
						1189
Native Hedge Mix						
Name	Height	Centres	Root	Cntr	Qty	
Acer campestre	60-80cm	0.400	BR		83	
Cornus sanguinea	60-80cm	0.400	BR		83	
Corylus avellana	60-80cm	0.400	BR		126	
Crataegus monogyna	60-80cm	0.400	BR		167	
Eunonymus europaeus	60-80cm	0.400	BR		83	
Ilex aquifolium	40-60cm	0.400	C	2L	83	
Ligustrum vulgare	60-80cm	0.400	BR		126	
Viburnum opulus	60-80cm	0.400	BR		83	
						834
Shrub						
Name	Height	Centres	Root	Cntr	Qty	
Berberis thunbergii 'Rose Glow'	30-40cm	0.450	C	3L	129	
Choisyia x dewitteana 'Aztec Gold'	40-60cm	0.500	C	3L	104	
Choisyia x dewitteana 'Aztec Pearl'	40-60cm	0.500	C	3L	291	
Cistus purpureus	30-40cm	0.450	C	3L	51	
Cornus alba 'Elegantissima'	40-60cm	0.500	C	3L	104	
Cornus alba 'Sibirica'	40-60cm	0.500	C	3L	54	
Cornus sanguinea 'Mid-Winter Fire'	40-60cm	0.450	C	3L	299	
Cotinus coggygia 'Royal Purple'	40-60cm	0.600	C	3L	72	
Escallonia 'Apple Blossom'	40-60cm	0.500	C	3L	444	
Hebe albicans	20-30cm	0.450	C	3L	73	
Hebe 'Great Orme'	30-40cm	0.450	C	3L	293	
Hebe 'Rosei'	20-30cm	0.450	C	3L	156	
Hypericum x hidcotense 'Hidcote'	30-40cm	0.450	C	3L	510	
Lavandula angustifolia 'Hidcote'	25-30cm	0.450	C	3L	192	
Leucothoe keiskei 'Royal Ruby'	30-40cm	0.450	C	3L	25	
Lonicera nitida 'Maignun'	30-40cm	0.450	C	3L	44	
Osmanthus delavayi	40-60cm	0.500	C	3L	34	
Osmanthus x burkwoodii	40-60cm	0.450	C	3L	129	
Pachysandra terminalis	10-20cm	0.400	C	2L	59	
Pittosporum tenuifolium 'Elizabeth'	40-60cm	0.500	C	3L	104	
Pittosporum tenuifolium 'Tom Thumb'	30-40cm	0.450	C	3L	67	
Potentilla fruticosa 'Pink Beauty'	30-40cm	0.450	C	3L	67	
Potentilla fruticosa 'Primrose Beauty'	30-40cm	0.450	C	3L	68	
Rosmarinus officinalis 'Miss Jessopp's Upright'	30-40cm	0.500	C	3L	102	
Sarcococca hookeriana 'Winter Gem'	30-40cm	0.450	C	3L	467	
Skimmia japonica 'Rubella'	30-40cm	0.450	C	3L	513	
Spiraea japonica 'Anthony Waterer'	30-40cm	0.450	C	3L	105	
Spiraea japonica 'Goldflame'	30-40cm	0.450	C	3L	55	
Viburnum davidii	30-40cm	0.450	C	3L	18	
Viburnum tinus 'Eve Price'	40-60cm	0.500	C	3L	164	
						4793
Specimen Shrub						
Name	Height	Centres	Root	Cntr	Qty	
Choisyia x dewitteana 'White Dazzler'	50-60cm	0.000	C	10L	3	
Cornus alba 'Sibirica Variegata'	60-80cm	0.000	C	10L	6	
Fatsia japonica	80-100cm	0.000	C	10L	3	
Hydrangea paniculata 'Limelight'	60-80cm	0.000	C	10L	10	
Mahonia eurybracteata subsp. ganpinensis 'Soft Caress'	60-80cm	0.000	C	10L	6	
Nandina domestica	60-90cm	0.000	C	10L	9	
Phormium 'Platt's Black'	80-100cm	0.000	C	10L	23	
Pittosporum tenuifolium 'Tom Thumb'	60-80cm	0.000	C	10L	19	
Sarcococca hookeriana 'Winter Gem'	50-60cm	0.000	C	15L	3	
						82
Tree						
Name	Height	Girth	Clr Stem	Root	Qty	
Acer campestre	450-500cm	18-20cm		RB	3	
Acer campestre 'Elsrijk' (Min 200cm clrstm)	500-550cm	20-25cm	Min 200cm	RB	4	
Amelanchier lamarkii (3x Multistem)	350-450cm			RB	1	
Betula pendula 'Obelisk' (Min 200cm clrstm)	500-550cm	20-25cm	Min 200cm	RB	2	
Betula utilis var 'Jacquemontii'	500-550cm	20-25cm		RB	3	
Betula utilis var 'Jacquemontii' (3x Multistem)	350-450cm			RB	2	
Carpinus betulus 'Fastigiata' (Min 200cm clrstm)	350-400cm	16-18cm	Min 200cm	RB	4	
Cornus kousa var. chinensis (3x Multistem)	350-450cm			RB	2	
Prunus avium 'Plena'	350-450cm	16-18cm		RB	10	
Prunus avium 'Plena' (Min 200cm clrstm)	500-550cm	20-25cm	Min 200cm	RB	4	
Ulmus 'New Horizon' (Min 200cm clrstm)	450-500cm	18-20cm	Min 200cm	RB	3	
						38
						6936

LEGEND

- SITE RED LINE BOUNDARY
- EXTERNAL PLANTING & Q28 MULCH SYSTEM
- PROPOSED TREE IN SOFT LANDSCAPE
- Q28
- ORNAMENTAL SHRUB PLANTING
- Q31
- SPECIMEN SHRUB PLANTING
- Q31
- NATIVE HEDGE
- Q31
- BARK MULCH/ BARK MULCH RINGS
- Q28/35 & Q28/45
- TREE ROOT BARRIER
- Q21/10
- EXTENT OF UNDERGROUND TREE PIT
- Q21/10/2A
- Q40 BARRIERS/ GUARDRAILS
- WOODEN KNEE RAIL FENCING
- Q40
- Q28 SITE/ STREET FURNITURE/ EQUIPMENT
- TREE NOTE
- Q28/30/8
- BUILDING MOUNTED BIRD BOX
- Q28/30/4
- BUILDING MOUNTED BAT BOX
- Q28/30/30

NOTES

- DRAWING INFORMATION
- DRAWING BASED ON:
J241270-GCL-ZZ-ZZ-D-L-0000 - PUBLIC REALM GENERAL ARRANGEMENT PLAN
J241270-GCL-ZZ-ZZ-D-L-0011 - TOPSOIL DEPTHS PLAN
J241270-GCL-ZZ-ZZ-D-L-0400 - SOFT LANDSCAPE DETAILS
J241270-GCL-ZZ-ZZ-L-0001 - SOFT LANDSCAPE MANAGEMENT & MAINTENANCE PLAN
J241270-GCL-ZZ-ZZ-L-0800 - DESIGNER'S RISK ASSESSMENT
- HARD LANDSCAPE WORKS EXCLUDING PUBLIC REALM SEATING AREA AND BOUNDARY TREATMENTS ARE SPECIFIED BY OTHERS.

BASE BUILD SERVICES LTD

Project Address

SAINSBURY'S ARBORFIELD
NINE MILE EXT, READING, RG2 9GB

Drawing title

SOFT LANDSCAPE PROPOSALS PLAN

Drawn by	Check by	Scale	Revised	By	CC
J241270-GCL-ZZ-ZZ-D-L-0000		4			C02
Drawn by	Check by	Scale	Revised	By	CC
J241270					
1:250 @ A0	23/12/2024	NK			

- Notes:
- This drawing is the copyright of Ground Control Ltd and cannot be reproduced in any form without express consent of the company.
 - Do not scale off this drawing. All written dimensions are to be checked on site prior to commencing work.
 - All discrepancies, errors or omissions are to be reported for clarification before proceeding.