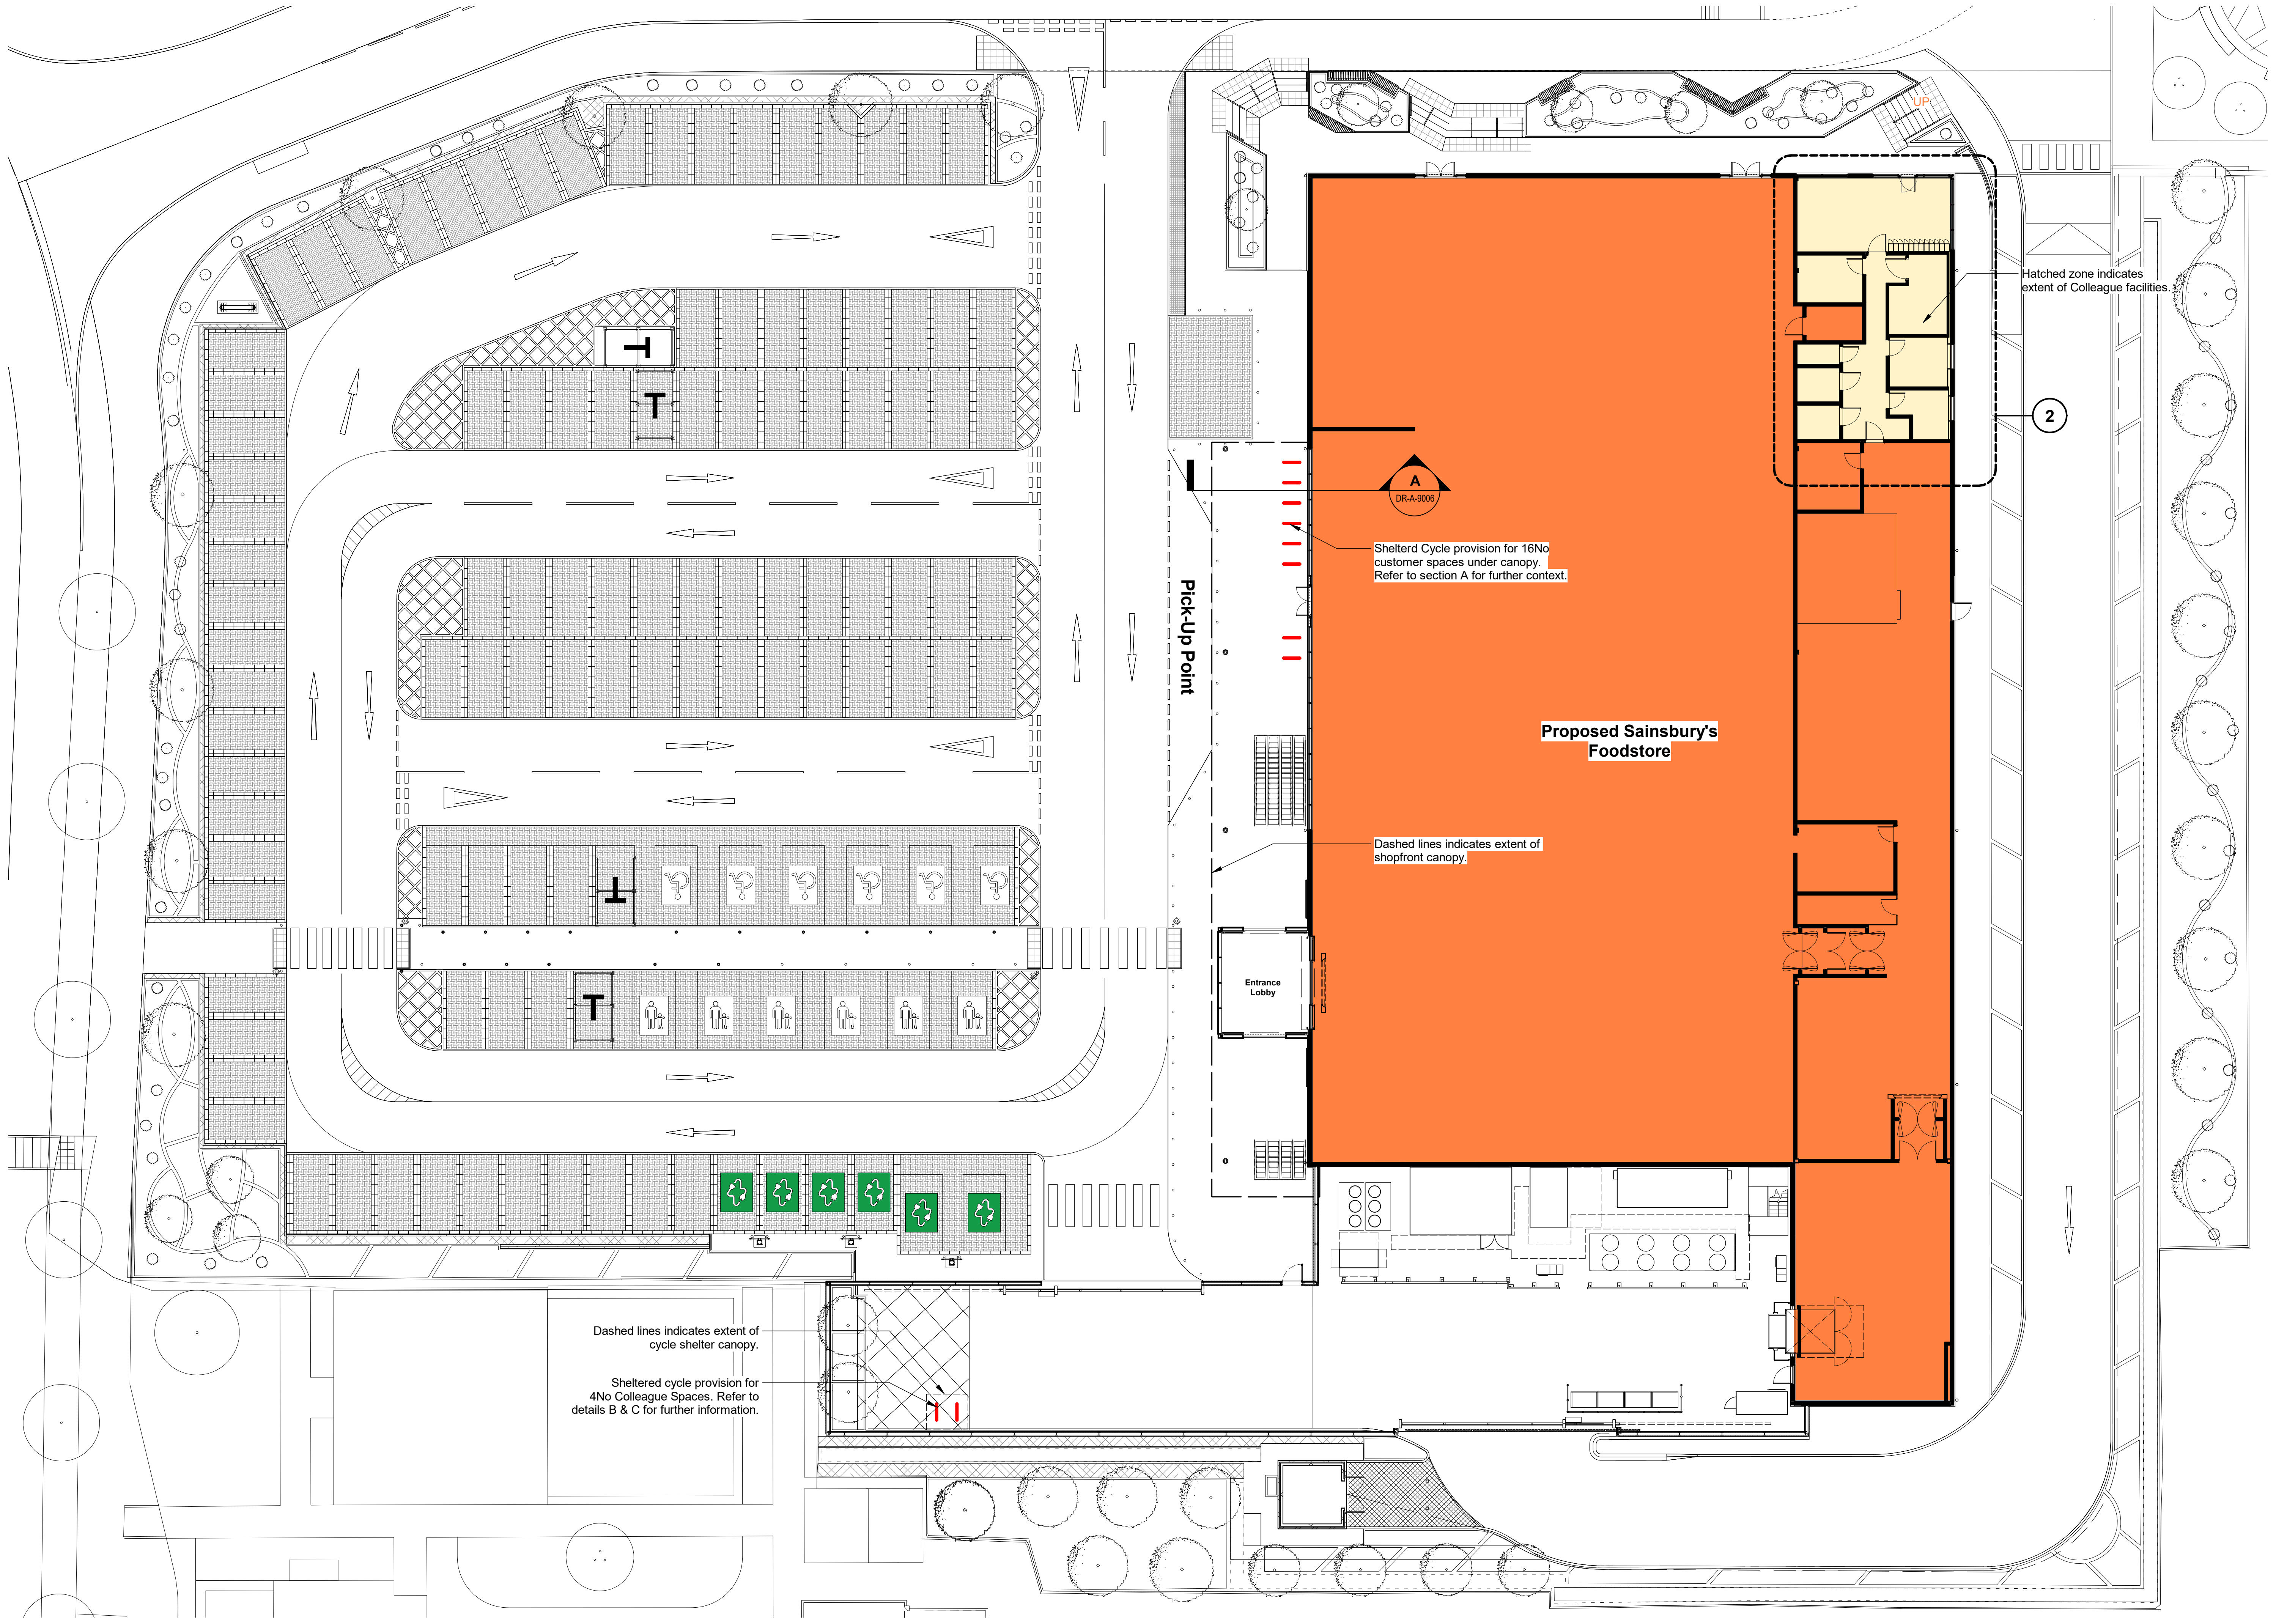

Shelterd Cycle provision for 16No customer spaces under canopy. Refer to section A for further context.

Dashed lines indicates extent of shopfront canopy.

Hatched zone indicates extent of Colleague facilities.

Dashed lines indicates extent of cycle shelter canopy.

Sheltered cycle provision for 4No Colleague Spaces. Refer to details B & C for further information.

## ① Proposed Cycle Location Site Plan.

1 : 200

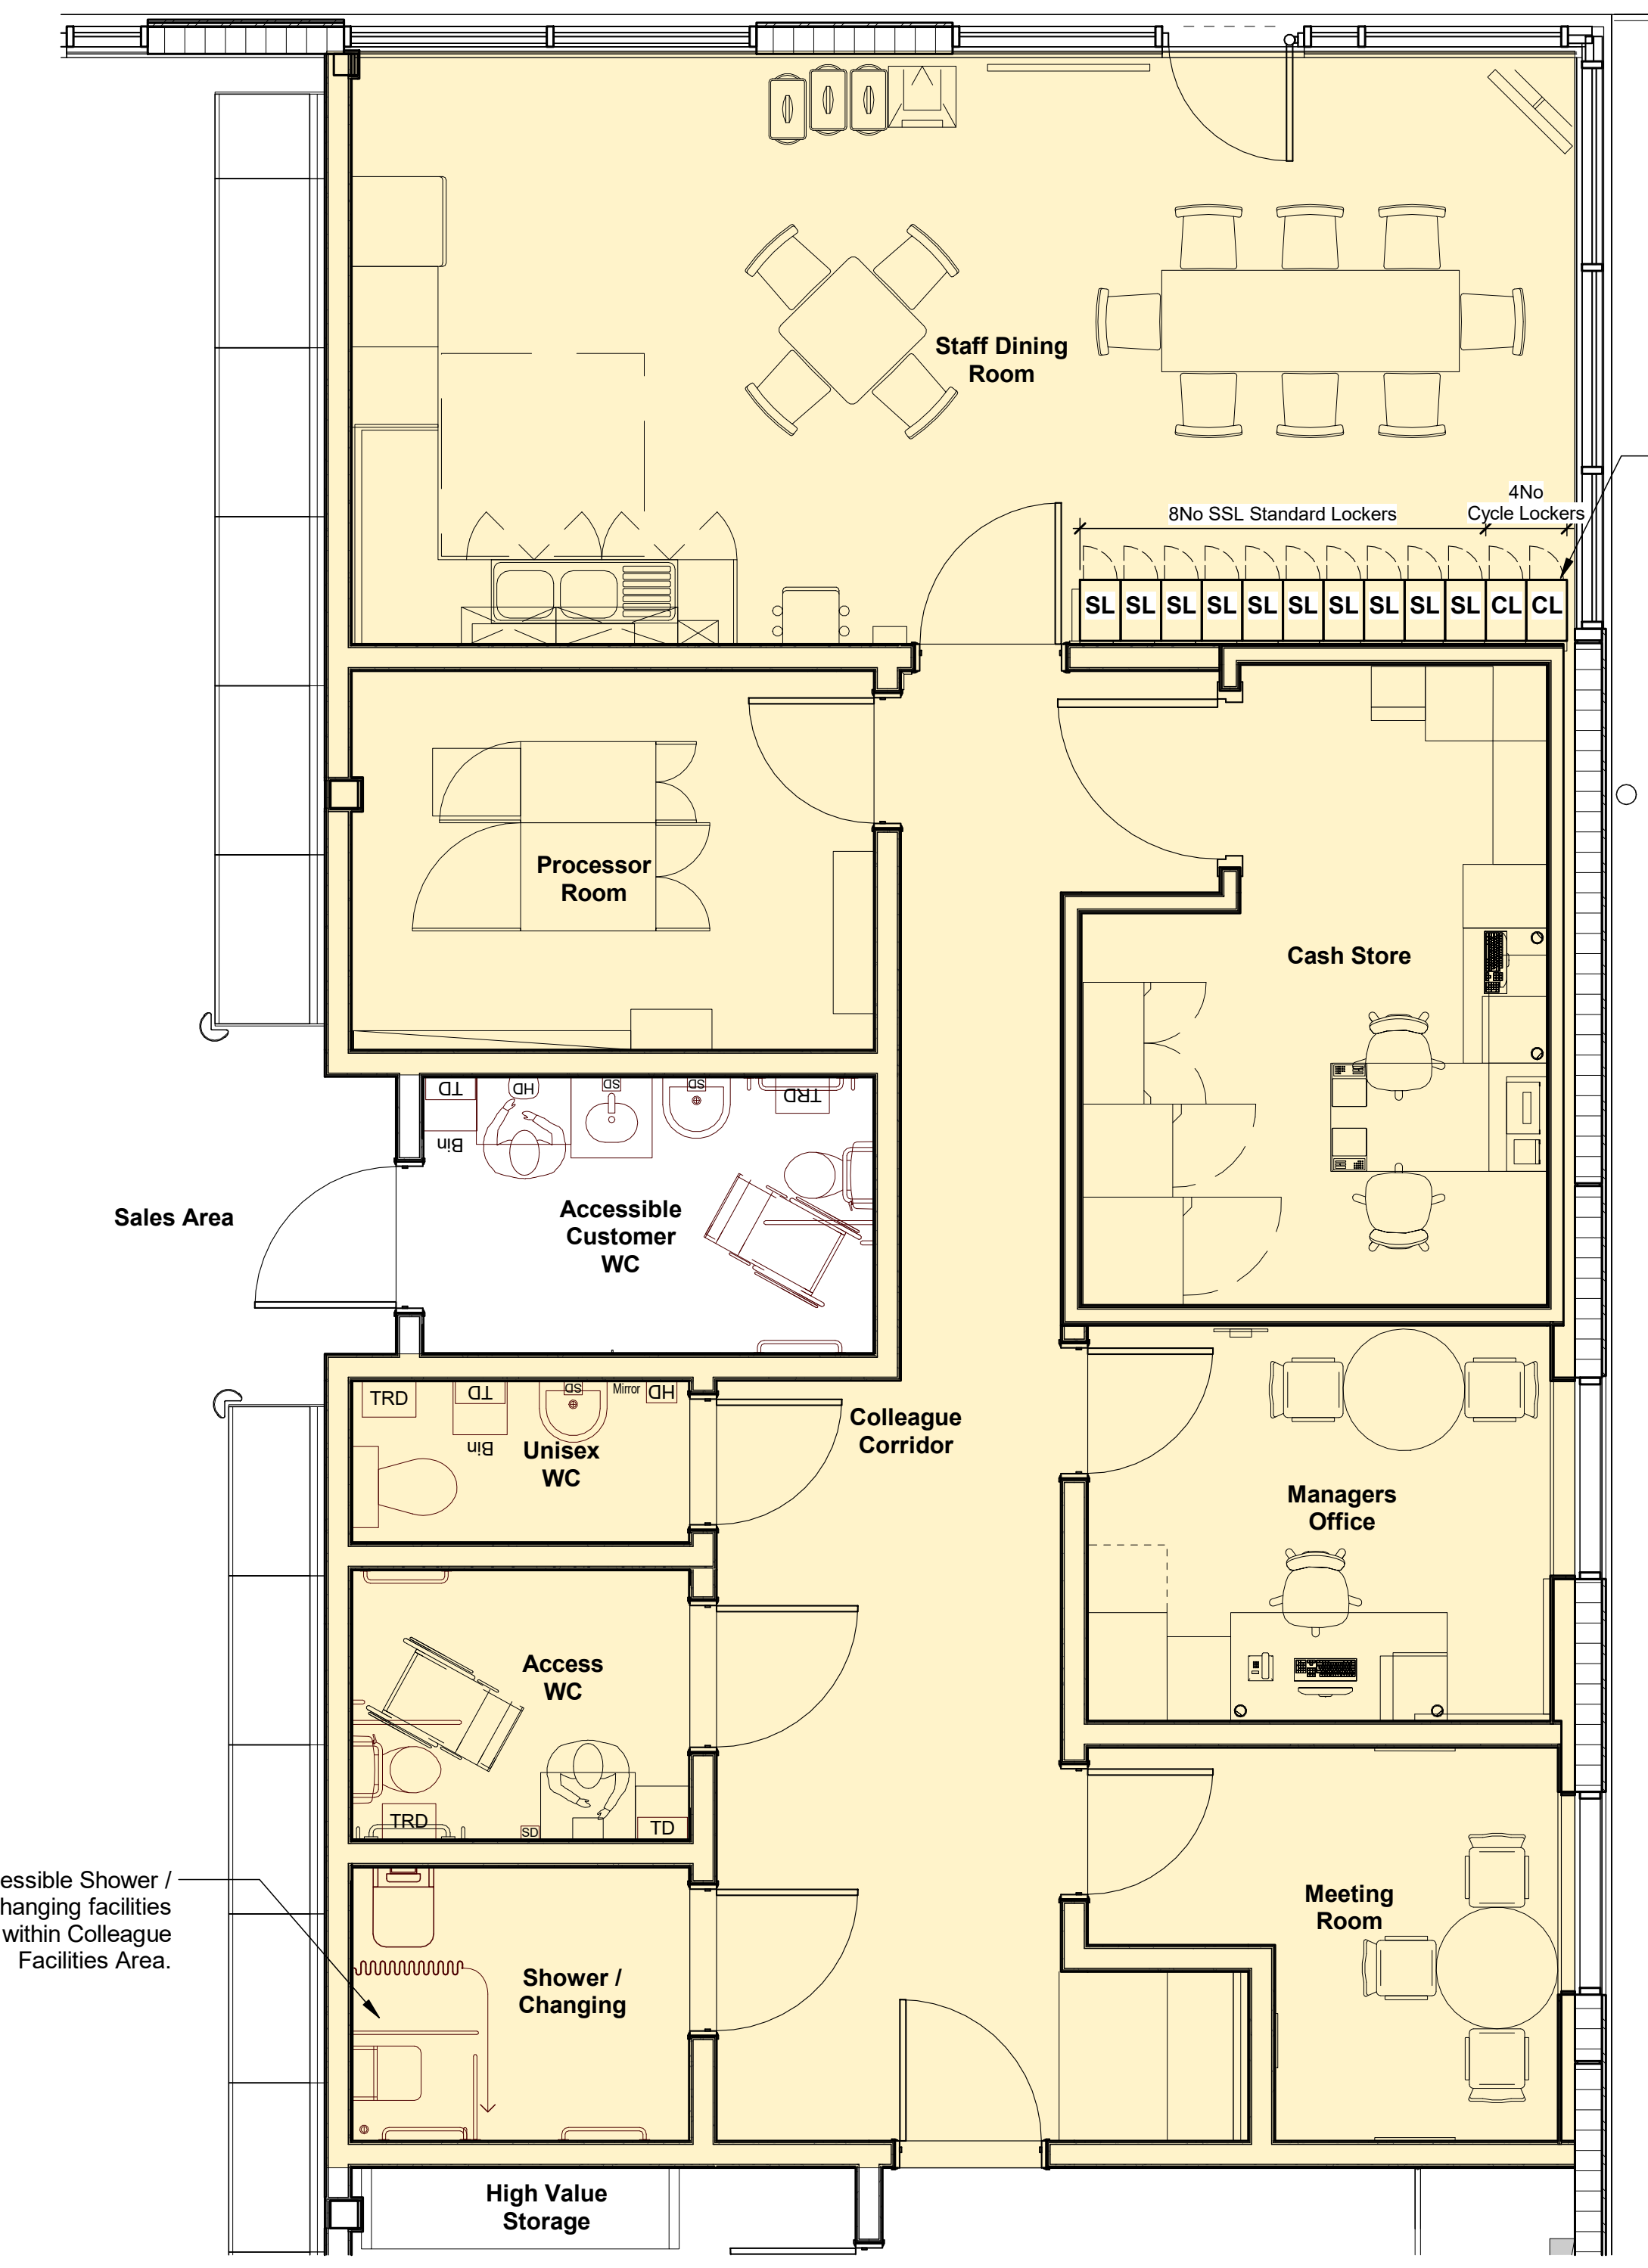

Provision for 4No cycle lockers within staff dining room. 2 Tier Locker.

Accessible Shower / Changing facilities within Colleague Facilities Area.

## ② Accessible Amenities Detail Plan

1 : 50

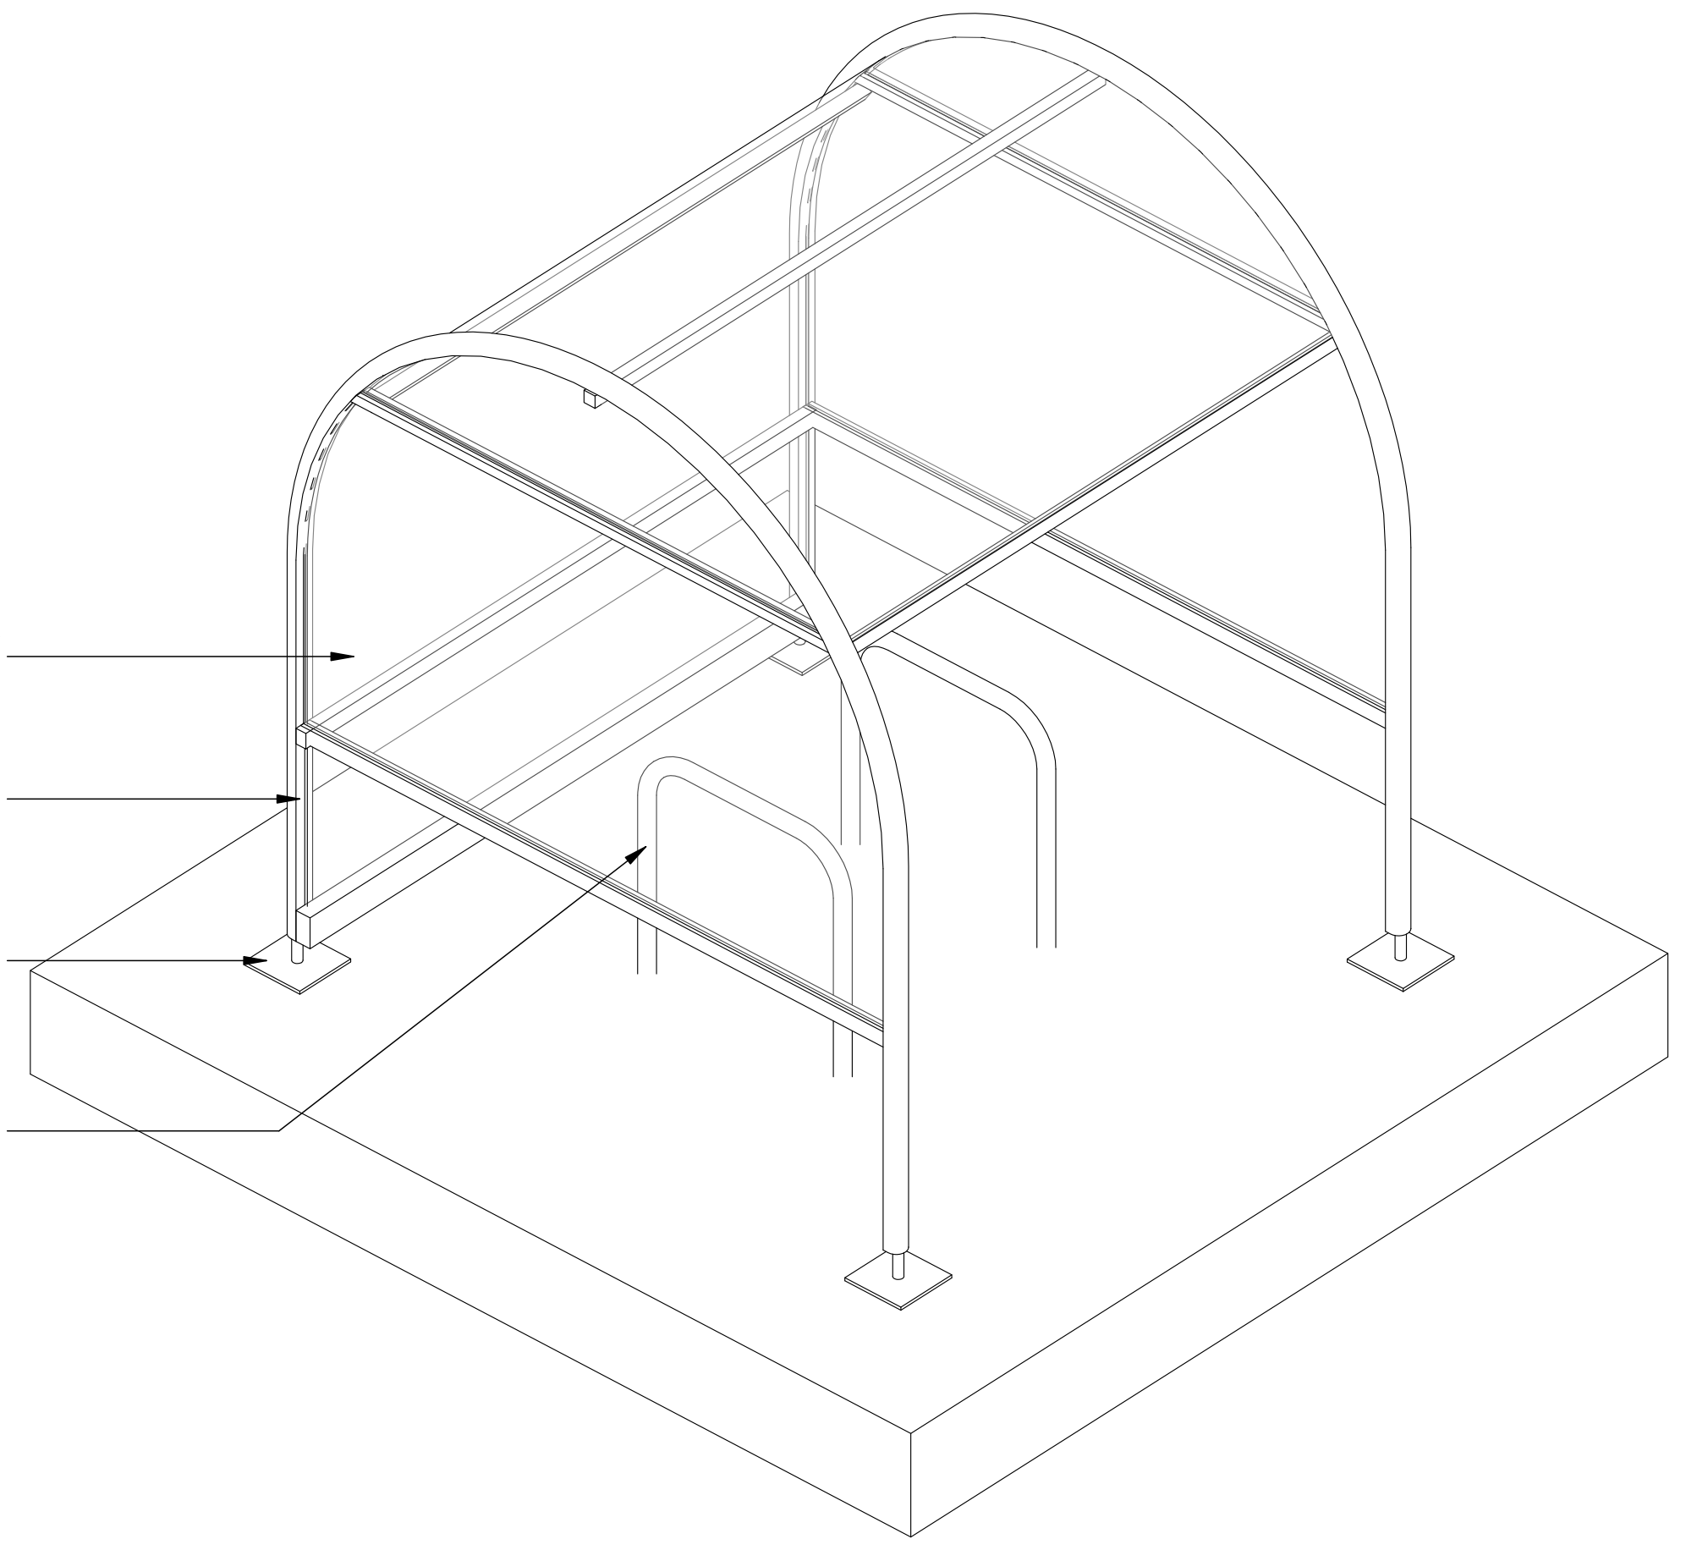

Clear UV Protected high quality 3mm Polycarbonate sheets.

Anodised Aluminium frame. (Can be powder coated to any RAL colour where required to match site trolley shelters finish).

Adjustable feet for levelling.

2No Sheffield Cycle hoops.

## Ⓑ Covered Cycle Shelter 3D

NOT TO SCALE

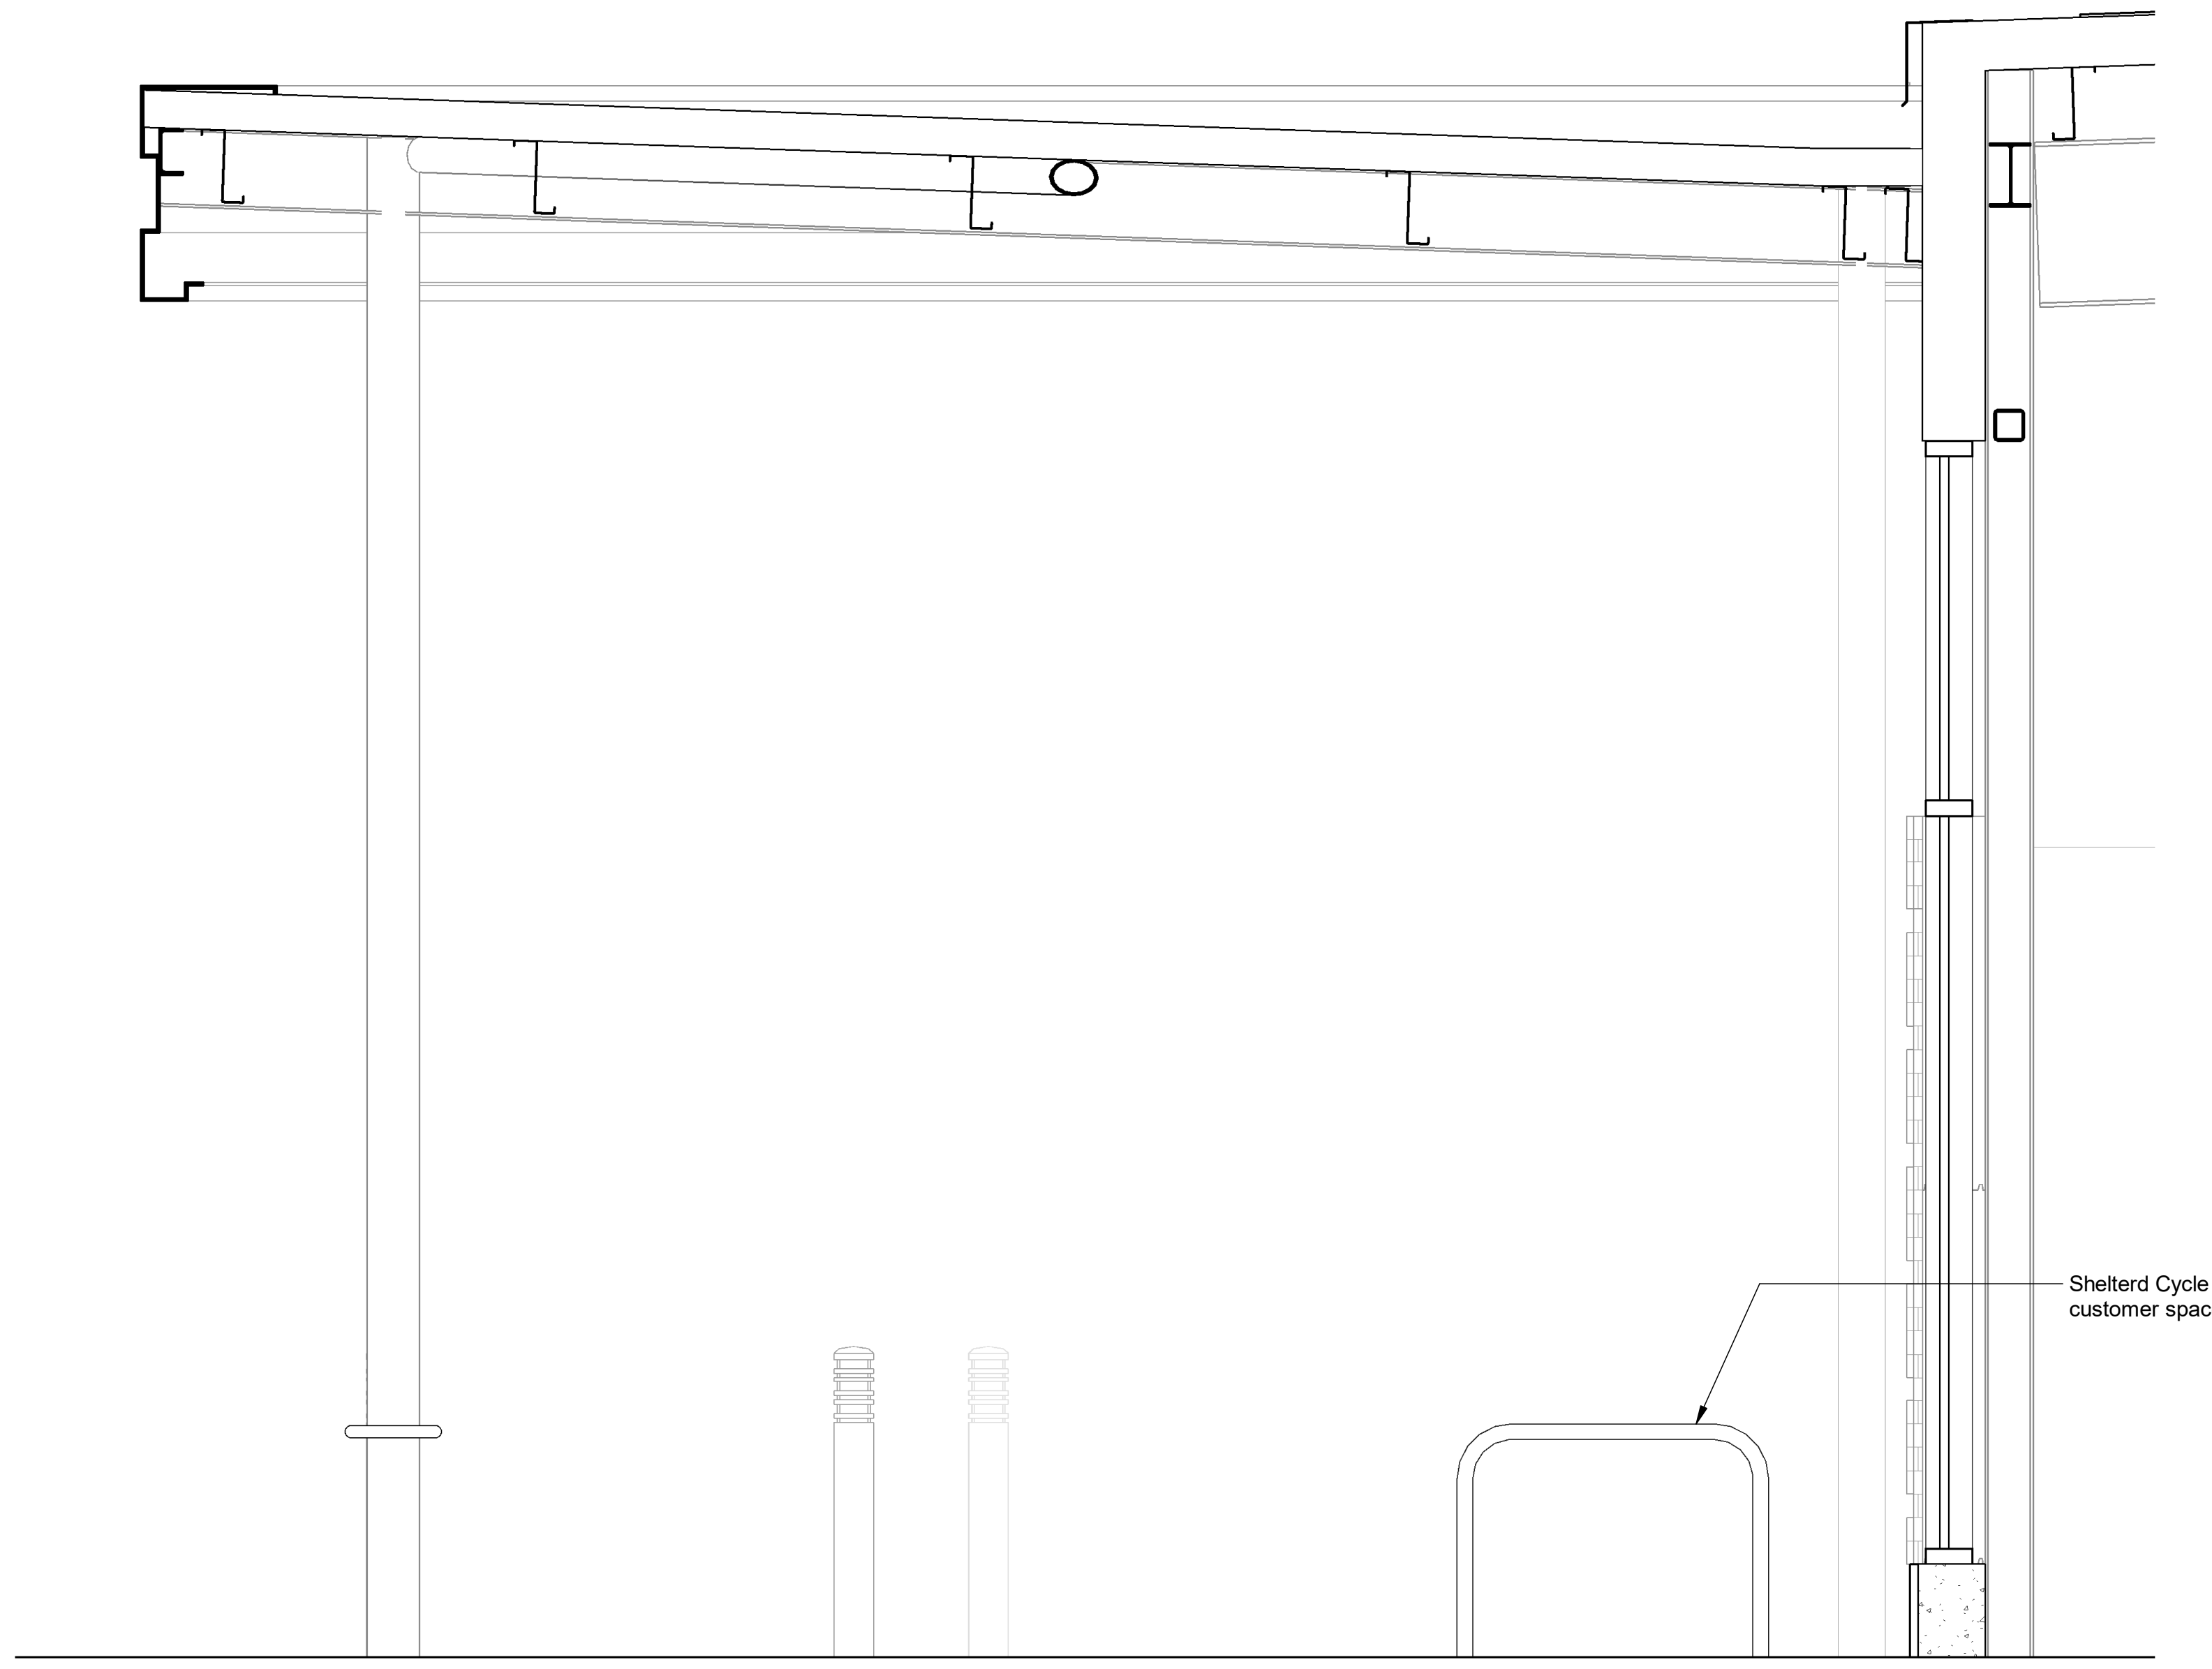

Shelterd Cycle provision for 16No customer spaces under canopy.

## Ⓐ Shopfront Canopy Cycle Section

1 : 20

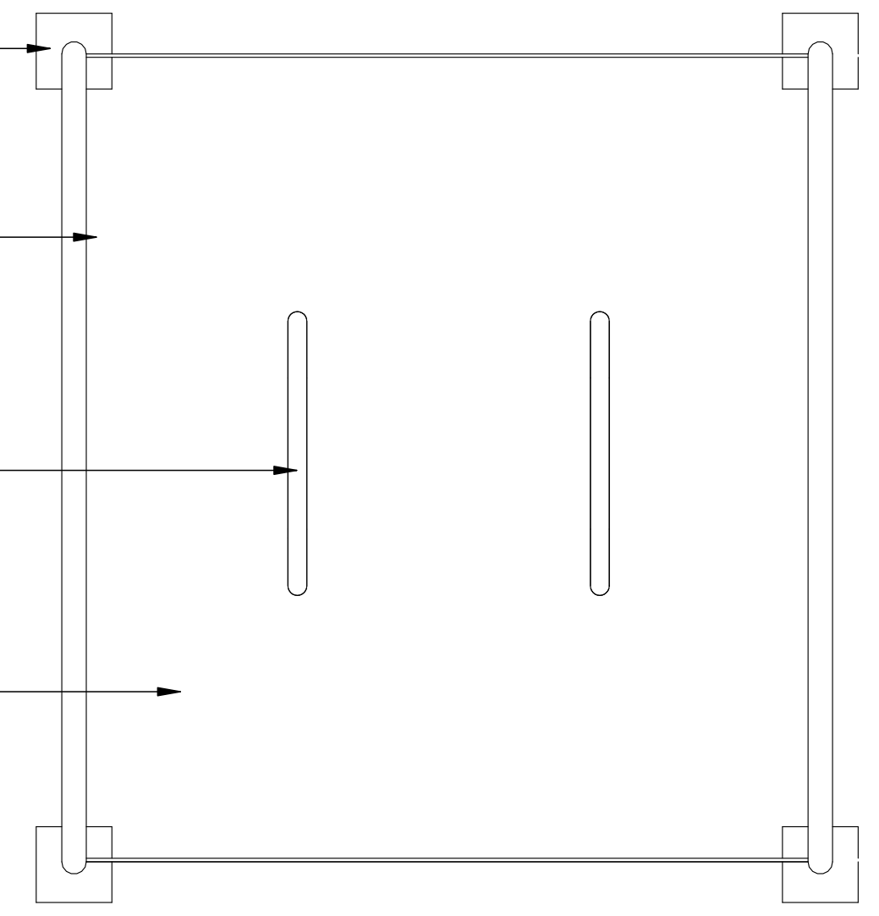

Adjustable feet for levelling.

Anodised Aluminium frame. (Can be powder coated to any RAL colour where required to match site trolley shelters finish).

2No Sheffield Cycle hoops.

Clear UV Protected high quality 3mm Polycarbonate sheets.

## Ⓒ Cycle Shelter Plan

1 : 20

NOTES:

DO NOT SCALE FROM THIS DRAWING.
VERIFY ALL DIMENSIONS AND SETTING OUT ON SITE.
NOTIFY ANY DISCREPANCIES TO THE ARCHITECT.
FOR STRUCTURAL INFORMATION, REFER TO STRUCTURAL ENGINEER'S DRAWINGS.
FOR M&E INFORMATION, REFER TO M&E ENGINEER'S AND SUB-CONTRACTORS' DRAWINGS.
FOR HEALTH & SAFETY INFORMATION, REFER TO HEALTH & SAFETY RISK ASSESSMENTS.

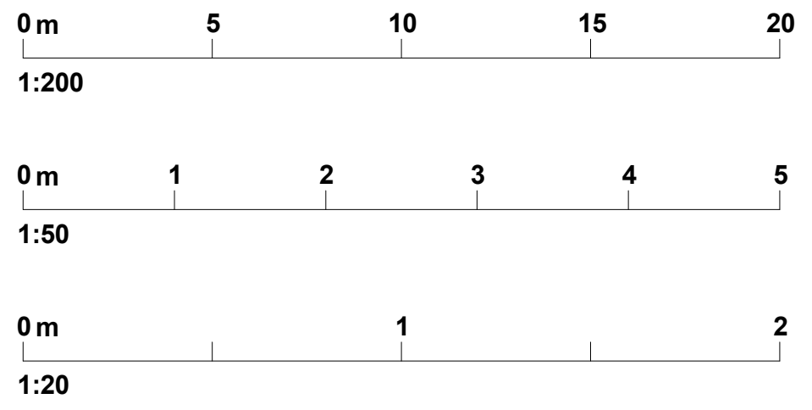

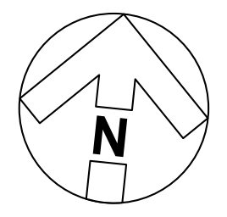

**CYCLE PROVISIONS KEY:**

| | |
|---|---|
| \| | Sheffield Cycle Hoop Location |
| 🟧 | Proposed Sainsbury's Foodstore |

**CYCLE PROVISIONS:**

2No Sheffield Cycle Hoops = 2 Cycle Spaces

Colleague Cycle Provision: 2 Hoops.
Total 4 Colleague Cycle Spaces

Customer Cycle Provisions: 16 Hoops.
Total 32 Customer Cycle Spaces

REVISION: 1 BY: SB CHECKED: TR DATE: 19/03/2025
Initial Issue.

STATUS
S2 | FOR INFORMATION

CLIENT
Sainsbury's

PROJECT
ARBORFIELD

TITLE
PROPOSED CYCLE AMENITIES PLAN

Hadfield Cawkwell Davidson
Broomgrove Lodge, 13 Broomgrove Rd, Sheffield, S10 2LZ T 0114 266 8181 www.hcd.co.uk

| HCD PROJECT NO. | SCALE | REV. |
|---|---|---|
| 2020-096 | 1:500 / 50 @ A0 | 1 |

| ASSET-ID_PROGRAMME CODE | ORIGINATOR | DIVISION | LEVEL | TYPE - ROLE - NUMBER |
|---|---|---|---|---|
| XA-6044-2040 | HCD | Z07 | 00 | DR-A-9006 |

C:\temp\20096-HCD-ZZ-00-M3-A-90001_Site Plan_WS23_sam.bakerXX9LK.rvt | © HCD