


LANDSCAPE SCHEME

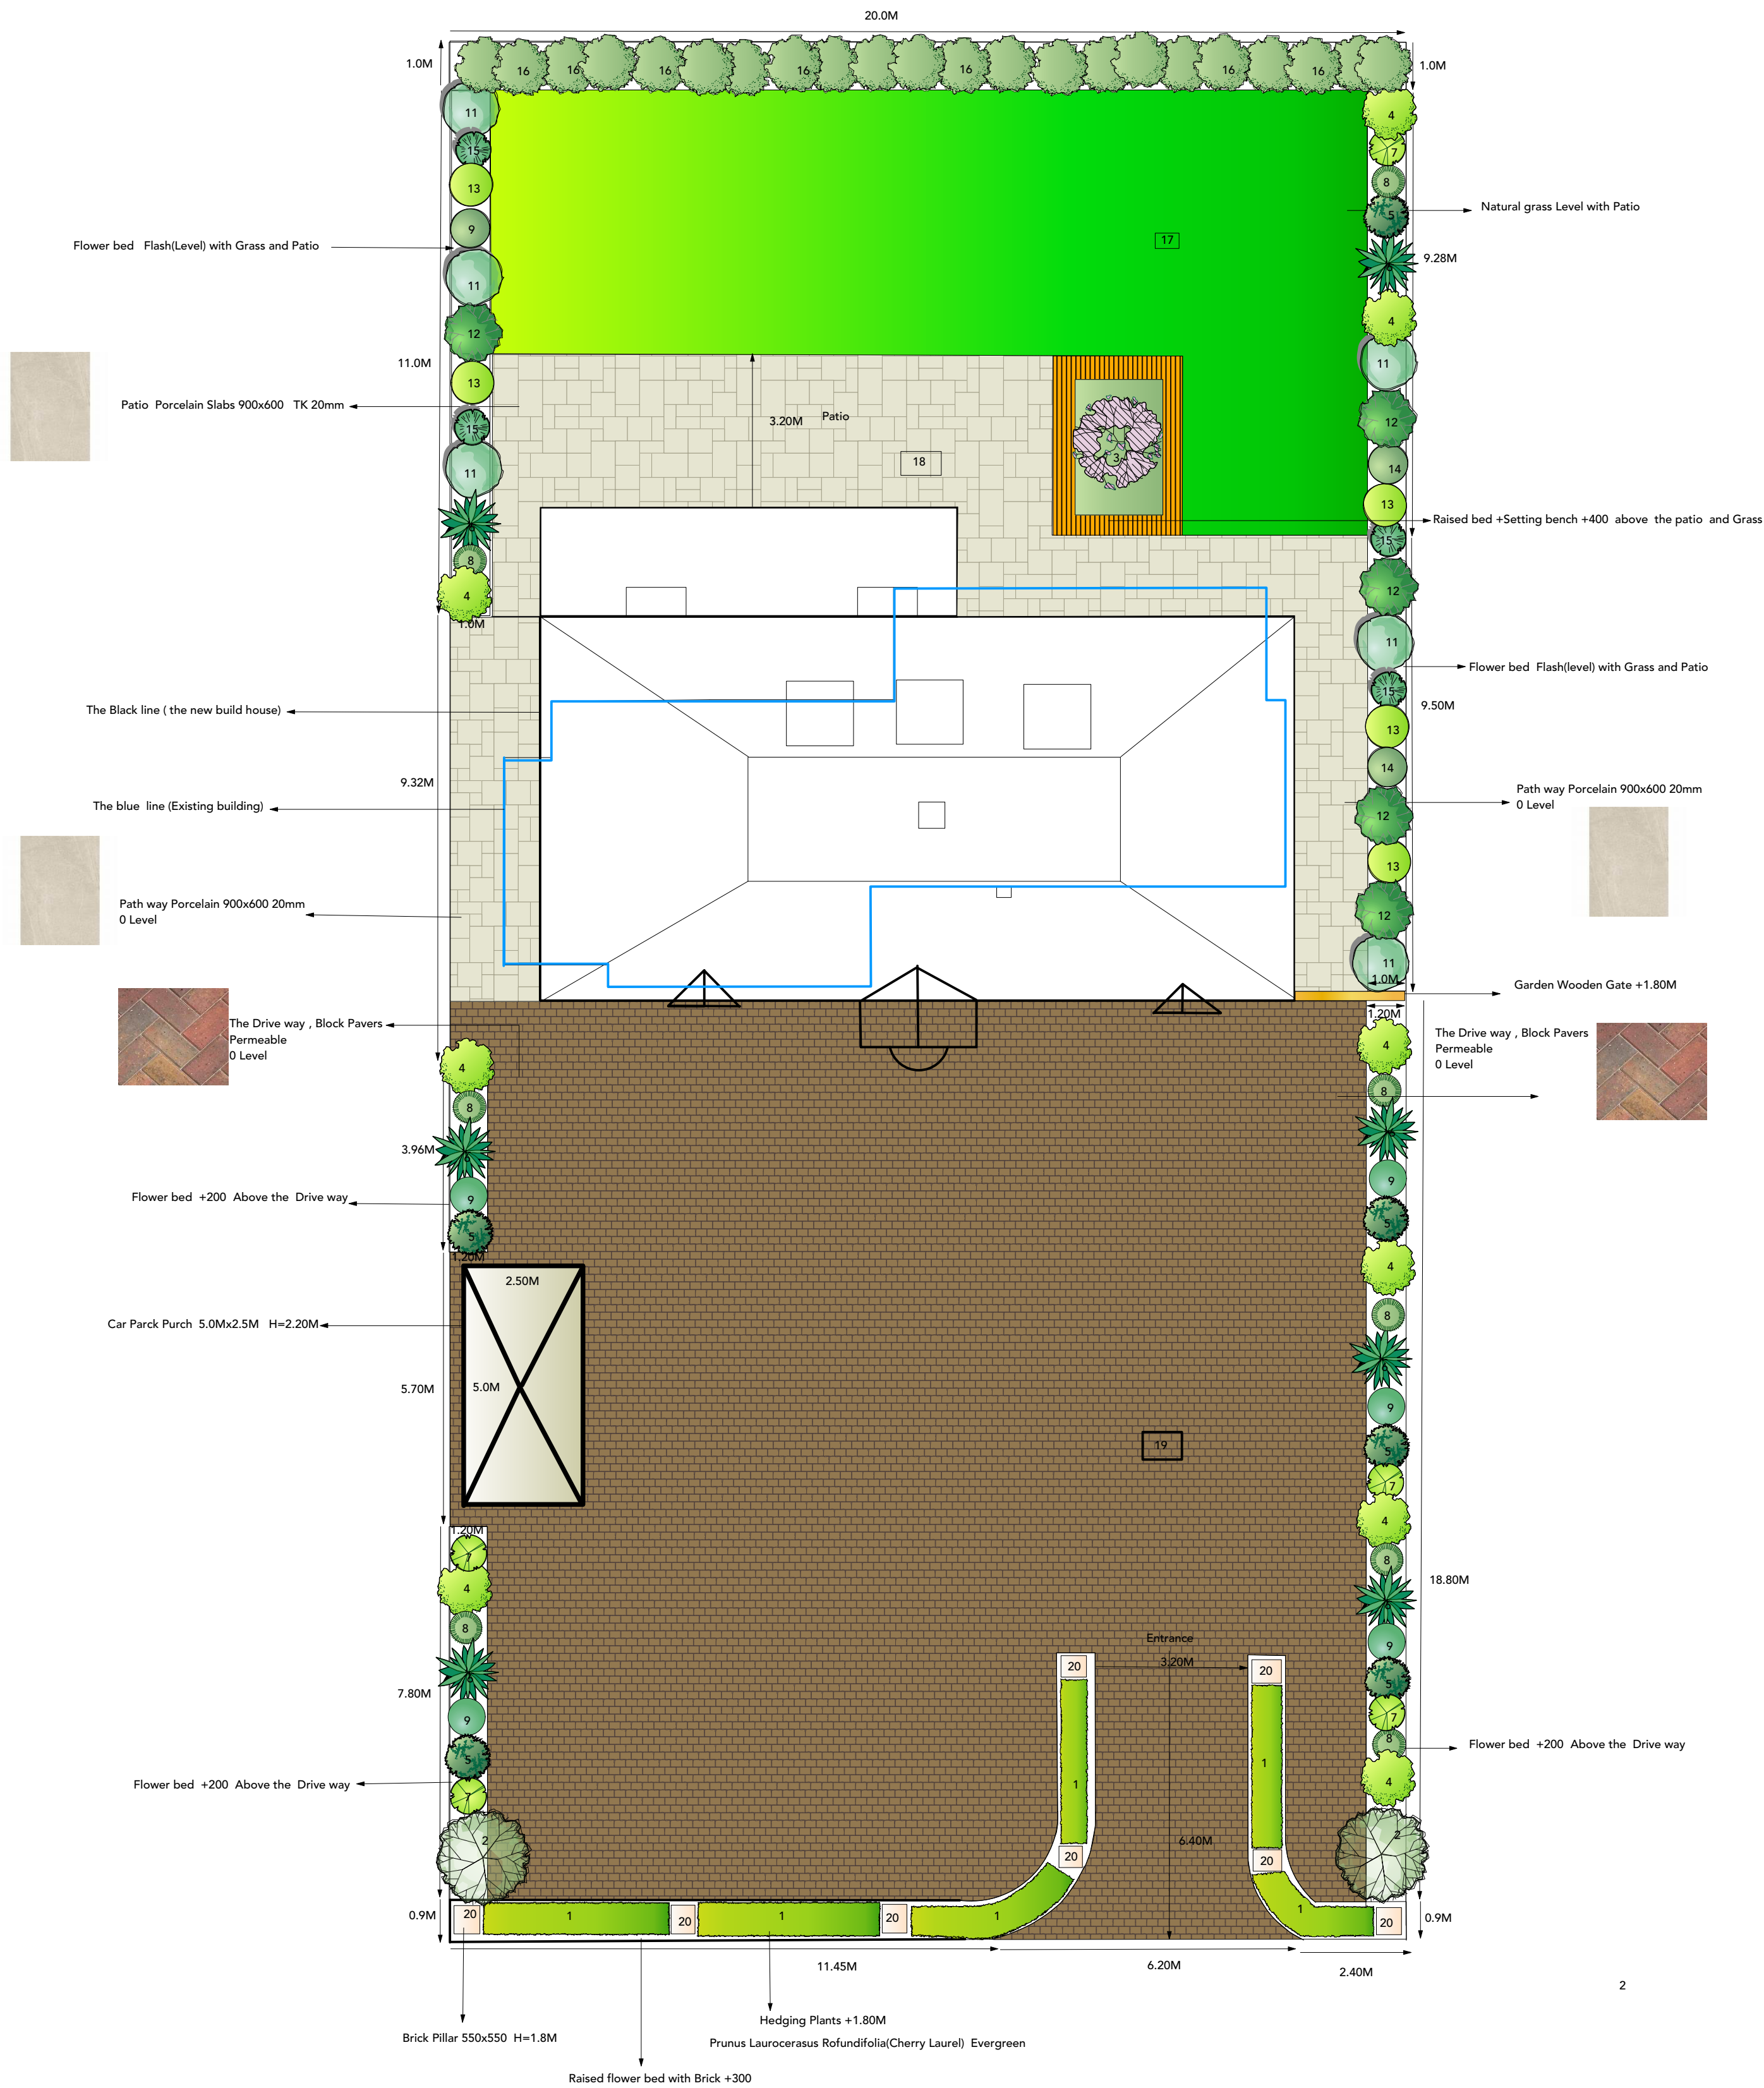

Species Name	Pot sizes	Plants Height	Plants Spread	Quantity
1 Prunus Laurocerasus Rofundifolia(Cherry Laurel) Evergreen	15 L	1.6-1.7M	0.7-0.8 M	28
Acer Drummondii (Variegated Maple tree) Deciduous Tree	32L	1.5-2.5M	1.0-1.20M	2
Acer Palmatum (Japanes Acer) Deciduous Tree	10 L	.08-.09M	0.5 Up 0.9M	2
Photinia Varieties (Red Robin) Evergreen Shrubs	15 L	1.20-1.50M	1-120M	6
Salix(Flaming Willow tree) Deciduous tree	15L	1.20-1.40M	0.9-1.20M	5
Camellias (Japonica Australis) Evergreen Shurbs	10 L	1.0-1.20M	.08-1.0M	5
Corydylin , Evergreen Shurbs	10L	0.9-1.20M	0.7-0.9M	5
Azalea Japonica, deciduous shurbs	10L	0.9-1.0M	0.6-0.9M	6
Skimmia Japonica ,Evergreen shurbs	10L	0.7-0.9M	0.6-0.9M	5
Magnolia Grandiflora ,Evergreen trees	15L	1.20M-1.60M	0.9-1.20M	6
Pieris Forest Flame ,Evergreen shurbs	5-10L	0.8-0.9M	0.6-0.8M	5
Ceanothus Blue Mound,Evergreen shurbs	5-10L	0.7-0.8M	0.6-0.7M	5
Pittosporum Tenifolium , Evergreen shurbs	10L	0.9-1.0M	0.7-.9M	3
Acuba Japonica , Evergreen shurbs	5-10L	0.8-0.9M	0.7-0.9M	5
Cuprocyparis Leylandii , Evergreen Conifer trees	15L	1.6-1.80M	0.7-0.9M	20

17	Grass area	Back Garden 62M2	Using Rolls Grass , Medalion
18	Paving area With Porcelain	Back Garden and Aliway 92m2	Using Porcelain Slabs 900x600 TK20mm
19	Drive way With Block Pavers	Front Garden 358M2	Using the Block Pavers Permeable
20	Brick Pillar	Front Garden 8 Pillars	Using Wall Bricks The Pillar dimention 550x550 Hieght 1.80MH Capping with Caping Stone 650x650

2

1 [Drawing Title]
Scale: 1:100

Dream Gardens
Landscape design and construction

36 Beaver Way
Woodley, Reading
Berkshire RG5 4UD

Telephone: 0118 969 2757
Free phone: 0800 011 2098
info@dream-gardens.co.uk
www.dream-gardens.co.uk

Project:Garden Plan (Revised Plan D2)

Client:Mr Gbenga
14 Old Bath Road ,Caversham
RG4 6TA. 07979977436

Scale: 1/100
Paper size:A1
Designer:Dr H.Donyavi
Date: 26 September 2024

Do not scale from this drawing