



Sussex Lodge - Stair to second floor
Jan 2025

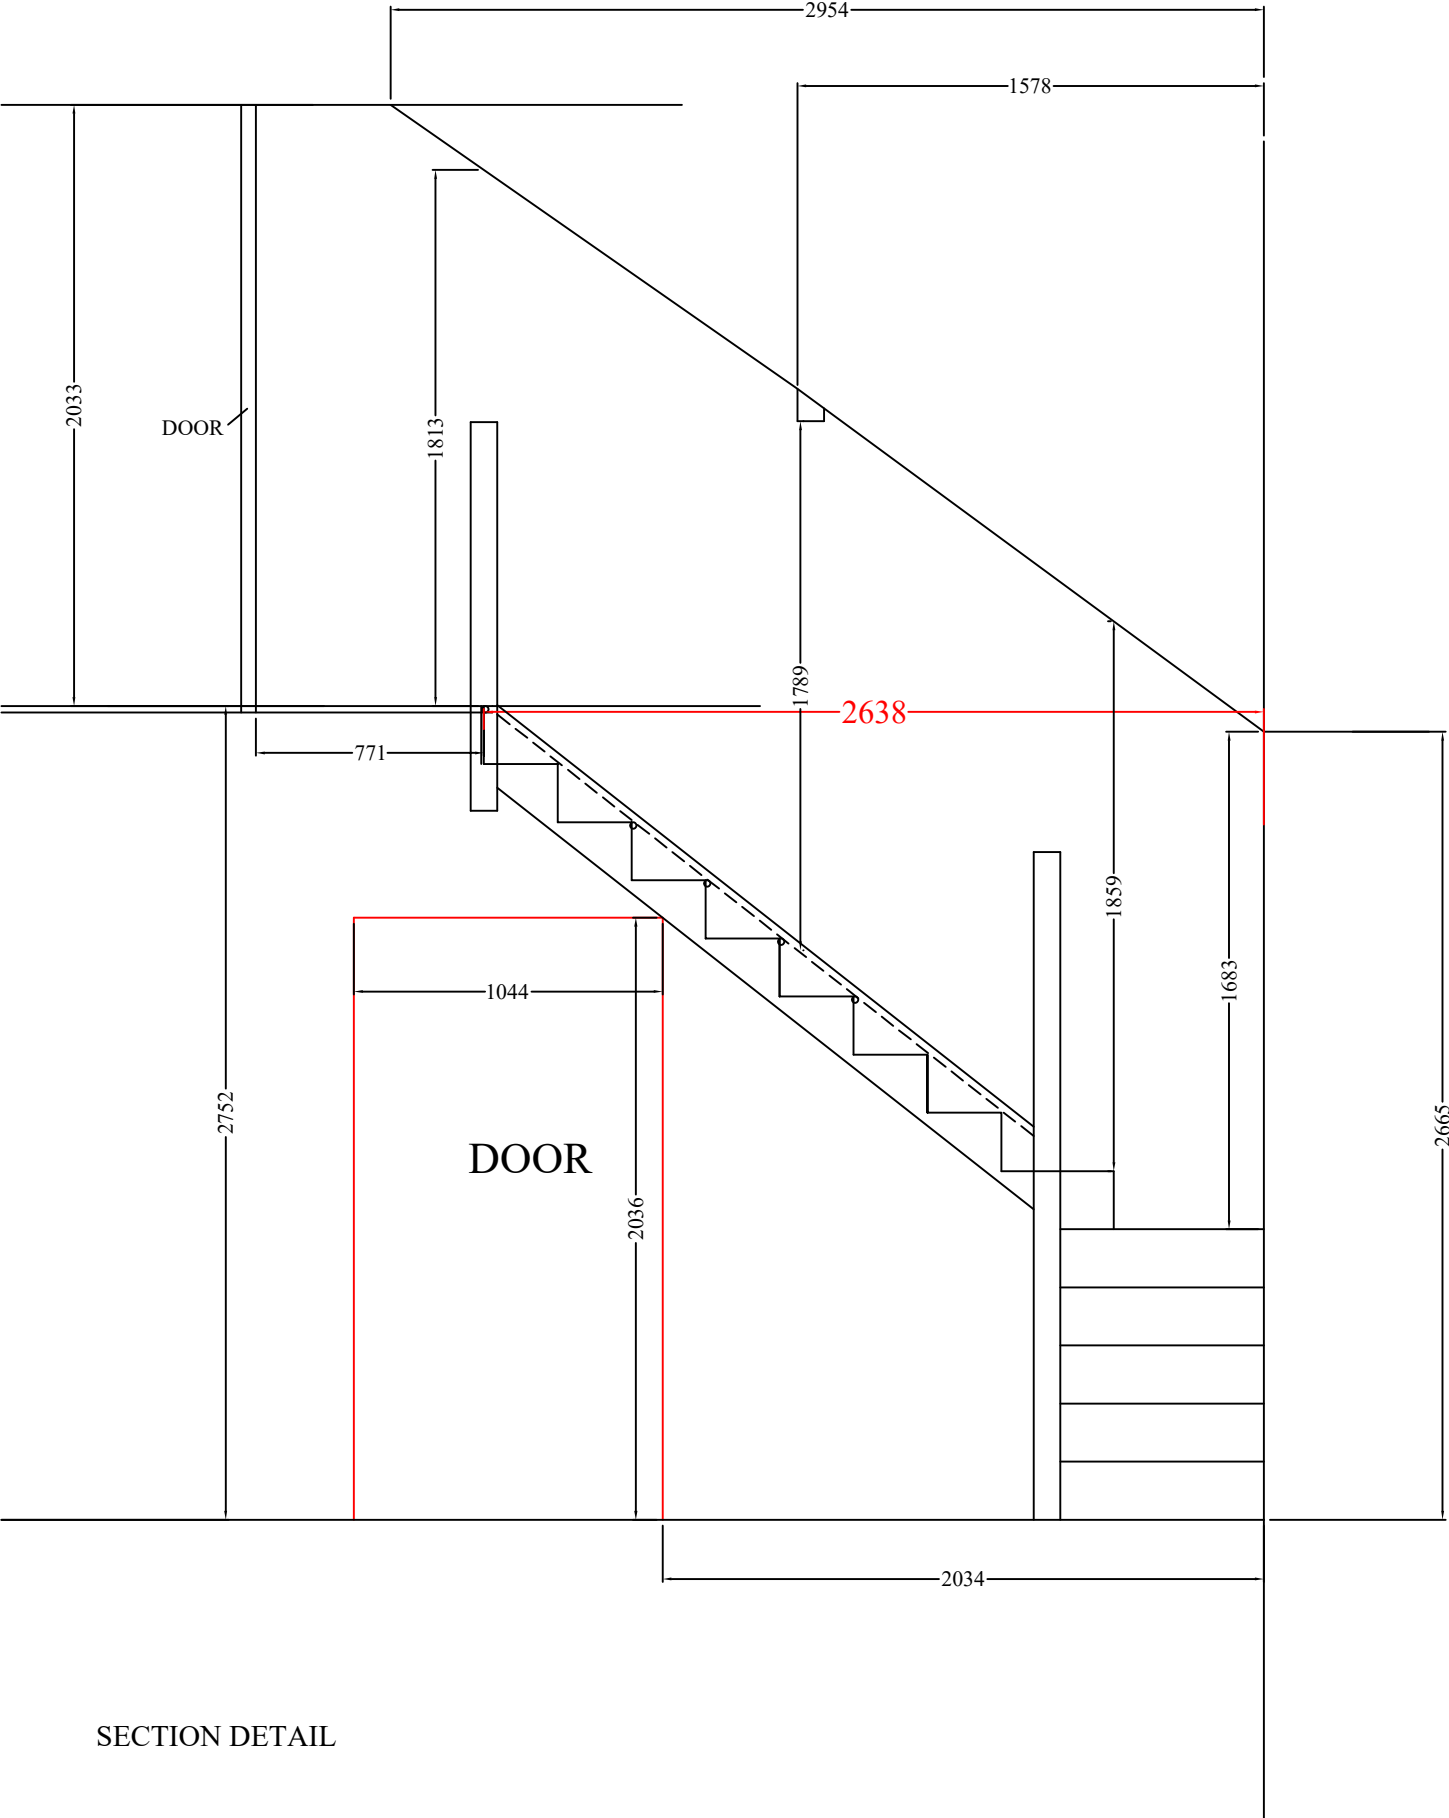

SECTION DETAIL

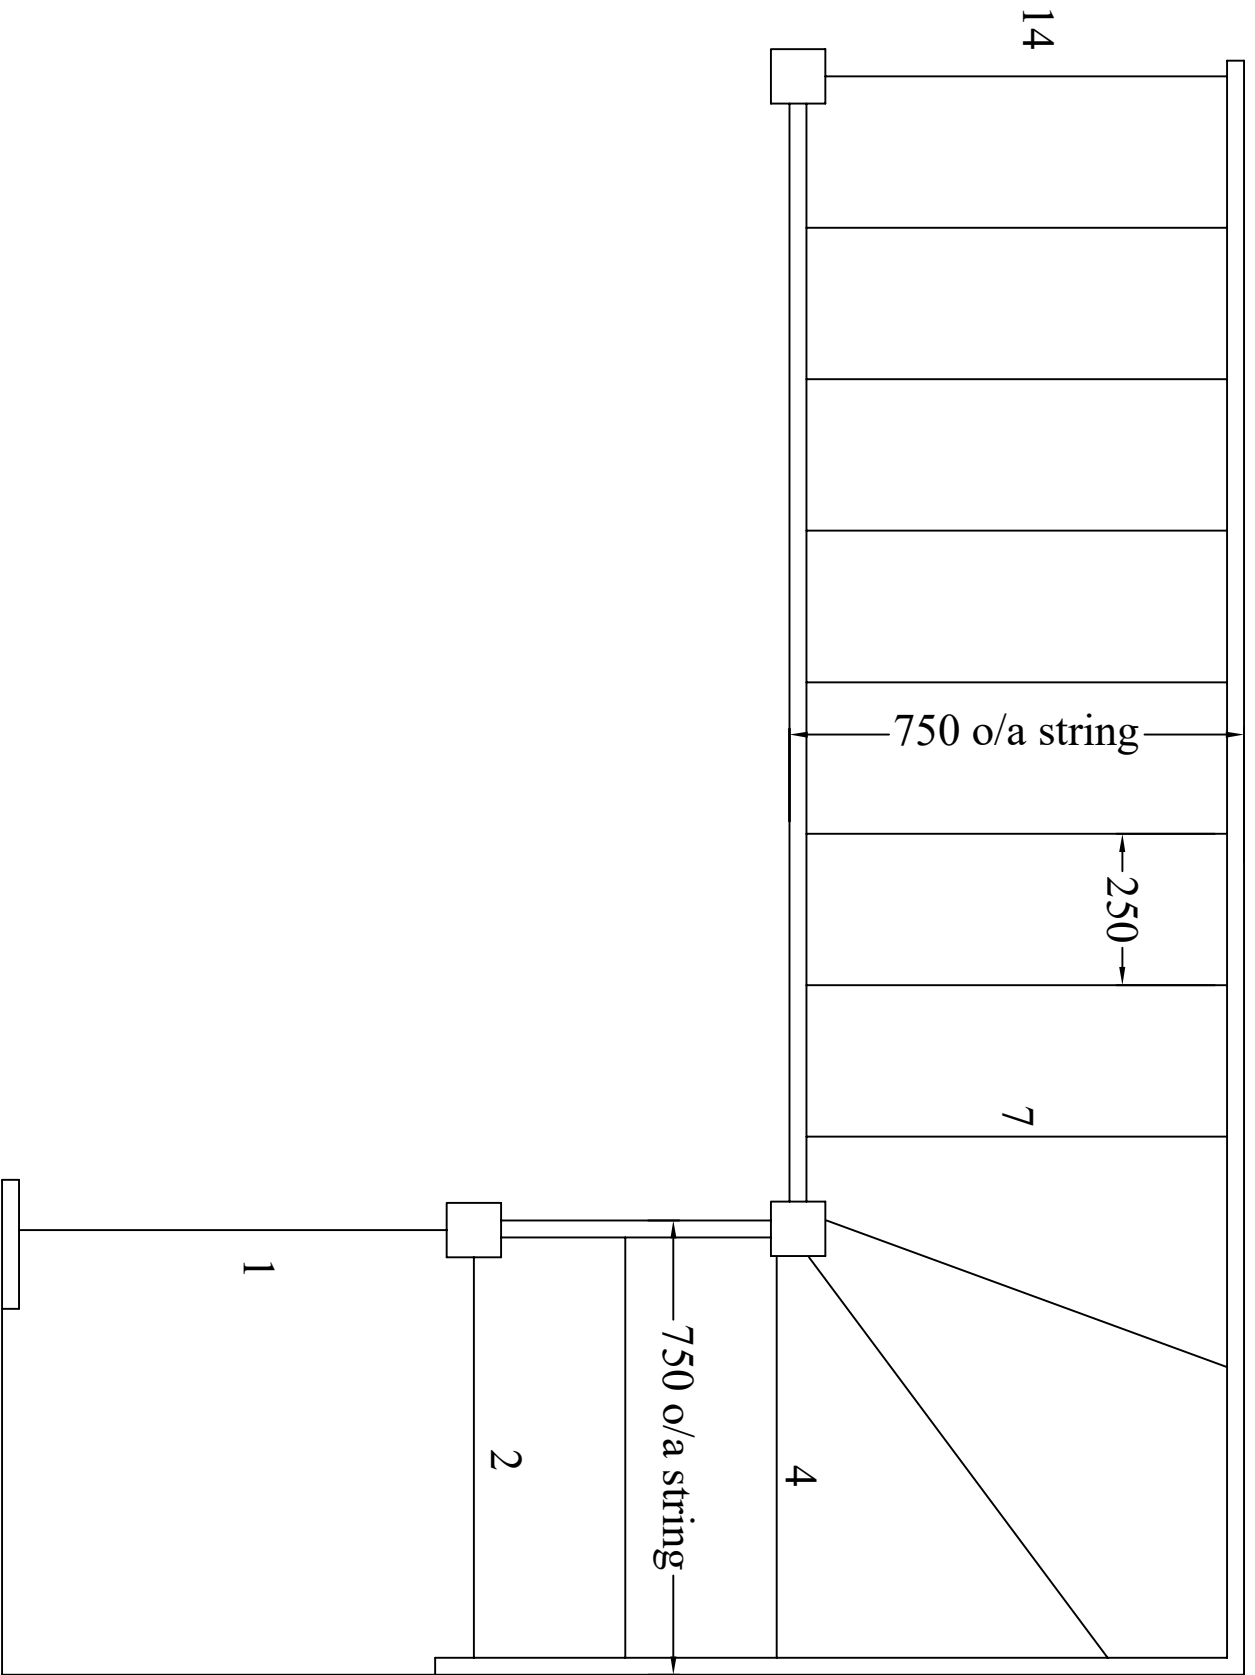

PLAN DETAIL