


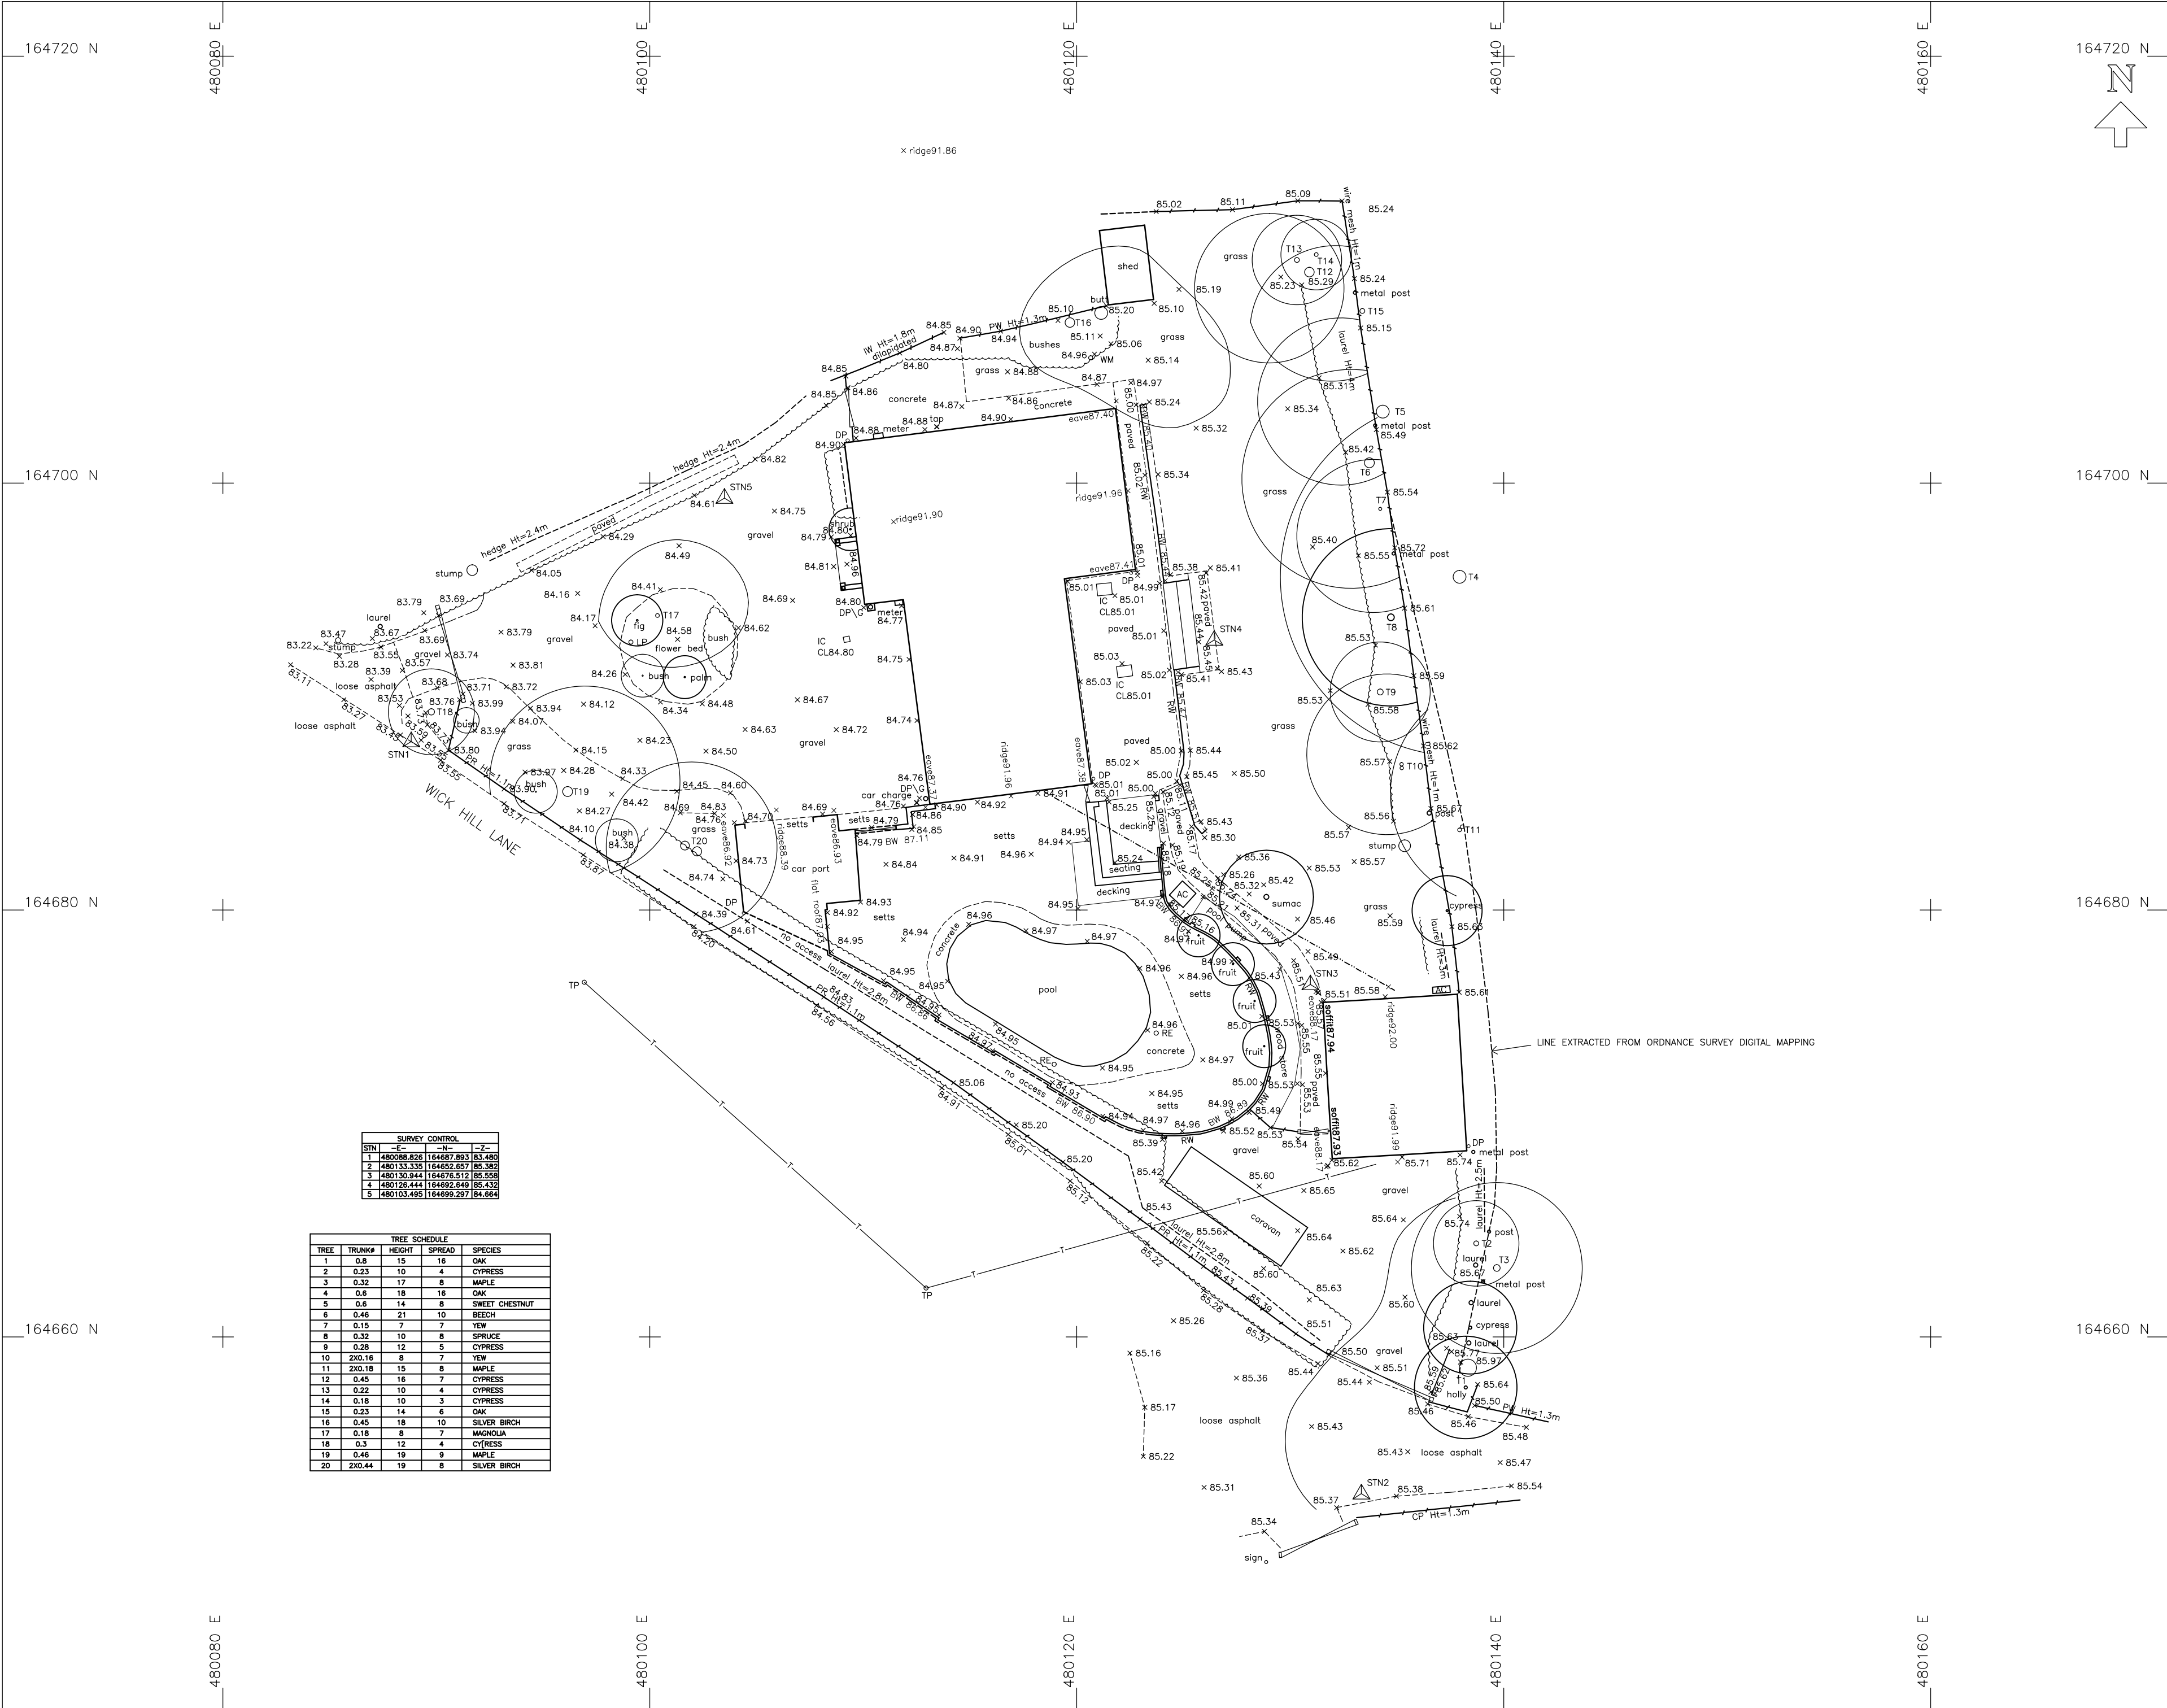

- LEGEND
- FEATURE STYLES
- SURVEY CONTROL
- FENCE
- HEDGE
- FWS
- SWS
- WATER
- POWER LINE (OVERHEAD)
- TELECOM LINE (OVERHEAD)
- ELECTRIC MAIN
- GAS MAIN
- EMBANKMENT
- FENCE TYPES
- FEATURE ABBREVIATIONS
- AV Air Valve
- BS Bus Stop
- BT British Telecom
- BW Brick Wall
- CB Conc. Bollard
- CL Cover Level
- CTO cable TV outlet
- EB Electric Box
- EC Electric Cover
- EP Electricity Pole
- TH Fire Hydrant
- FL Floor level
- G Gully
- GM Gas Meter
- GV Gas Valve
- IL Invert Level
- IC Inspection Chamber
- KLS Keep Left Sign
- KO Kerb Offset
- LB Letter Box
- LP Lamp Post
- MKR Marker
- MP Metal Post
- MH Manhole
- MB Metal Bollard
- P Post
- PI Patrol Interceptor
- RG Road Gully
- RNB Road Name Board
- RS Road Sign
- RW Retaining Wall
- SA Soakaway
- SC Stopcock
- SV Sluice Valve
- TP Telegraph Pole
- TGB Telephone Box
- CPL Conc. Panel
- CP Chestnut Paling
- CW Chicken Wire
- V Valve
- VP Vent Pipe
- IR Iron Railing
- OB Openboard
- PR Post and rail
- PW Post and Wire
- WV Water Valve

DATUM
GRID - ORDNANCE SURVEY NATIONAL GRID (OSTN15)
LEVELS - ORDNANCE SURVEY (OSGM15)
SCALE FACTOR REMOVED

NOTES
Drainage and service covers that were buried, obscured or not visible at the time of the survey cannot be shown. Sewer connections between manholes are assumed to be straight and only pipes visible from the cover are shown. Tree canopy measured values are written as maximum spreads. Tree species/condition to be verified by arboriculturist.



T: 0773 3321449
e: office@moongeospatial.com
www.moongeospatial.com

CLIENT
MR J EDWARDS

SITE
SILVERWOOD
WICK HILL LANE
FINCHAMPSTEAD
RG40 3PZ

TITLE
SITE SURVEY
AS EXISTING
SCALE 1/200 (A2) DATE JULY 2022
DRAWING No. 01 JOB No. 22071640