
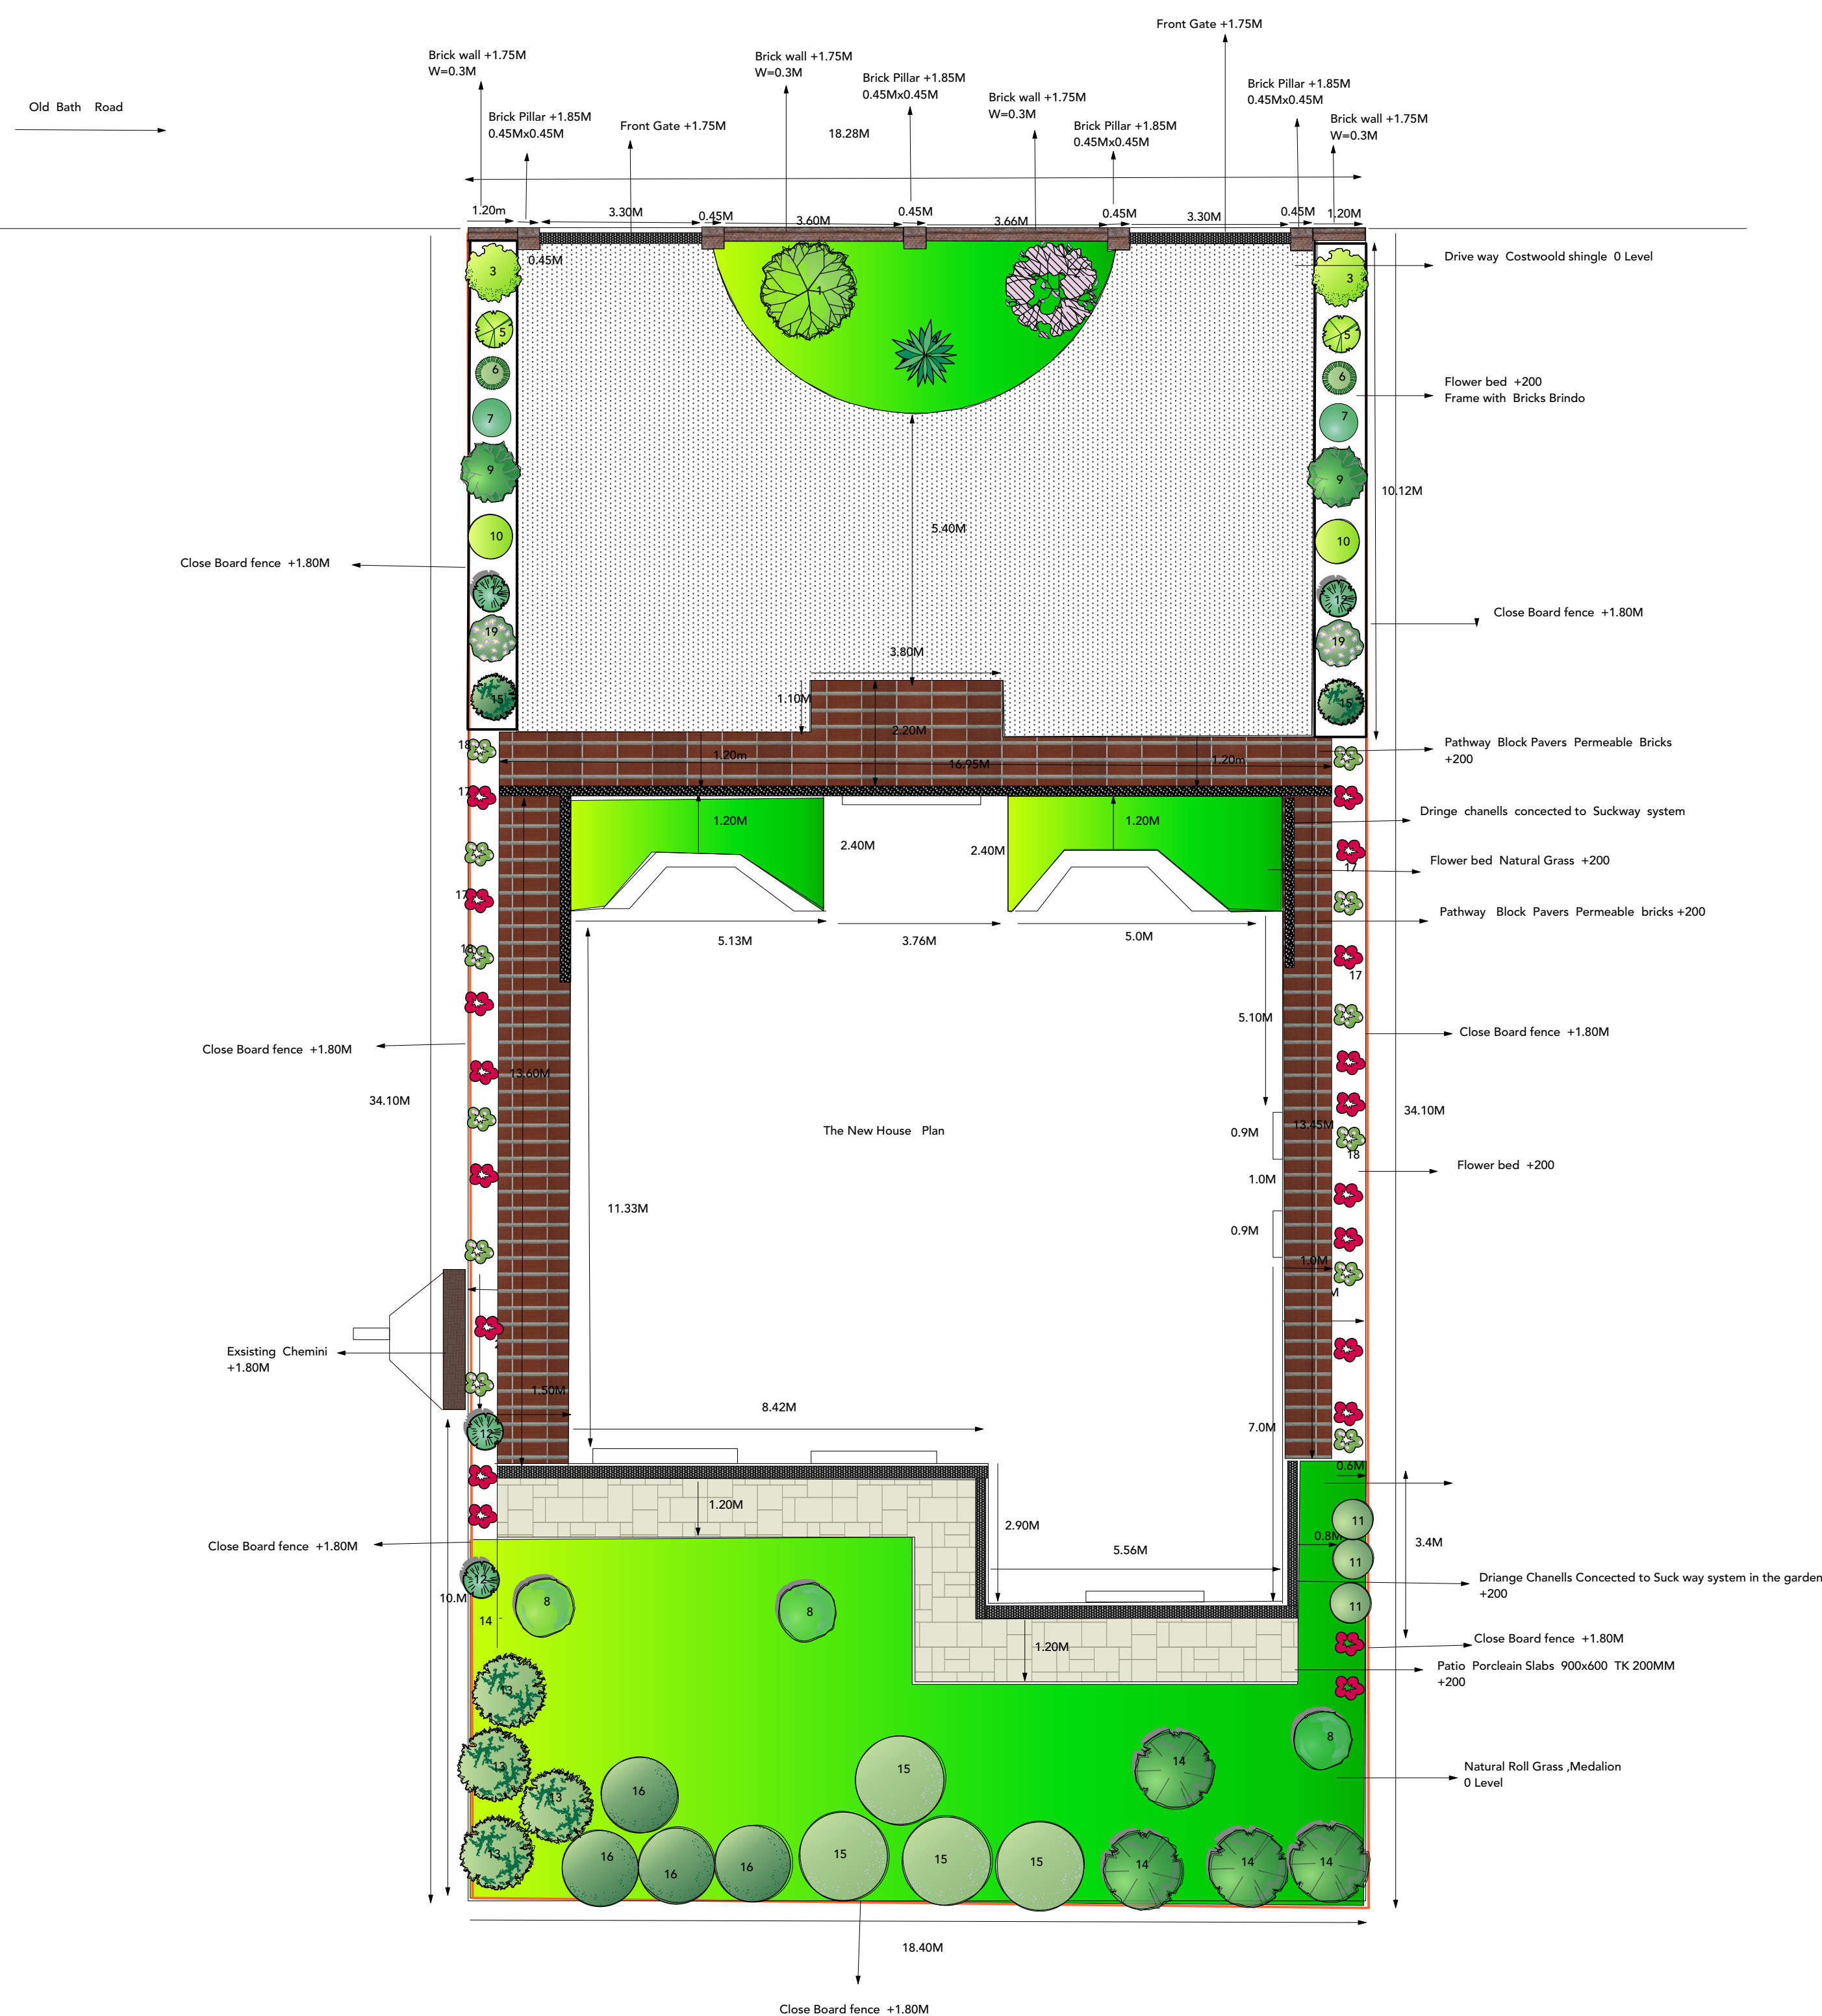
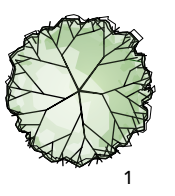
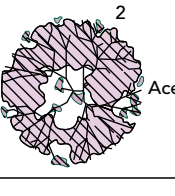
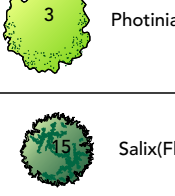
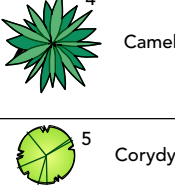
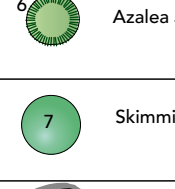
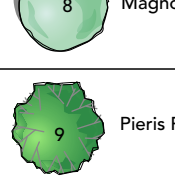
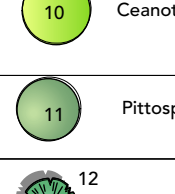
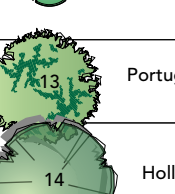
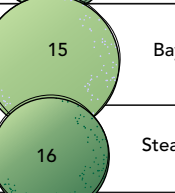
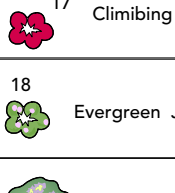
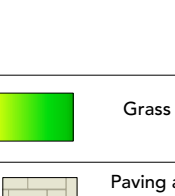
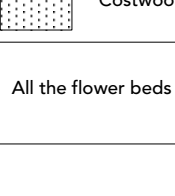


LANDSCAPE SCHEME

 

Species Name	Pot sizes	Plants Height	Plants Spread	Quantity	Plants Girth Avrange	Single-Multi-steam	Plants age (year old)
 Acer Campestre (Deciduous Tree) 1	4L	2.20M	1.2M	1	8-10 cm	Single	3
 Acer Palmatum (Japanes Acer) Deciduous Tree 2	5 L	1.50M	0.9M	1	8-10 cm	Single-Multi	4
 Photinia Varieties (Red Robin) Evergreen Shrubs 3	5 L	2.5M	1.5M	2	8-10 cm	MULTI	4
 Salix(Flaming Willow tree) Deciduous tree 4	5L	1.40M	0.9M	2	8-10 cm	MULTI	5
 Camellias (Japonica Australis) Evergreen Shurbs 5	5L	1.20M	0.8M	1	6-10 cm	MULTI	4
 Corydylin , Evergreen Shurbs 6	5L	0.9M	0.7M	2	4-8 cm	MULTI	3
 Azalea Japonica, deciduous shurbs 7	5L	0.6 M	0.4M	2	8-10 cm	MULTI	5
 Skimmia Japonica ,Evergreen shrubs 8	5L	0.7M	0.6 M	2	6-10 cm	MULTI	4
 Magnolia Grandiflora ,Evergreen trees 9	5L	1.50M	1.20 M	3	8-10cm	MULTI	5
 Pieris Forest Flame ,Evergreen shrubs 10	3.5L	0.8M	0.4 M	2	8-10 cm	MULTI	4
 Ceanothus Blue Mound,Evergreen shrubs 11	5L	0.8 M	0.6 M	2	6-8 cm	MULTI	3
 Pittosporum Tenifolium , Evergreen shrubs 12	3.5L	0.9 M	0.7 M	3	8-10cm	MULTI	4
 Acuba Japonica , Evergreen shrubs 13	5L	0.6M	0.5 M	4	6-10 cm	MULTI	4
 Portuguese Laurel (Prunus Iusitanica) 14	25L	3.0M	1.20M	4	10-12cm	Single	6
 Holly (Ilex aquifolium) 15	15L	2..20M	1.0M	4	12-14cm	Multi	4
 Bay Laurel (Laurus Nobilis) 16	15L	2.0M	1.5-2.0M	4	10-12cm	Multi	6
 Steawberry Tree (Arbutus unedo) 17	15 L	2.5-3M	1.0M	4	12-14cm	Multi	5
 Climbing Roses 18	5L	1.80M	1.20M	16	6-10cm	Multi	4
Evergreen Jasmin 19	5L	1.80M	0.5M	12	8-1 cm	Multi	4
Rhododendron Elvirra , Evergreen shrubs 20	10L	1.80M	0.9 M	2	8-10 cm	Multi	3

	Grass area Back Garden 90.32 M2 Front Garden 25.59M2	Using Rolls Grass , Medallion
	Paving area With Porcelain Back Garden 21 M2	Using Porcelain Slabs 900x600 TK20mm
	Path Brick 24.52 M2 Pathway Brick side House 33.85 M2	Using the Block Pavers Permeable
	Wall Bricks Front Garden Rised Bricks Wall	Using Wall Bricks the TK of the wall 0.30M Capping with water Proof Brick
	Costwoold Shingle area 129.59 M2	Using the 20-40 MM Costwoold shingle Compacted above 0.20 M depth Sclaping
All the flower beds will cover with landscape memebering and mulched.		

Dream Gardens

Landscape design and construction

36 Beaver Way
Woodley, Reading
Berkshire RG5 4UD

Telephone: 0118 969 2757
Free phone: 0800 011 2098
info@dream-gardens.co.uk
www.dream-gardens.co.uk

Project: Landscaep Plan (Revised Plan)

Client:Mr Logaseelan Kulasingam
6 Old Bath Road ,Sonning RG4 5TA
07809892942

Scale:1/100
Paper size:A1
Designer:Dr H.Donyavi
Date:22 October 2025

Do not scale from this drawing