


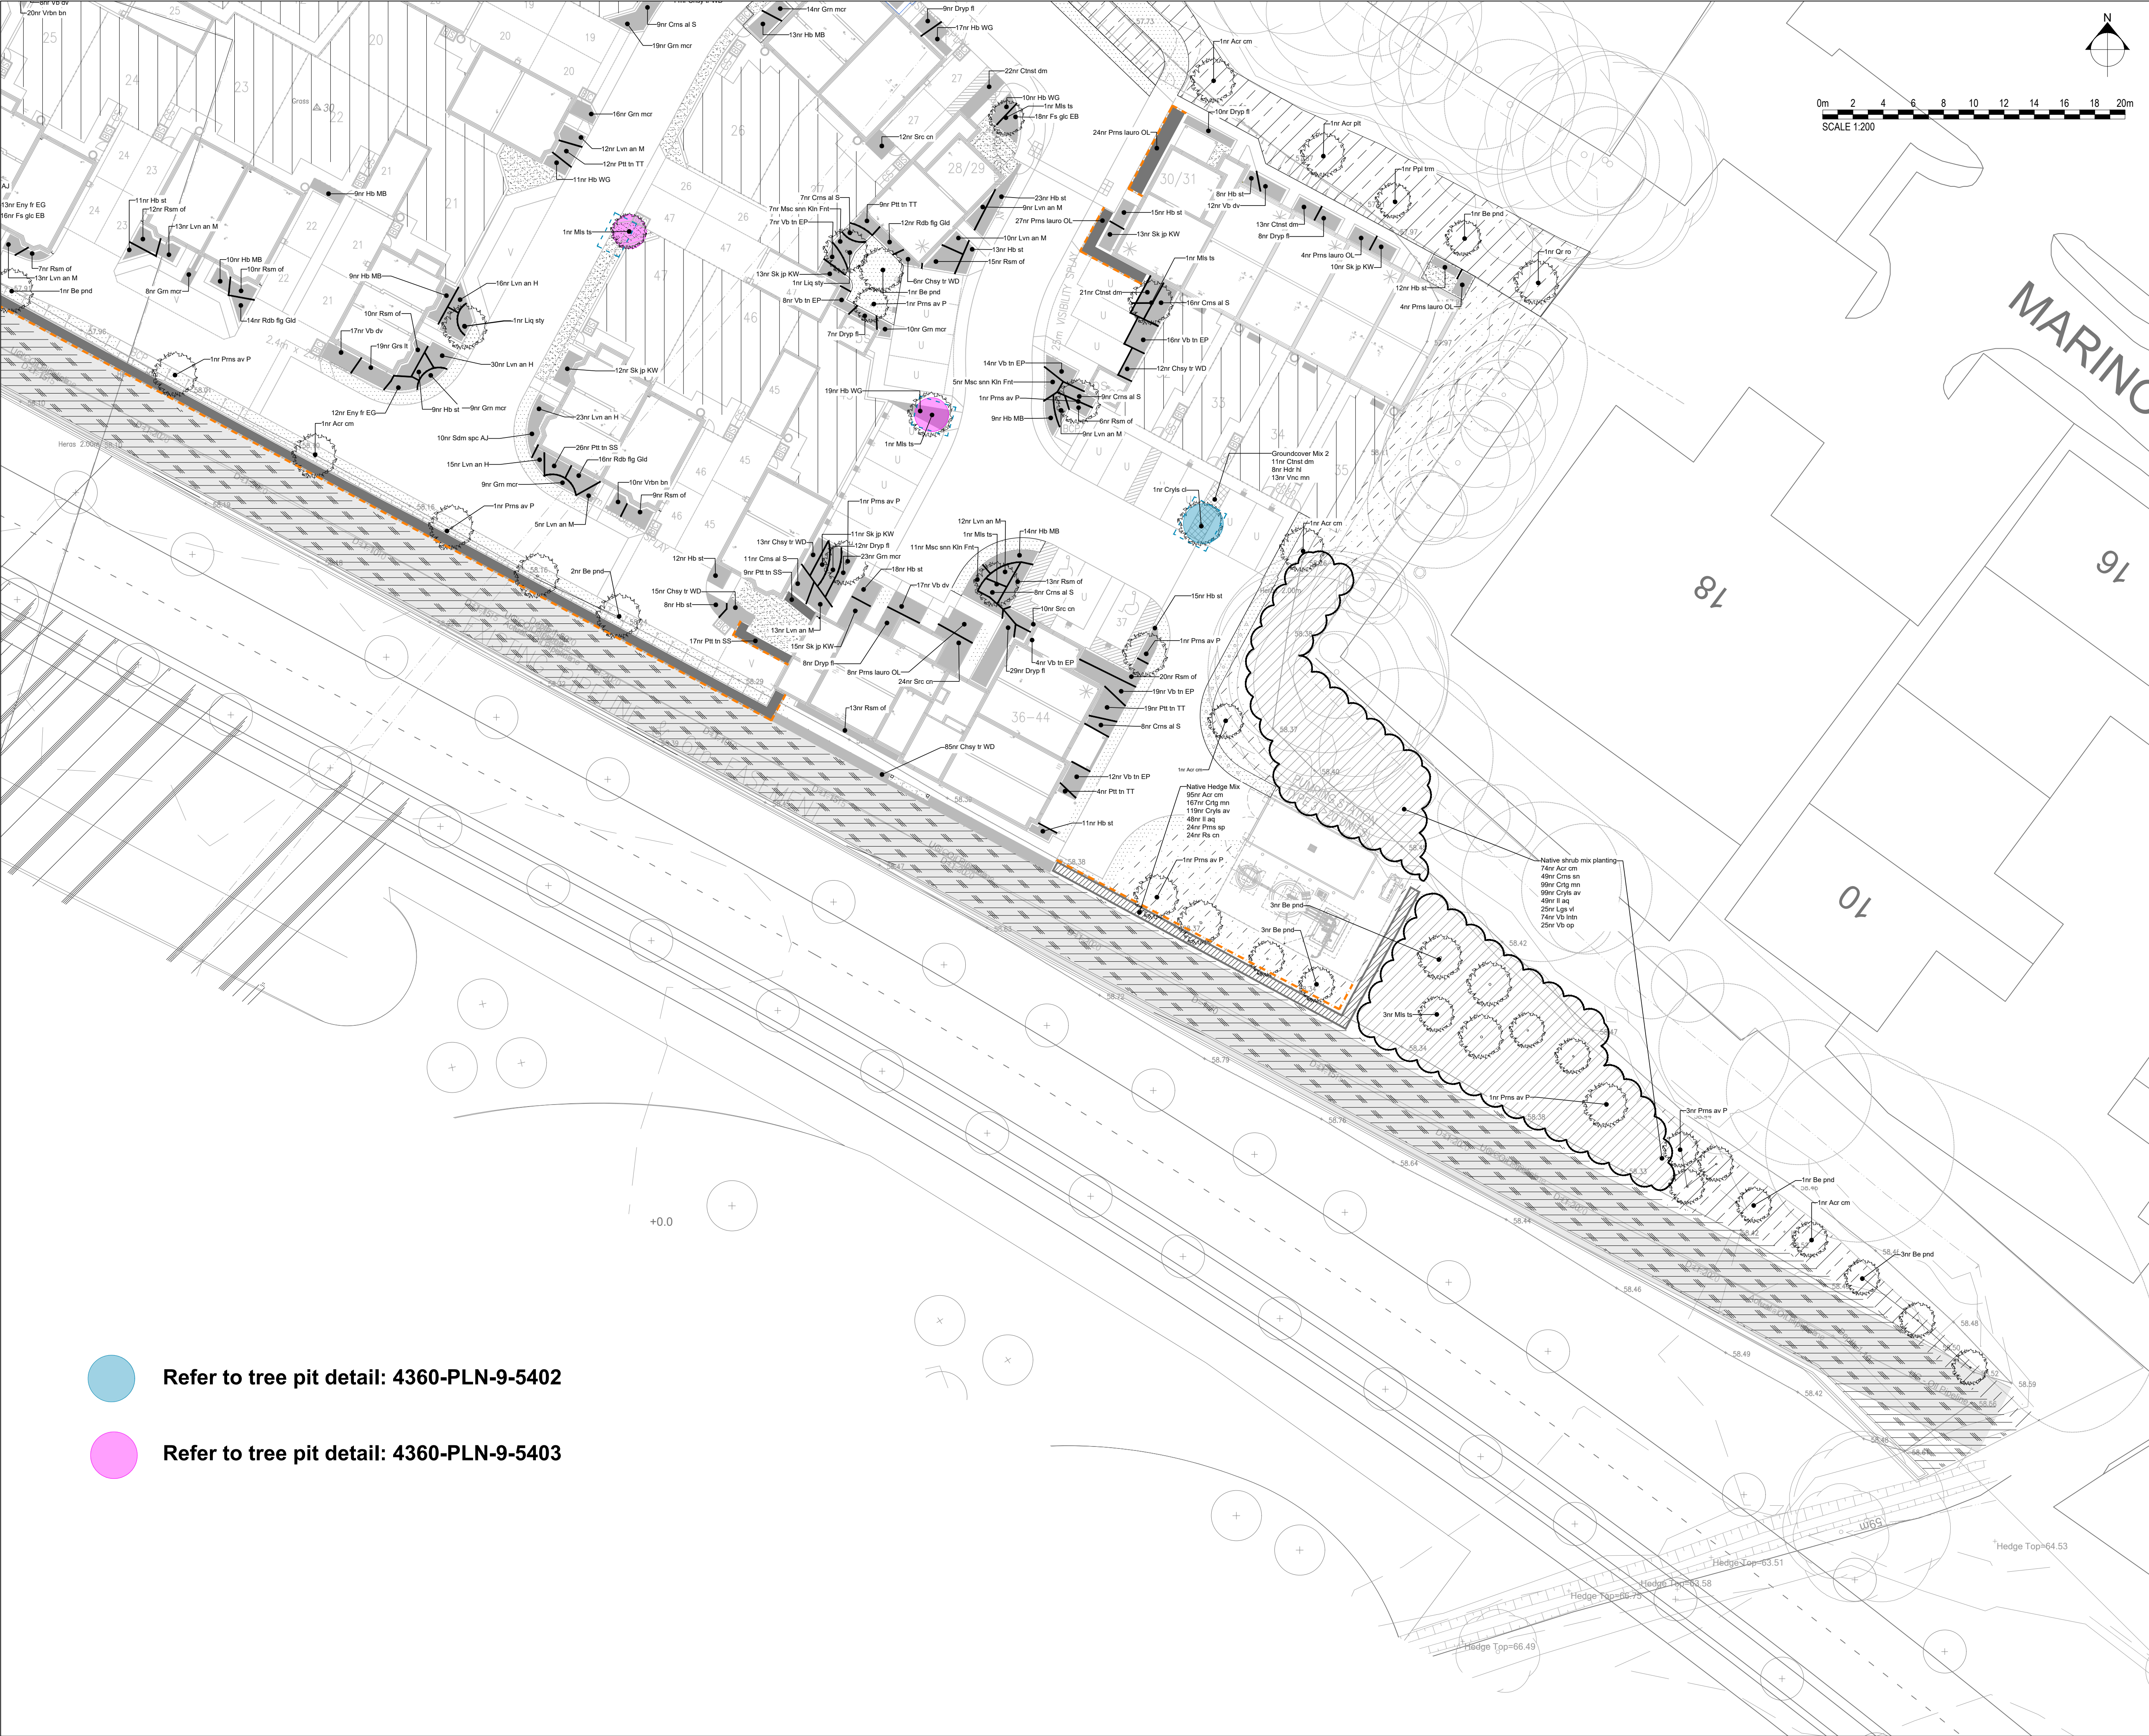

Refer to tree pit detail: 4360-PLN-9-5402

Refer to tree pit detail: 4360-PLN-9-5403

© 2022 RPS Group
Notes
1. This drawing has been prepared in accordance with the scope of RPS's appointment with its client and is subject to the terms and conditions of that appointment. RPS accepts no liability for any use of this document other than by its client and only for the purposes for which it was prepared and provided.
2. If received electronically it is the recipients responsibility to print to correct scale. Only written dimensions should be used.
3. Where applicable Ordnance Survey (c) Crown Copyright 2022
All rights reserved. Licence number 0100031673

KEY

SOFT LANDSCAPE

Proposed elements

- EXTRA HEAVY STANDARD TREE (14-16 / 16-18 girth)
- HEAVY STANDARD TREE (12-14cm girth)
- STANDARD TREE (10-12cm girth)
- TREES REQUIRING UNDERGROUND GRATING
- WOODLAND MIX PLANTING
- NATIVE SHRUB MIX PLANTING
- ORNAMENTAL AMENITY SHRUB PLANTING
- NATURALISTIC GROUNDCOVER PLANTING
- ORNAMENTAL HEDGE
- NATIVE SPECIES HEDGE
- MOWN AMENITY GRASS
- PRIVATE LAWN
- REAR GARDEN AREAS
- GENERAL MEADOW AREA
- TUSSOCK GRASSLAND
- WILDFLOWER MEADOW


ENCLOSURES

- TEMPORARY TIMBER POST & WIRE FENCE 1000mm high, colour 'natural'

MISC

- Root Cell System (illustrative)

J	Updated Comments	JN	CP	Mar 25
I	Updated Comments	PL	CP	Jan 25
H	Removal of Trees and Hedge south of Oil Pipeline	KW	CP	June 24
G	Updated Planting Surrounding Apartment Blocks	KW	CP	Jan 24
F	Added Tree Pit Detail	KW	CP	Jan 24
E	Minor Amend	CP	DC	Oct 23
D	Updated to latest layout and comments	DA	CP	Oct 23
C	Updated to latest layout	NG	CP	Feb 23
B	Updated to new layout	JMB	CP	Sep 22
A	Updated to new layout	JMB	CP	May 22
Rev	Description	By	CB	Date

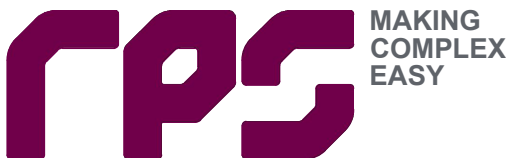

Lakesbury House, Hittingbury Road, Chandlers Ford, Hampshire SO53 5SS
T: 02380 810 440 E: rpsso@rpsgroup.com

Client BWD Southern Counties

Project Hogwood Farm Finchampstead

Title Parcels 9 Softworks 2 of 2

Status PLANNING Drawn By JRL PM/Checked by CP

Job Ref JSL4360 Scale @ A1 1:200 Date Created April 2022

RPS Drawing / Figure Number PLN-9-5002 Rev J

rpsgroup.com