


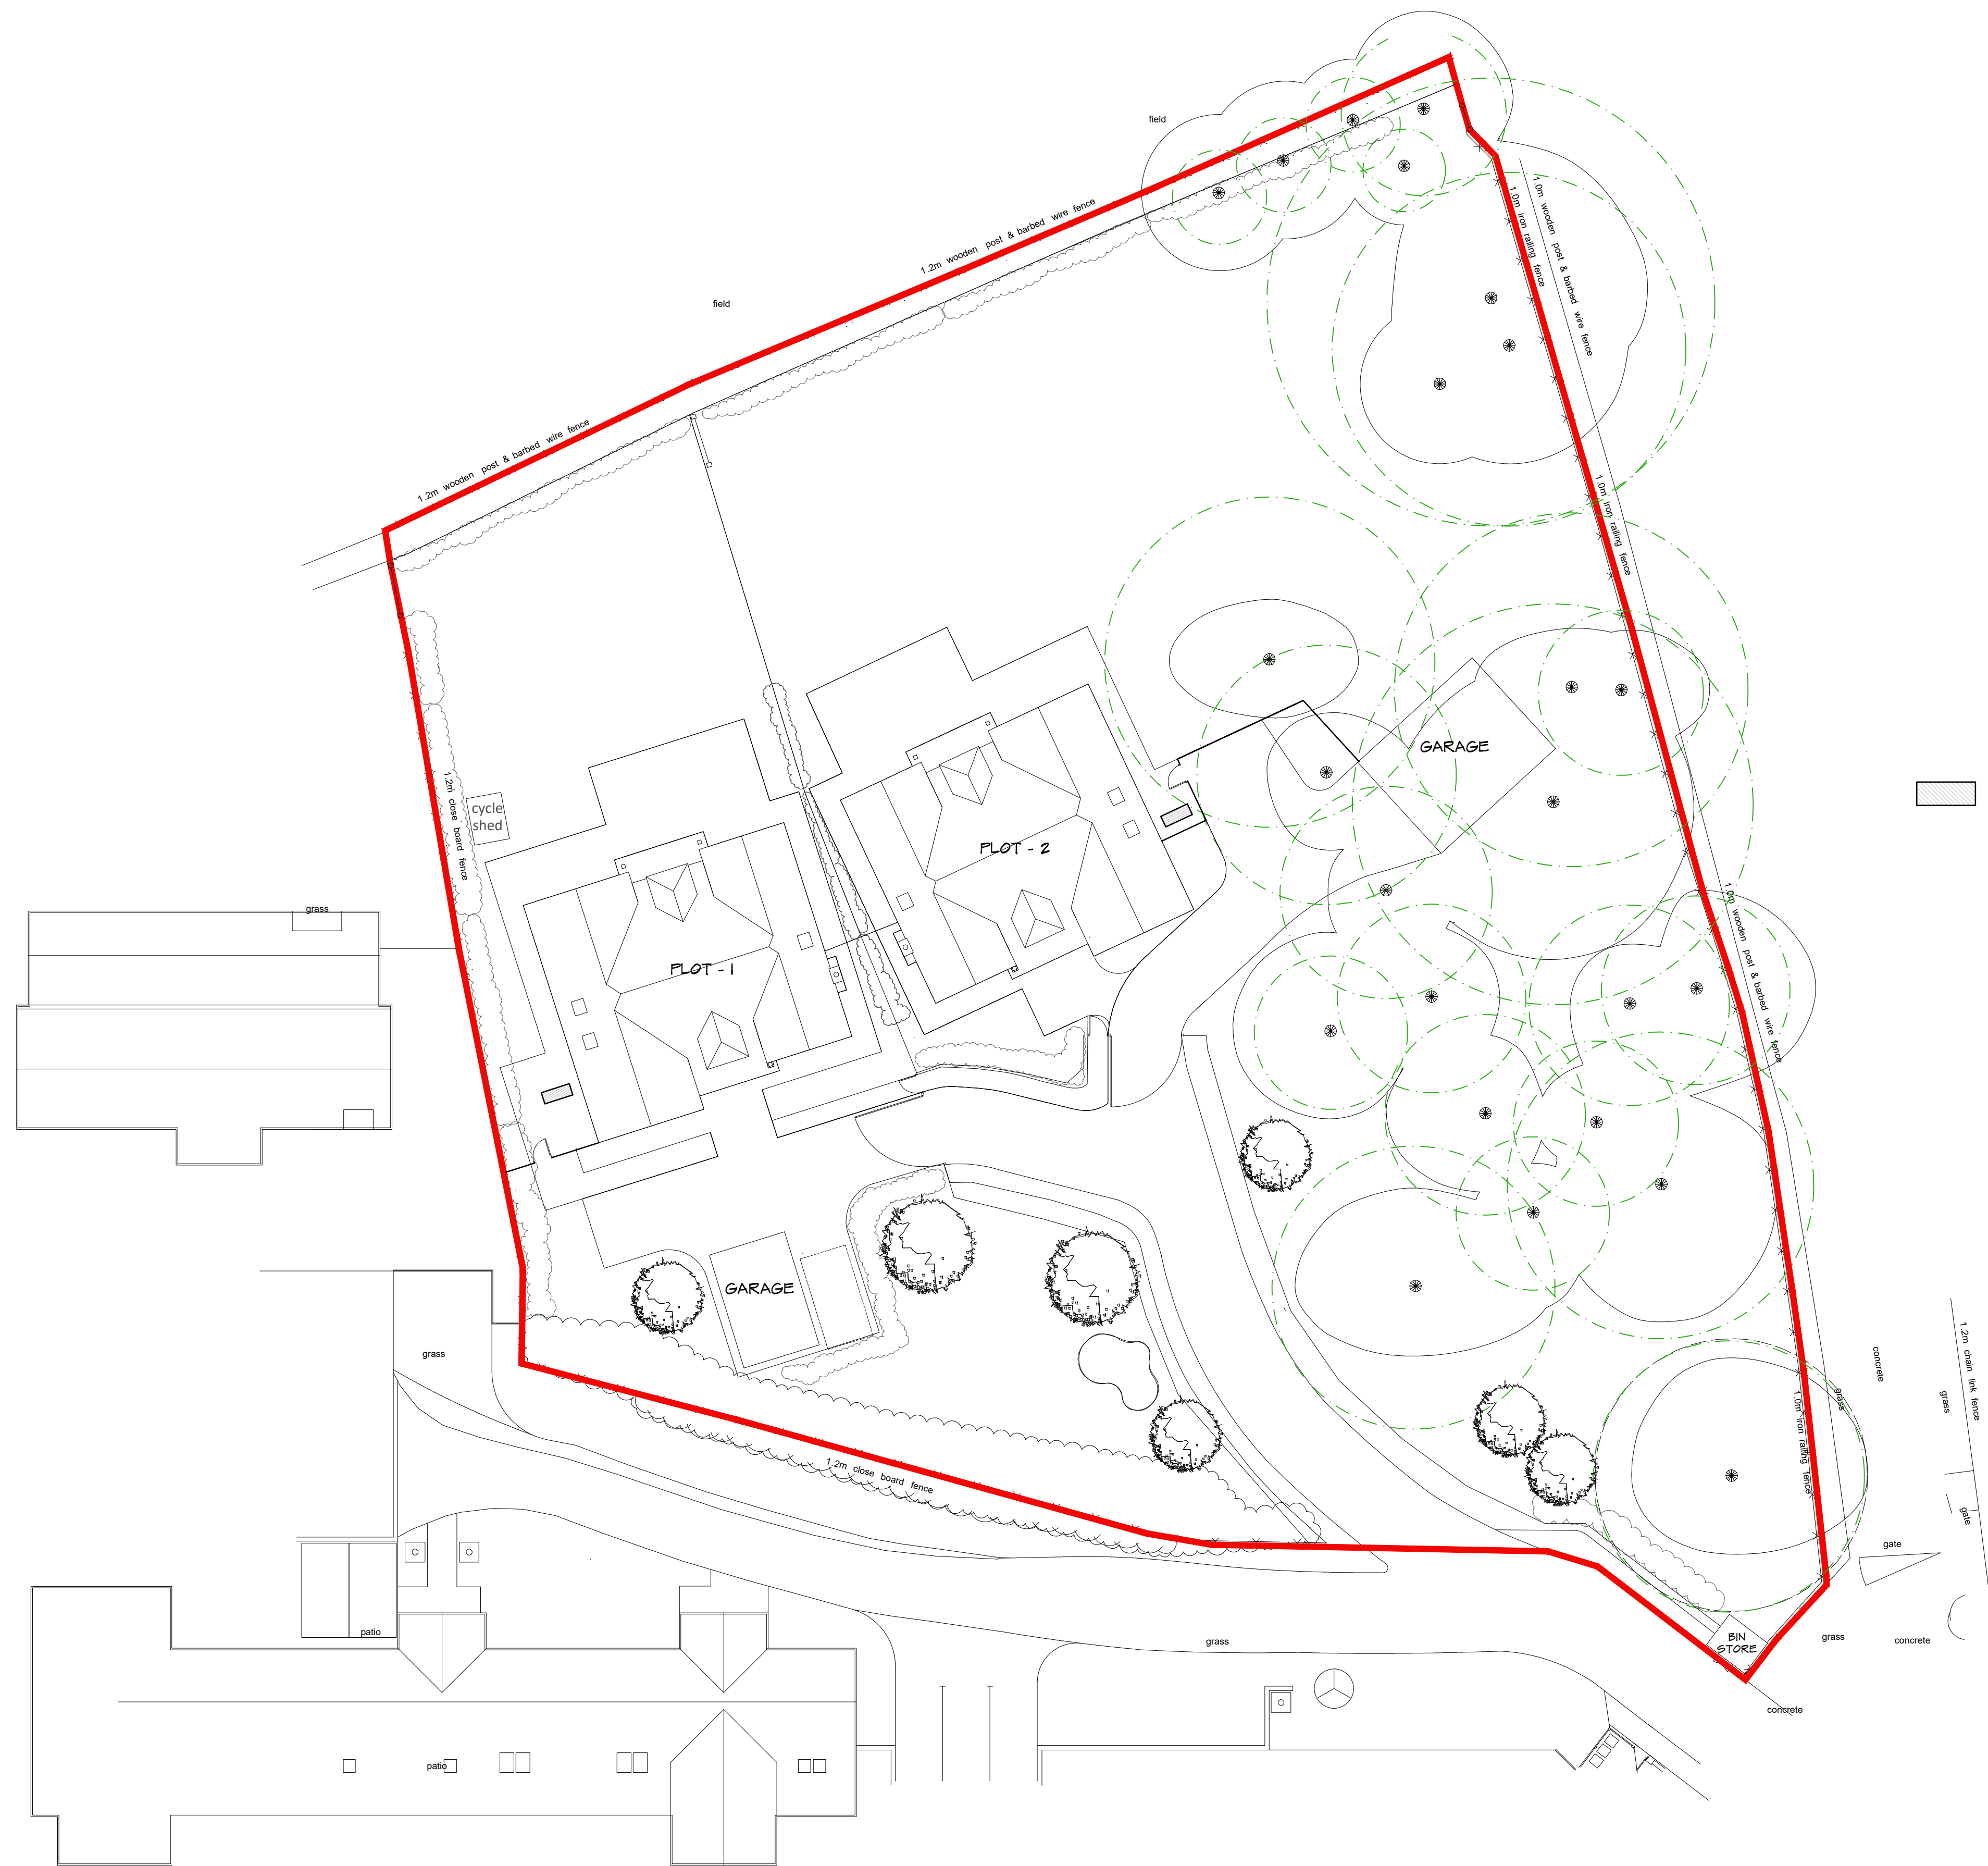


LEGEND



AIR SOURCE
HEAT PUMP

1:200 scale Bar
This Drawing has been produced for printing onto A1 size paper.
If printing on A3 please use the scale below for reference.

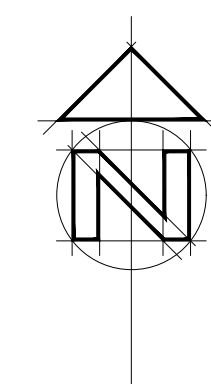

CLIENT Elegant Homes (Chilterns) Ltd
PROJECT Acrefield, Charvil Lane,
Sonning, RG4 6TH
DRAWING Proposed Air Source Heat Pump Plan

STATUS planning
SCALE 1:200@A1 DRAWN DN CHECKED NO 3872/300 REV
DATE Nov 2024

THIS DRAWING MUST NOT BE SCALED UNLESS ISSUED FOR PLANNING PURPOSES. ALL DIMENSIONS ARE TO BE VERIFIED PRIOR TO SETTING OUT, COMMENCING WORK, OR PRODUCTION OF FABRICATION DRAWINGS. REPORT ANY DISCREPANCIES TO THE SUPERVISING OFFICER IMMEDIATELY. ©