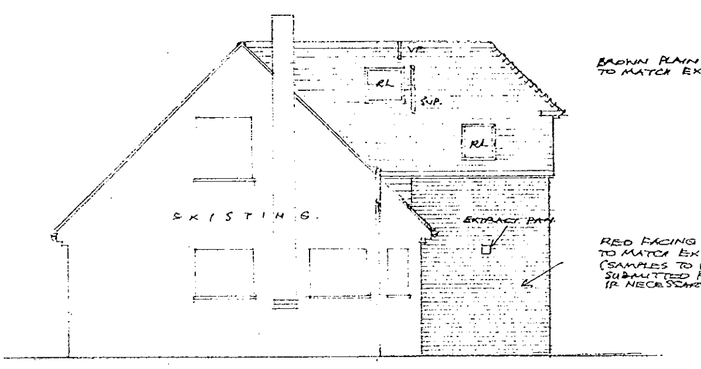

SIDE 1:100

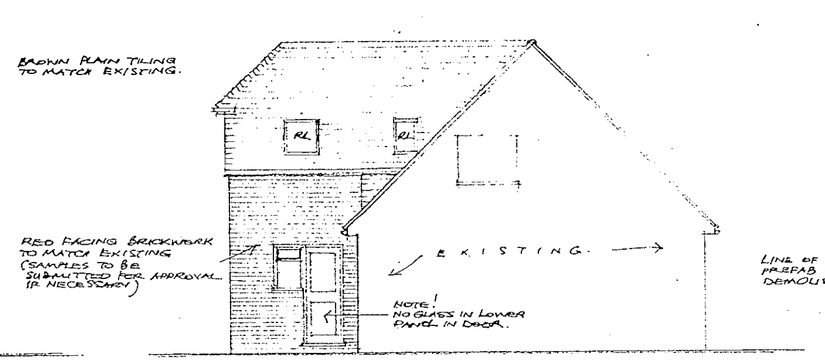

SIDE

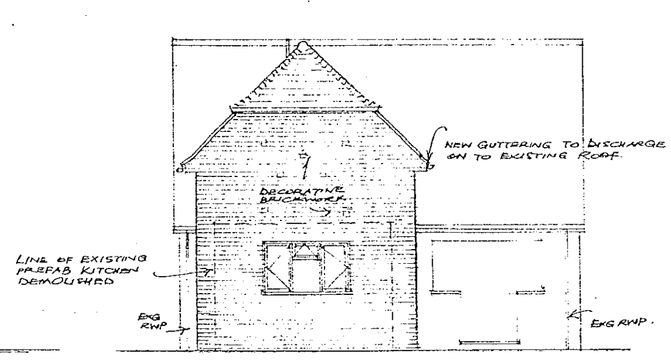

REAR

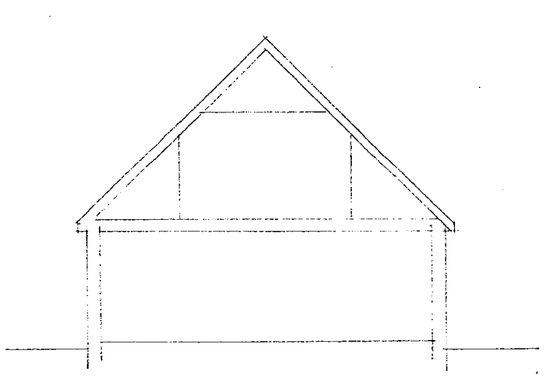

EXISTING SECTION X - X

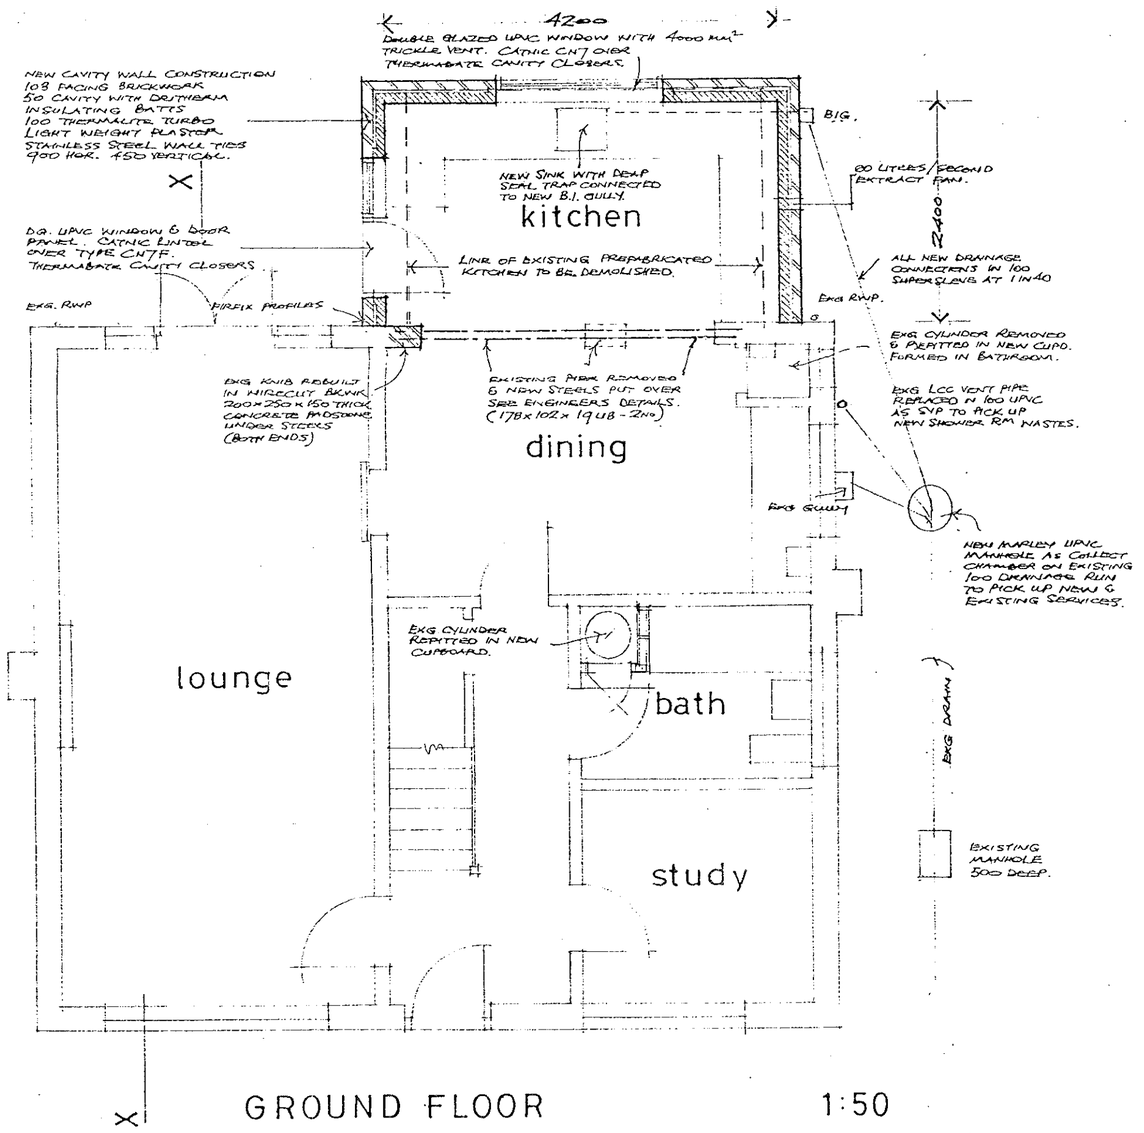

GROUND FLOOR 1:50

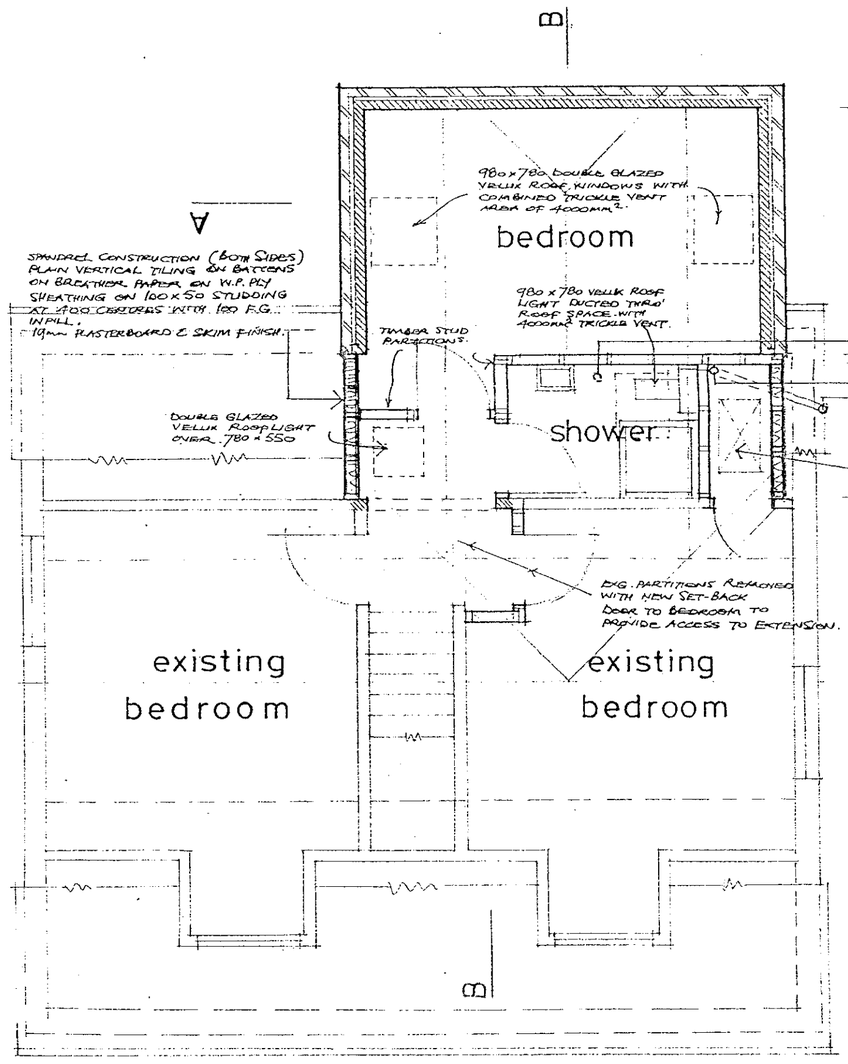

MINIMUM TRAP SIZES & SEAL DEPTHS FOR NEW SANITARY WARE

APPLIANCE	DIA OF TRAP	DEPTH OF SEAL
SHOWER	40	75
WASH BASIN	32	75
W.C. PAN	75	50

FIRST FLOOR

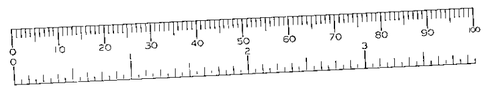

MRS. A. HOGHTON · 'WHISPERS' · NORTON ROAD · RISELEY · BERKS ·
proposed demolition of existing prefab kitchen and new 2 storey rear extension

sheet 1 of ~~2~~ 3 AMH

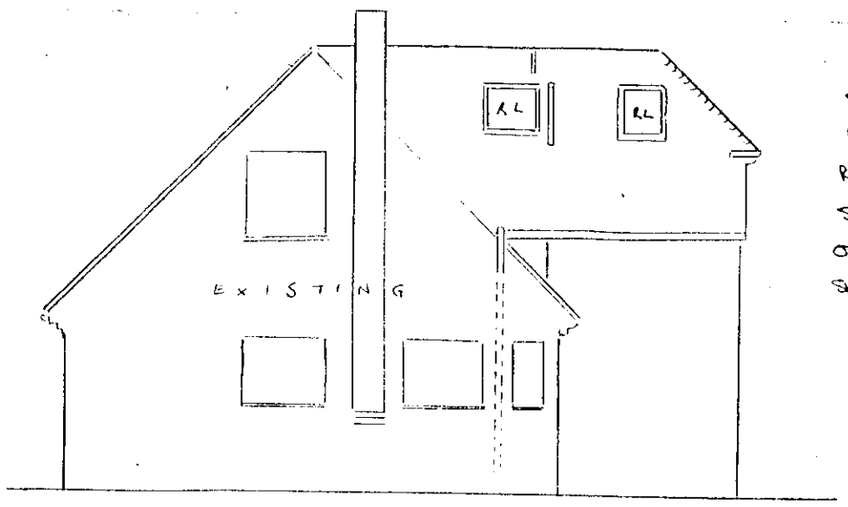

SIDE ELEVATION SHOWING RAISED ELEVATION OF ROOF LIGHT ON 'JOFFE' SIDE OF BUILDING. ALL OTHER DETAILS AS ON SHEET 1 OF 3.

SIDE 1:100

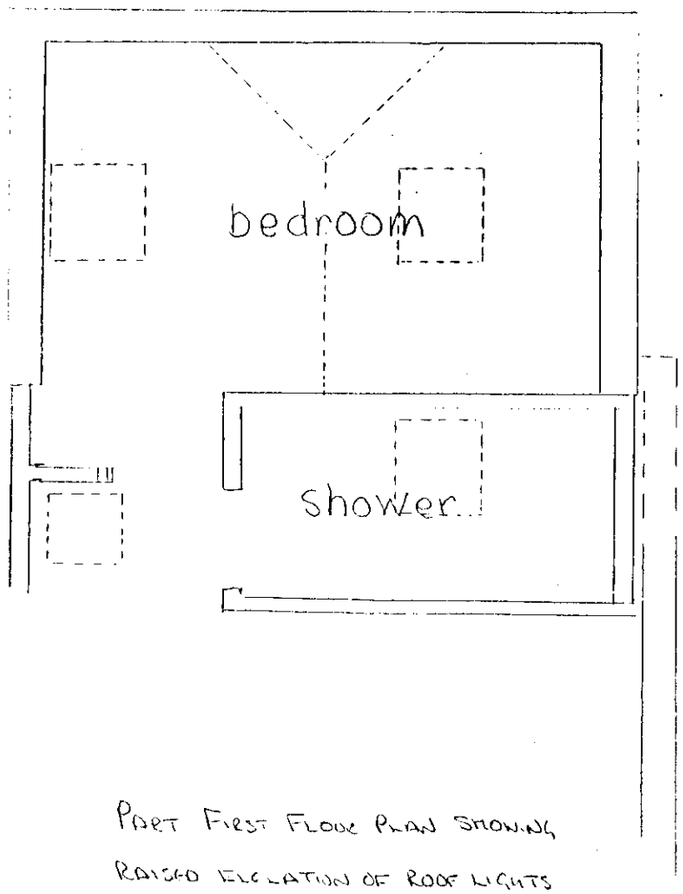

1:50

PART FIRST FLOOR PLAN SHOWING RAISED ELEVATION OF ROOF LIGHTS ON 'JOFFE' SIDE OF BUILDING. ALL OTHER DETAILS AS ON SHEET 1 OF 3

SHEET 3 OF 3

SHOWING AMENDED LOCATION OF ROOF LIGHTS ON 'JOFFE' SIDE OF BUILDING.

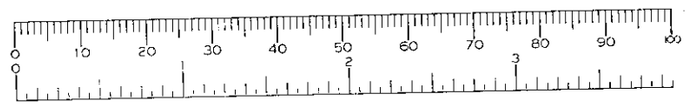

MRS A HOGHTON · WHISPERS · NORTON ROAD · RISELEY · BERKS

proposed demolition of existing prefab kitchen and new 2-storey rear extension

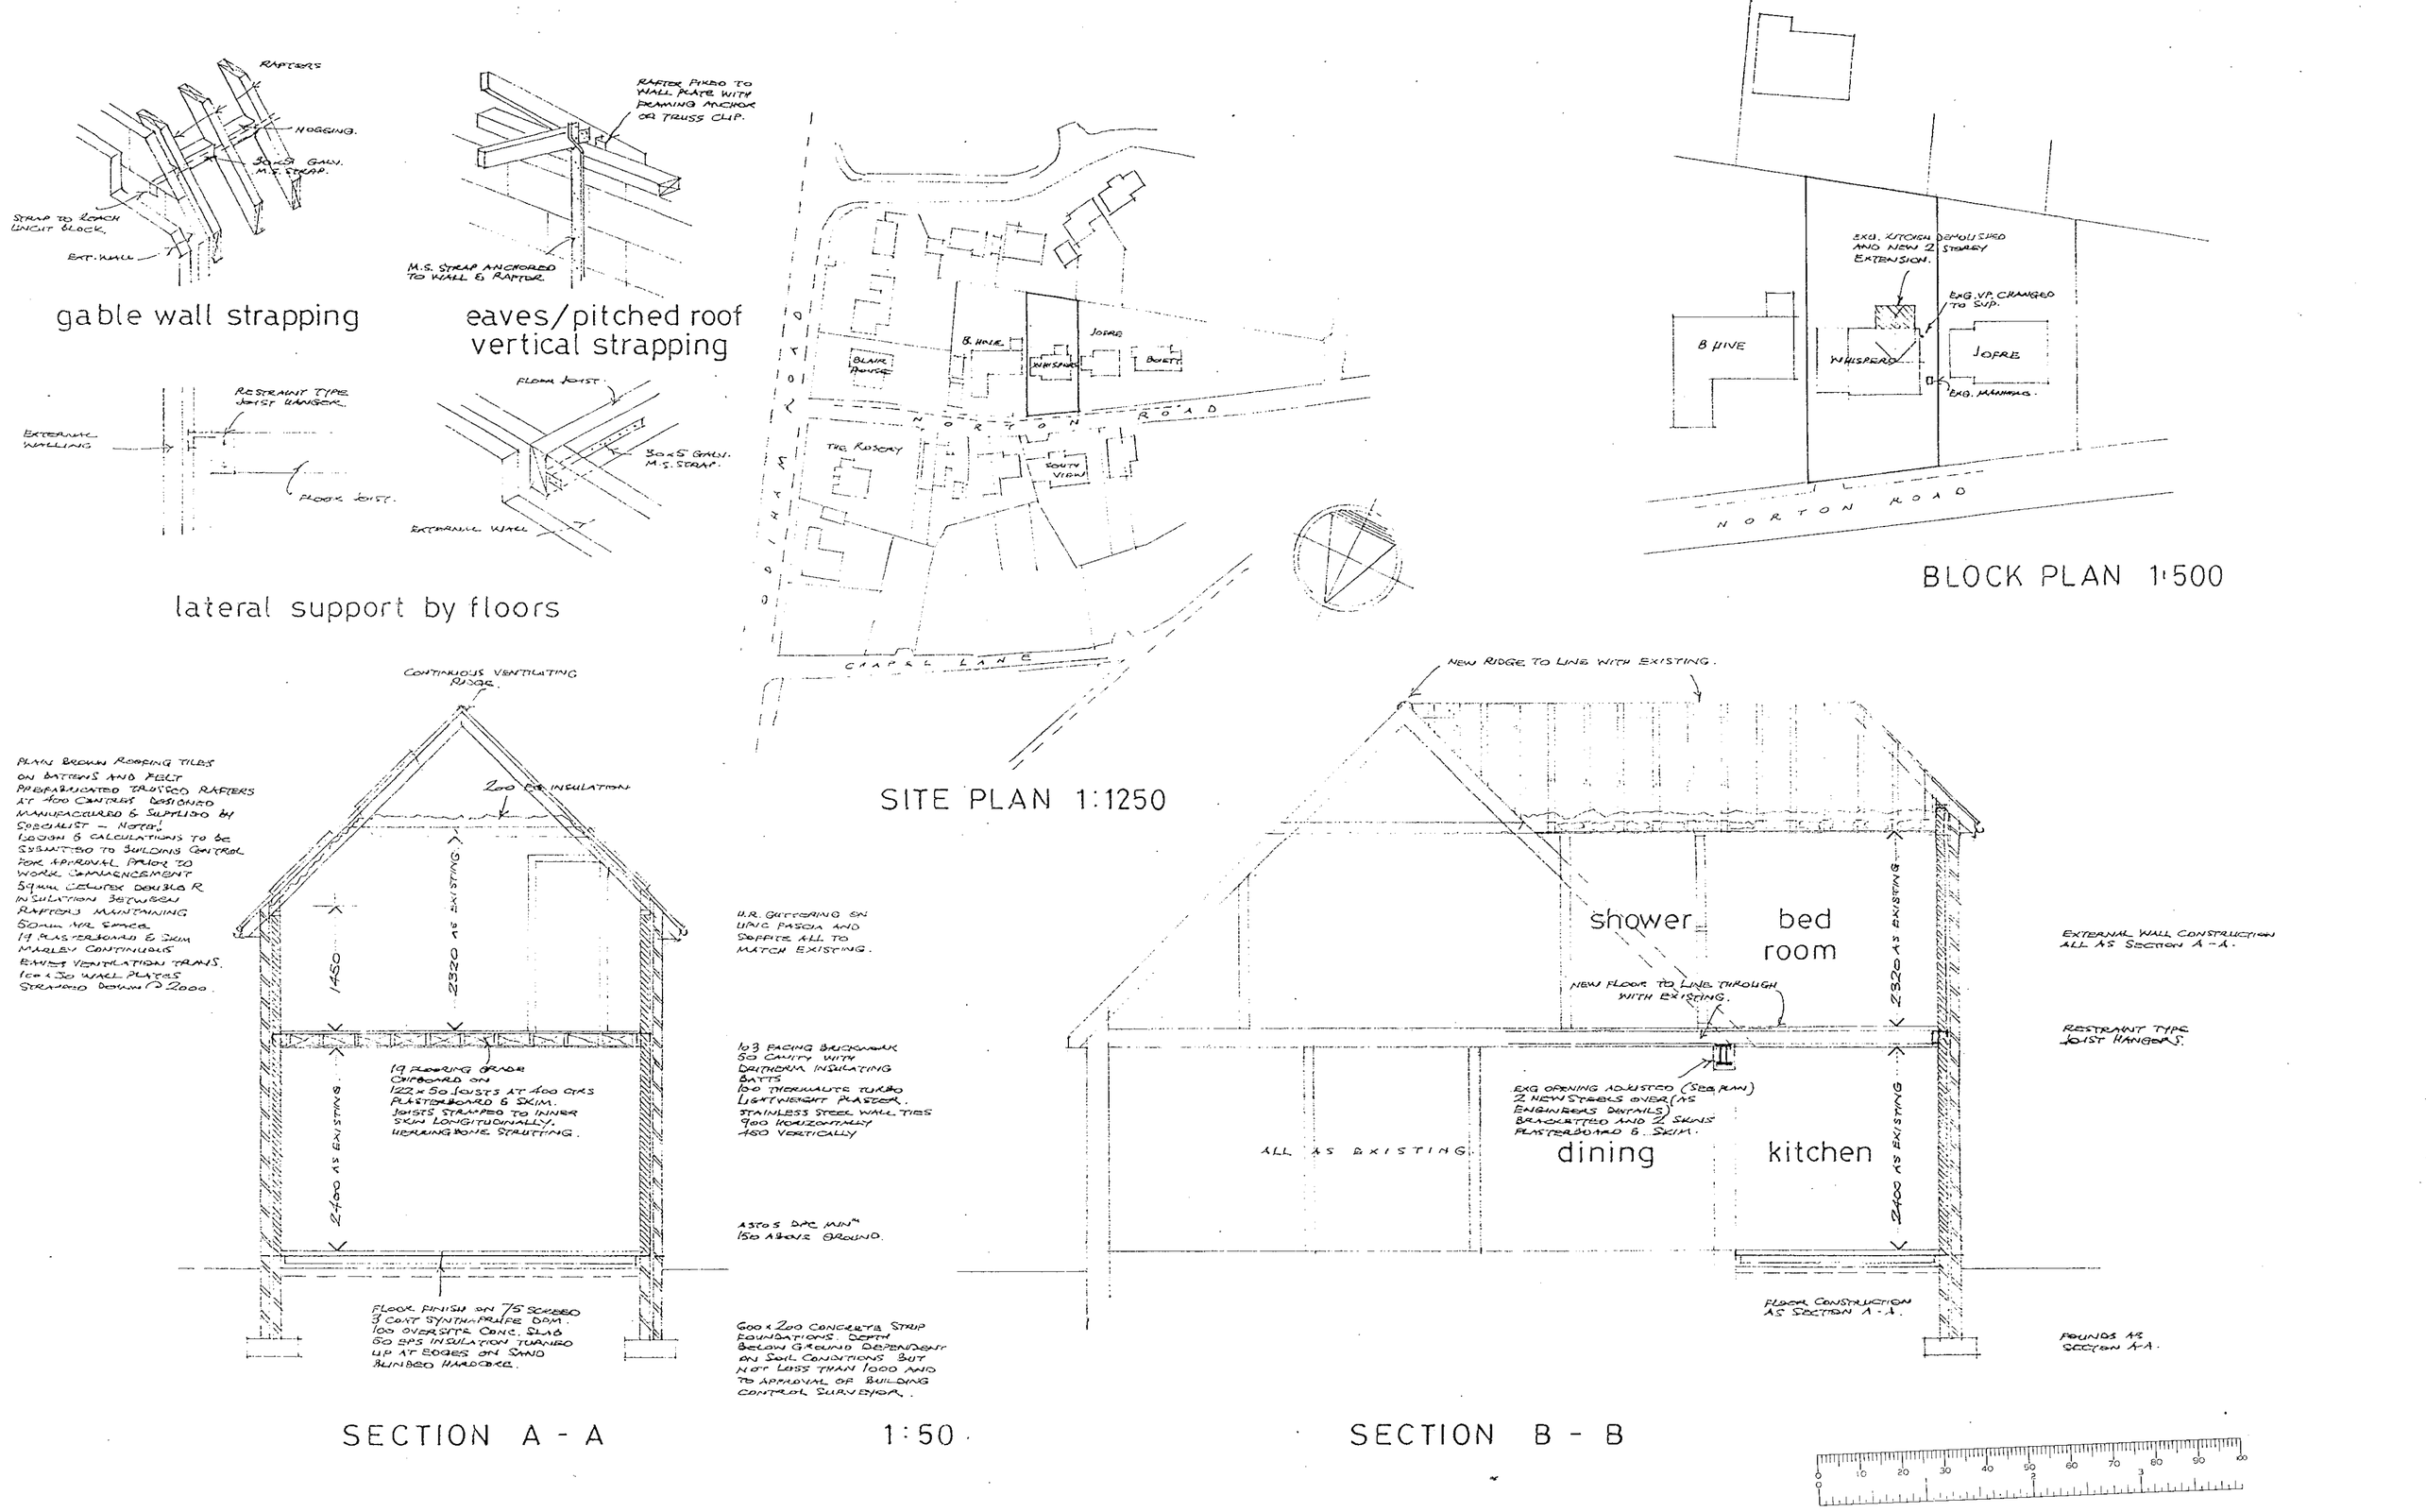

MRS. A. HOGHTON · 'WHISPERS' · NORTON ROAD · RISELEY · BERKS ·

proposed demolition of existing prefab kitchen and new 2 storey rear extension

sheet 2 of 23