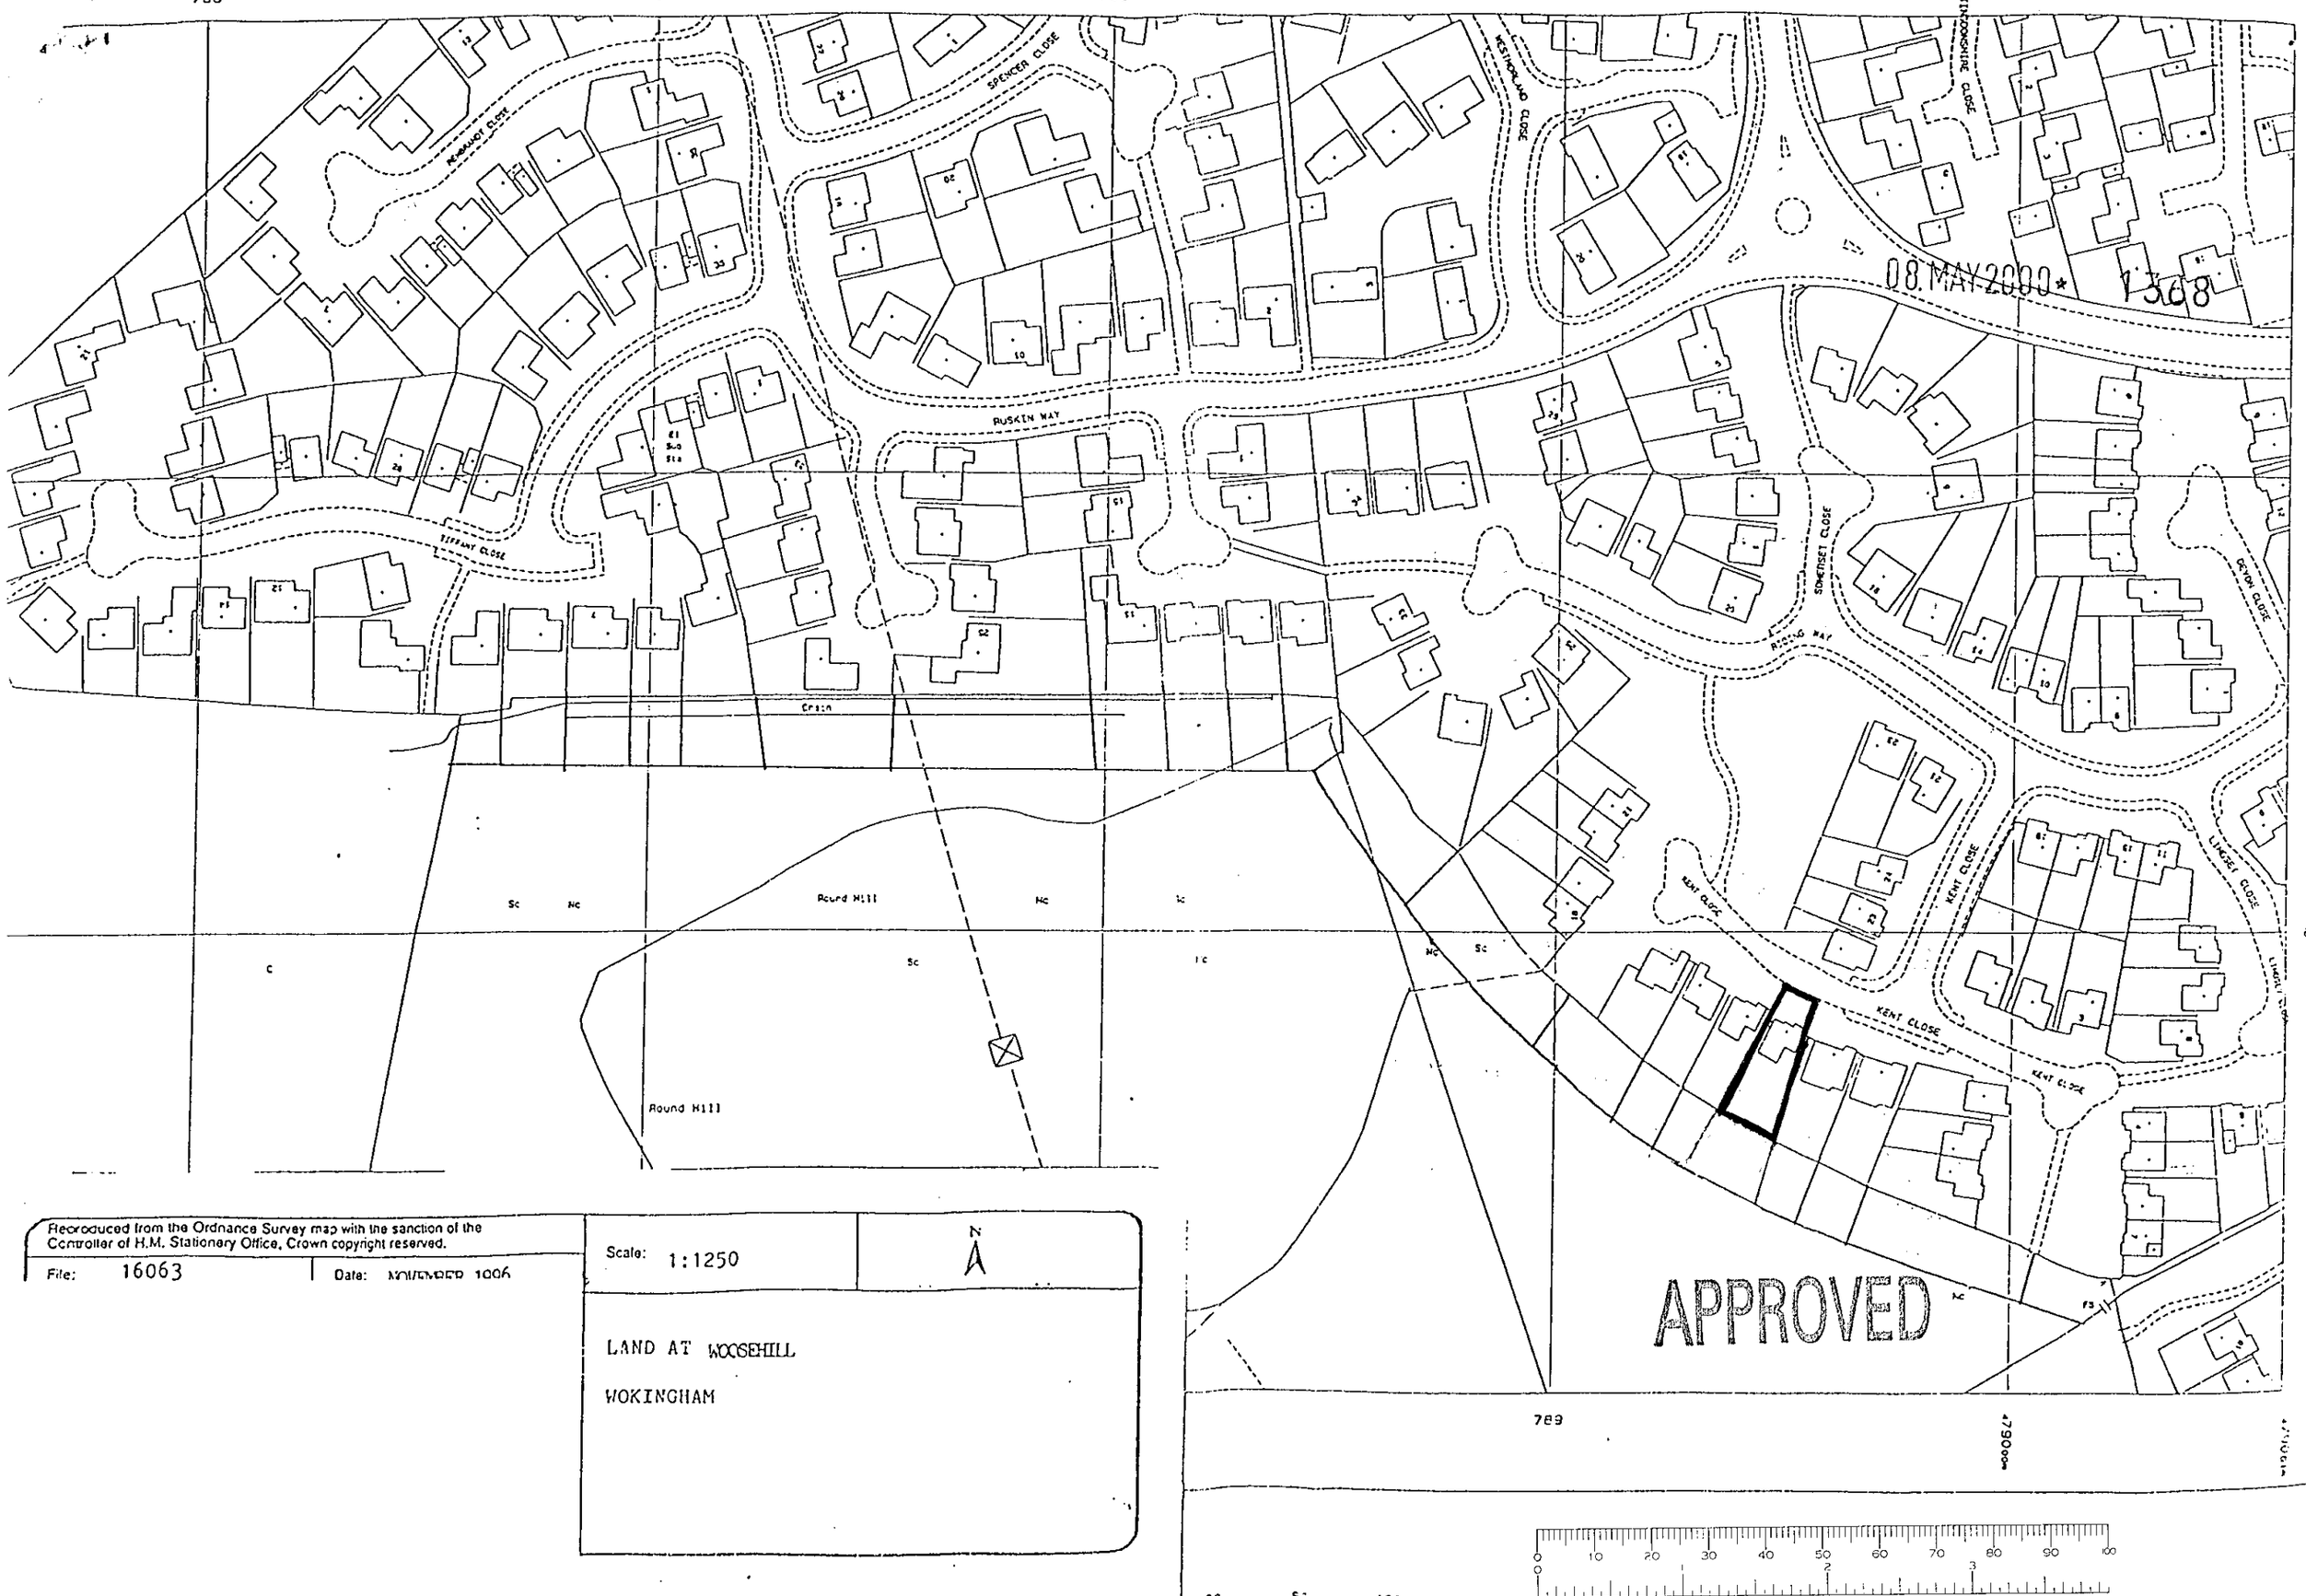


Reproduced from the Ordnance Survey map with the sanction of the Controller of H.M. Stationery Office, Crown copyright reserved.


File: 16063 Date: NOVEMBER 1006


Scale: 1:1250


N


LAND AT WOOSEHILL

WOKINGHAM

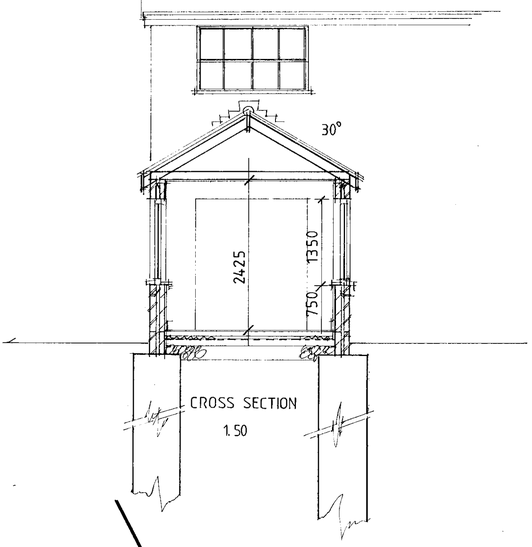

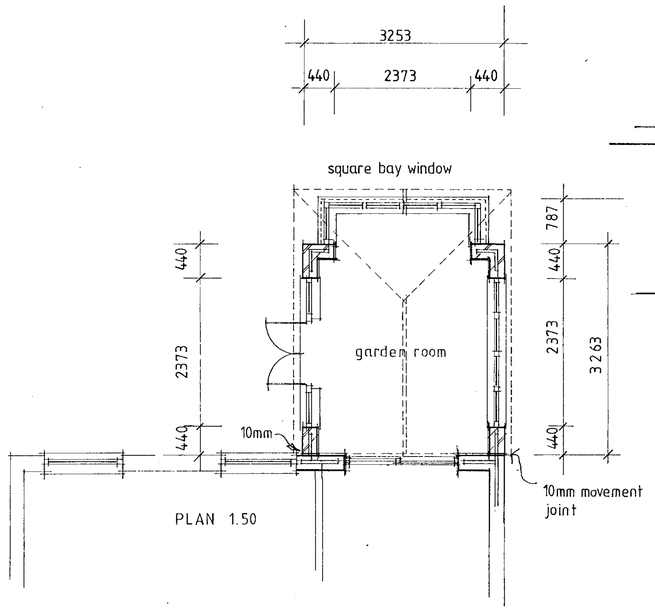

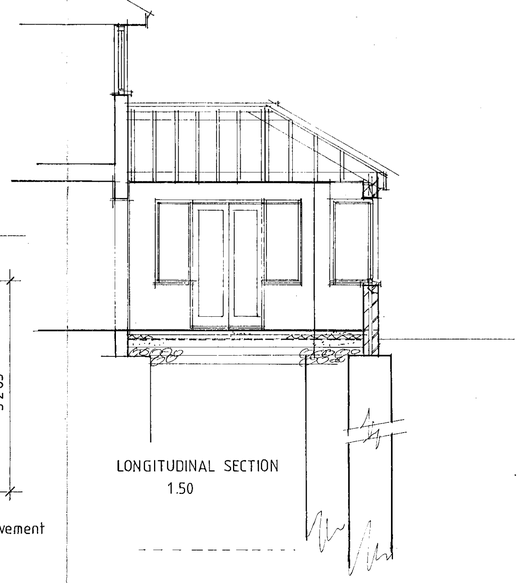


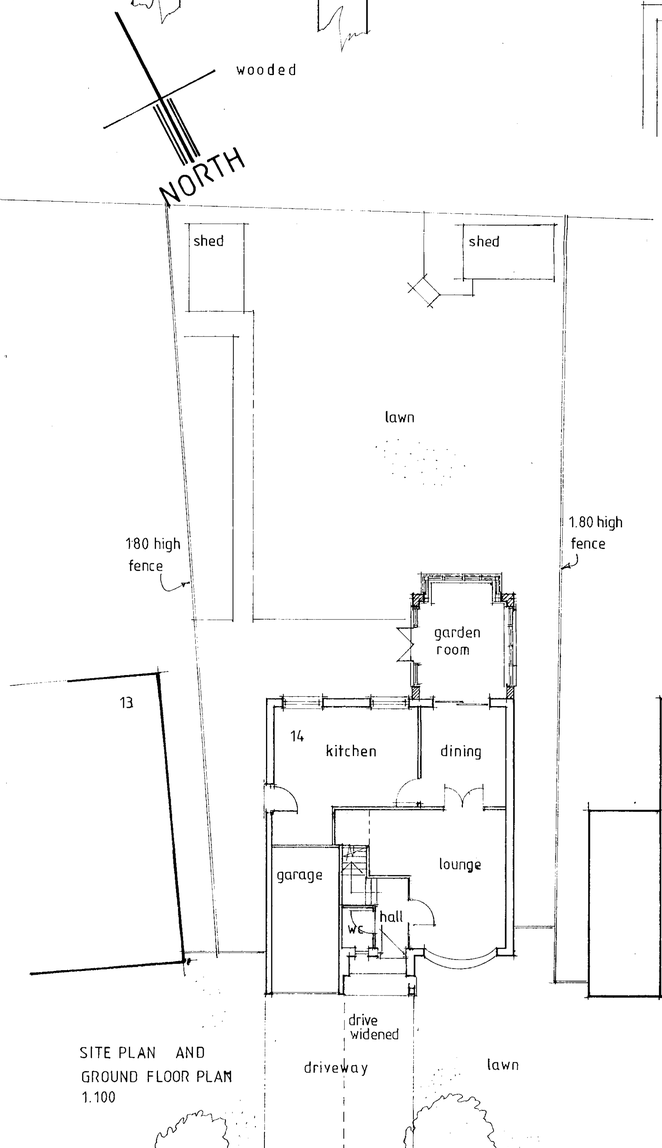


SITE PLAN AND
GROUND FLOOR PLAN
1.100




PROPOSED REAR ELEVATION

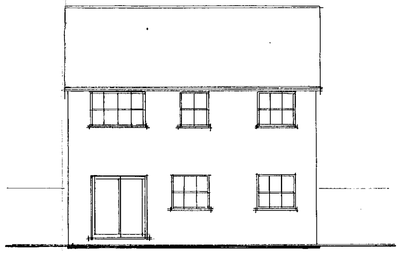


EXISTING REAR ELEVATION

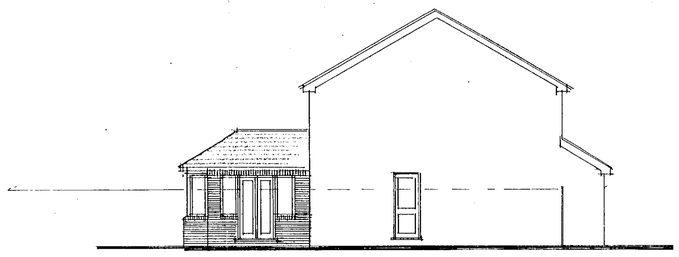


PROPOSED EXTENSION — SIDE ELEVATION

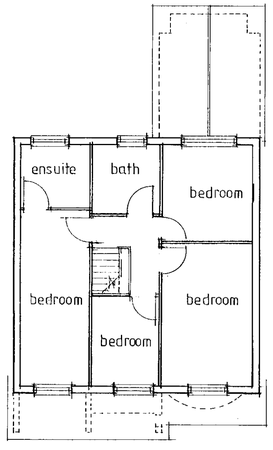

FIRST FLOOR PLAN

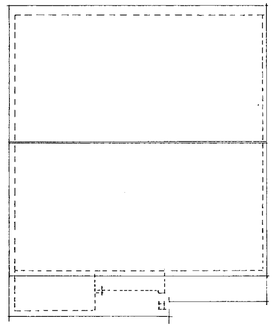

ROOF PLAN - EXISTING

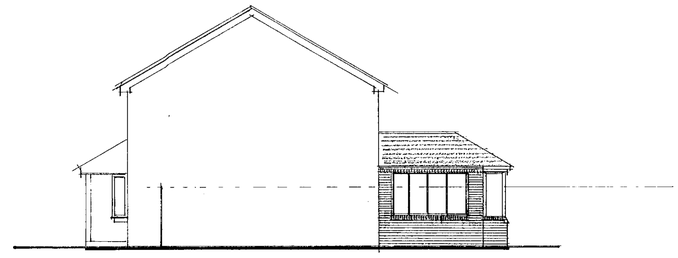

SIDE ELEVATION — PROPOSED EXTENSION

08.MAY2020* 1568

APPROVED

Do not scale from this drawing. Check all dimensions on site. © SEDGMAN NOBLE architects

SEDGMAN NOBLE architects
The Studio,
Spring Meadows Business Centre, Highfield Farm,
Wargrave, READING, Berkshire. RG10 8PZ
Tel: 0118 940 4747 Fax: 0118 940 4749

Date:
Scale: 1.50 1.100
Drawn:

Drawing Title:
PROPOSALS
PLANS, SECTIONS, ELEVATIONS
SITE PLAN

Project:
14.KENT CLOSE, WOOSEHILL, WOKINGHAM.
PROPOSED GARDEN ROOM

Job No: 162

Drawing No: KCW / 01

Revision: