
NOTES

1. All dimensions to be checked and confirmed on site.
2. All discrepancies are to be reported to and resolved by the Architects before works are commenced.
3. This drawing is not to be scaled.
4. All work and materials to be in accordance with the Building Regulations and to comply with all relevant codes of practice and British Standards.

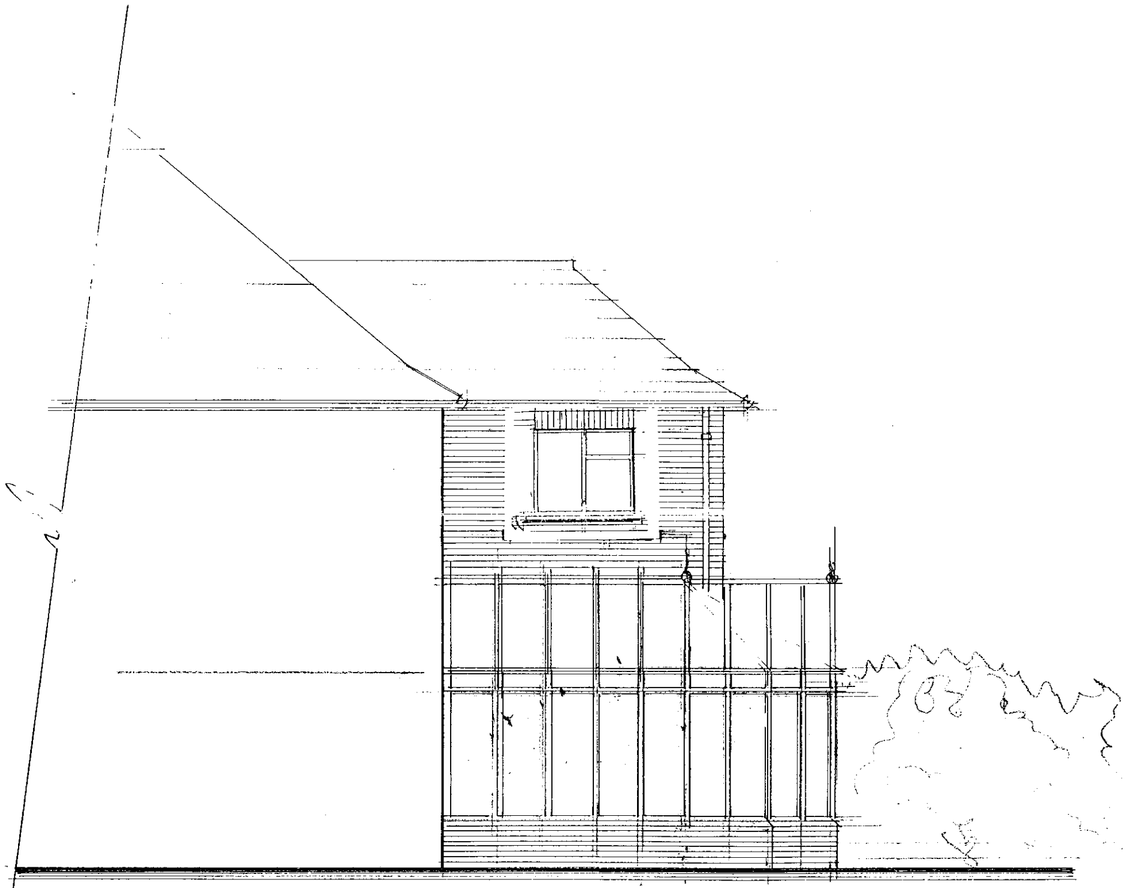

1 P302 NORTH ELEVATION ~PROPOSED



2 EAST ELEVATION ~PROPOSED

SUPERSEDED

TENDER

Rev.	Date
A. CONSERVATORY AMENDED	10·3·00
B. AMENDMENT TO WINDOW.	18·4·00
C. ELEVATION TO CONSERVATORY.	26·4·00

Client MR. & MRS CANNING

Drawing PROPOSED ELEVATIONS

Job 22 PRIEST AVENUE

Scale	Drn.by	Chkd.by
1:50	GL	

Date MARCH 99.

Dwg.No. 90308/P302 C

Grant Littler Studios
Architecture, Interiors, Surveying & Planning
HIGH POINT, HARTLEY BUSINESS CENTRE
GREEN WALK, LONDON, SE14TU
TEL. NO. 0171 407 0070
FAX. NO. 0171 357 8833
e-mail @ gls.prestel.co.uk

Copyright Reserved

superseded by 90308/P302D.

18 MAY 2000 Hpr

1373

NOTES


1. All dimensions to be checked and confirmed on site.
2. All discrepancies are to be reported to and resolved by the Architects before works are commenced.
3. This drawing is not to be scaled.
4. All work and materials to be in accordance with the Building Regulations and to comply with all relevant codes of practice and British Standards.

18 MAY 2000 1373 Apr



1 NORTH ELEVATION ~PROPOSED

P302

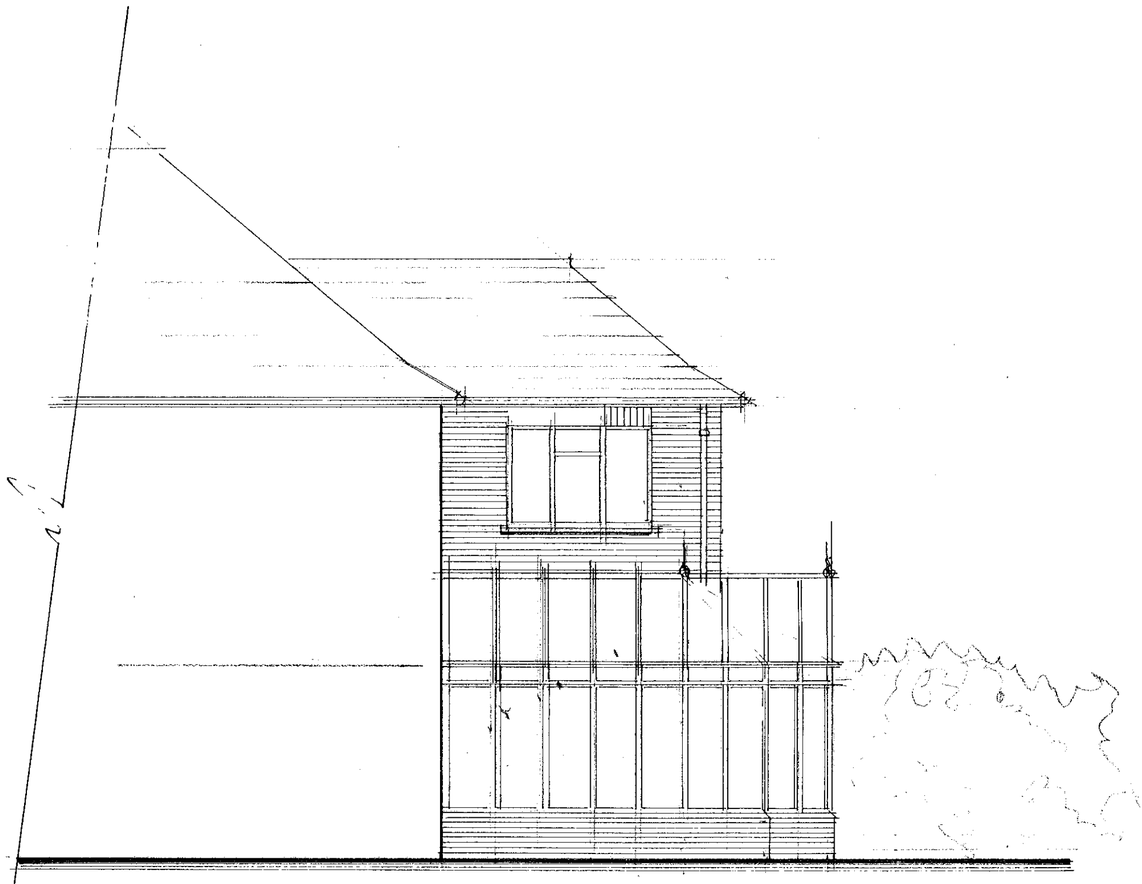

2 EAST ELEVATION ~PROPOSED

SUPERSEDED

TENDER

Rev.

A. CONSERVATORY AMENDED 10.3.00
B. AMENDMENT TO WINDOW. 14.4.00

Date

Client MR. & MRS CANNING

Drawing PROPOSED ELEVATIONS

Job 22 PRIEST AVENUE

Scale 1:50 Drn.by GL Chkd.by

Date MARCH 99

Dwg.No. 90308/P302 b


Grant Littler Studios
Architecture, Interiors, Surveying & Planning
HIGH POINT, HARTLEY BUSINESS CENTRE
GREEN WALK, LONDON, SE14TU
TEL. NO. 0171 407 0070
FAX. NO. 0171 357 8833
e-mail @ gls.prestel.co.uk

Copyright Reserved

Superseded by 90308/P302c

NOTES

1. All dimensions to be checked and confirmed on site.
2. All discrepancies are to be reported to and resolved by the Architects before works are commenced.
3. This drawing is not to be scaled.
4. All work and materials to be in accordance with the Building Regulations and to comply with all relevant codes of practice and British Standards.

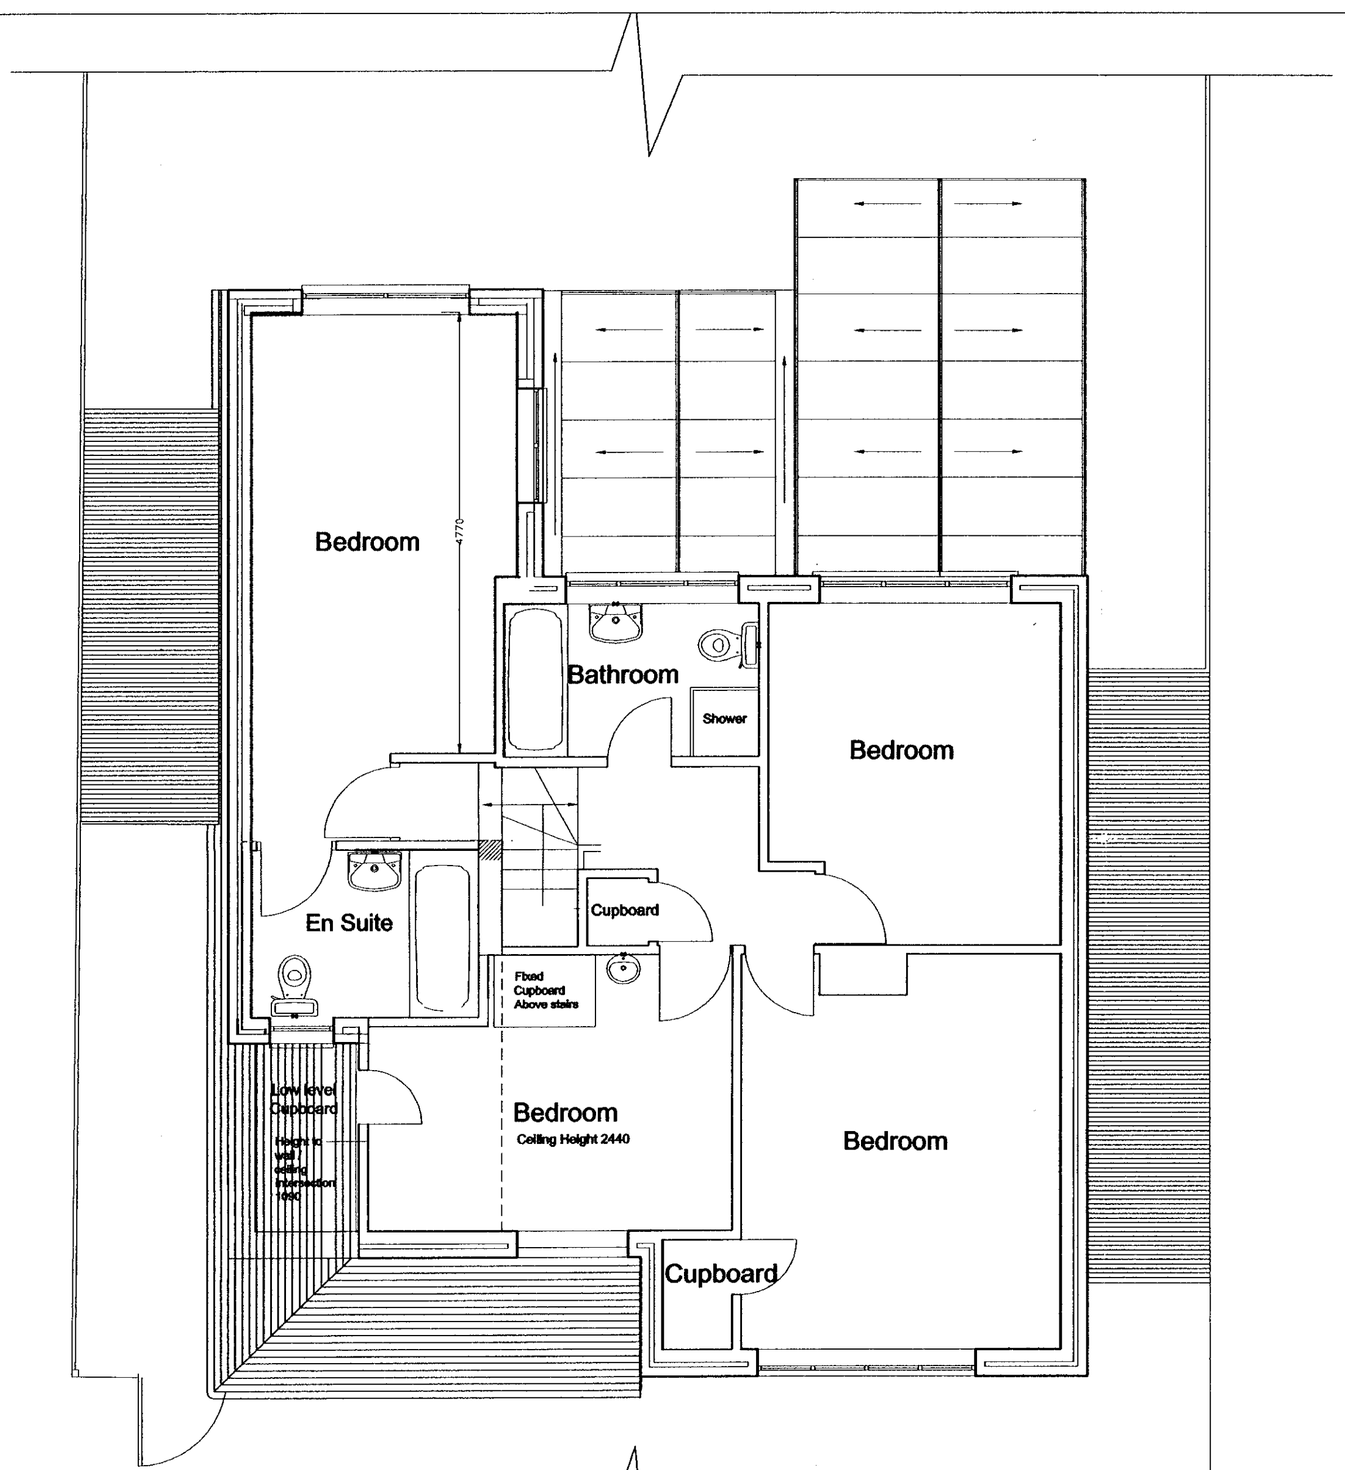

SUPERSEDED

18 MAR 2000

1373

Rev.	Date
B. Amendment to rear conservatory and side extension	14.04.00

1 PROPOSED FIRST FLOOR PLAN

P101

Client Mr. & Mrs Canning

Drawing First Floor Plan

Job 22 PRIEST AVENUE

Scale	Drn.by	Chkd.by
1:100 1:50	DC/NH	GL
Date 20/11/98		

Dwg.No. 90308-P101B

Grant Littler Studios

Architecture, Interiors, Surveying & Planning

HIGH POINT, HARTLEY BUSINESS CENTRE
GREEN WALK, LONDON, SE1 4TU
TEL. NO. 0171 407 0070
FAX. NO. 0171 357 8833
e-mail @ gls.prestel.co.uk

Copyright Reserved


superseded by 90308 - P101C

NOTES

1. All dimensions to be checked and confirmed on site.
2. All discrepancies are to be reported to and resolved by the Architects before works are commenced.
3. This drawing is not to be scaled.
4. All work and materials to be in accordance with the Building Regulations and to comply with all relevant codes of practice and British Standards.



1 / P302 NORTH ELEVATION ~PROPOSED

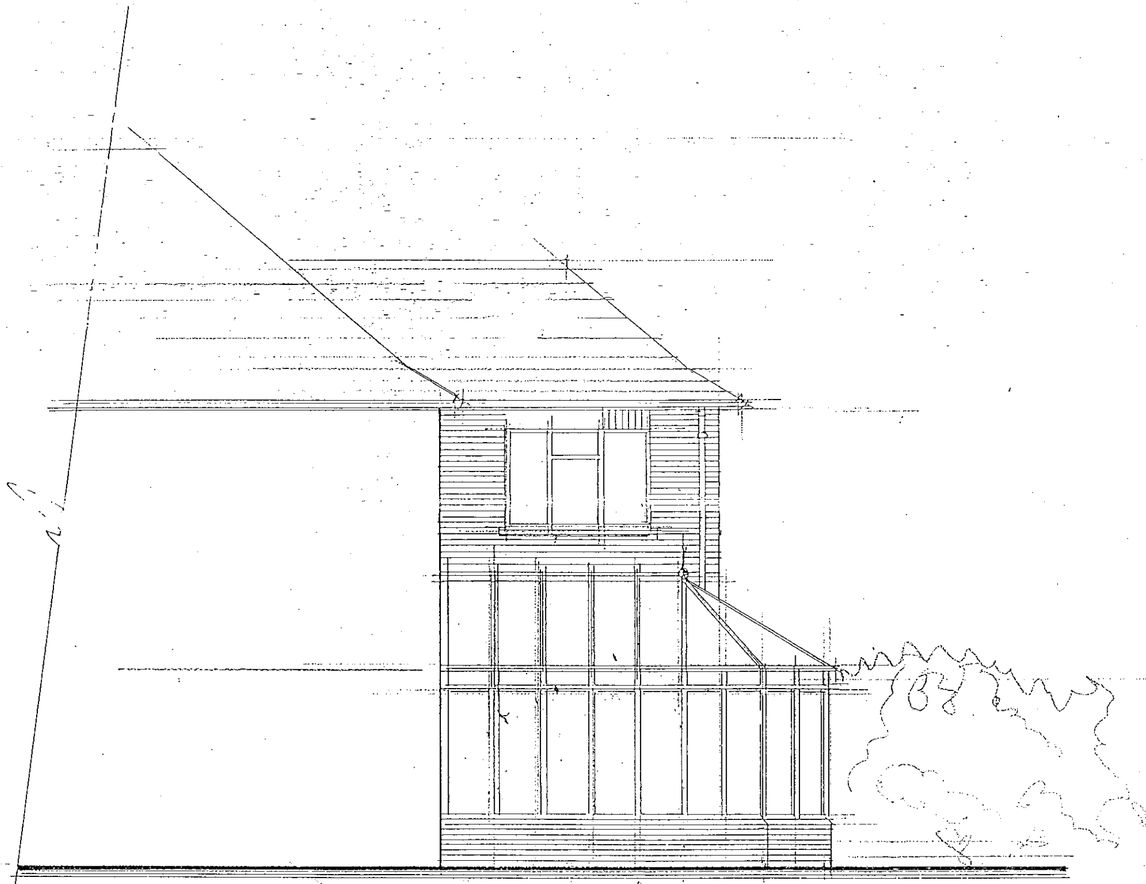

2 / P302 EAST ELEVATION ~PROPOSED

Rev.

Date Client MR. & MRS CANNING

Drawing PROPOSED ELEVATIONS

Job 22 PRIEST AVENUE

Scale	Drn.by	Chkd.by
1:50	GL	

Date MARCH 99

Dwg.No. 90308/P302

Grant Littler Studios
Architecture, Interiors, Surveying & Planning
HIGH POINT, HARTLEY BUSINESS CENTRE
GREEN WALK, LONDON, SE1 4TU
TEL. NO. 0171 407 0070
FAX. NO. 0171 357 8833
e-mail @ gls.prestel.co.uk

Copyright Reserved


18 MAY 2000 Rec'd
15/3

NOTES

1. All dimensions to be checked and confirmed on site.
2. All discrepancies are to be reported to and resolved by the Architects before works are commenced.
3. This drawing is not to be scaled.
4. All work and materials to be in accordance with the Building Regulations and to comply with all relevant codes of practice and British Standards.



1
P301
~PROPOSED

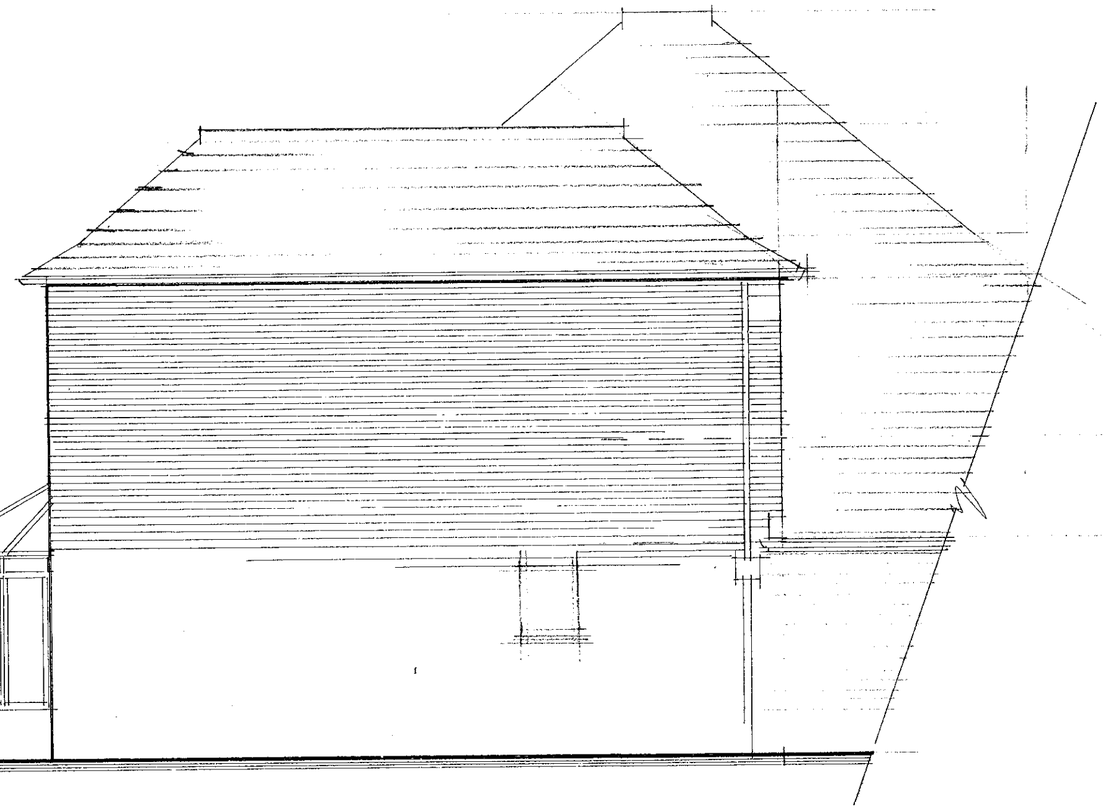

P301
WEST ELEVATION

1373

TENDER

Rev.

Date

Client MR. & MRS CANNING

Drawing PROPOSED ELEVATIONS

Job

Scale Drn.by Chkd.by
GL

Date

Dwg.No. 90308/P301


Grant Littler Studios
Architecture, Interiors, Surveying & Planning
HIGH POINT, HARTLEY BUSINESS CENTRE
GREEN WALK, LONDON, SE14TU
TEL. NO. 0171 407 0070
FAX. NO. 0171 357 8833
e-mail @ gls.prestel.co.uk

Copyright Reserved

Superceded by 90308/P301A.

NOTES

1. All dimensions to be checked and confirmed on site.
2. All discrepancies are to be reported to and resolved by the Architects before works are commenced.
3. This drawing is not to be scaled.
4. All work and materials to be in accordance with the Building Regulations and to comply with all relevant codes of practice and British Standards.

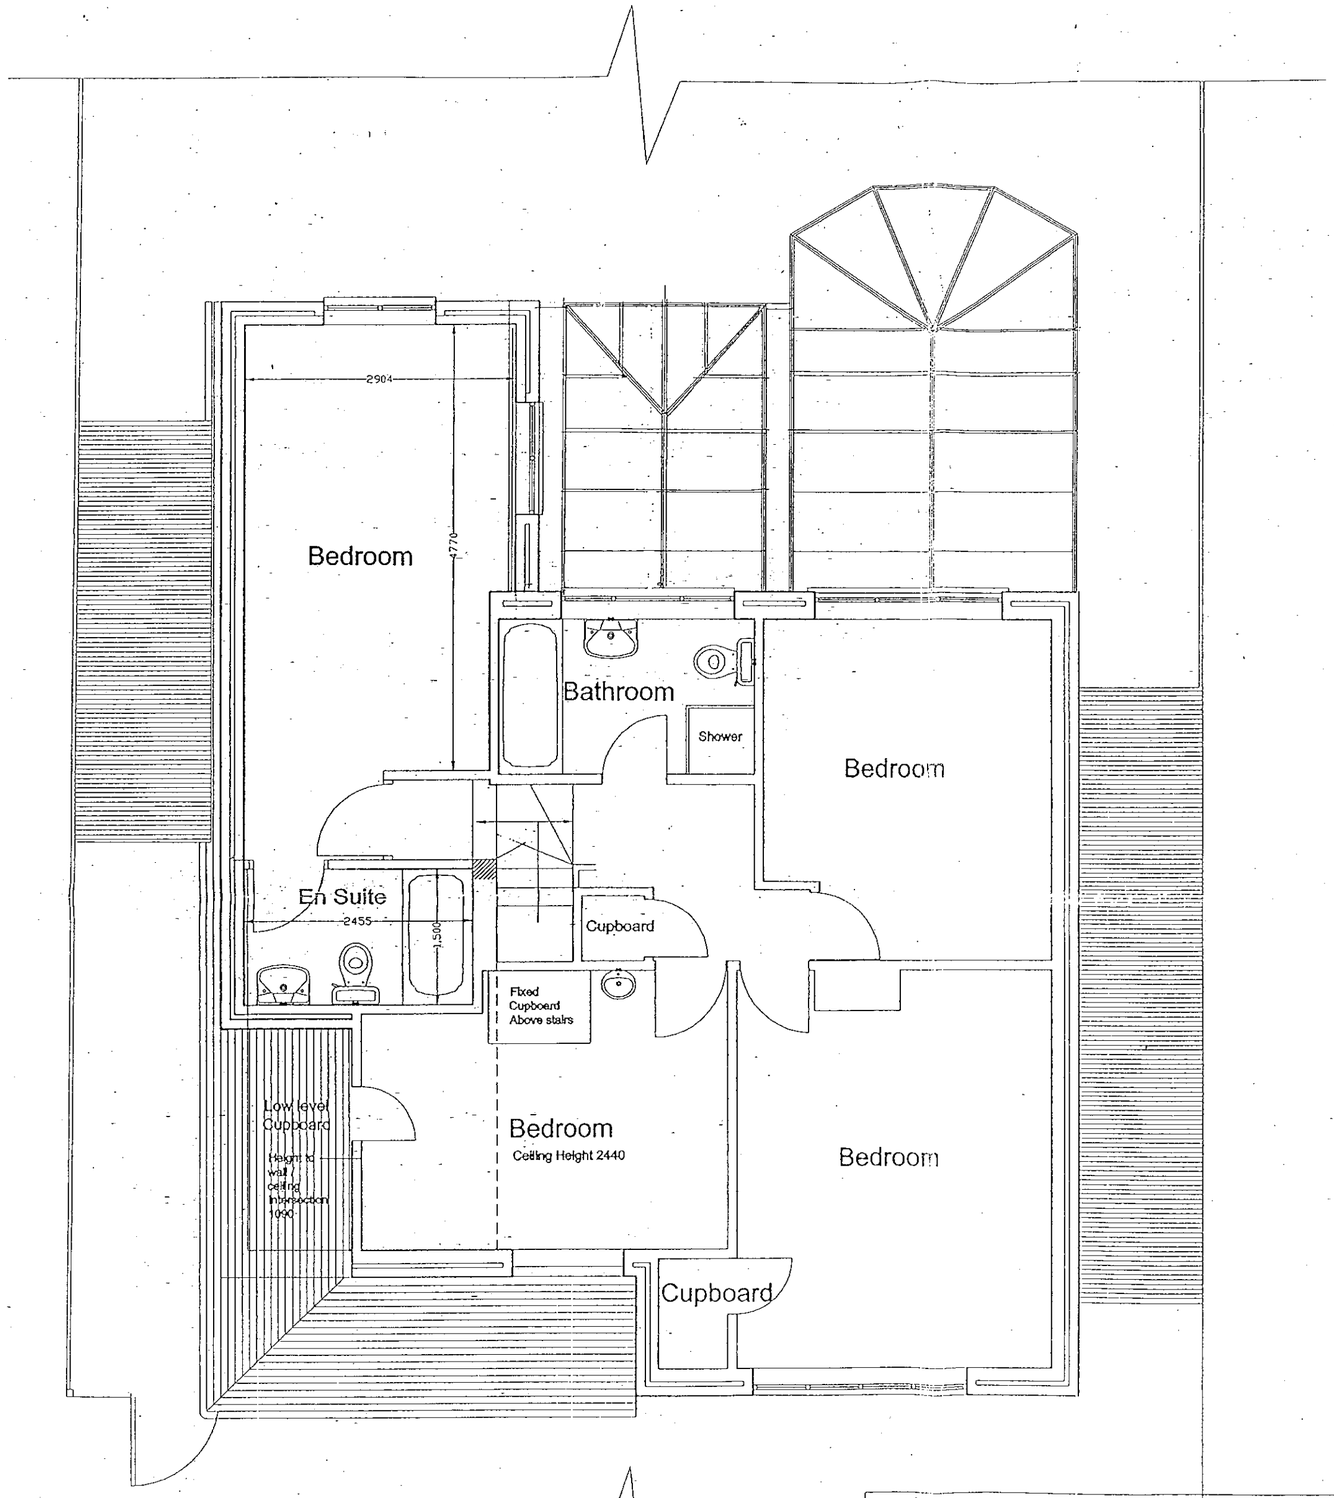

0 10 20 30 40 50 60 70 80 90 100

0 1 2 3

Rev. Some amendments

Date Client Mr. & Mrs Canning

Drawing First Floor Plan

Job 22 PRIEST AVENUE

Scale	Drn.by	Chkd.by
1:100 1:50	DC/NH	GL
Date	20/11/98	

Dwg.No. 90308-P101A

1 PROPOSED FIRST FLOOR PLAN

P101


Grant Littler Studios
Architecture, Interiors, Surveying & Planning
HIGH POINT, HARTLEY BUSINESS CENTRE
GREEN WALK, LONDON, SE14TU
TEL. NO. 0171 407 0070
FAX. NO. 0171 357 8833
e-mail @ gls.prestel.co.uk

Copyright Reserved


18 MAY 2000 15/5

NOTES

1. All dimensions to be checked and confirmed on site.
2. All discrepancies are to be reported to and resolved by the Architects before works are commenced.
3. This drawing is not to be scaled.
4. All work and materials to be in accordance with the Building Regulations and to comply with all relevant codes of practice and British Standards.

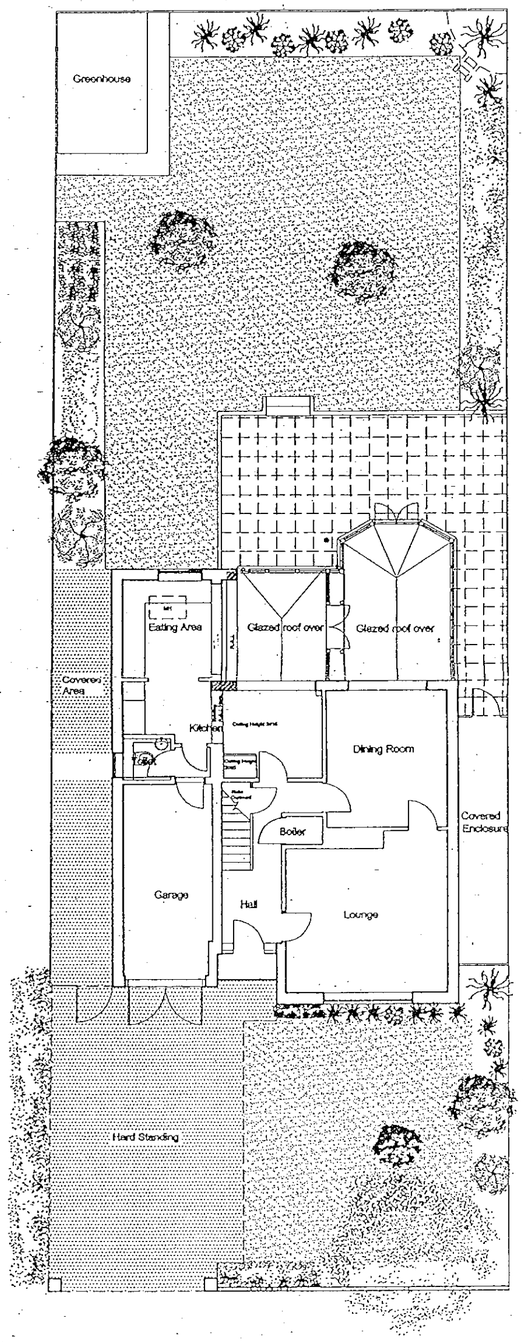

1 / P100 PROPOSED OVERAL PLAN

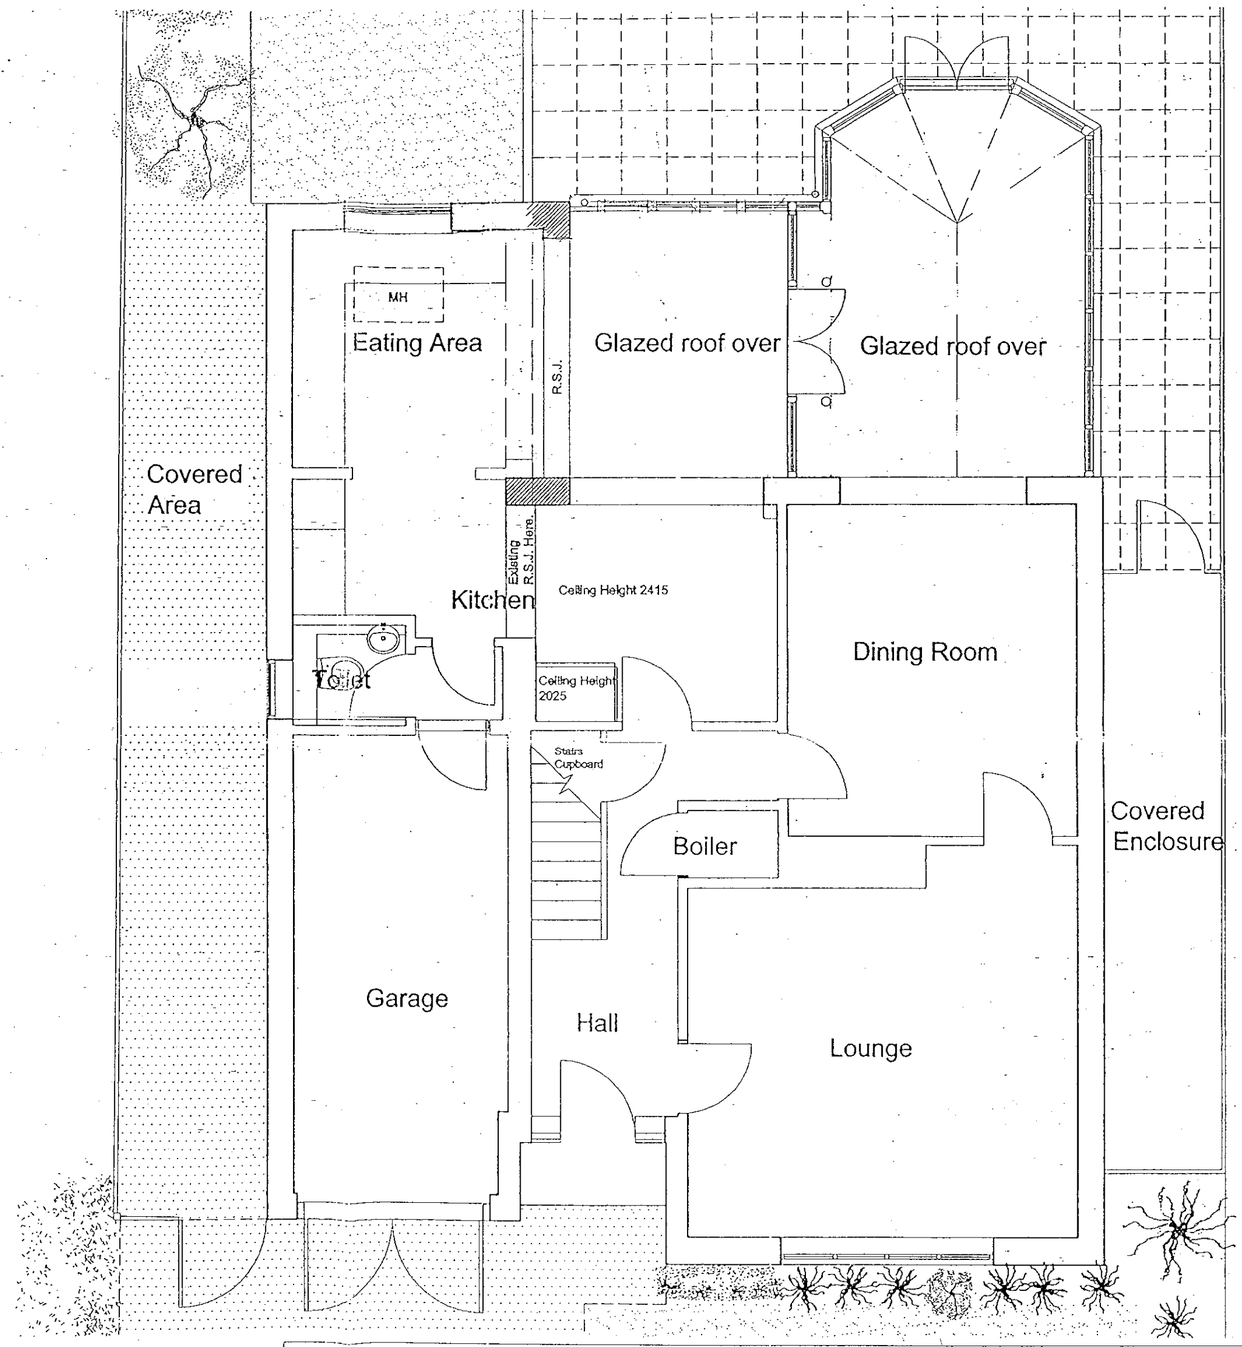

2 / P100 PROPOSED GROUND FLOOR PLAN

Rev.

Date Client Mr. & Mrs Canning

Drawing Ground floor Plan

Job 22 PRIEST AVENUE

Scale	Drn.by	Chkd.by
1:100 1:50	DC/NH	GL
Date	20/11/98	

Dwg.No. 90308-P100A

Grant Littler Studios

Architecture, Interiors, Surveying & Planning


HIGH POINT, HARTLEY BUSINESS CENTRE
GREEN WALK, LONDON, SE14TU
TEL. NO. 0171 407 0070
FAX. NO. 0171 357 8833
e-mail @ gls.prestel.co.uk

Copyright Reserved

Agr 18 MAY 2000 * 1373


NOTES

1. All dimensions to be checked and confirmed on site.
2. All discrepancies are to be reported to and resolved by the Architects before works are commenced.
3. This drawing is not to be scaled.
4. All work and materials to be in accordance with the Building Regulations and to comply with all relevant codes of practice and British Standards.

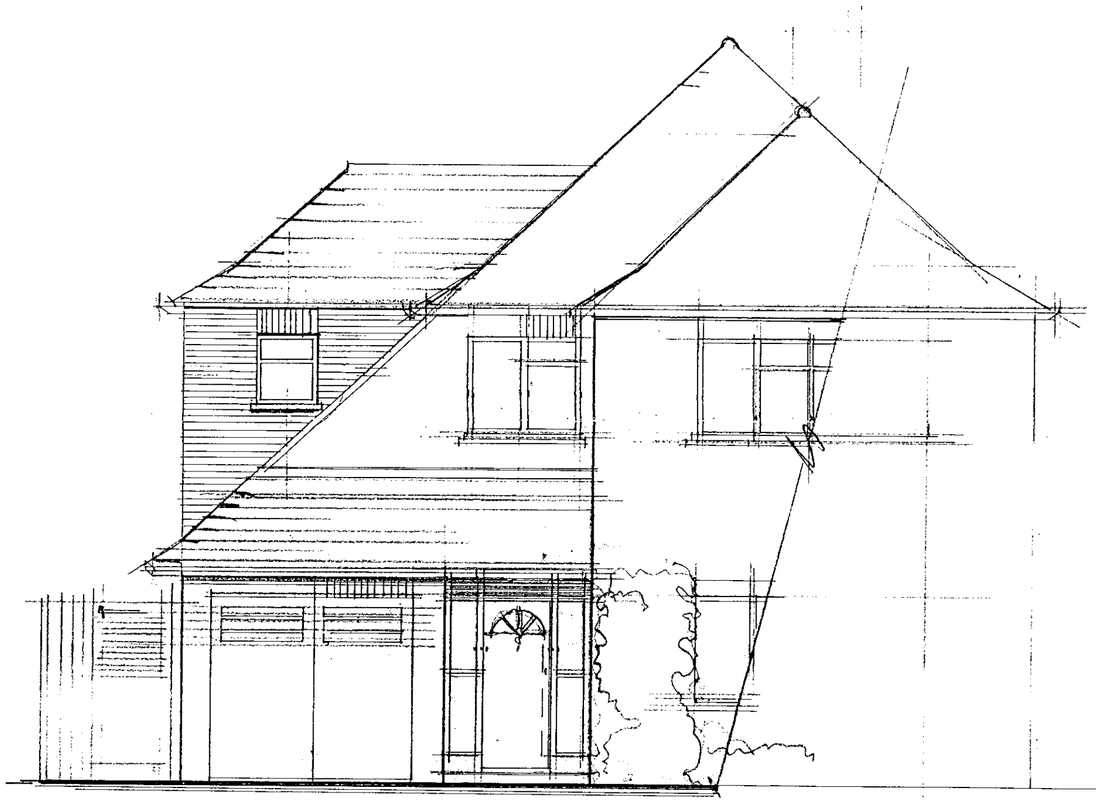

1
P301

SOUTH ELEVATION

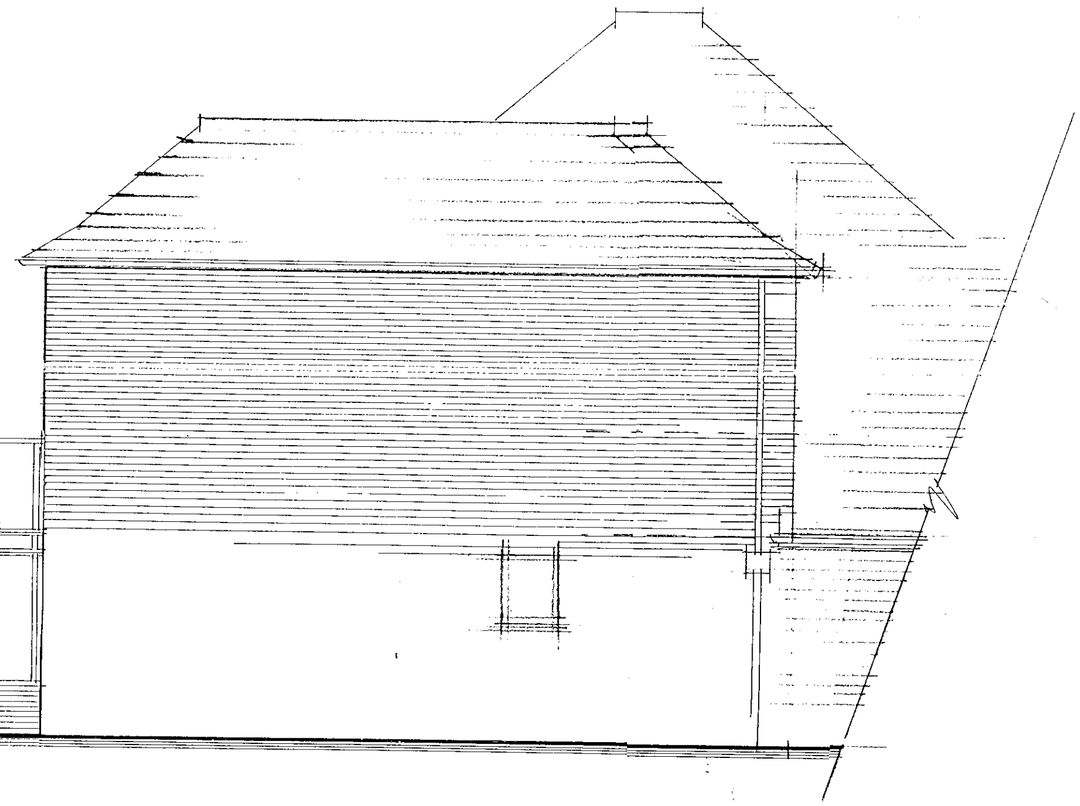

P301

WEST ELEVATION

TENDER

Rev.

Rev. A. Clarification of conservatory and side elevation. 26.04.00

Date

Client MR. & MRS CANNING

Drawing PROPOSED ELEVATIONS

Job

Scale	Drn.by	Chkd.by
1:50	GL	
Date		

Dwg.No. 90308/P301A

Grant Littler Studios

Architecture, Interiors, Surveying & Planning

HIGH POINT, HARTLEY BUSINESS CENTRE
GREEN WALK, LONDON, SE14TU
TEL. NO. 0171 407 0070
FAX. NO. 0171 357 8833
e-mail @ gls.prestel.co.uk

Copyright Reserved

18 MAY 2000
Rec
1373
D 21/6/00


NOTES

1. All dimensions to be checked and confirmed on site.
2. All discrepancies are to be reported to and resolved by the Architects before works are commenced.
3. This drawing is not to be scaled.
4. All work and materials to be in accordance with the Building Regulations and to comply with all relevant codes of practice and British Standards.



1 NORTH ELEVATION ~PROPOSED

P302

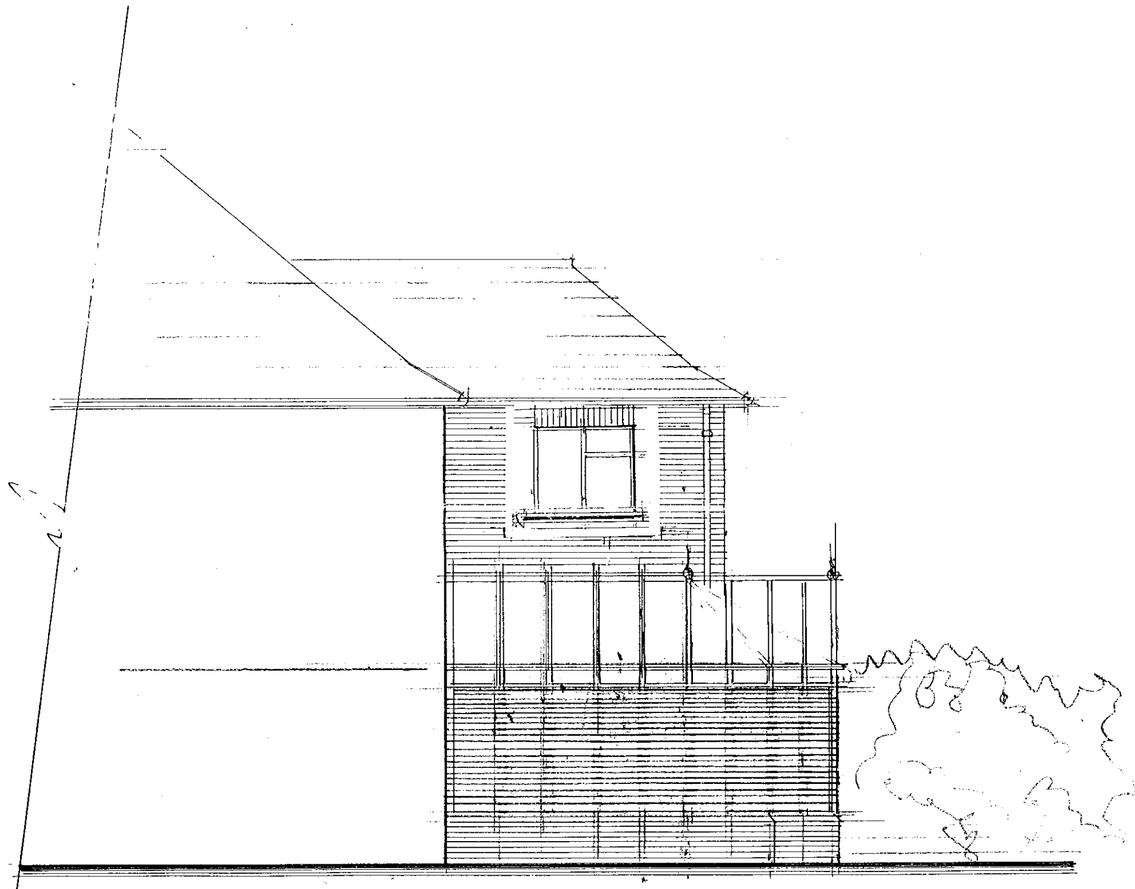

2 EAST ELEVATION~PROPOSED

APPROVED

TENDER

Rev.	Date
A. CONSERVATORY AMENDED	10.3.00
B. AMENDMENT TO WINDOW.	15/4.00
C. ELEVATION TO CONSERVATORY.	26.4.00
D. EAST ELE. AMENDED.	8/6/00

Client MR. & MRS CANNING

Drawing PROPOSED ELEVATIONS

Job 22 PRIEST AVENUE

Scale	Drn.by	Chkd.by
1:50	GL	

Date MARCH 99.

Dwg.No. 90308/P302 D

Grant Littler Studios

Architecture, Interiors, Surveying & Planning

HIGH POINT, HARTLEY BUSINESS CENTRE
GREEN WALK, LONDON, SE16TU
TEL. NO. 0171 407 0070
FAX. NO. 0171 357 8833
e-mail @ gls.prestel.co.uk

Copyright Reserved

RECEIVED: 12 JUN 2000


PLANNING SERVICES	HPM
POL	TLS
DC	ENF
APP	ACK:
GS	FILE:

APPROVED

21/6/00

NOTES

1. All dimensions to be checked and confirmed on site
2. All discrepancies are to be reported to and resolved by the Architects before works are commenced.
3. This drawing is not to be scaled.
4. All work and materials to be in accordance with the Building Regulations and to comply with all relevant codes of practice and British Standards.

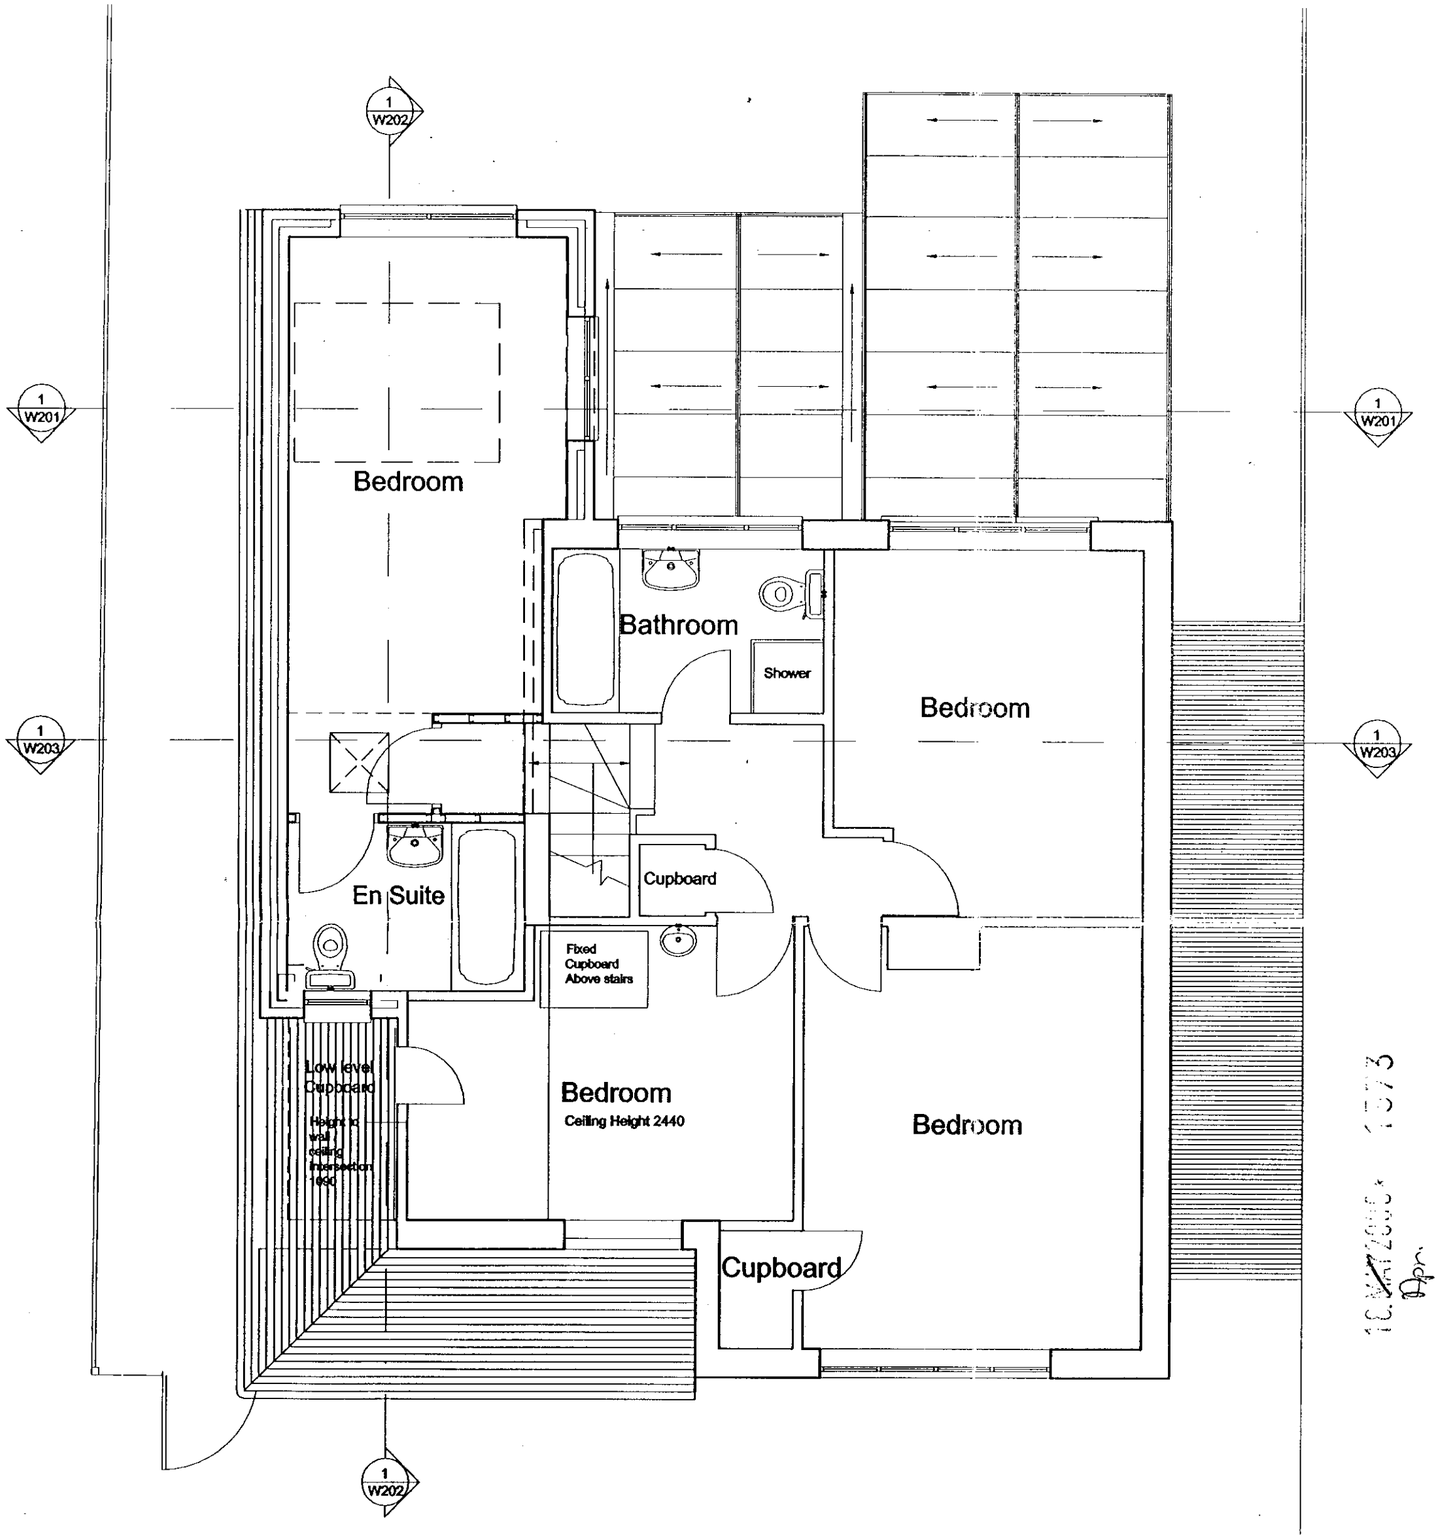

1573

APPROVED

1 P101 FIRST FLOOR PLAN.

Rev.

b. Amendment to rear conservatory and side extension 14.04.00
C. For clarification. 26.04.00

Date

Client Mr and Mrs Canning

Drawing FIRST FLOOR PLAN

Job 22 Priest Avenue, Wokingham.

Scale	Drn.by	Chkd.by
1:50	NH	

Date 10.03.00

Dwg.No. 90308/P101 c

Grant Littler Studios

Architecture, Interiors, Surveying & Planning

HIGH POINT, HARTLEY BUSINESS CENTRE
GREEN WALK, LONDON, SE14TU
TEL. NO. 0171 407 0070
FAX. NO. 0171 357 8833
e-mail @ gls.prestel.co.uk


Copyright Reserved

0 10 20 30 40 50 60 70 80 90 100


21/6/00

NOTES

1. All dimensions to be checked and confirmed on site.
2. All discrepancies are to be reported to and resolved by the Architects before works are commenced.
3. This drawing is not to be scaled.
4. All work and materials to be in accordance with the Building Regulations and to comply with all relevant codes of practice and British Standards.

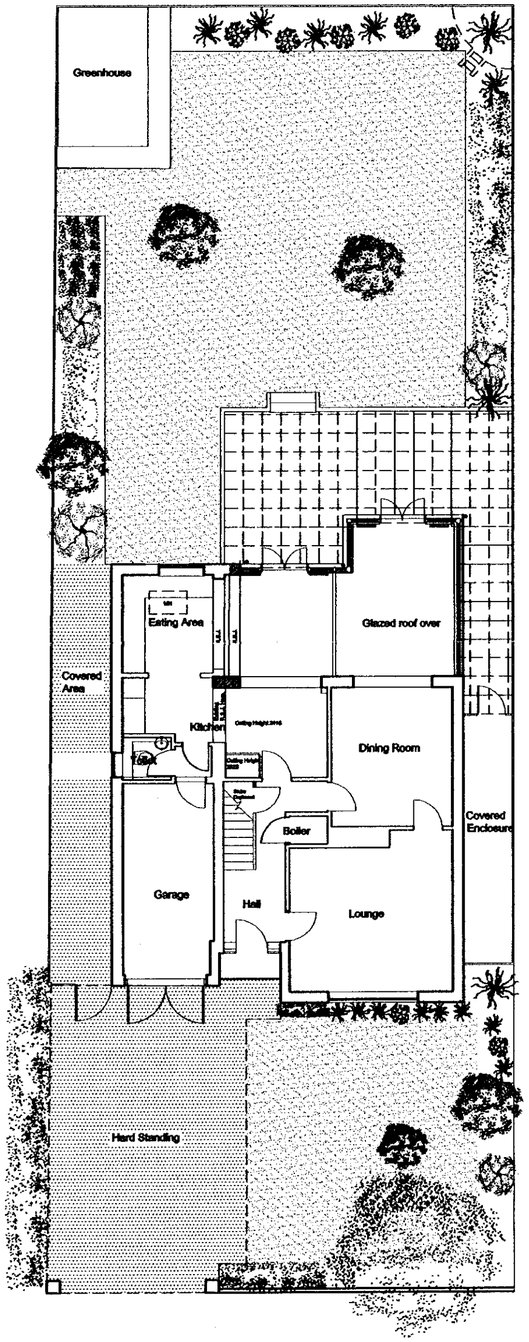

1 P100 PROPOSED OVERAL PLAN

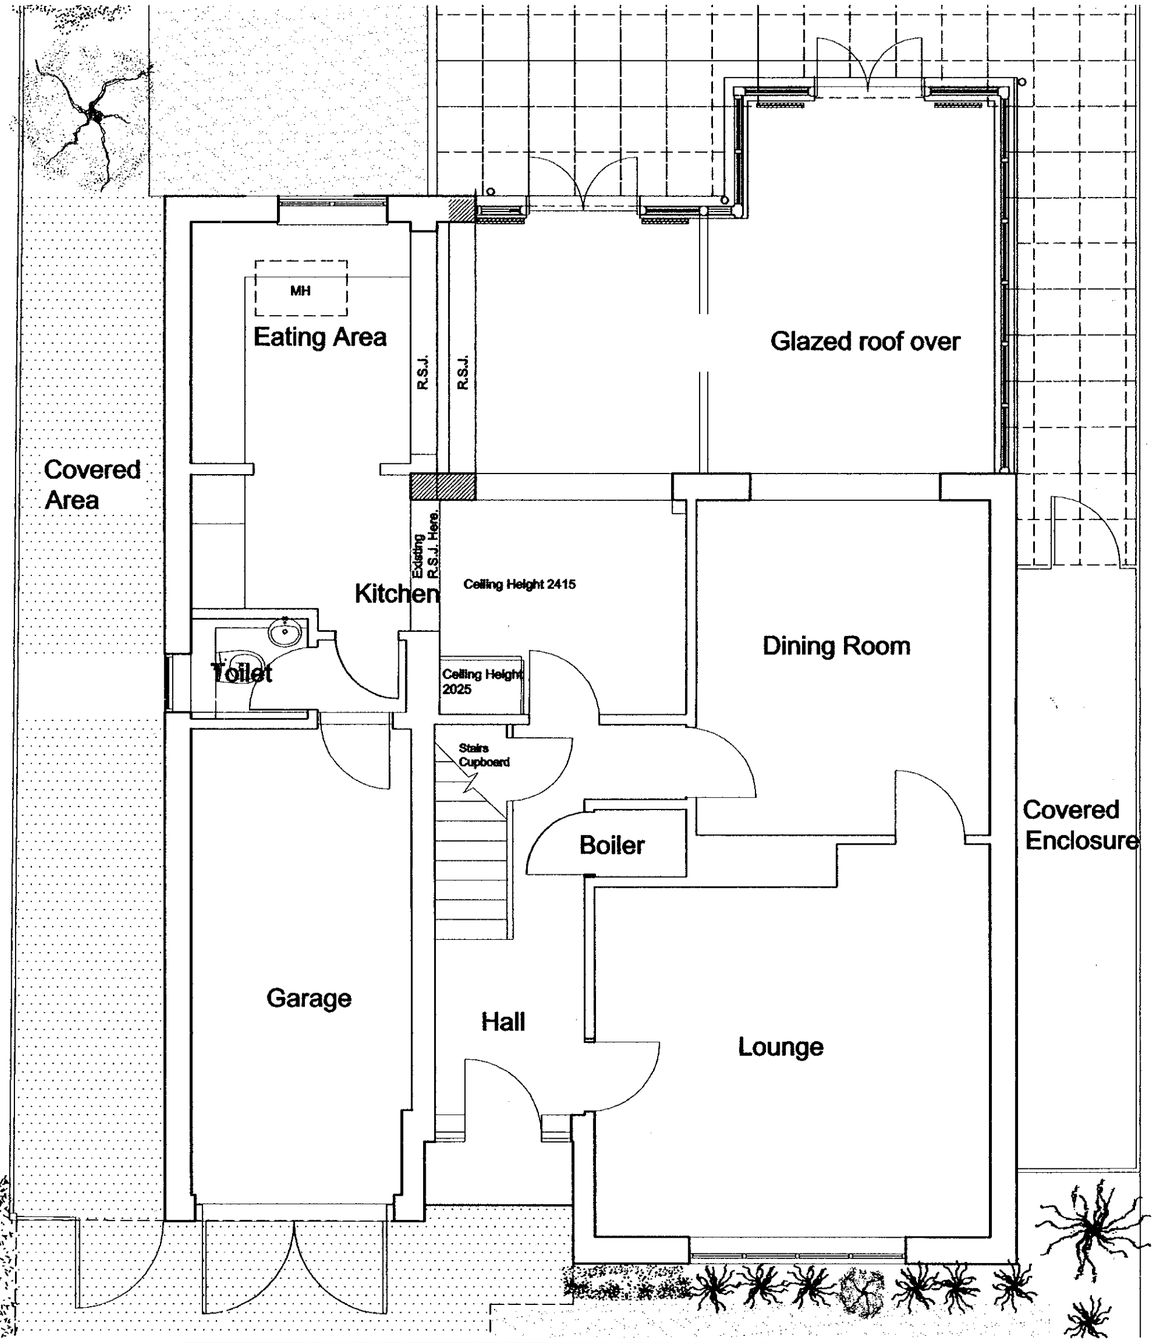

2 P100 PROPOSED GROUND FLOOR PLAN

18 MAY 2000 1373
Apr

APPROVED

Rev.

b. Amendment to rear conservatory and side extension. 14.04.00

Date

Client Mr. & Mrs Canning

Drawing Ground floor Plan

Job 22 PRIEST AVENUE

Scale	Drn.by	Chkd.by
1:100 1:50	DC/NH	GL
Date	20/11/98	

Dwg.No. 90308-P100b

Grant Littler Studios

Architecture, Interiors, Surveying & Planning


HIGH POINT, HARTLEY BUSINESS CENTRE
GREEN WALK, LONDON, SE1 4TU
TEL. NO. 0171 407 0070
FAX. NO. 0171 357 8833
e-mail @ gls.prestel.co.uk

Copyright Reserved

CD 21/6/00

NOTES

1. All dimensions to be checked and confirmed on site.
2. All discrepancies are to be reported to and resolved by the Architects before works are commenced.
3. This drawing is not to be scaled.
4. All work and materials to be in accordance with the Building Regulations and to comply with all relevant codes of practice and British Standards.

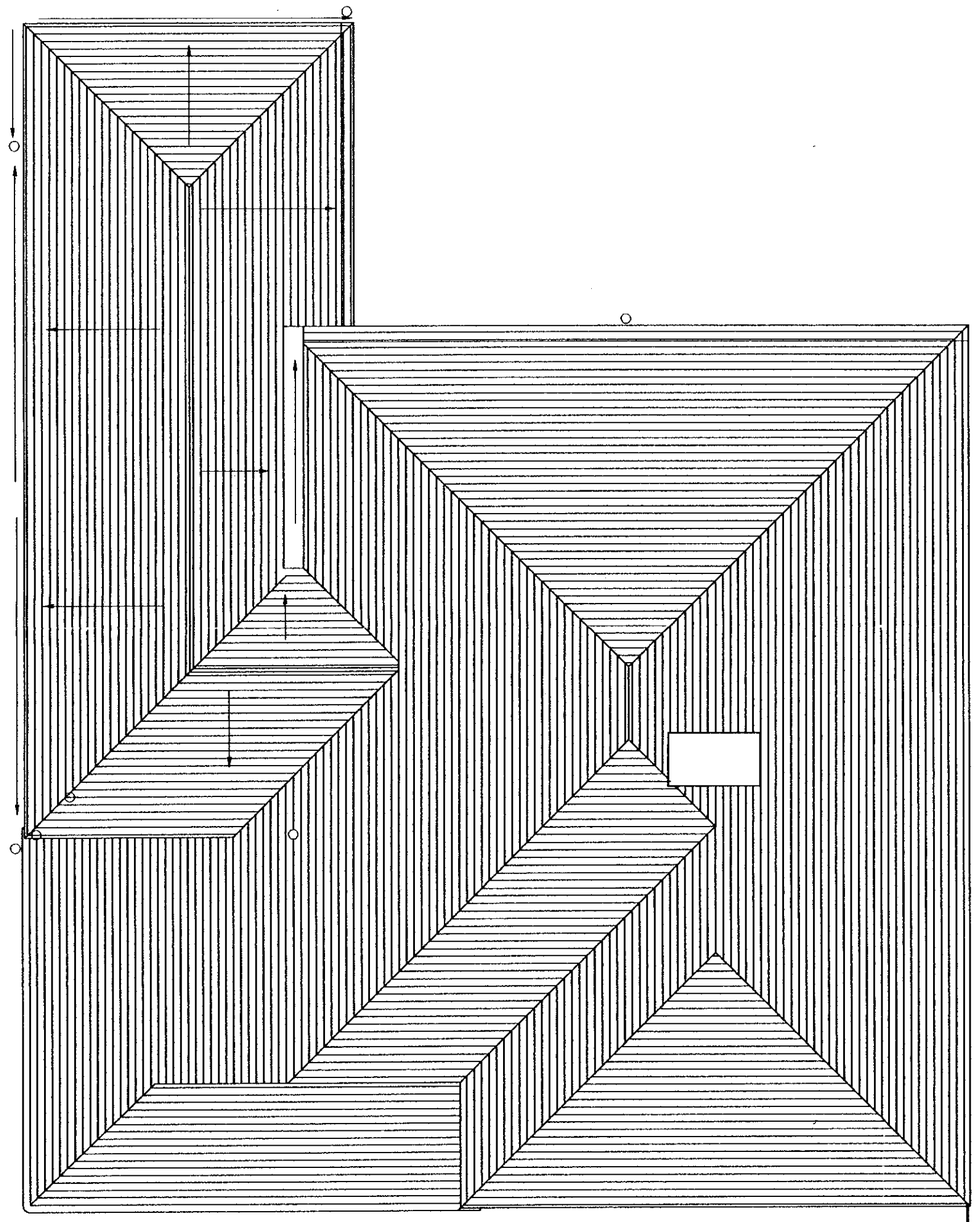

1
P102

PROPOSED ROOF PLAN

APPROVED

Rev.

A. Amendment to rear conservatory and side extension 14.04.00

Date

Client Mr. & Mrs Canning

Drawing Roof Plan

Job 22 PRIEST AVENUE

Scale	Drn.by	Chkd.by
1:50	DC	GL

Date 20/11/98

Dwg.No. 90308-P102 a

Grant Littler Studios

Architecture, Interiors, Surveying & Planning

HIGH POINT, HARTLEY BUSINESS CENTRE
GREEN WALK, LONDON, SE1 4TU
TEL. NO. 0171 407 0070
FAX. NO. 0171 357 8833
e-mail @ gls.prestel.co.uk

Copyright Reserved