


- NOTES:
- THIS DRAWING IS TO BE READ IN CONJUNCTION WITH ALL RELEVANT ARCHITECTS, SUB-CONTRACTORS AND ARCHITECTURAL DRAWINGS.
 - THIS DRAWING IS THE COPYRIGHT OF JETARCH DESIGN LTD AND MAY NOT BE REPRODUCED WITHOUT THEIR PRIOR PERMISSION.

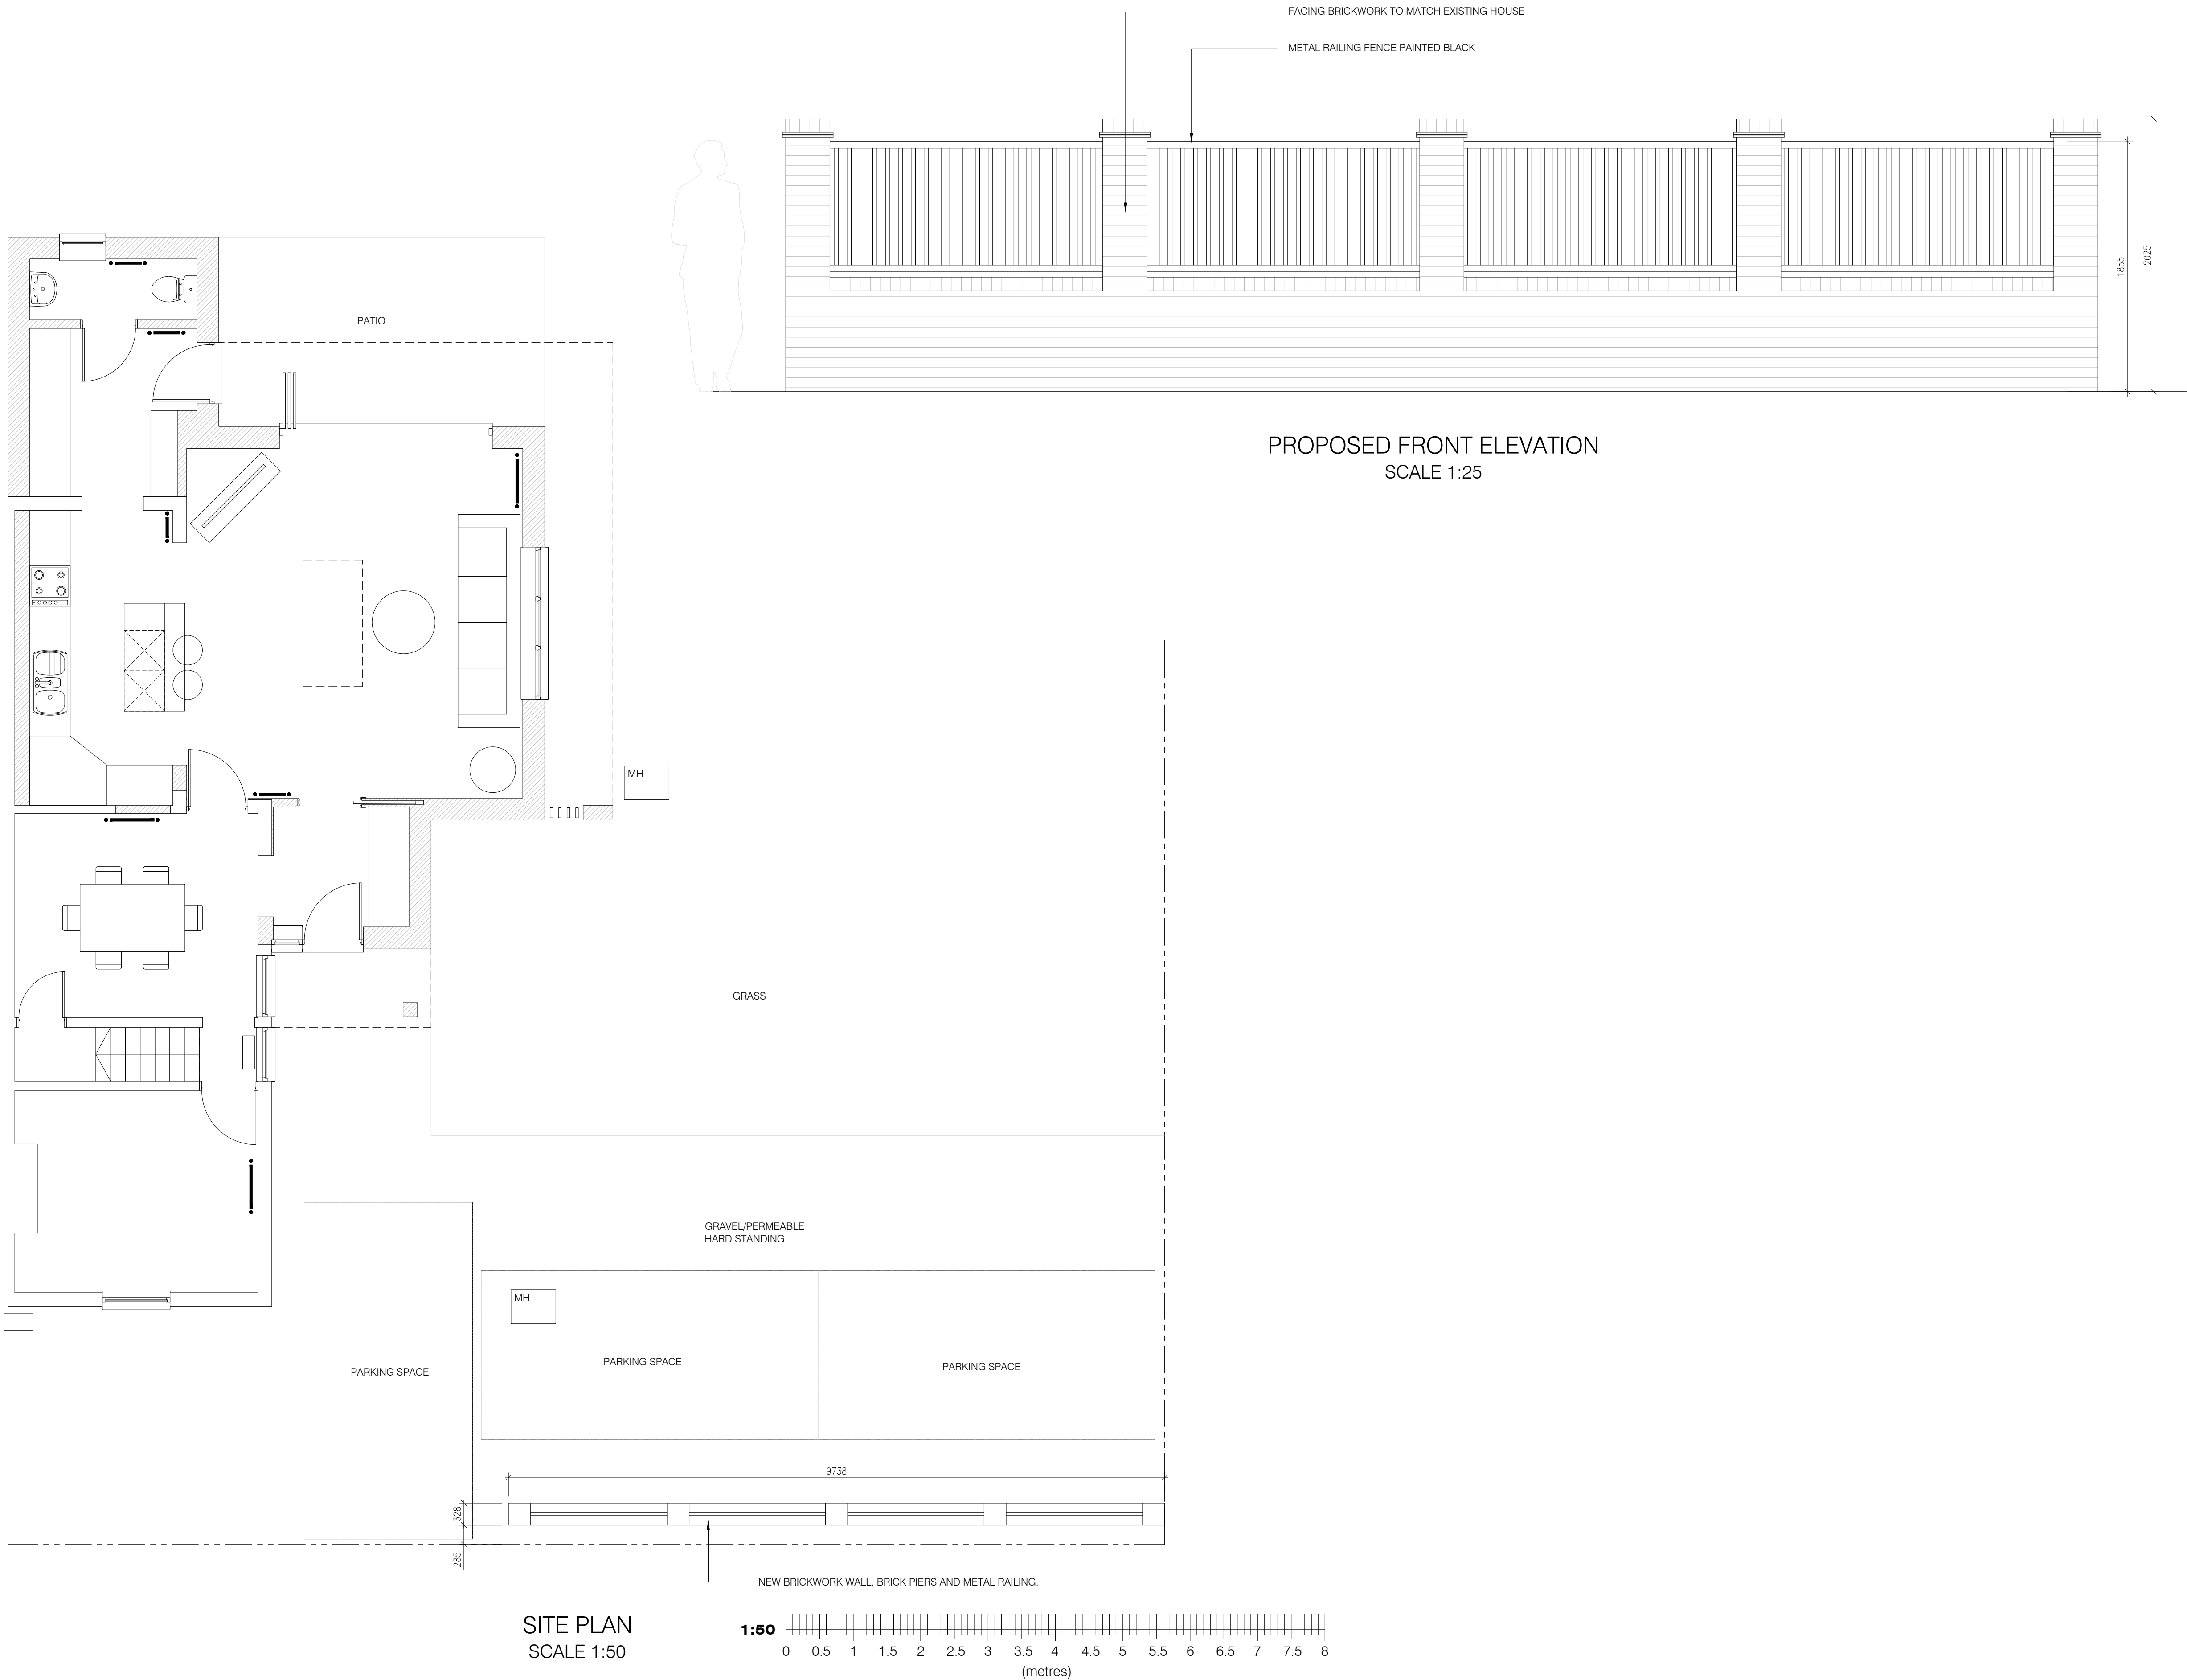

Albany House
14 Shute End
Wokingham, Berkshire RG40 1BJ
Tel: 07787296792
Email: james@jetarchdesign.co.uk

Client
MR & MRS GALATOLO

Property:
29 THE SQUARE
SPENCERS WOOD
RG7 1BS

Drawing Title:
DETAILS OF PROPOSED
FRONT BOUNDARY WALL

Rev.	Date	Revisions

Drawing No. A1/483/03	Rev. B
Plot Date: JUN 26	
Scale: 1:25 @ A1	
Date: JUN 26	Drawn: JT