


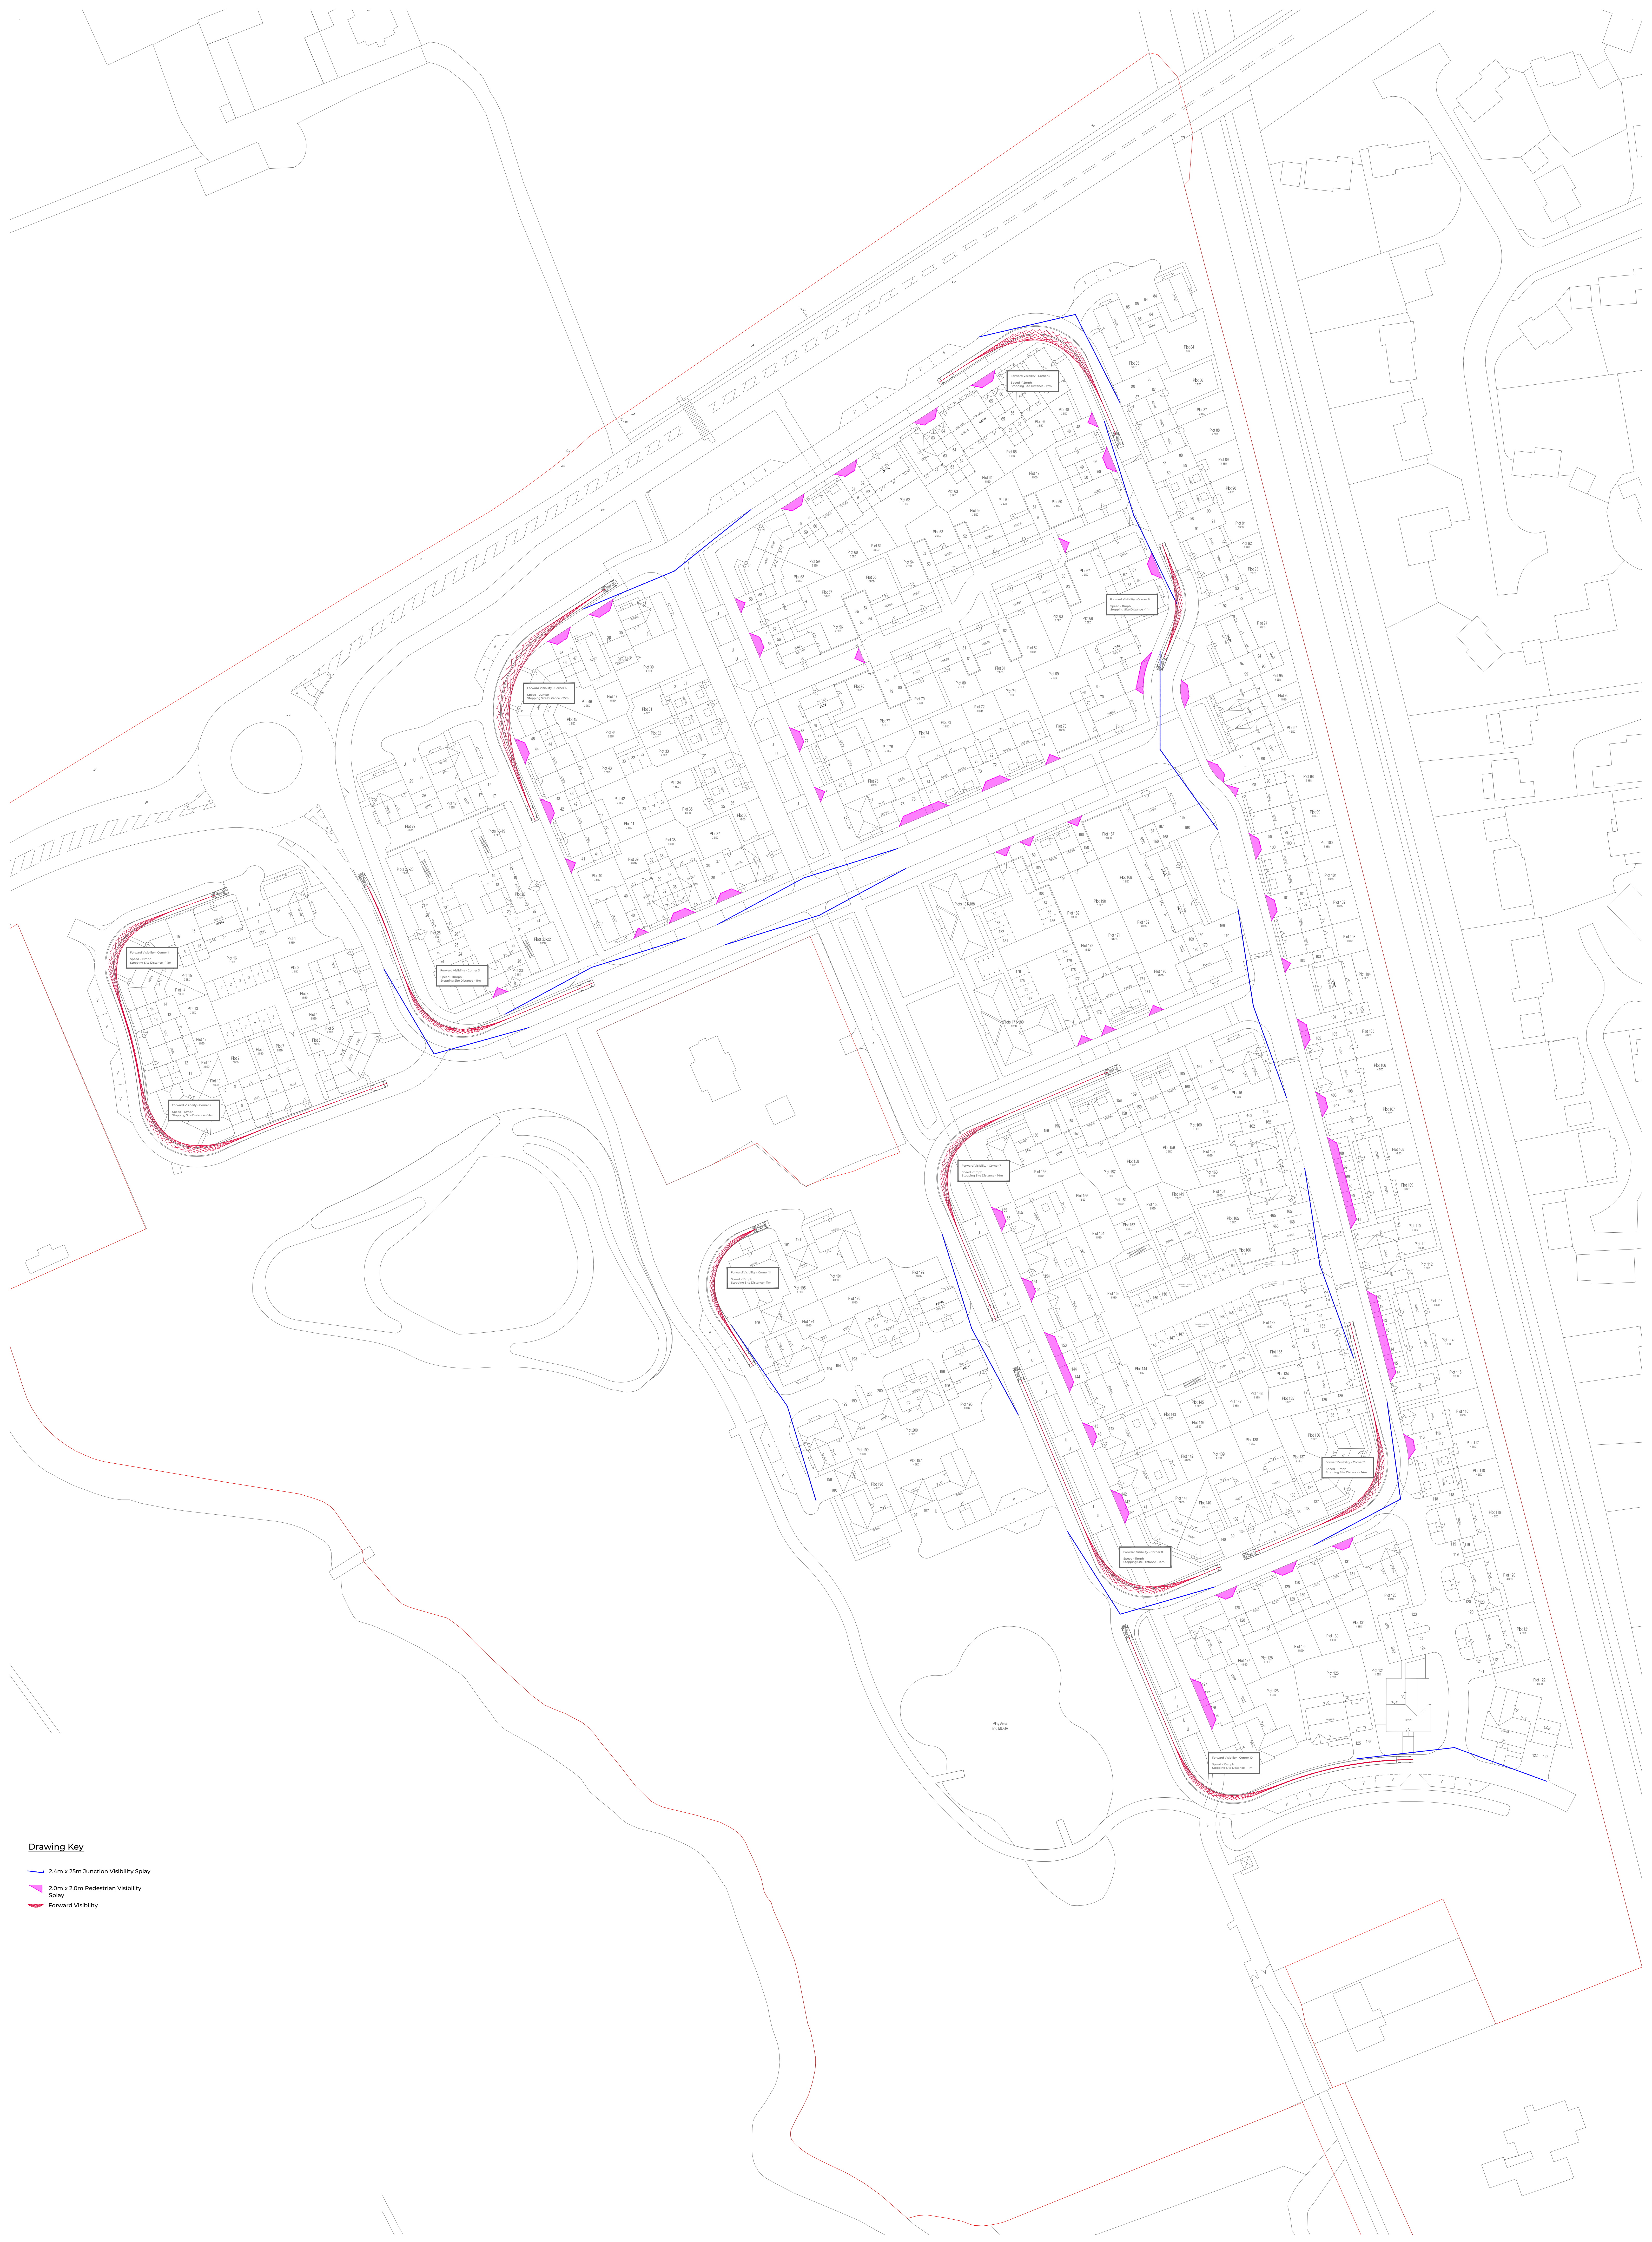

Drawing Key

- 2.4m x 25m Junction Visibility Splay
- 2.0m x 2.0m Pedestrian Visibility Splay
- Forward Visibility