


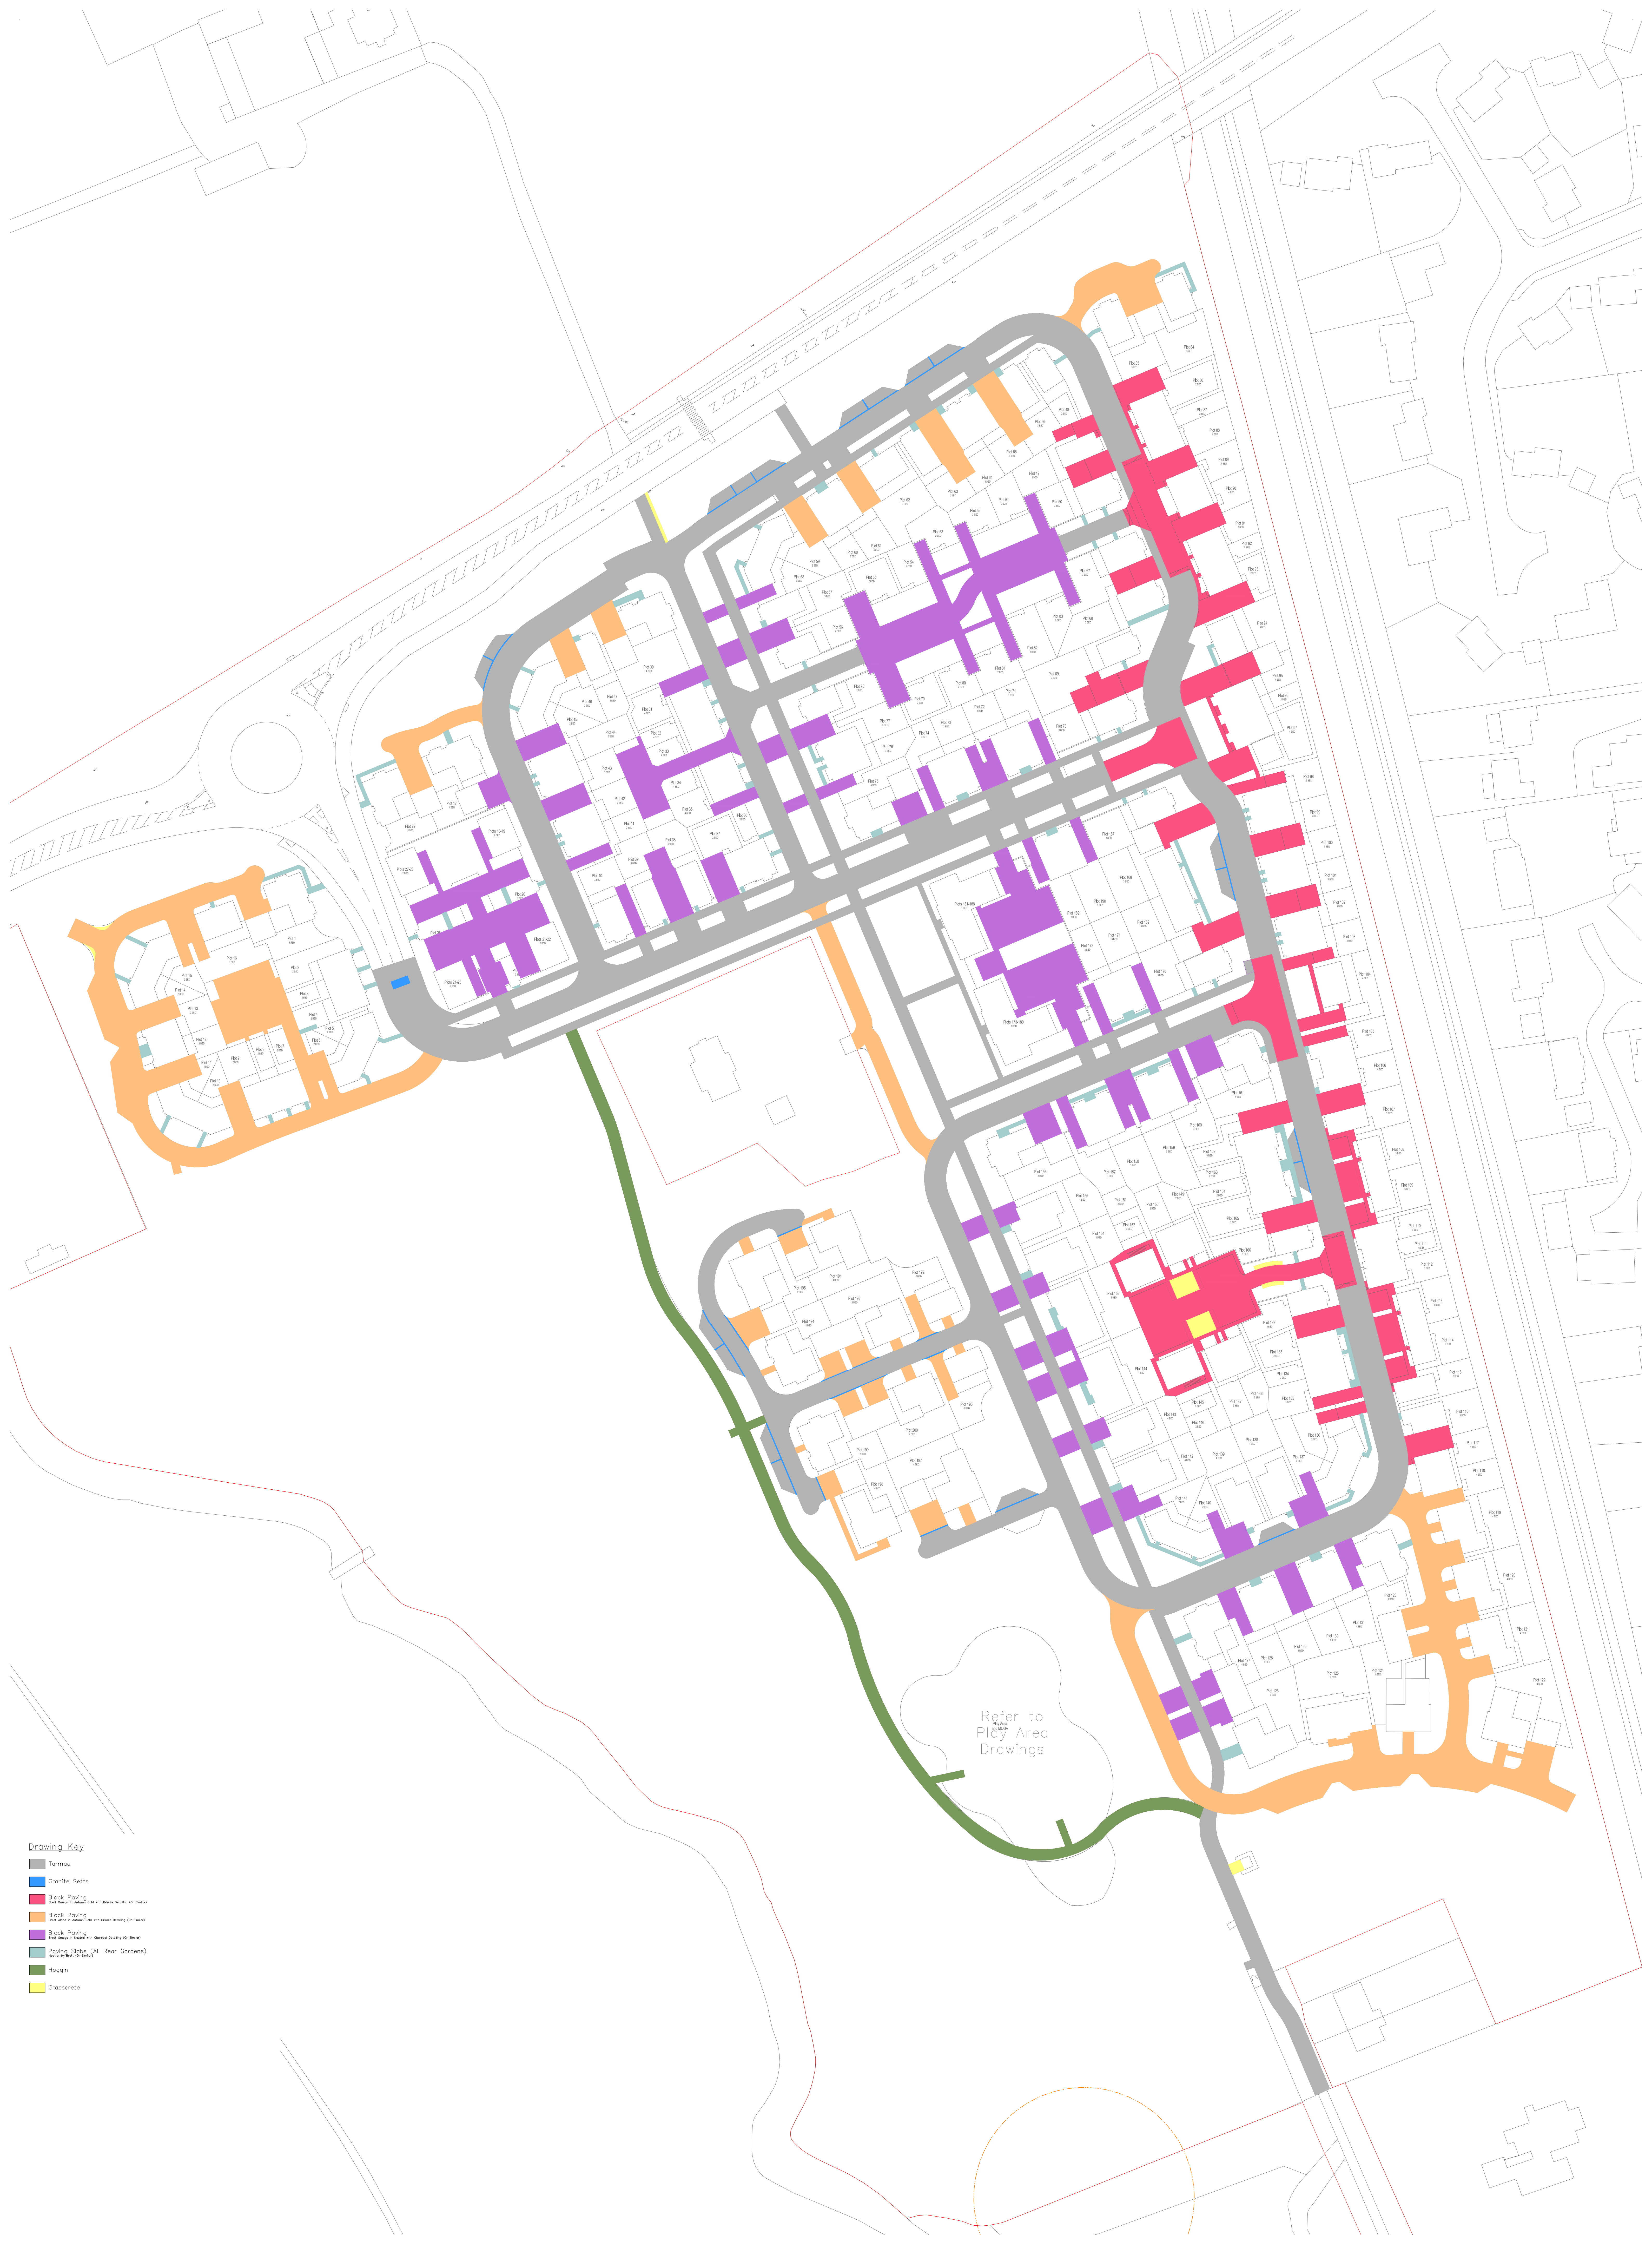

Drawing Key

- Tarmac
- Granite Setts
- Block Paving
- Block Paving
- Block Paving
- Paving Slabs (All Rear Gardens)
- Hoggan
- Grasscrete