


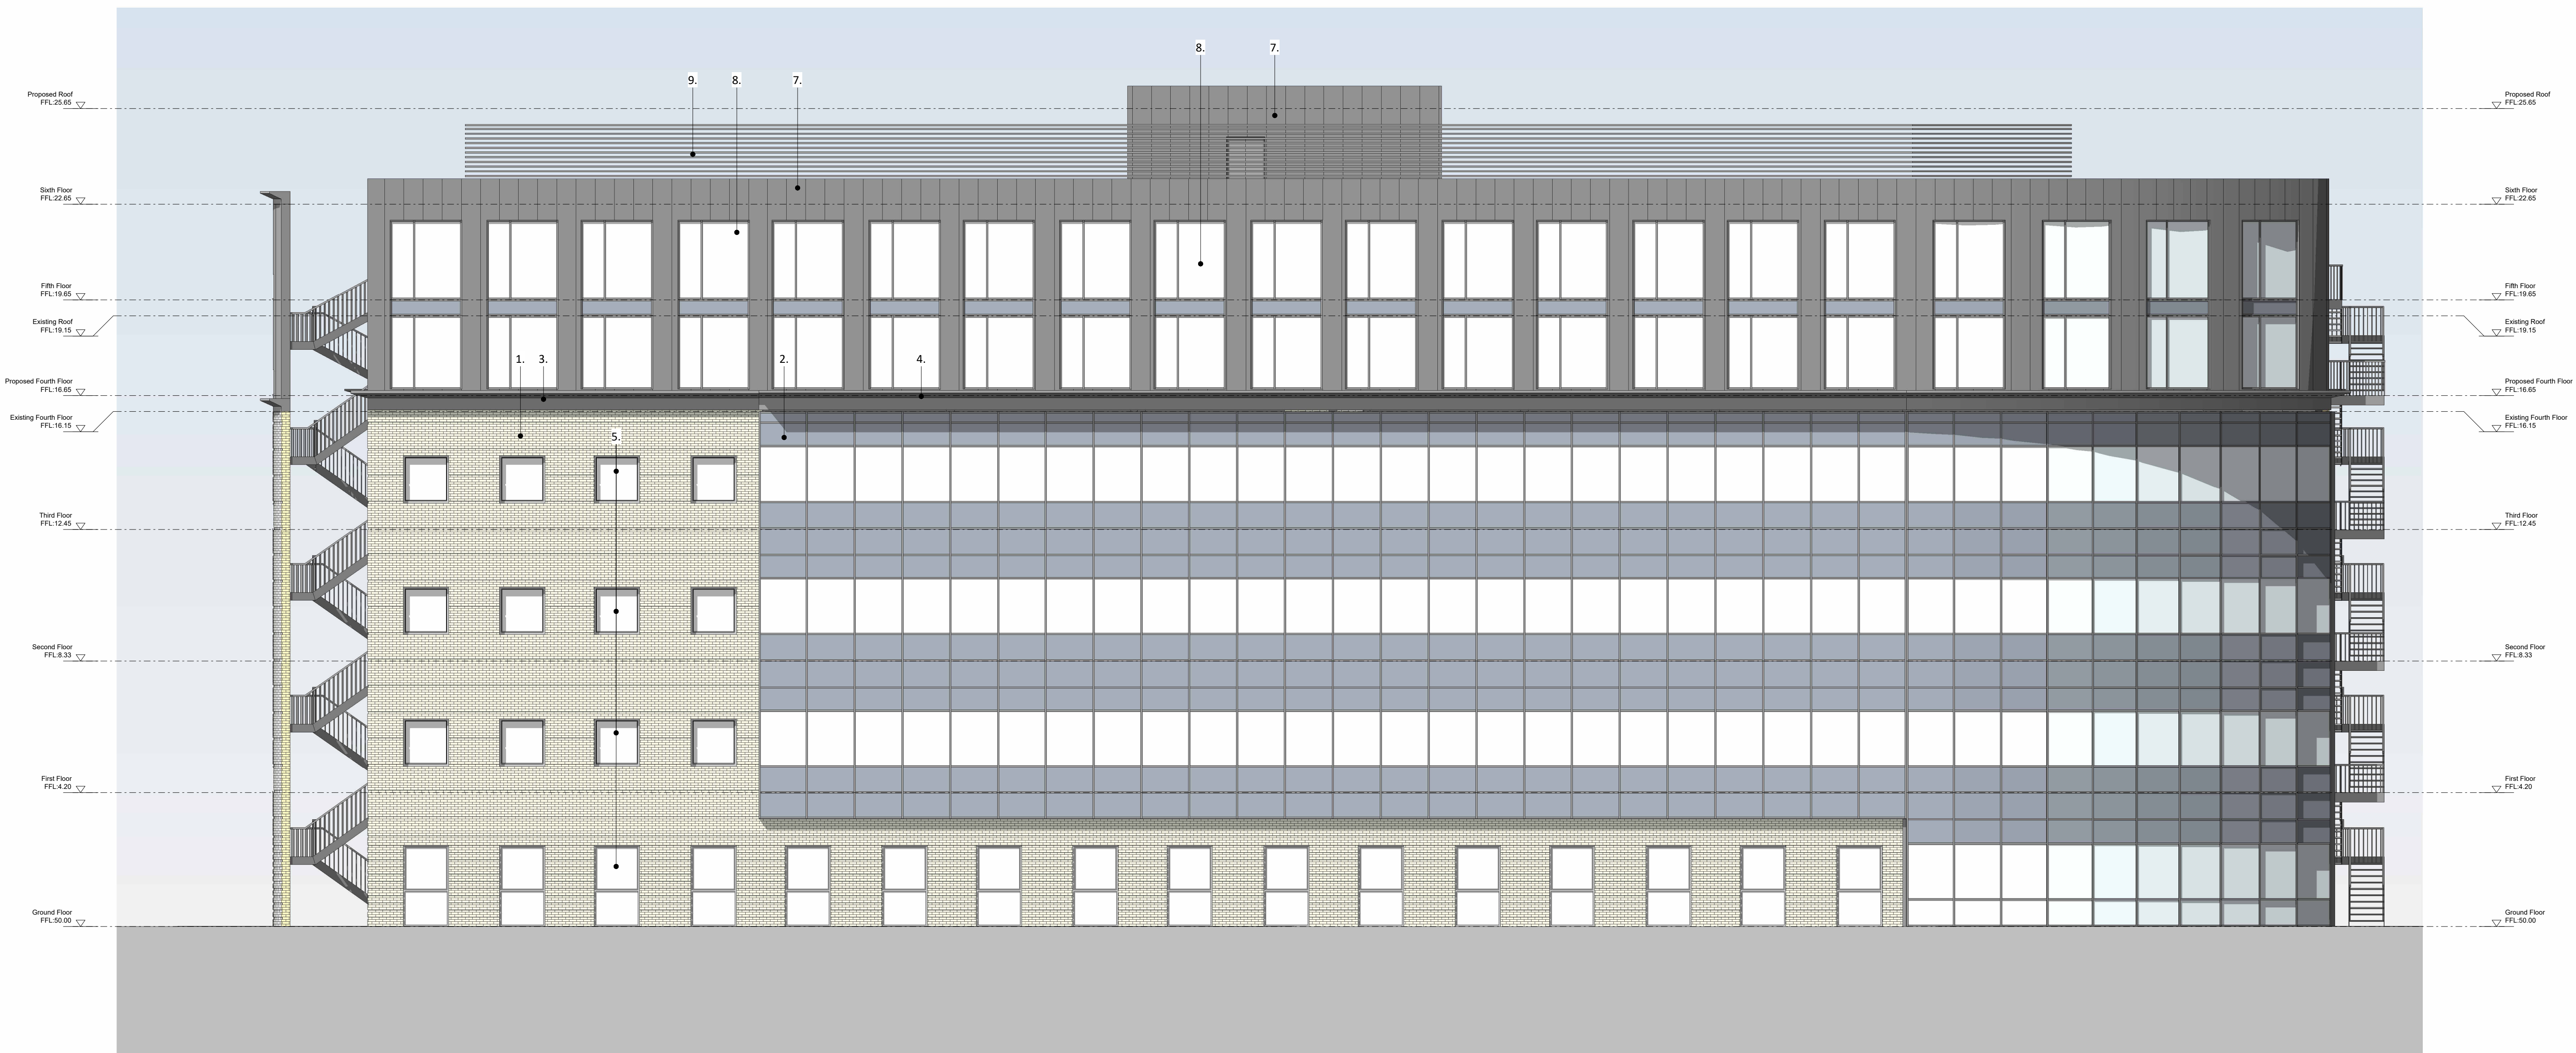

Material Key:

1. Existing yellow brick facade
2. Existing grey aluminium curtain wall
3. Existing light grey pre-cast concrete cladding
4. Existing light grey aluminium cladding
5. Existing light grey aluminium windows / doors
6. Existing light grey aluminium plant louver screen
7. Proposed mid-grey standing seam metal cladding
8. Proposed light grey aluminium windows / doors
9. Proposed light grey aluminium plant louver screen

