


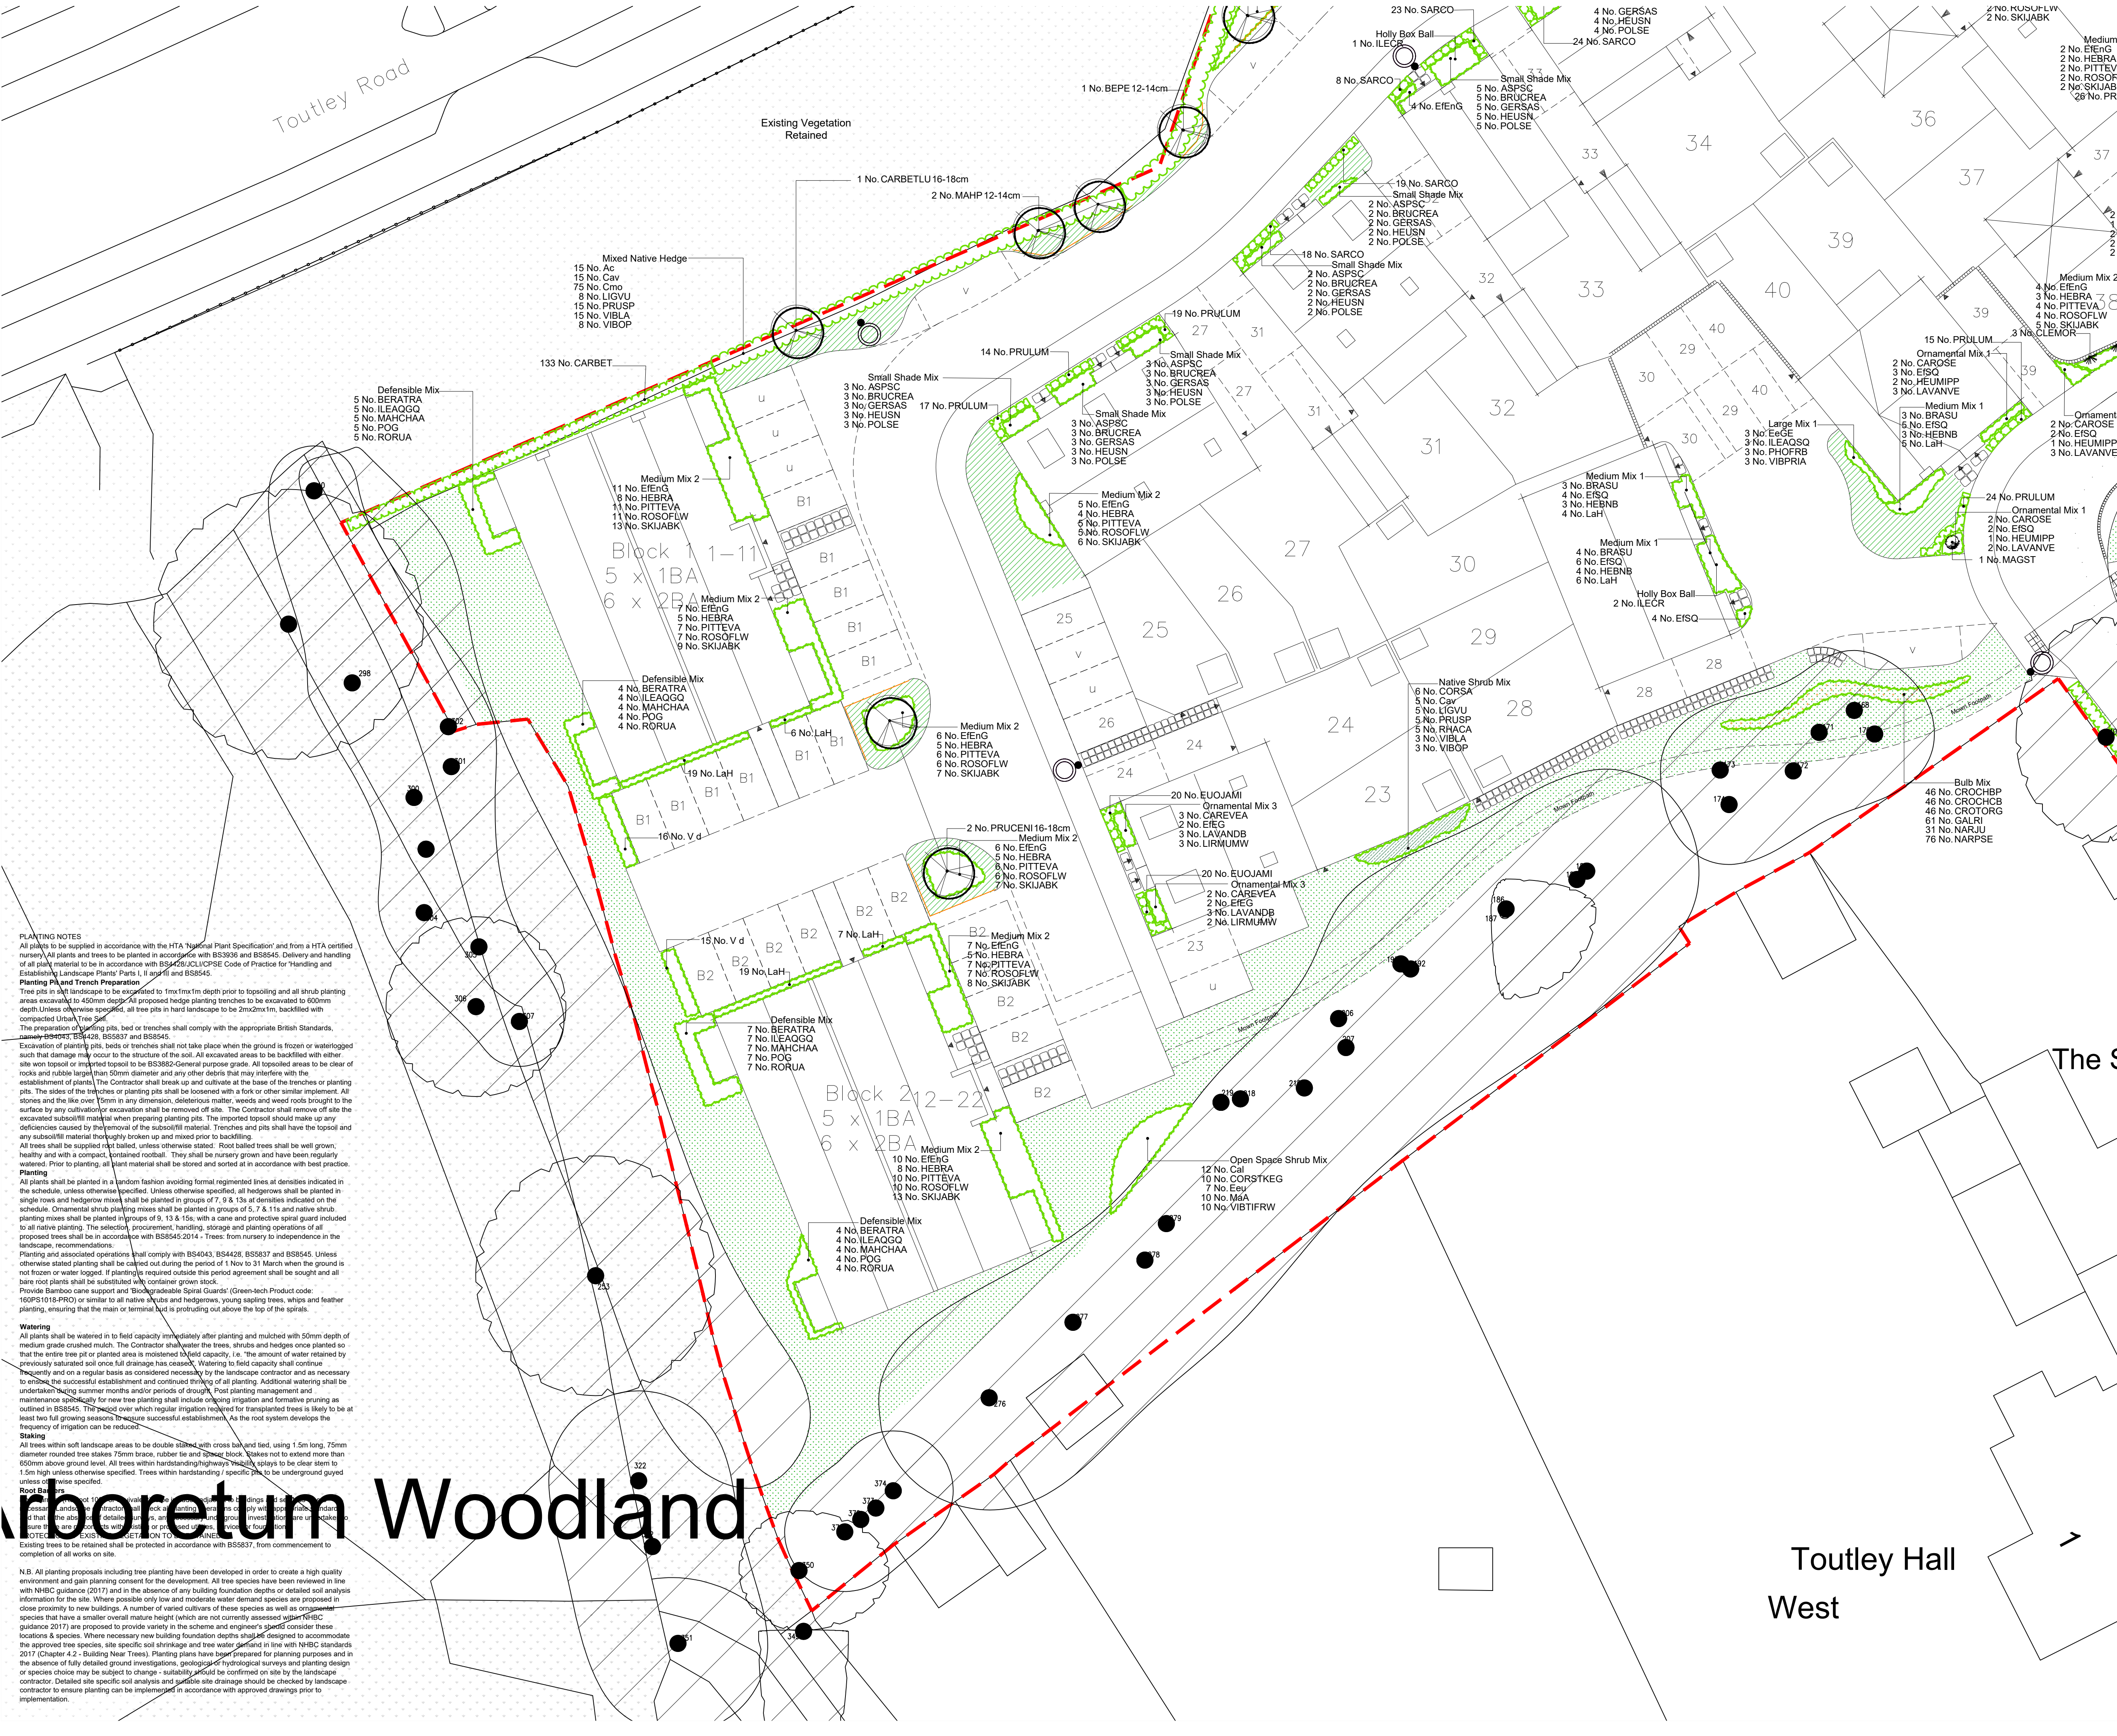

NOTES:
Based upon the Ordnance Survey map with permission of The Controller of Her Majesty's Stationery Office. © Crown Copyright.
Aspect Landscape Planning Ltd, West Court, Hardwick Business Park, Noral Way, Banbury OX16 2AF.
Licence 10004345
Copyright reserved

1:200 @ A1
0m 2m 4m 8m

KEY:

Site Boundary

Existing Trees

Existing Shrubs

Proposed Trees
(to be positioned 2m from highway boundary,
5m from street lighting and 1m from kerb edge)

Proposed Native Hedge
(Cane and Rabbit guards added with 50mm bark mulch)

Proposed Ornamental Hedge
(Initially clipped to 0.5m high and subsequently
maintained at 0.6m high, offset 0.5m from back
of highway boundary with a 0.5m bark mulch
strip)

Proposed Feature Shrub

Proposed Climbers
(Fixed onto pressure-treated golden brown timber
fan trellis - Dimensions: H1055 x W614mm.
Supplier and Product Code: Grange; HDFANM4)

Proposed Ornamental Shrubs
(50mm Bark mulch to be included around planting)

Proposed Native Shrub Planting
(50mm Bark mulch to be included around planting)

Proposed Bulb Planting
(Scattered Randomly where to be planted)

Proposed Turf
(150mm min gravel strip with timber edge to be installed along building edge)
Brown Medium Turf Rolls or similar to plot frontages

Proposed Amenity Grass Seed
EL1 Flowering Lawn Mixture. Sown at 40g/ha.

Proposed Wildflower Mix
Emergence EM2 Standard General Purpose Meadow Mixture. Sown at 40g/ha.

Proposed WetWildflower Mix
Emergence EM8 Meadow Mixture for wetlands. Sown at 40g/ha.

Proposed Root Barrier
(ReRoot 1000 or equivalent)

NB: Decorative Bark mulch to be supplied in 30-40mm chip size and
applied at a depth of 50mm around landscaping to restrict weed
growth and retain moisture.

PLANTING NOTES
All plants to be supplied in accordance with the HTA 'National Plant Specification' and from a HTA certified nursery. All plants and trees to be planted in accordance with BS5938 and BS8545. Delivery and handling of all plant material to be in accordance with BS5455/56/57/58/2374/23