


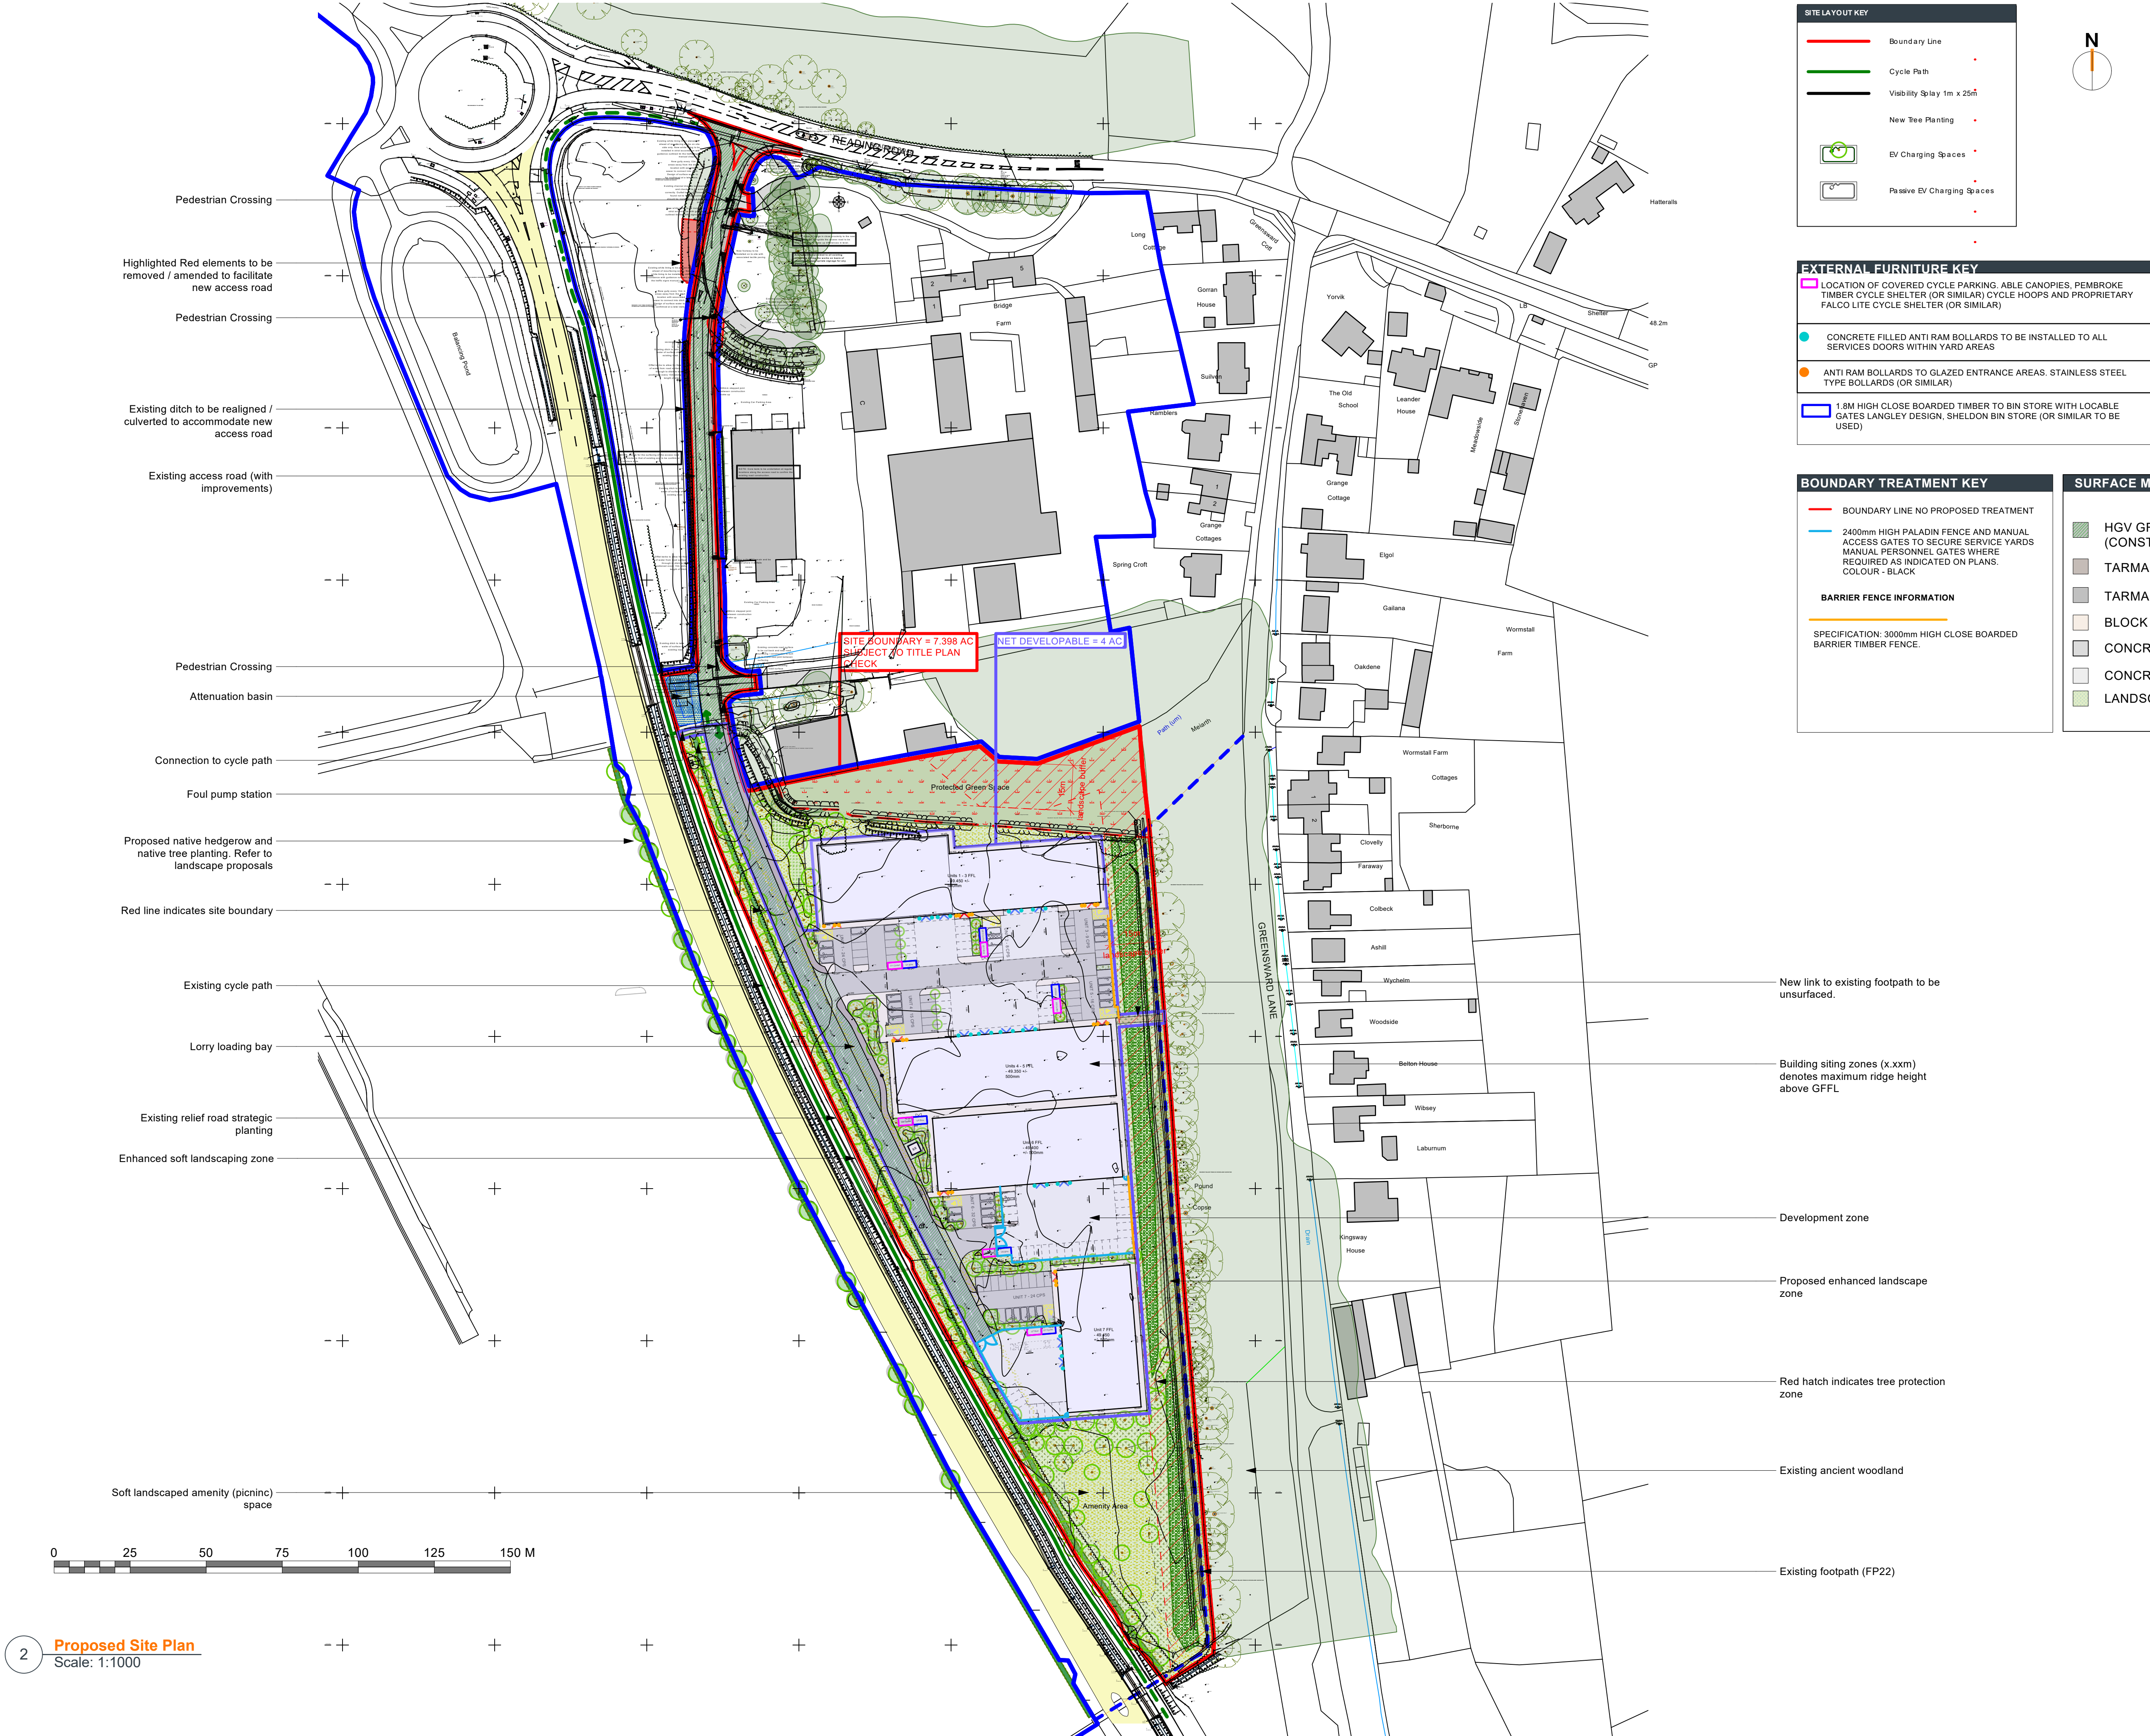

SITE LAYOUT KEY	
—	Boundary Line
—	Cycle Path
—	Viability Splay 1m x 25m
•	New Tree Planting
	EV Charging Spaces
	Passive EV Charging Spaces


EXTERNAL FURNITURE KEY	
■	LOCATION OF COVERED CYCLE PARKING, ABLE CANOPIES, PEMBROKE TIMBER CYCLE SHELTER (OR SIMILAR) CYCLE HOOPS AND PROPRIETARY FALCO LITE CYCLE SHELTER (OR SIMILAR)
●	CONCRETE FILLED ANTI RAM BOLLARDS TO BE INSTALLED TO ALL SERVICES DOORS WITHIN YARD AREAS
●	ANTI RAM BOLLARDS TO GLAZED ENTRANCE AREAS. STAINLESS STEEL TYPE BOLLARDS (OR SIMILAR)
□	1.8M HIGH CLOSE BOARDED TIMBER TO BIN STORE WITH LOCABLE GATES LANGLEY DESIGN, SHELTON BIN STORE (OR SIMILAR TO BE USED)

BOUNDARY TREATMENT KEY	
—	BOUNDARY LINE NO PROPOSED TREATMENT
—	2400mm HIGH PALADIN FENCE AND MANUAL ACCESS GATES TO SECURE SERVICE YARDS MANUAL PERSONNEL GATES WHERE REQUIRED AS INDICATED ON PLANS. COLOUR - BLACK
BARRIER FENCE INFORMATION	
—	SPECIFICATION: 3000mm HIGH CLOSE BOARDED BARRIER TIMBER FENCE.

SURFACE MATERIALS KEY	
■	HGV GRADE TARMAC FINISH TO AISLES (CONSTRUCTION SPECIFICATION BY S.E.)
■	TARMAC FINISH TO COMMUNAL FOOTPATHS
■	TARMAC FINISH TO CAR PARK BAYS AND AISLES
■	BLOCK PAVING TO OUTSIDE AND AROUND UNITS
■	CONCRETE BASE FOR BIKE SHELTERS & BIN STORE
■	CONCRETE TO SERVICE YARDS
■	LANDSCAPE DESIGN BY SPECIALIST CONSULTANT

THIS DRAWING IS COPYRIGHT, AND REMAINS THE PROPERTY OF HTC ARCHITECTS. IT MUST NOT BE REPRODUCED, USED, DISCLOSED OR TRANSMITTED TO THIRD PARTIES IN ANY FORM, IN WHOLE OR IN PART, WITHOUT PRIOR WRITTEN PERMISSION.

DO NOT SCALE!
ALL DIMENSIONS SHOULD BE CHECKED ON SITE BEFORE WORK COMMENCES

 

Rev.	Date	Description	Drawn
------	------	-------------	-------

htcarchitects
York Place Studio
8 Britannia Street
Leeds
LS1 2DZ
T: (0113) 244 3457
W: www.htcarchitects.co.uk
E: info@htcarchitects.co.uk

Client
Tungsten Properties

Project
Observer Park, Arborfield, Reading

Drawing Title
Condition 17 - Hard Landscaping Plan

Date **16/04/2026**
Status **PLANNING**
Scale **1:1000** Size **A1**
Drawn **DE** Checked **DW**
Job no. **3389** Dwg no. **PSK10** Rev.