




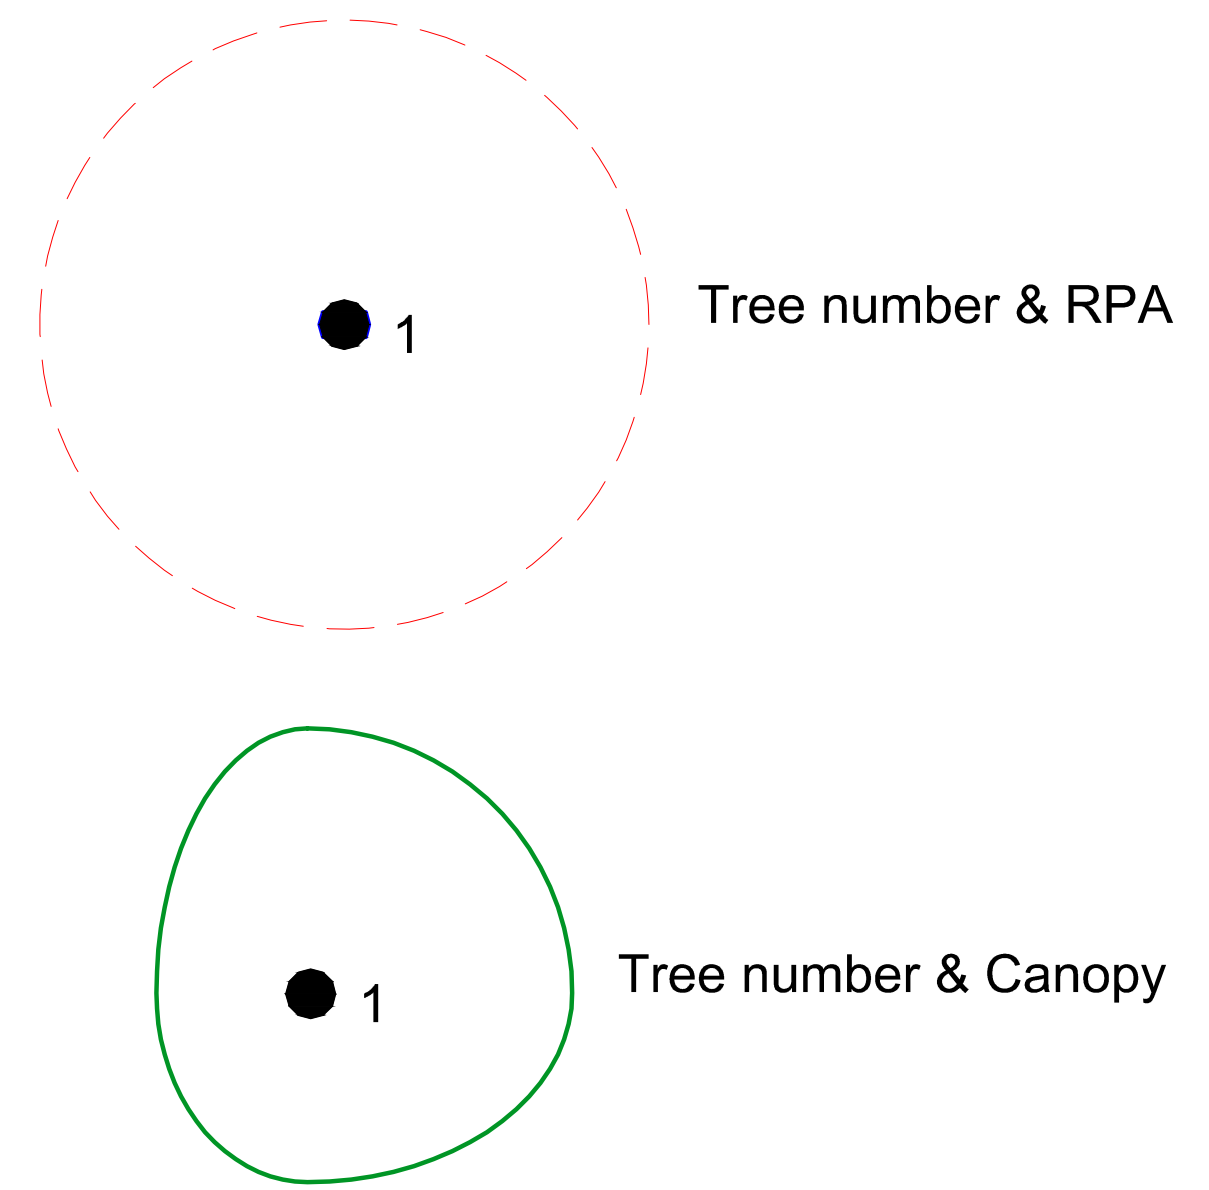

LEGEND

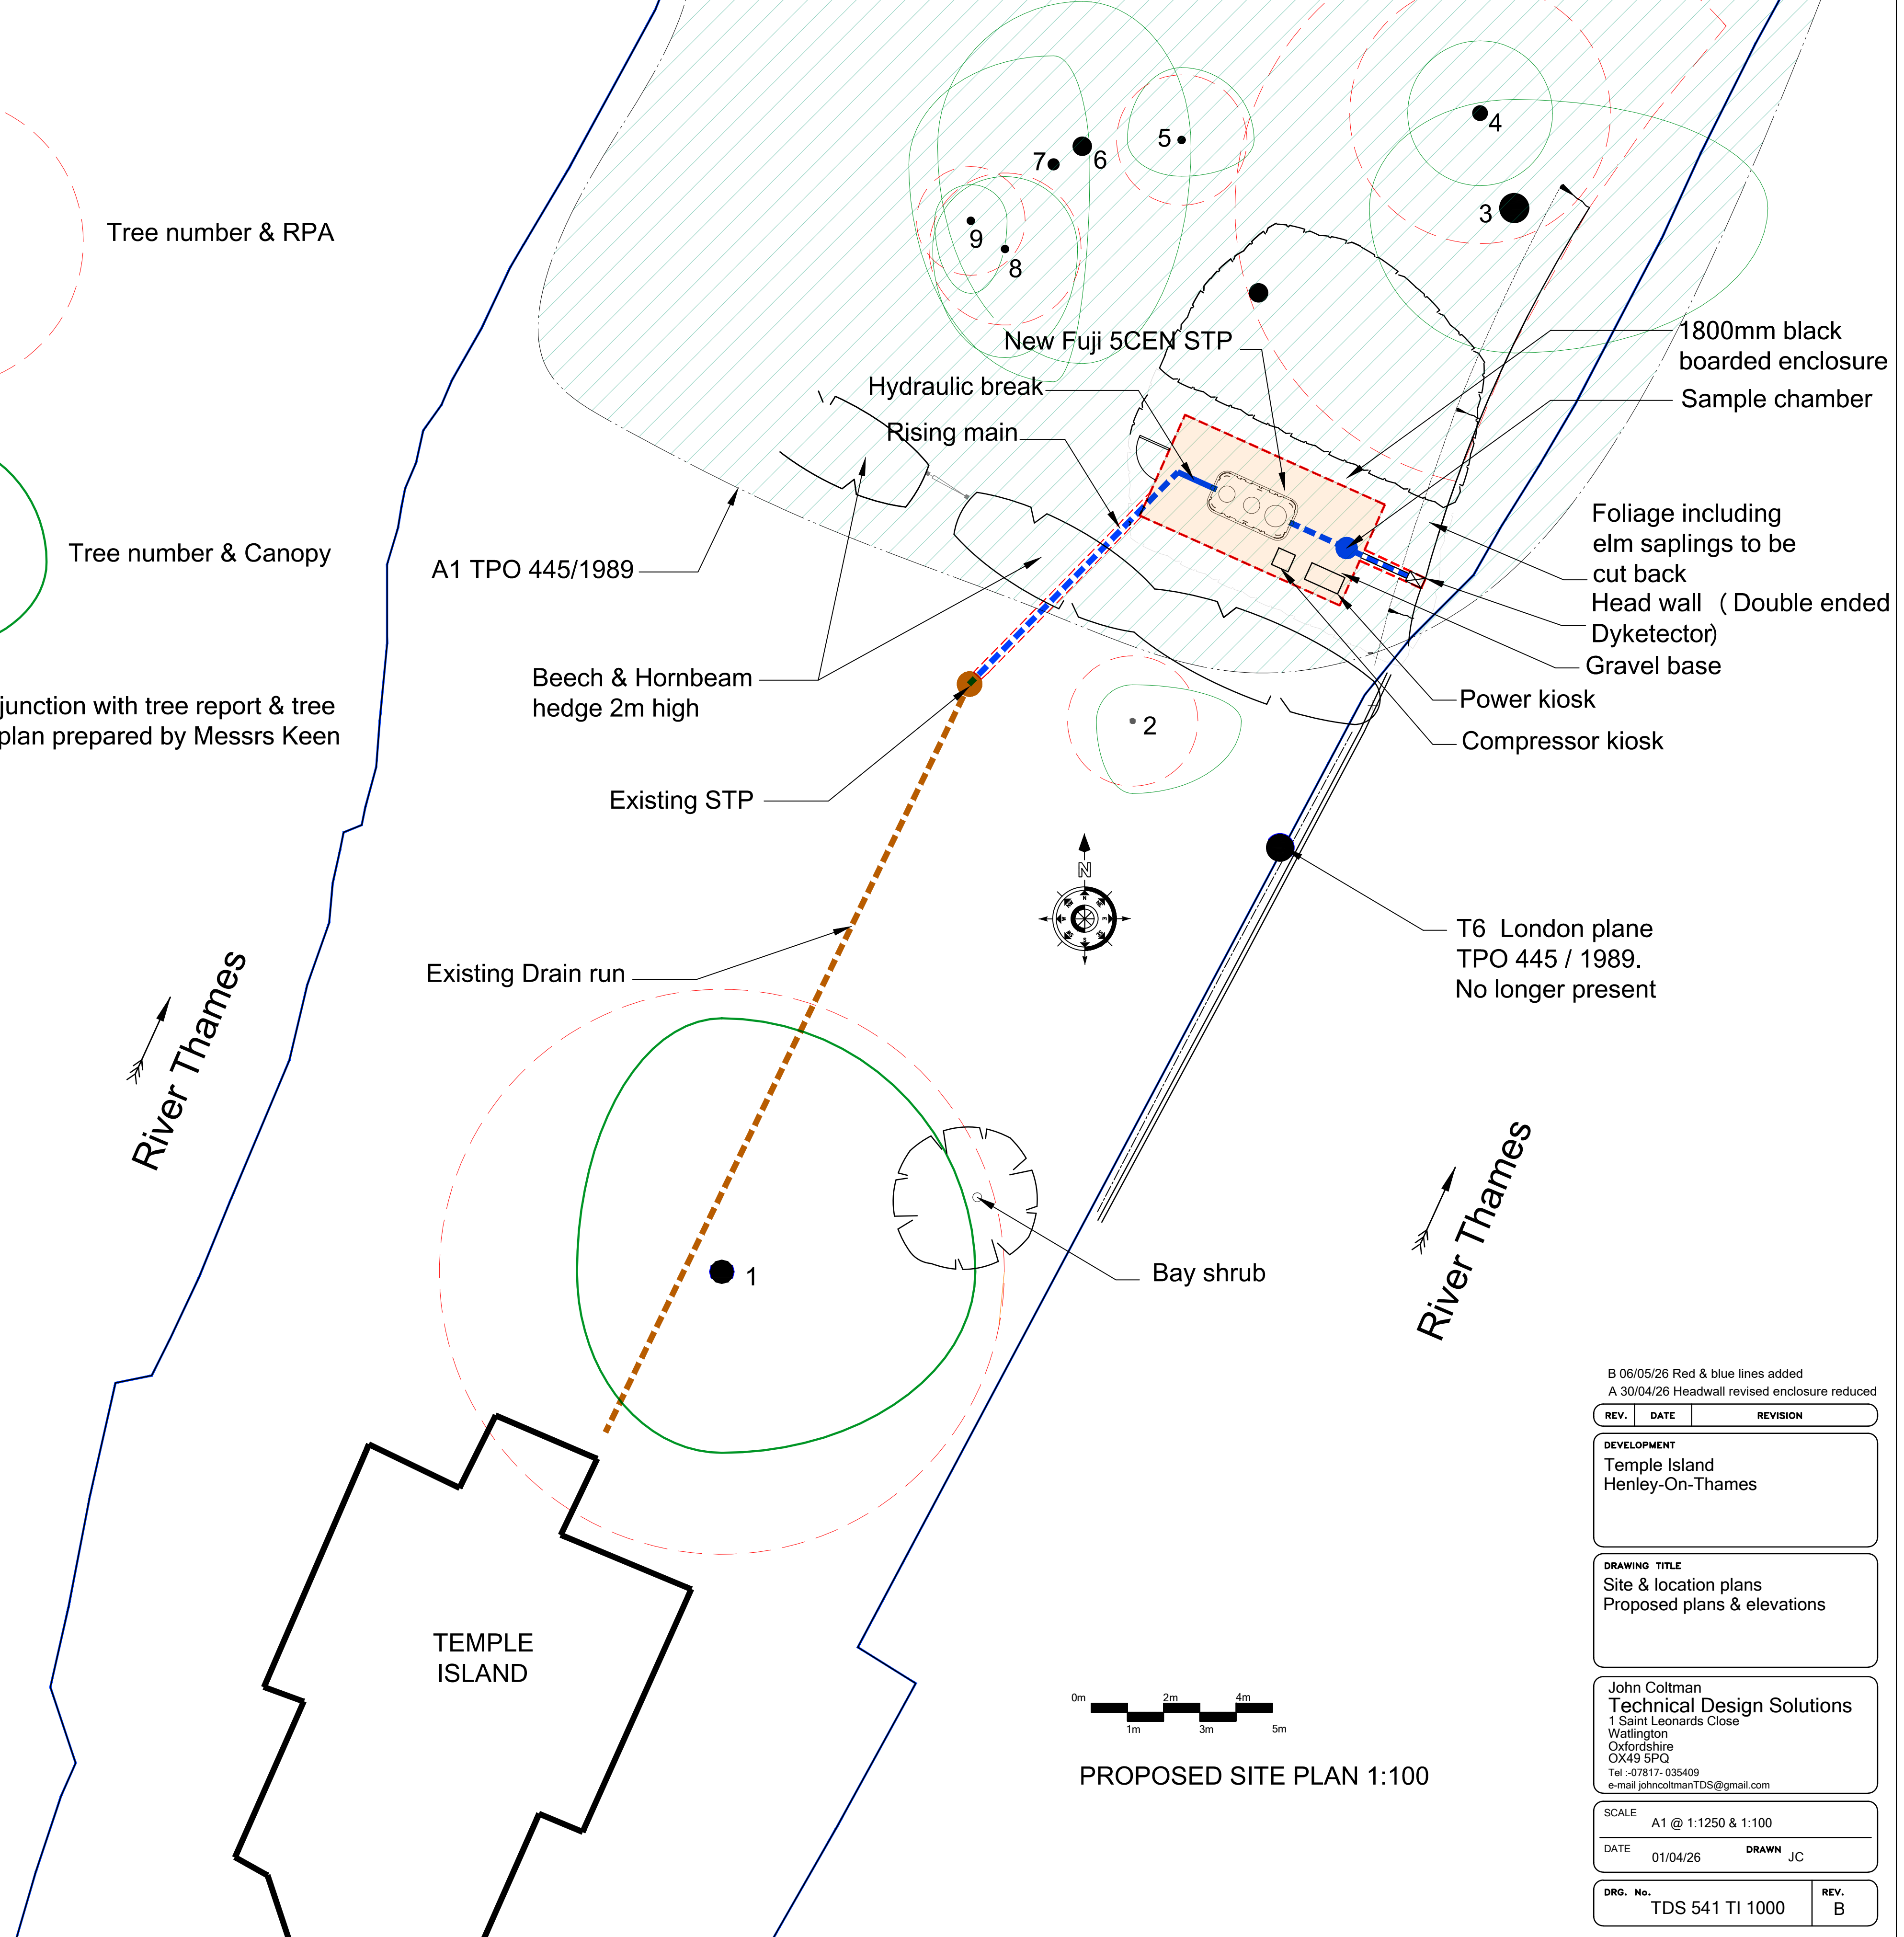

Note:- Read in conjunction with tree report & tree constraints plan prepared by Messrs Keen consultants

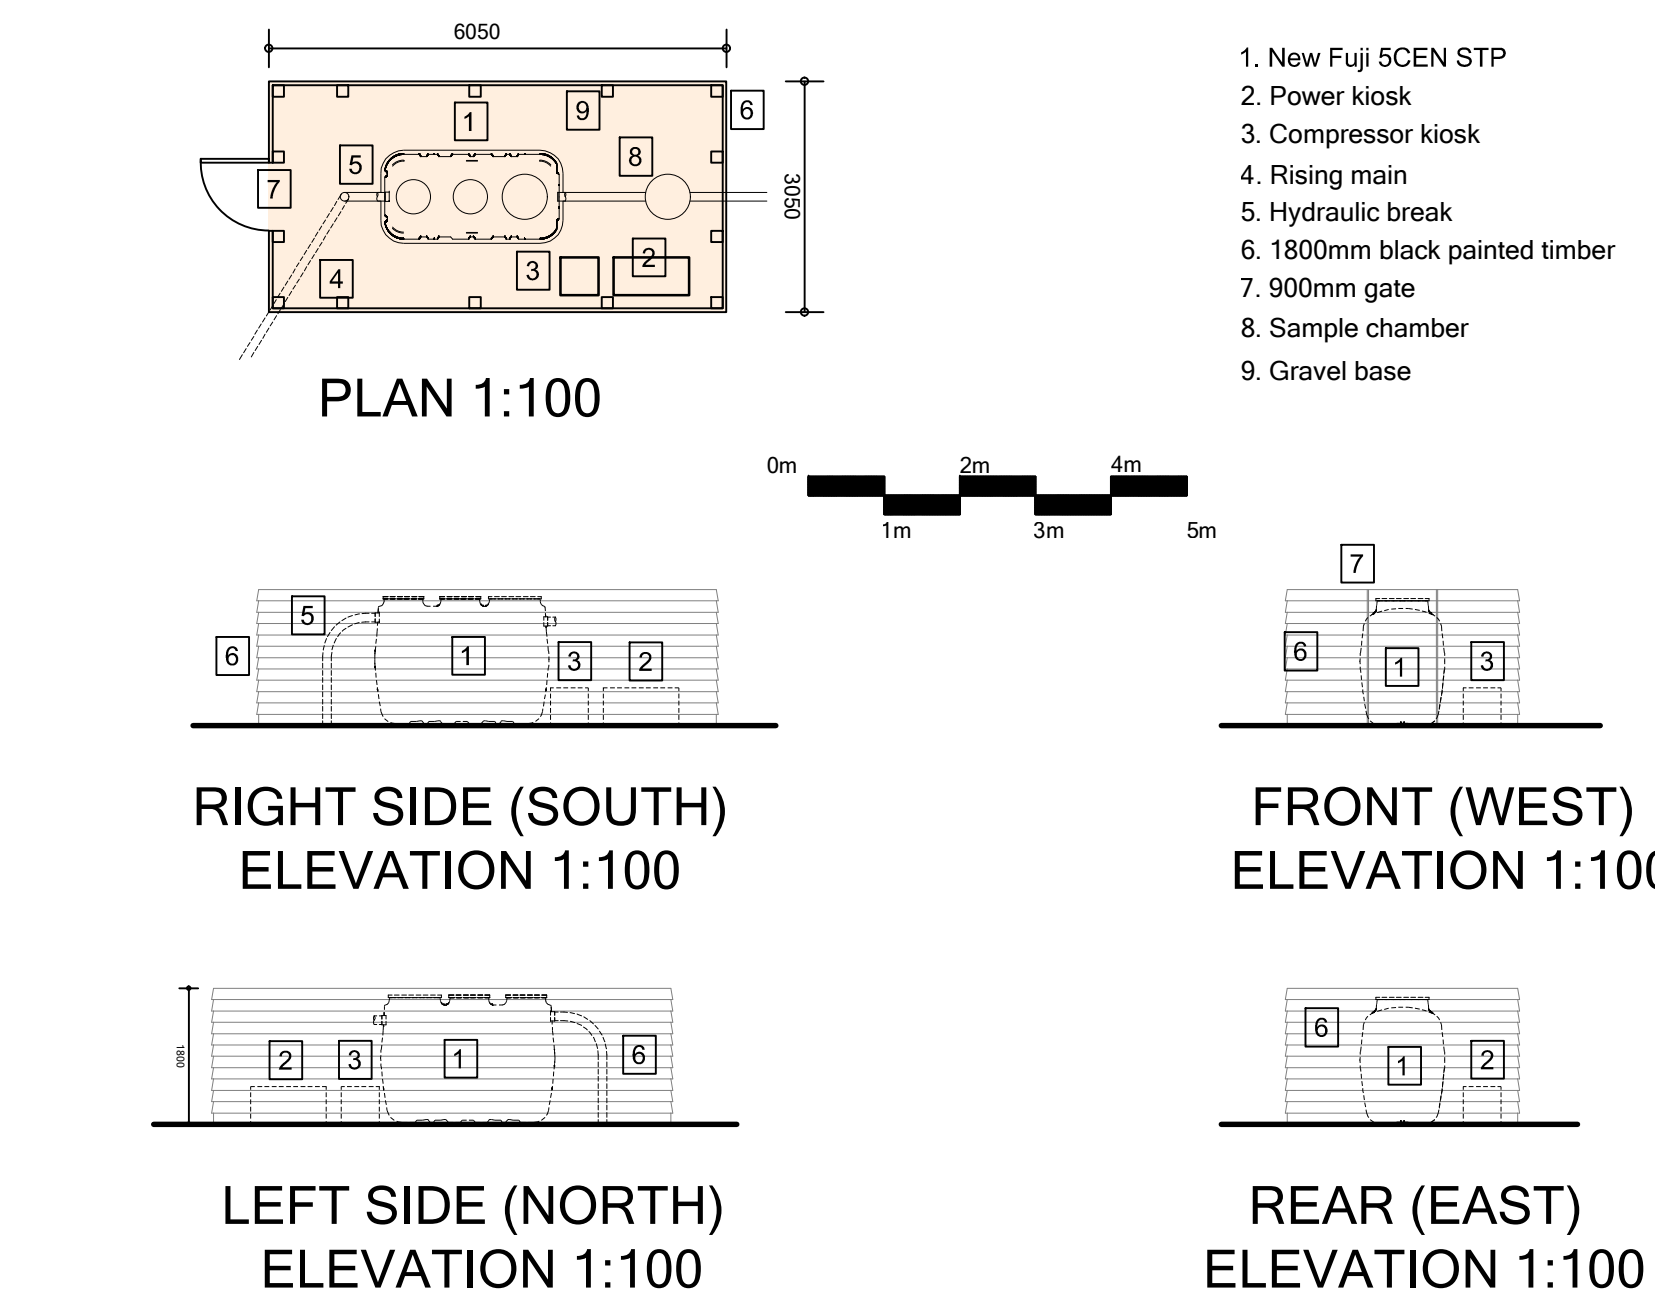

B 06/05/26 Red & blue lines added A 30/04/26 Headwall revised enclosure reduced		
REV.	DATE	REVISION
DEVELOPMENT Temple Island Henley-On-Thames		
DRAWING TITLE Site & location plans Proposed plans & elevations		
John Coltman Technical Design Solutions 1 Saint Leonards Close Watlington Oxfordshire OX49 5PQ Tel :07817- 035409 e-mail johncoltmanTDS@gmail.com		
SCALE A1 @ 1:1250 & 1:100		
DATE	01/04/26	DRAWN JC
DRG. No.	TDS 541 TI 1000	REV. B