


THE CHASE

11

6

7

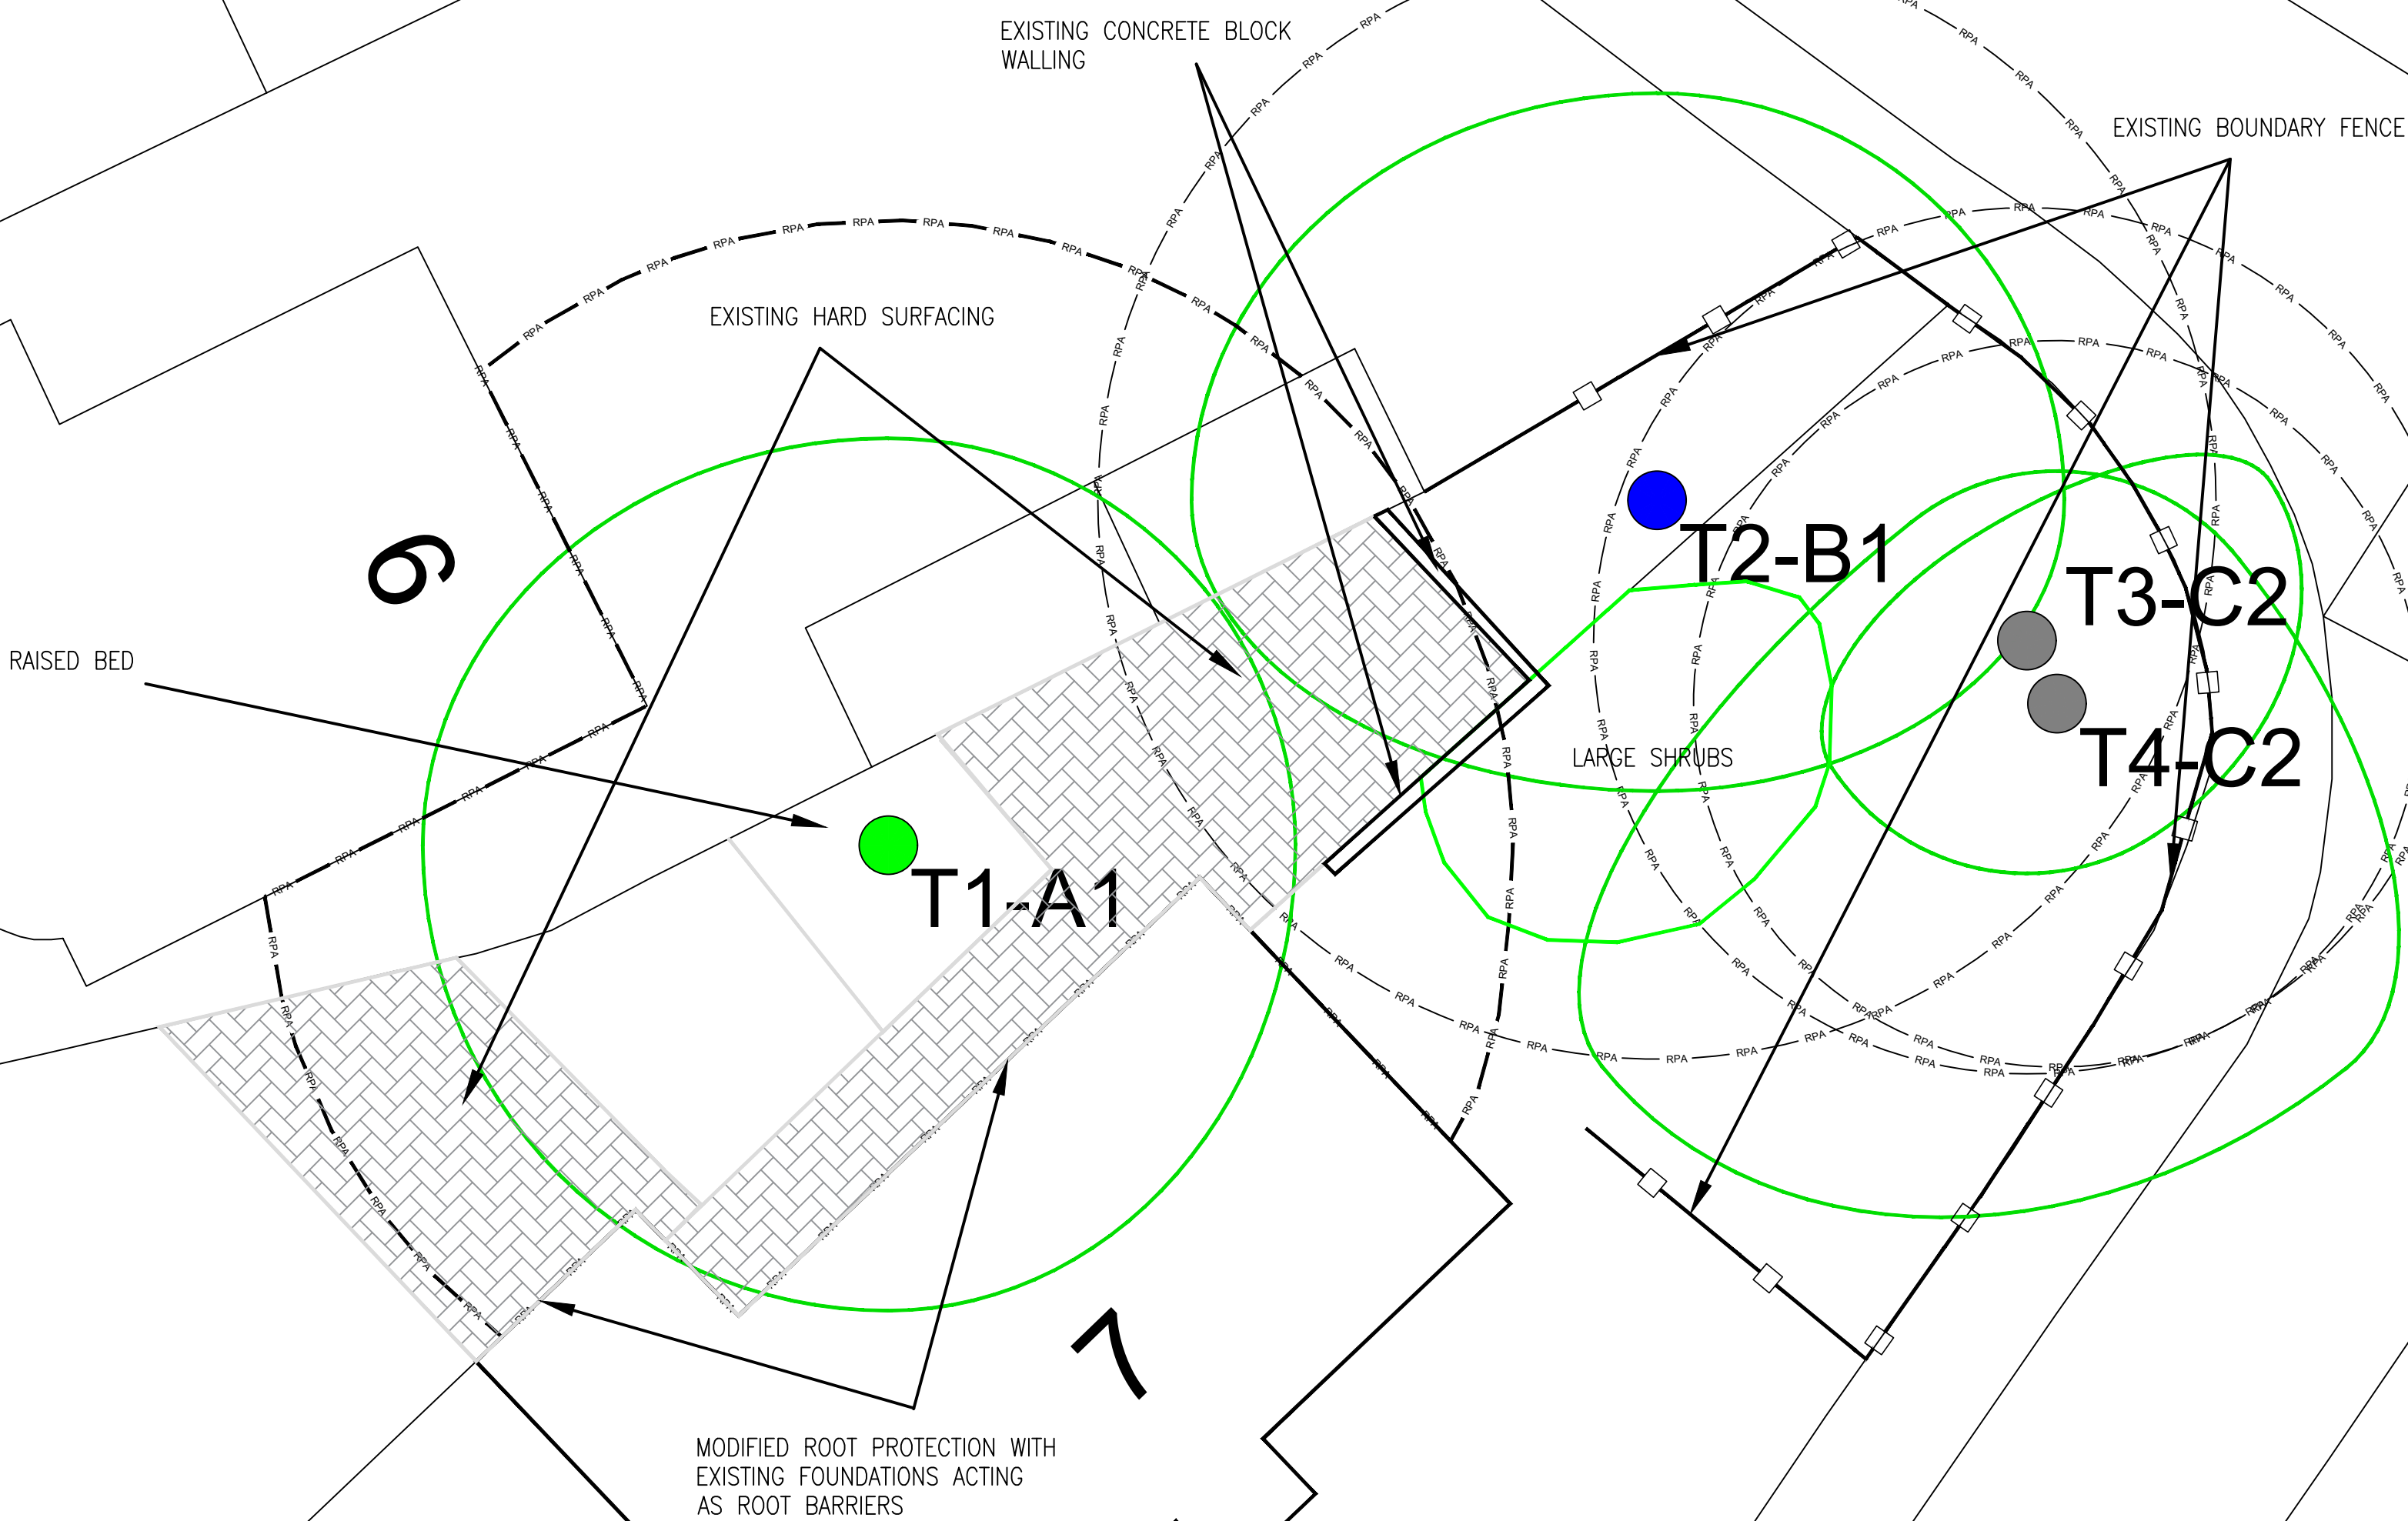

NOTES:


ORIGINAL PLANS SUPPLIED BY KEENAN PROJECT DESIGNS DWG NO: 2283 H.

ALL TREE NUMBERS AND GRADES ARE TO BE REFERENCED FROM THE ARBORICULTURAL IMPACT ASSESSMENT & METHOD STATEMENT WHICH THIS DRAWING MUST BE READ IN CONJUNCTION WITH.

THIS DRAWING SHOULD NOT BE REPRODUCED WITHOUT THE PRIOR WRITTEN APPROVAL OF RCG ARBORICULTURE.

KEY	
	BRITISH STANDARD 5837 2012 A CATEGORY TREE
	BRITISH STANDARD 5837 2012 B CATEGORY TREE
	BRITISH STANDARD 5837 2012 C CATEGORY TREE
	BRITISH STANDARD 5837 2012 U CATEGORY TREE
T1:B2	INDIVIDUAL TREE NUMBER AND BS5837 2012 GRADING
G1:B2	TREE GROUP NUMBER AND BS5837 2012 GRADING
	TREE CANOPY DIMENSIONS
	CALCULATED ROOT PROTECTION AREA

TREE SURVEY SCHEDULE KEY	
TYPE:	CLASSIFICATION OF FEATURE TYPE T = TREE G = GROUP W = WOODLAND H = HEDGE
TREE NO.	IDENTIFICATION NUMBER ALLOCATED TO EACH TREE, GROUP OF FEATURE WHICH IS ILLUSTRATED ON THE PLANS.
TAG NO.	NUMBER OF PHYSICAL TAG ATTACHED TO TREE IF PRESENT
SPECIES:	COMMON AND/OR BOTANICAL NAME OF THE TREE FROM A VISUAL IDENTIFICATION OF THE AVAILABLE FEATURES.
AGE CLASS:	DETERMINED FROM VISUAL ESTIMATION CONSIDERING SPECIES Y = YOUNG SM = SEMI MATURE EM = EARLY MATURE M = MATURE OM = OVER MATURE V = VETERAN
HEIGHT:	ESTIMATED HEIGHT OF TREE IN METRES
CROWN HEIGHT:	HEIGHT OF THE LOWEST SECTION OF CROWN FROM GROUND LEVEL
DBH:	DIAMETER OF THE STEM MEASURED AT 1.5M FROM GROUND LEVEL
NO. STEMS:	NUMBER OF STEMS PRESENT AT 1.5M FROM GROUND LEVEL
CROWN NSEW:	BRANCH SPREAD AT FOUR CARDINAL POINTS MEASURED IN METRES
PHYSIOLOGICAL CONDITION:	THE TREES PHYSIOLOGICAL CONDITION AND GENERAL VITALITY GOOD TYPICAL DECLINING POOR DEAD
STRUCTURAL CONDITION:	GENERAL STRUCTURAL CONDITION. ANY NOTABLE STRUCTURAL DEFECTS OF CHARACTERISTICS ARE NOTED IN OBSERVATIONS
RPA (r'm):	RADIUS OF THE ROOT PROTECTION ARE IN METRES
RPA (m²)	TOTAL ROOT PROTECTION AREA IN METRES
OBSERVATIONS:	ANY NOTABLE FEATURES OF THE TREE OR ITS SURROUNDINGS INCLUDING DEFECTS
MANAGEMENT RECOMMENDATIONS:	A RECOMMENDATION FOR TREE WORKS BASED ON THE VISUAL INSPECTION OF THE TREE AND/OR RECOMMENDATIONS BASED ON THE POTENTIAL IMPACT FROM THE PROPOSED DEVELOPMENT
BS5837 2012 CATEGORIES:	
CATEGORY U:	THOSE IN SUCH A CONDITION THAT THEY CANNOT BE REALISTICALLY BE RETAINED AS LIVING TREES IN CONTEXT OF THE CURRENT LAND USE FOR LONGER THAT 10 YEARS
CATEGORY C:	TREES OF LOW QUALITY WITH AN ESTIMATED REMAINING LIFE EXPECTANCY OF AT LEAST 10 YEARS OR YOUNG TREES WITH A STEM DIAMETER BELOW 150MM
CATEGORY B:	TREES OF MODERATE QUALITY WITH AN ESTIMATED REMAINING LIFE EXPECTANCY OF AT LEAST 20 YEARS
CATEGORY A:	TREE OF HIGH QUALITY WITH AN ESTIMATED REMAINING LIFE EXPECTANCY OF AT LEAST 40 YEARS

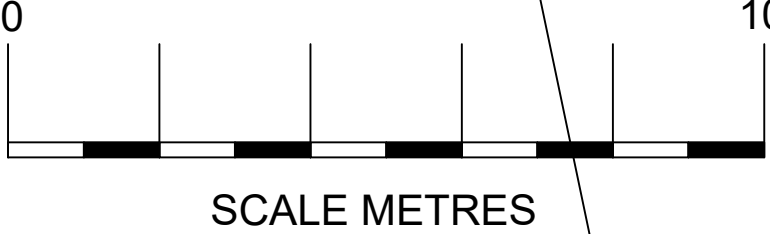

RCG ARBORICULTURE

30 Rowan Close, Guildford, Surrey, GU1 1PW
Email: rcgarboriculture@gmail.com Tel: 07595 773453

Project :
7 THE PADDOCK, CROWTHORNE, WOKINGHAM, RG45 6HS

Title : TREE LOCATION PLAN		
Scale : 1:100 @ A1	Date : 29-04-2024	Drawn by : R. G.
Dwg No : RCG - TP - TLP	Revision : A	

